

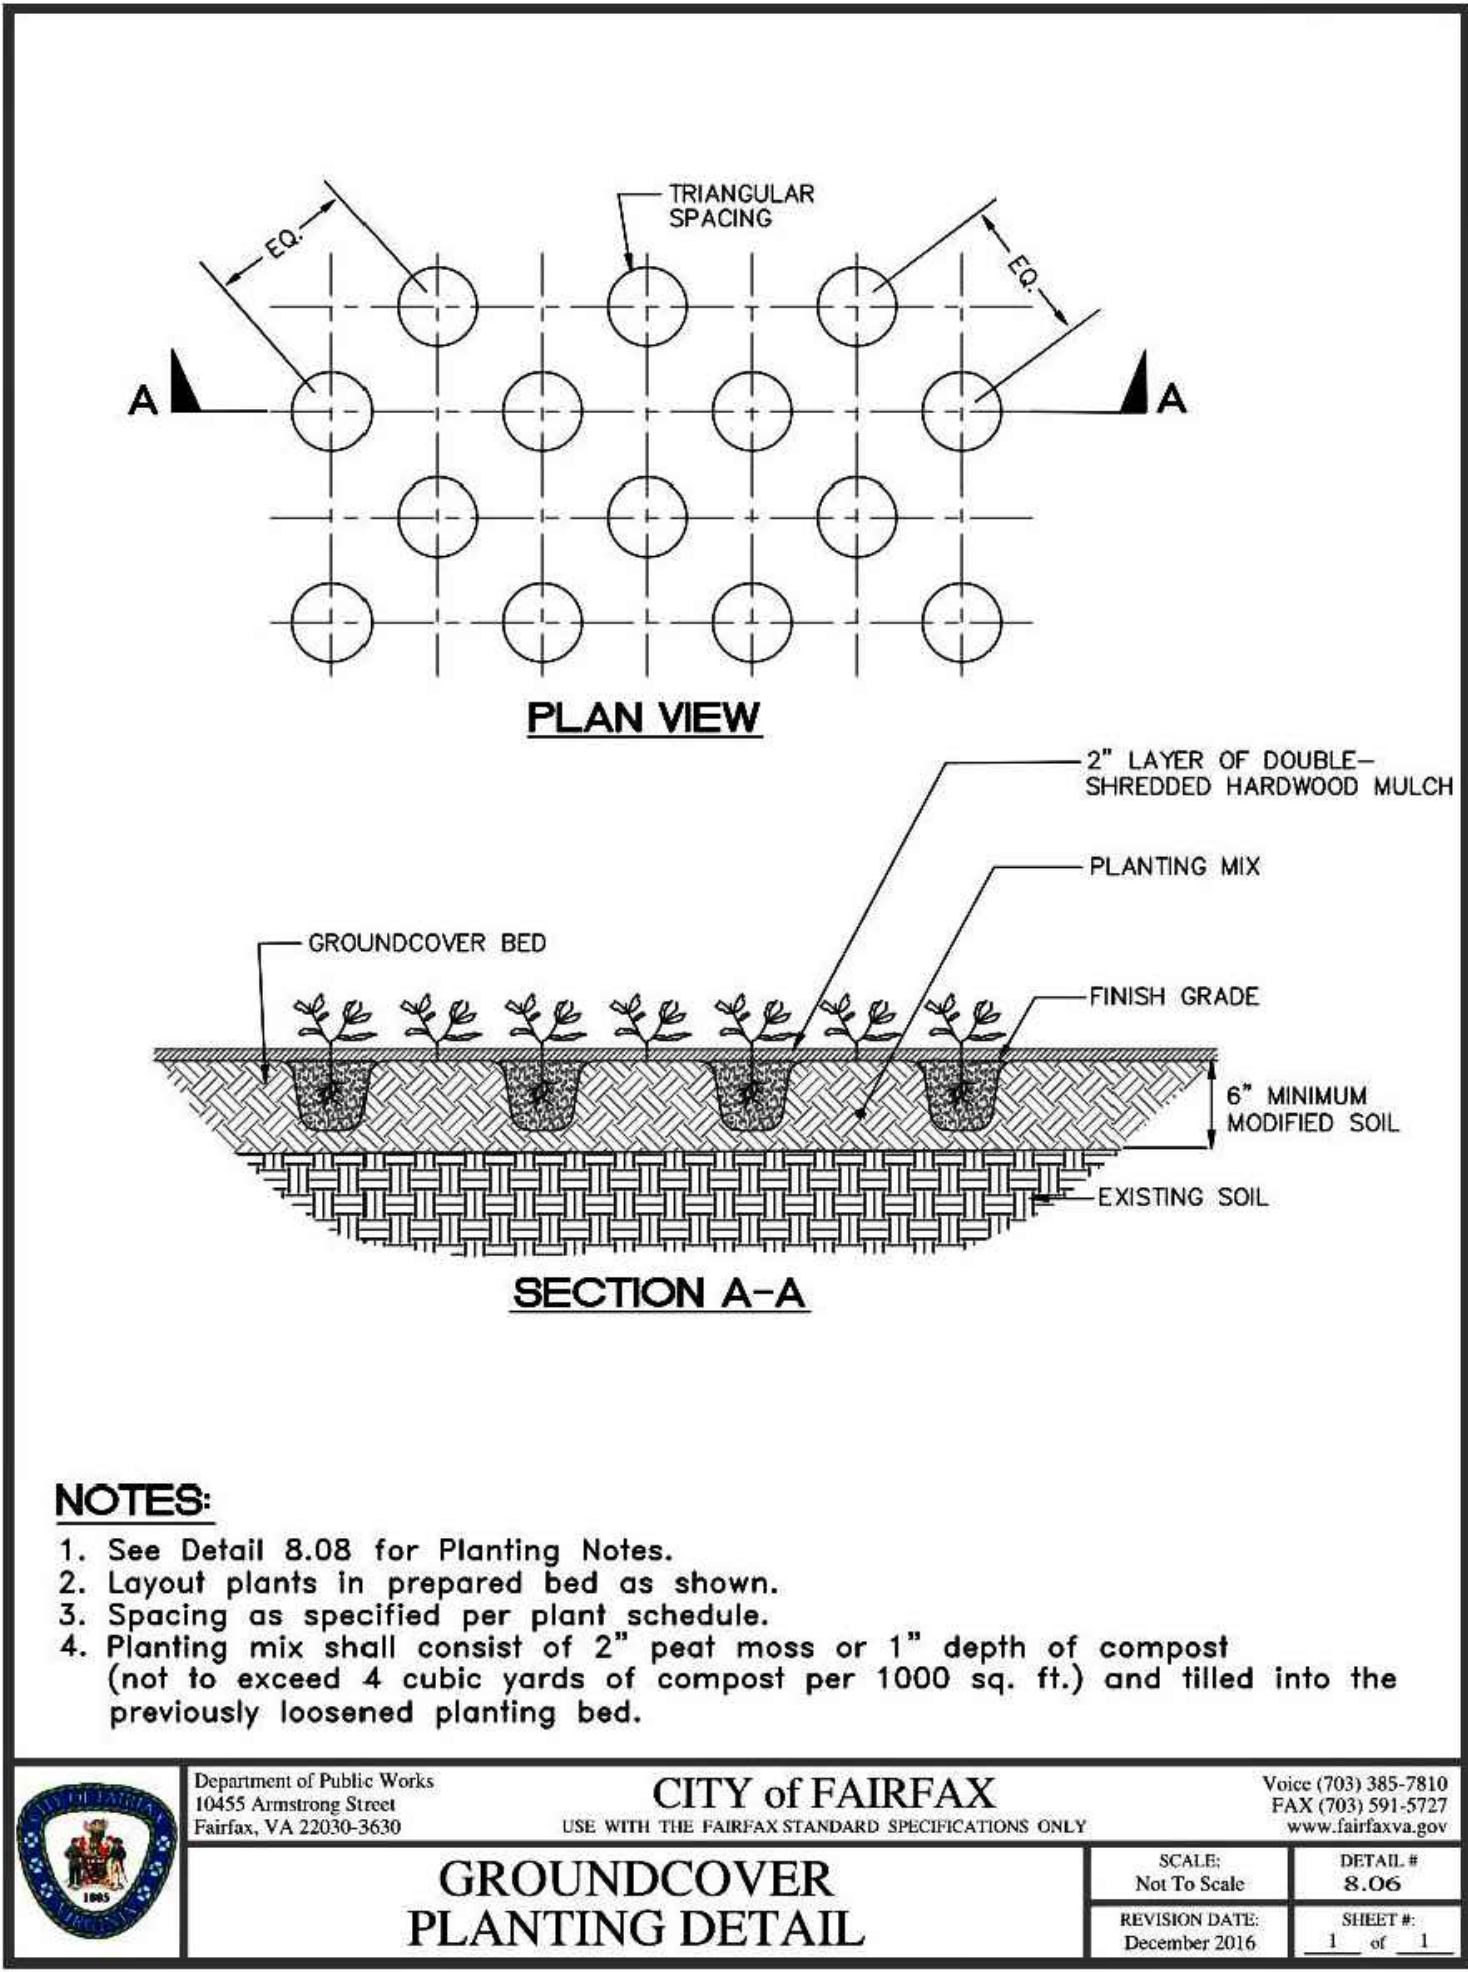
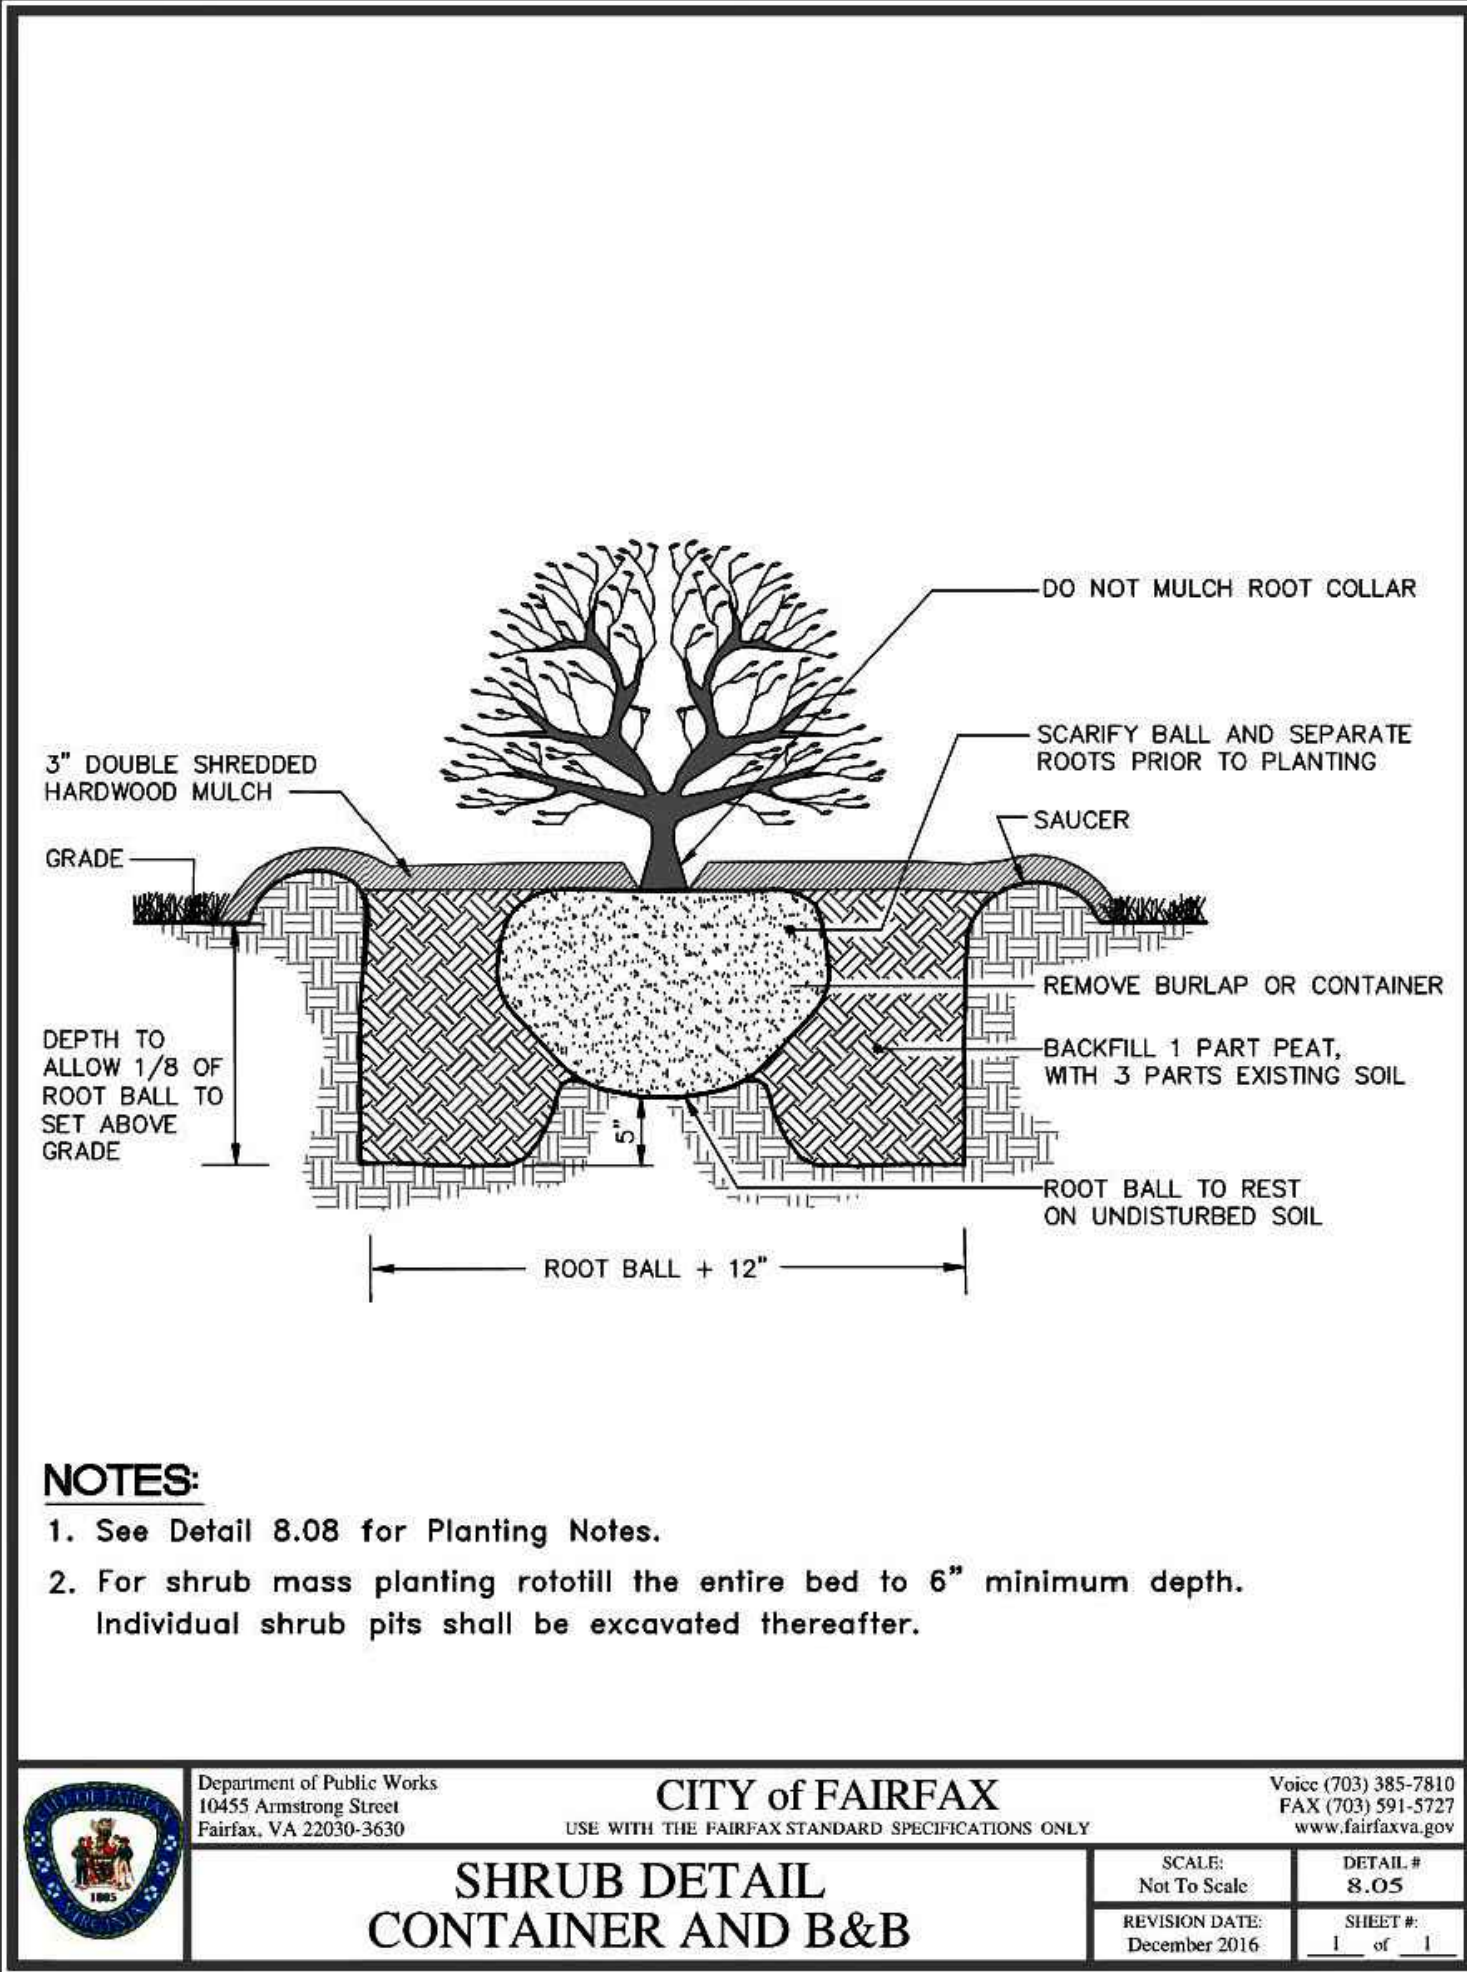
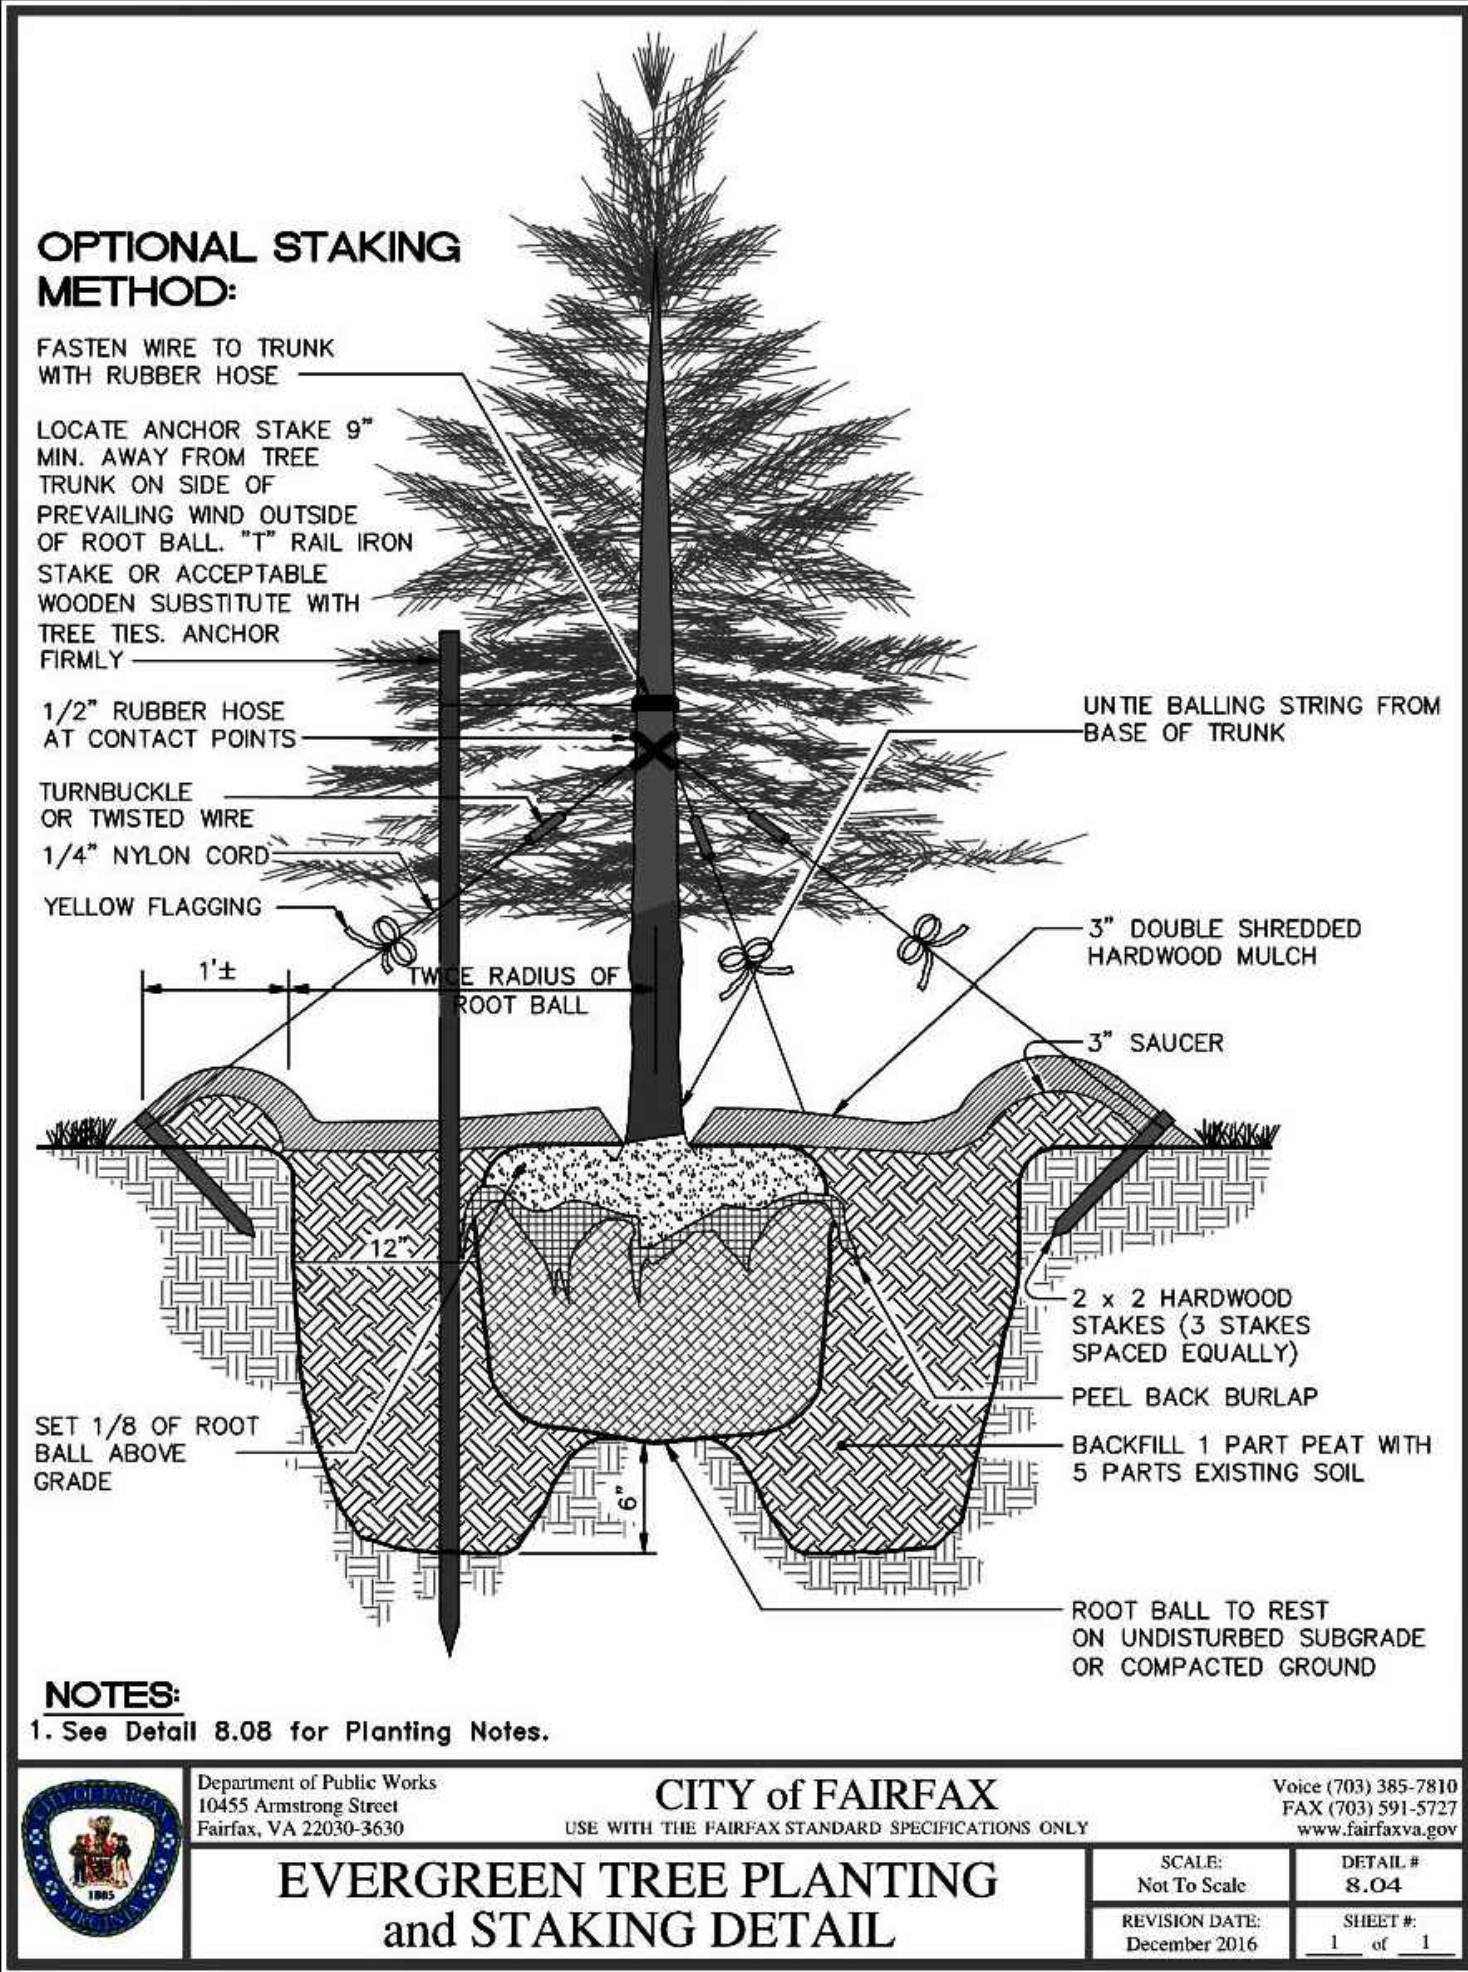
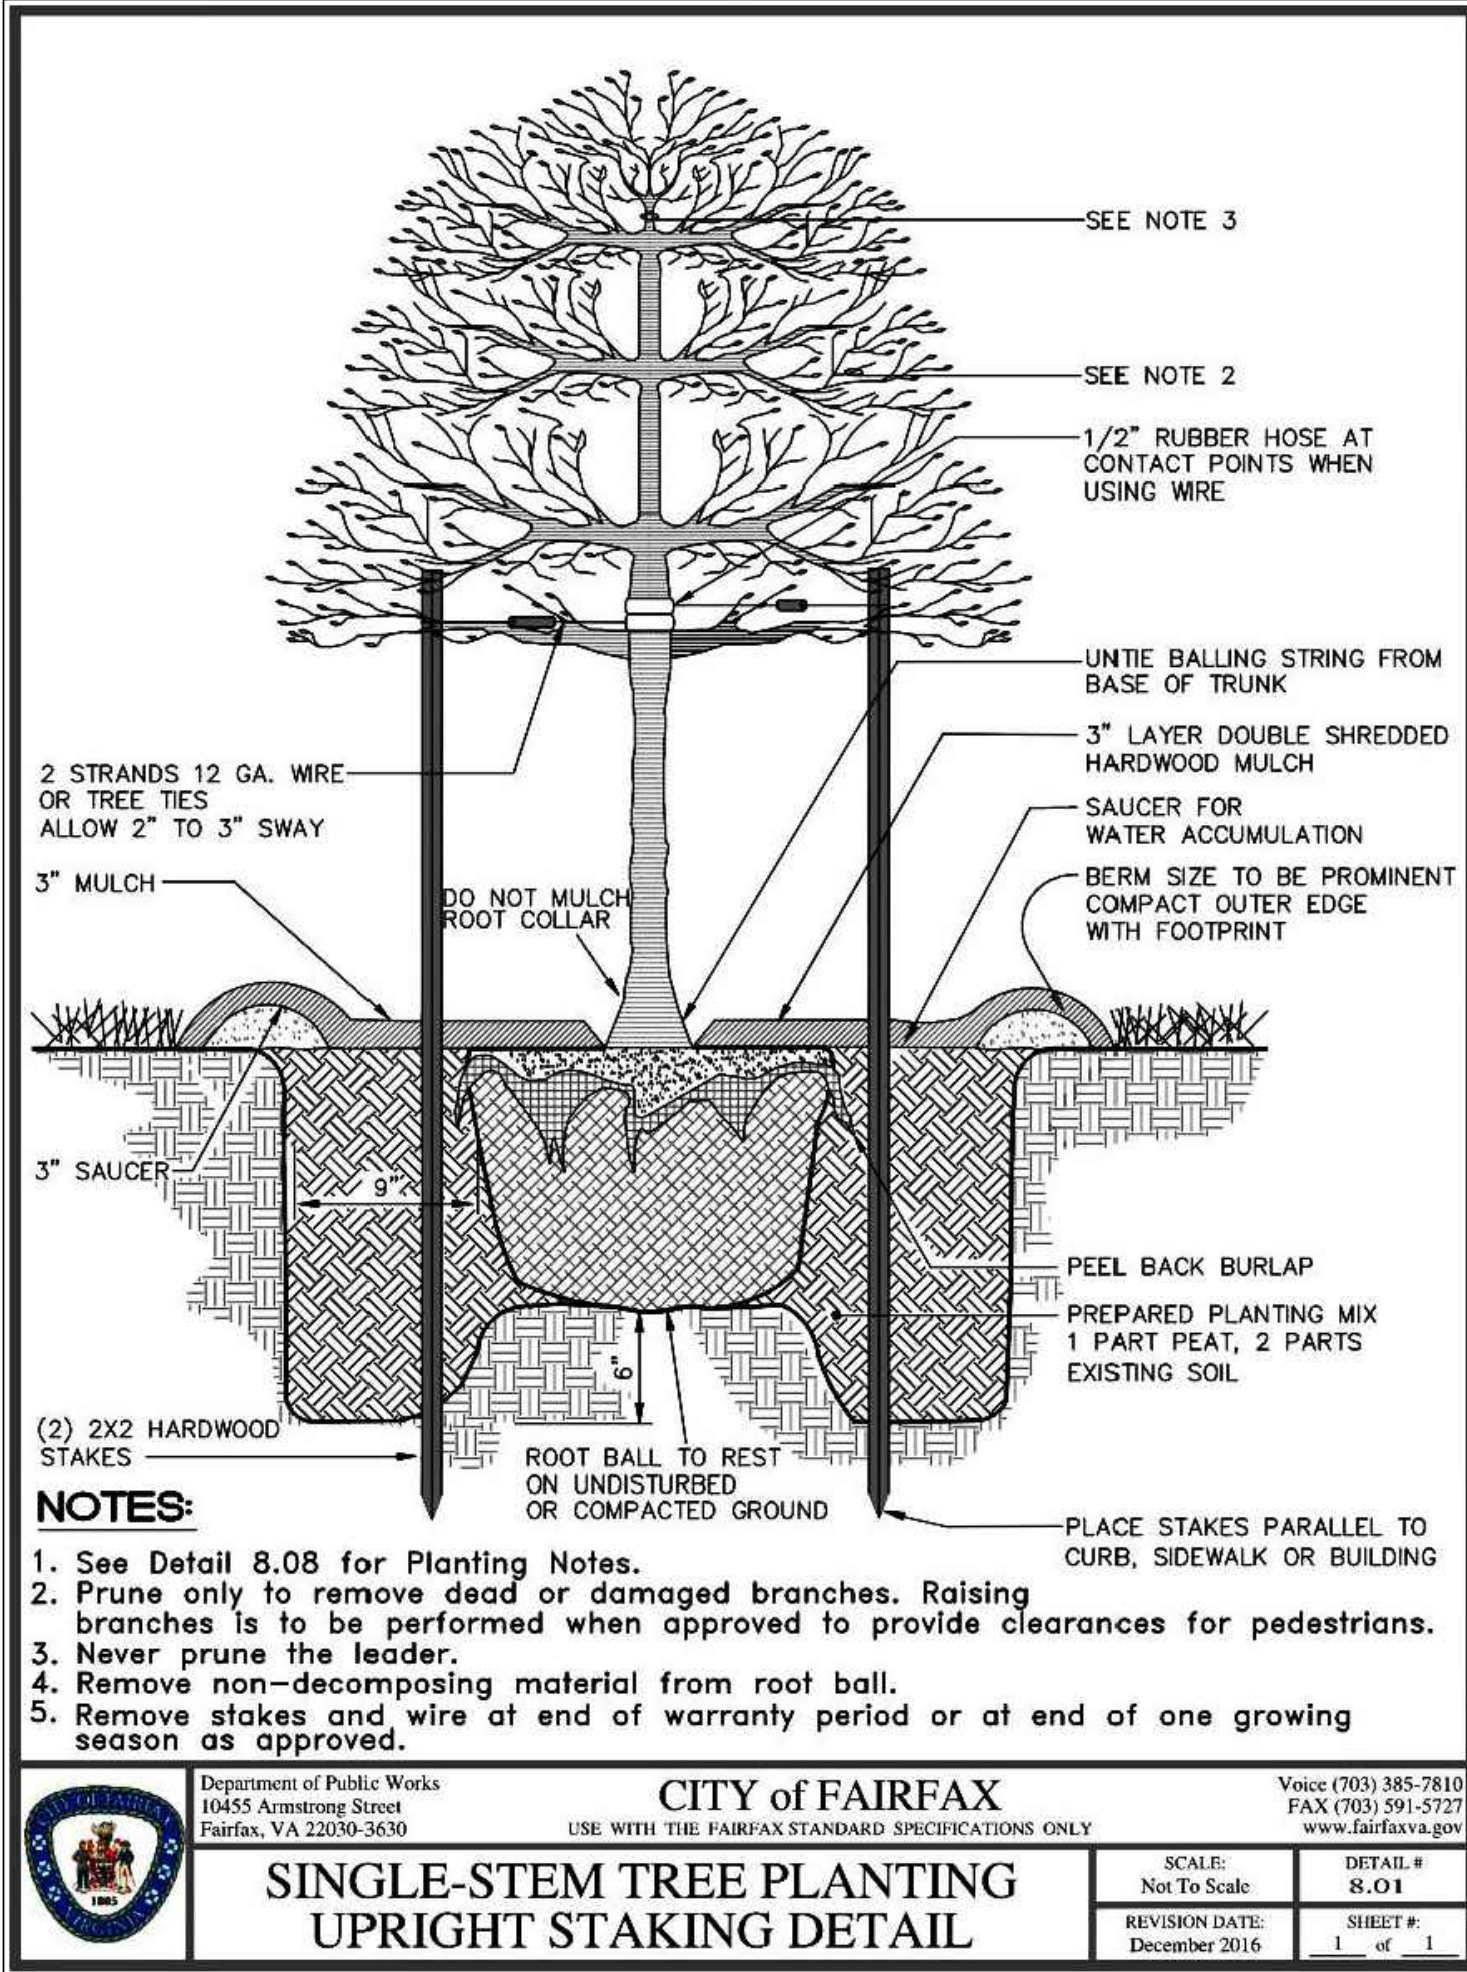
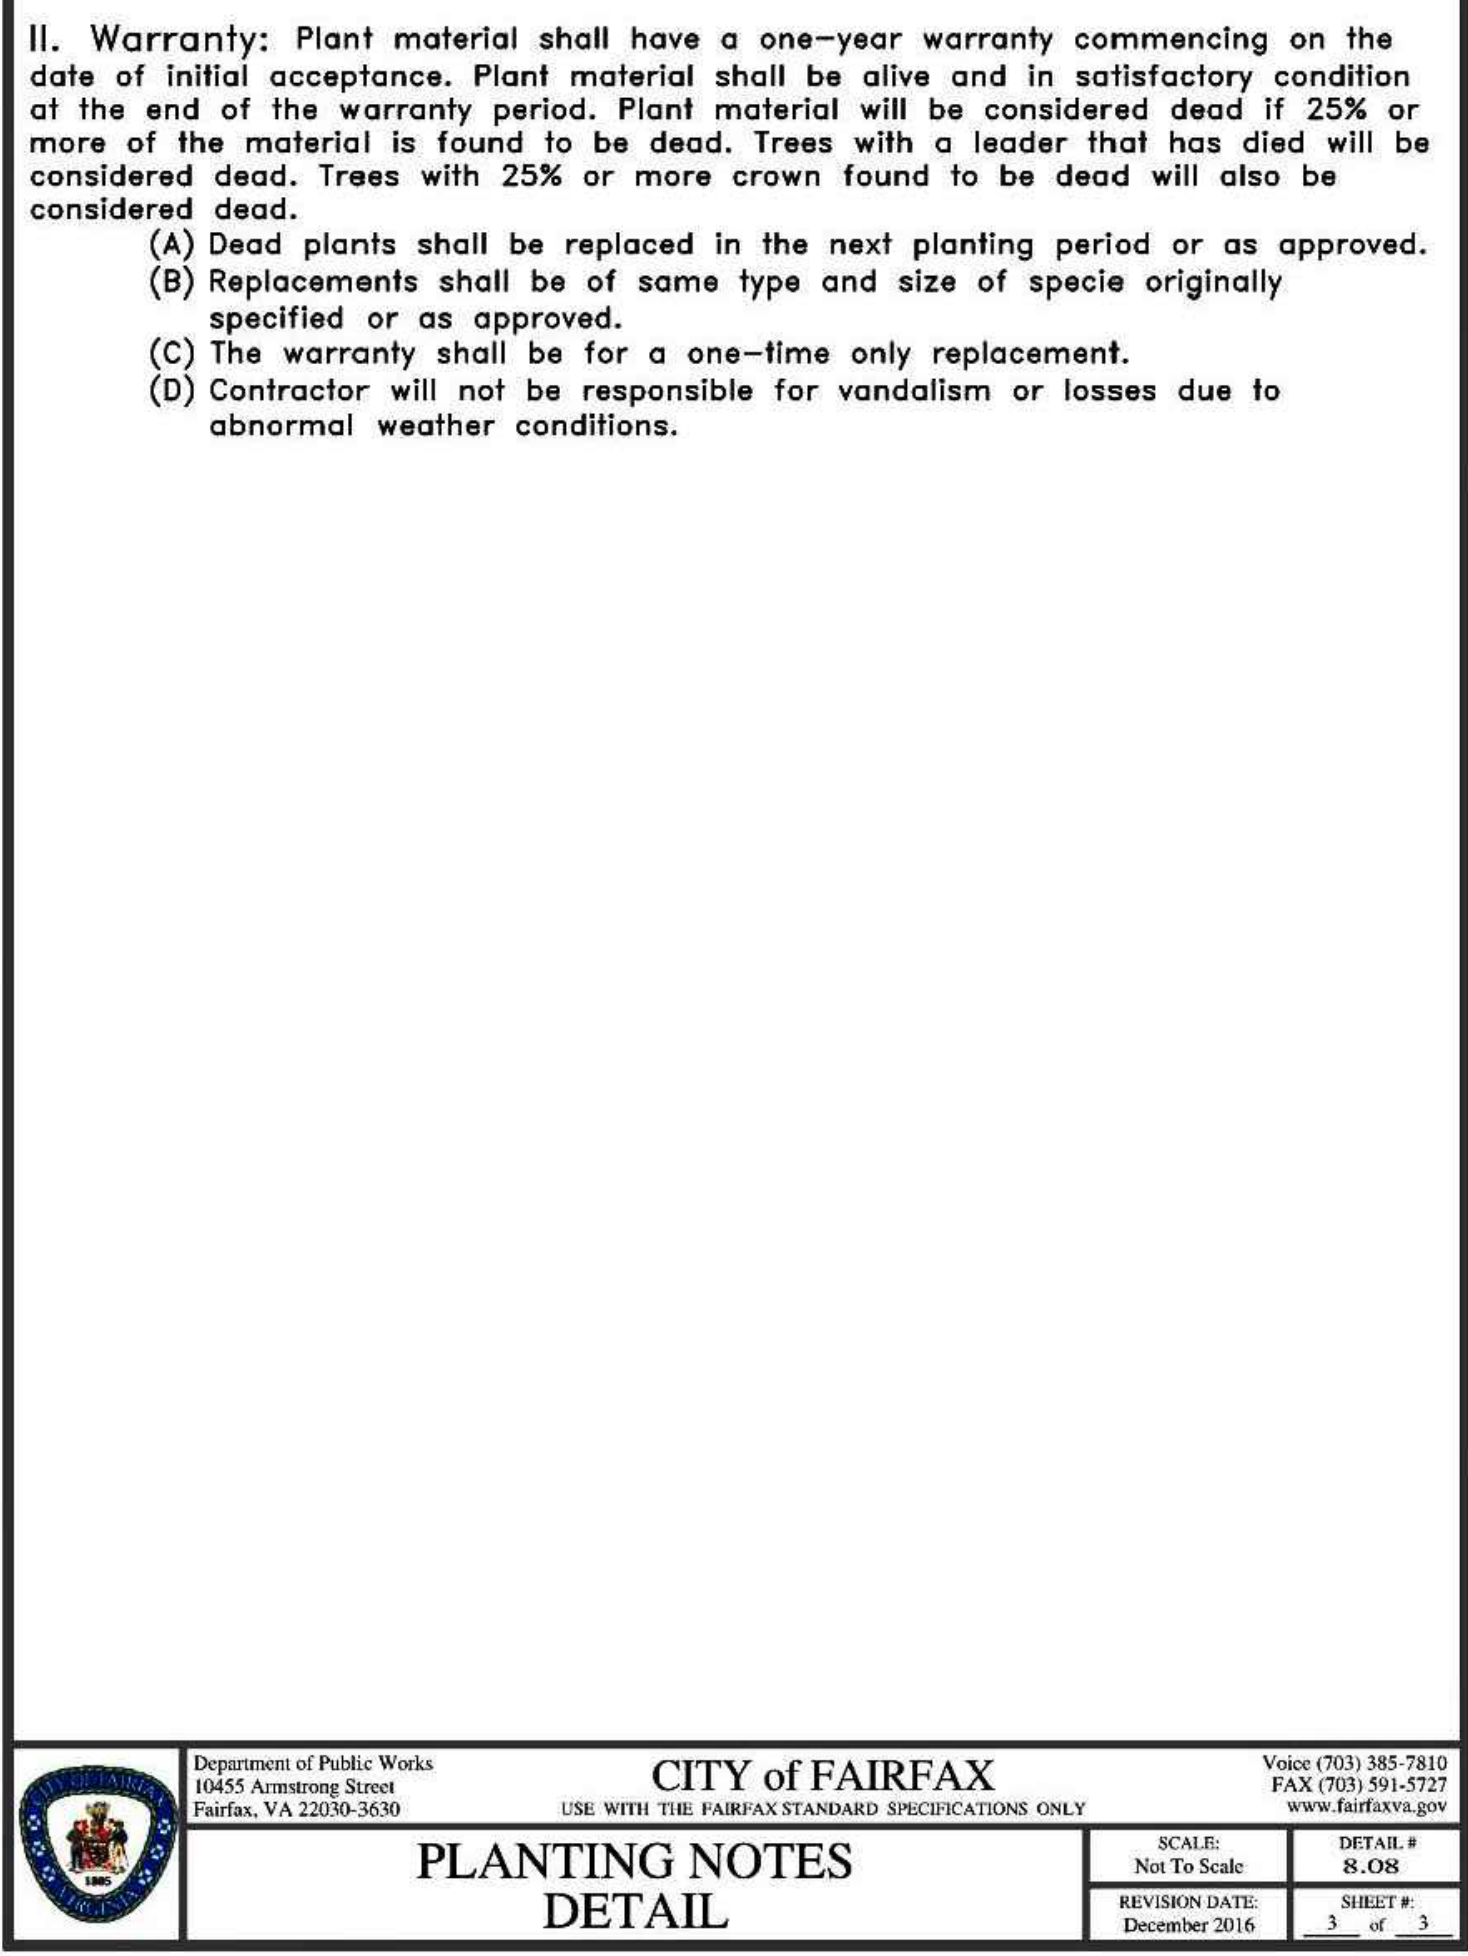


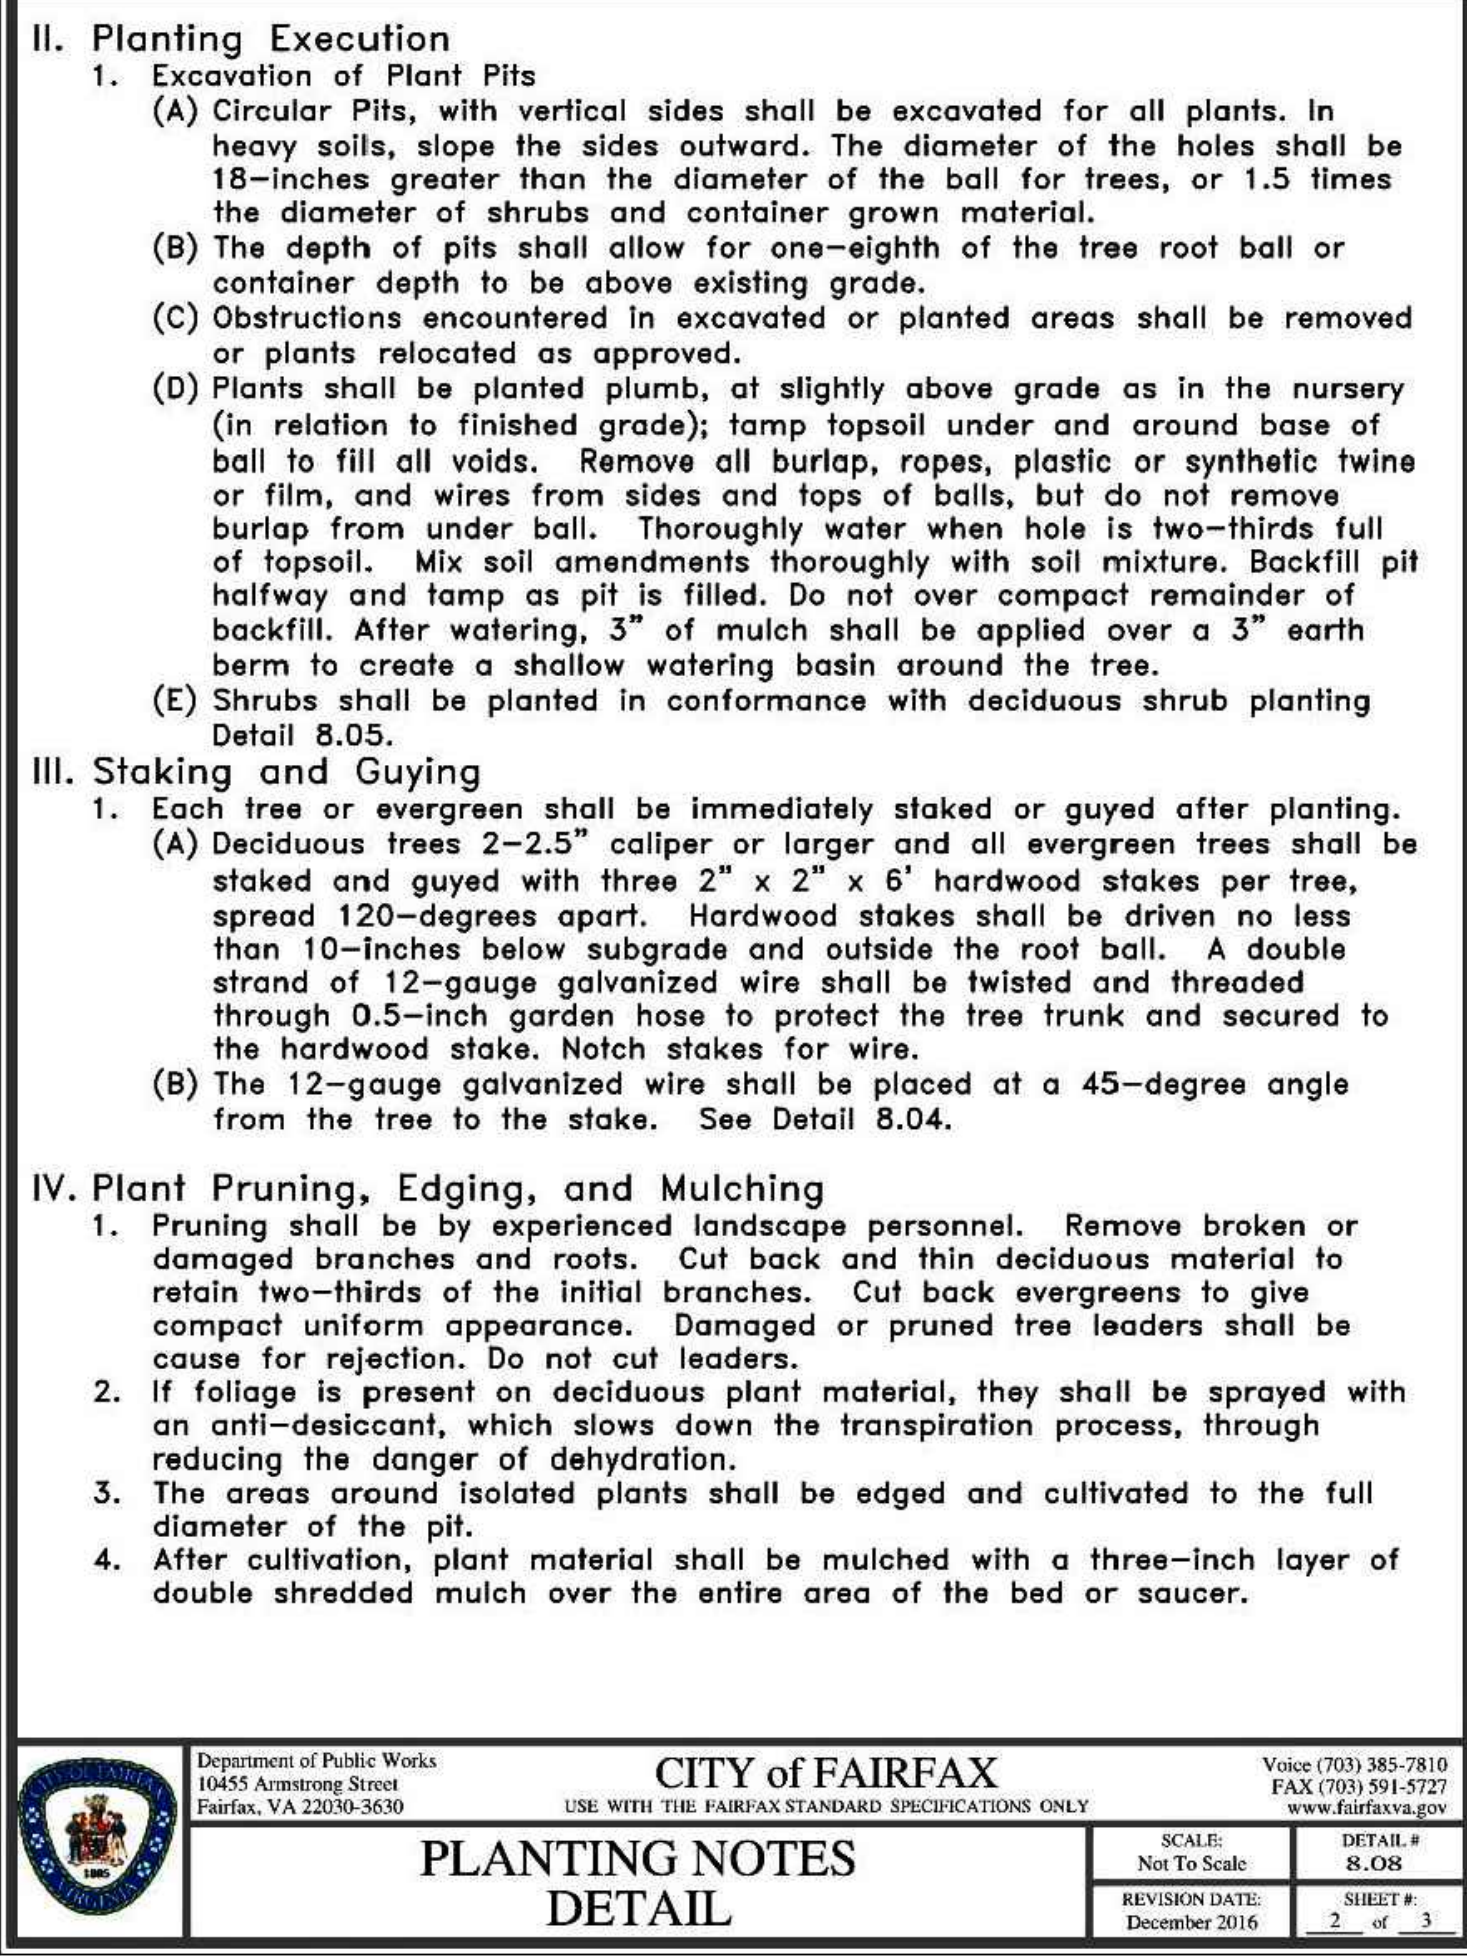

## THIS SHEET IS FOR LANDSCAPE PURPOSES ONLY

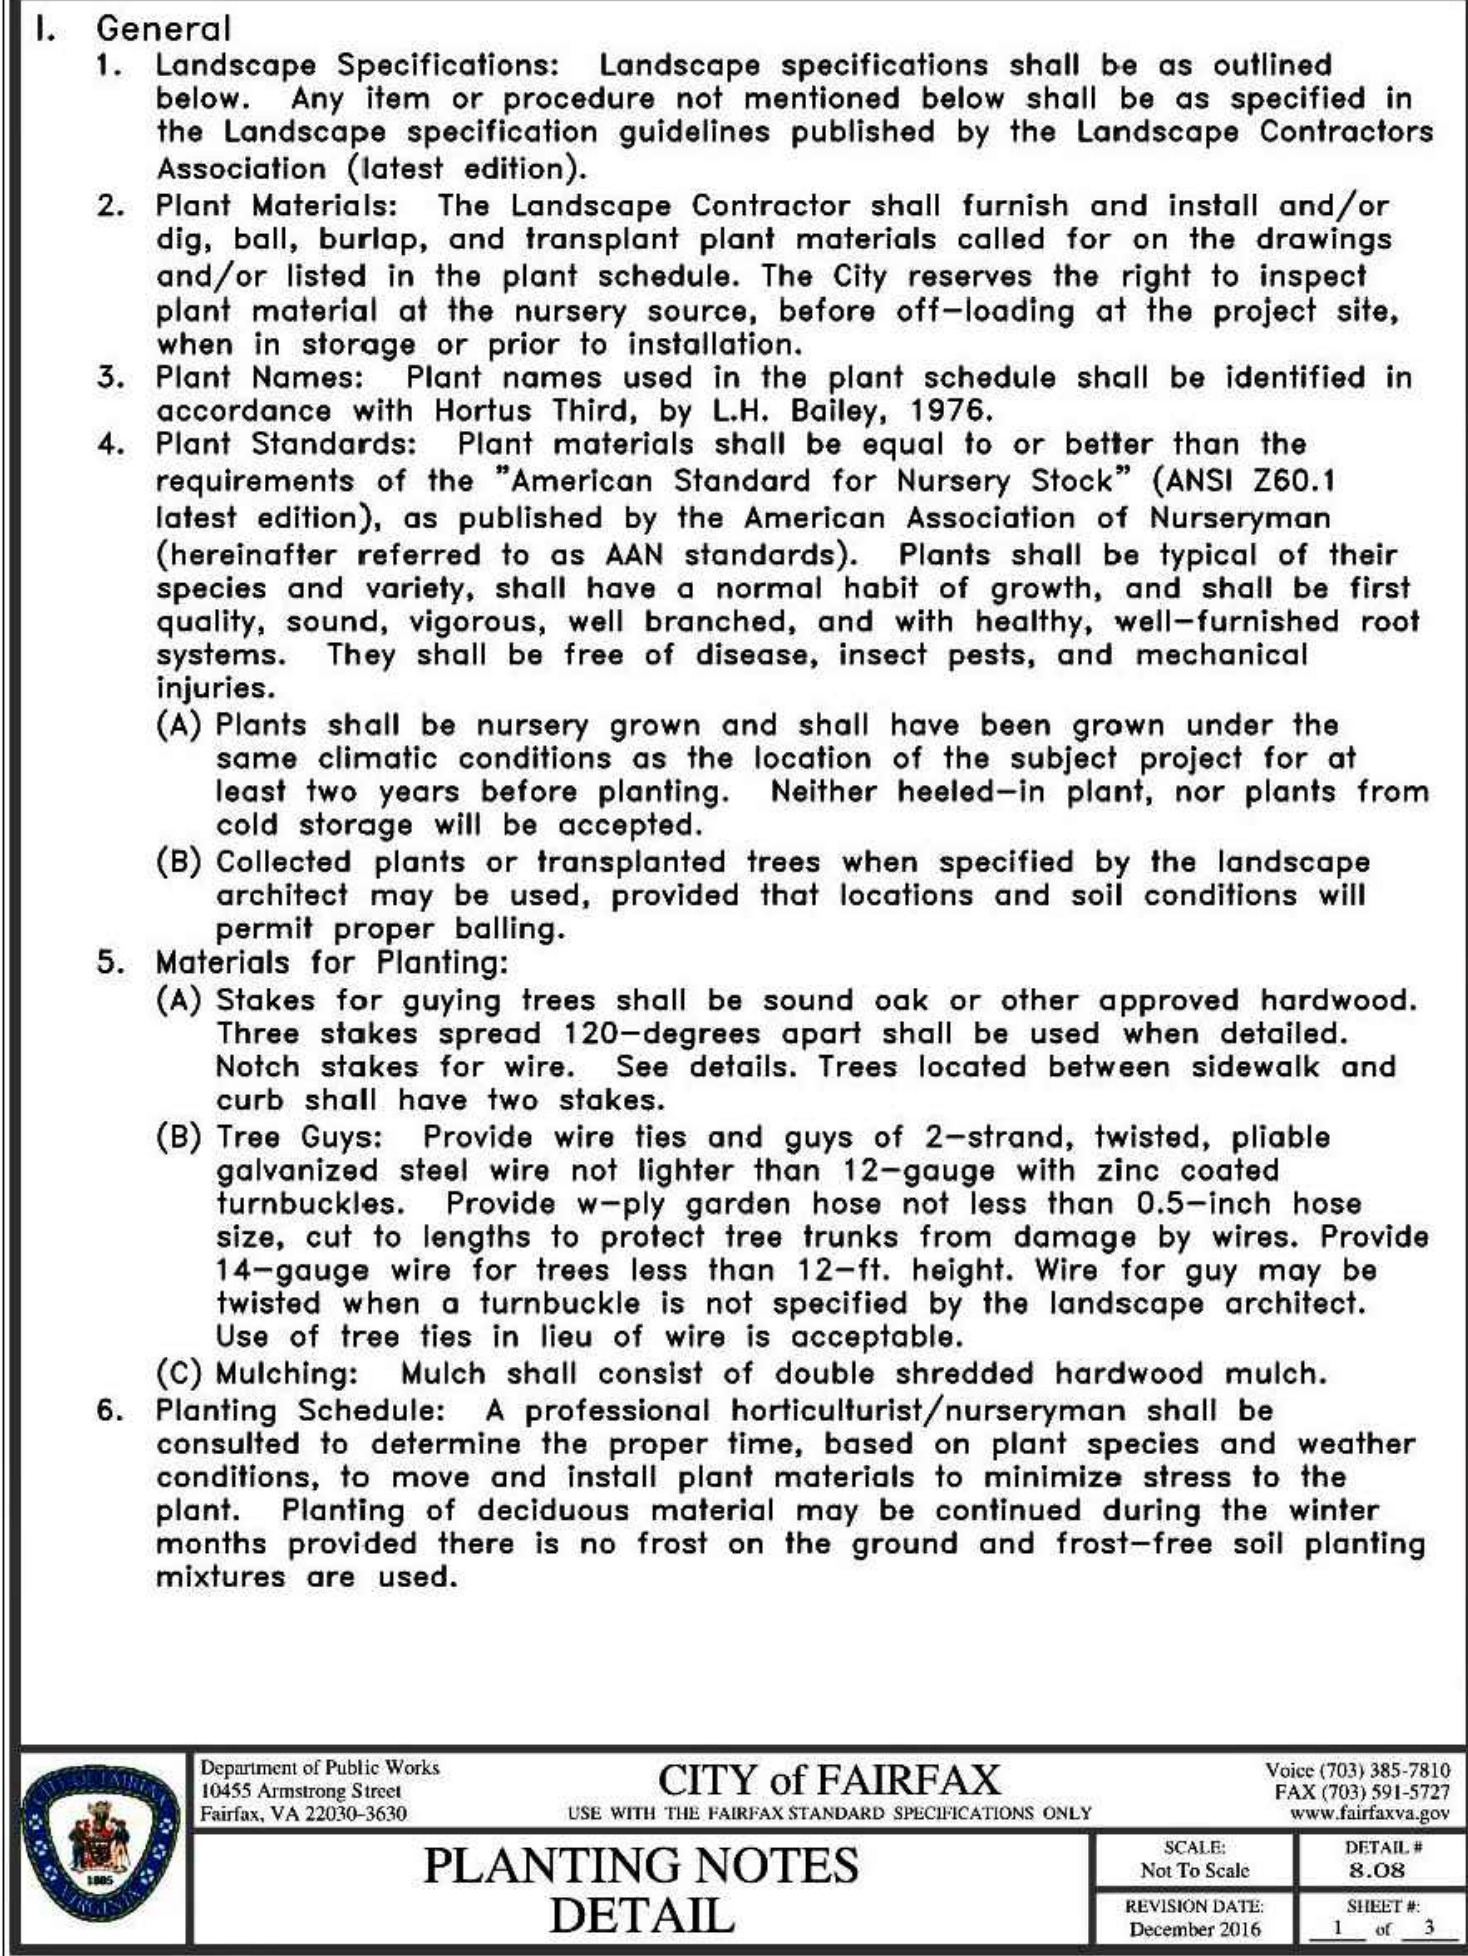

LANDSCAPE NOTES & DETAILS

**FAIRFAX PRESBYTERIAN CHURCH**

CITY OF FAIRFAX, VIRGINIA

Charles P. Johnson & Associates, Inc.  
Associates  
Civil and Environmental Engineers • Planners • Landscape Architects • Surveyors  
9909 Pender Dr., Ste. 210 Fairfax, VA 22030 703-385-7555 Fax: 703-273-8695  
www.cpja.com • Reston, VA • Gaithersburg, MD • Annapolis, MD • Frederick, MD • Fairfax, VA


DESIGN: TRAFFIC KJV  
APPROVED: HMF  
DATE: JAN. 2021  
SCALE: HORIZONTAL: 1" = 40'  
VERT: ---

SHEET 42 OF 55  
PRJ. NO: 2017-2570  
TYPE: MDP

00-60700/00-60500/XREF-R0401/XREF-R0301/00-66801/RZ SEA/RZ SIGNATURE/RZ SIGNATURE DATE


Attached Xrefs:



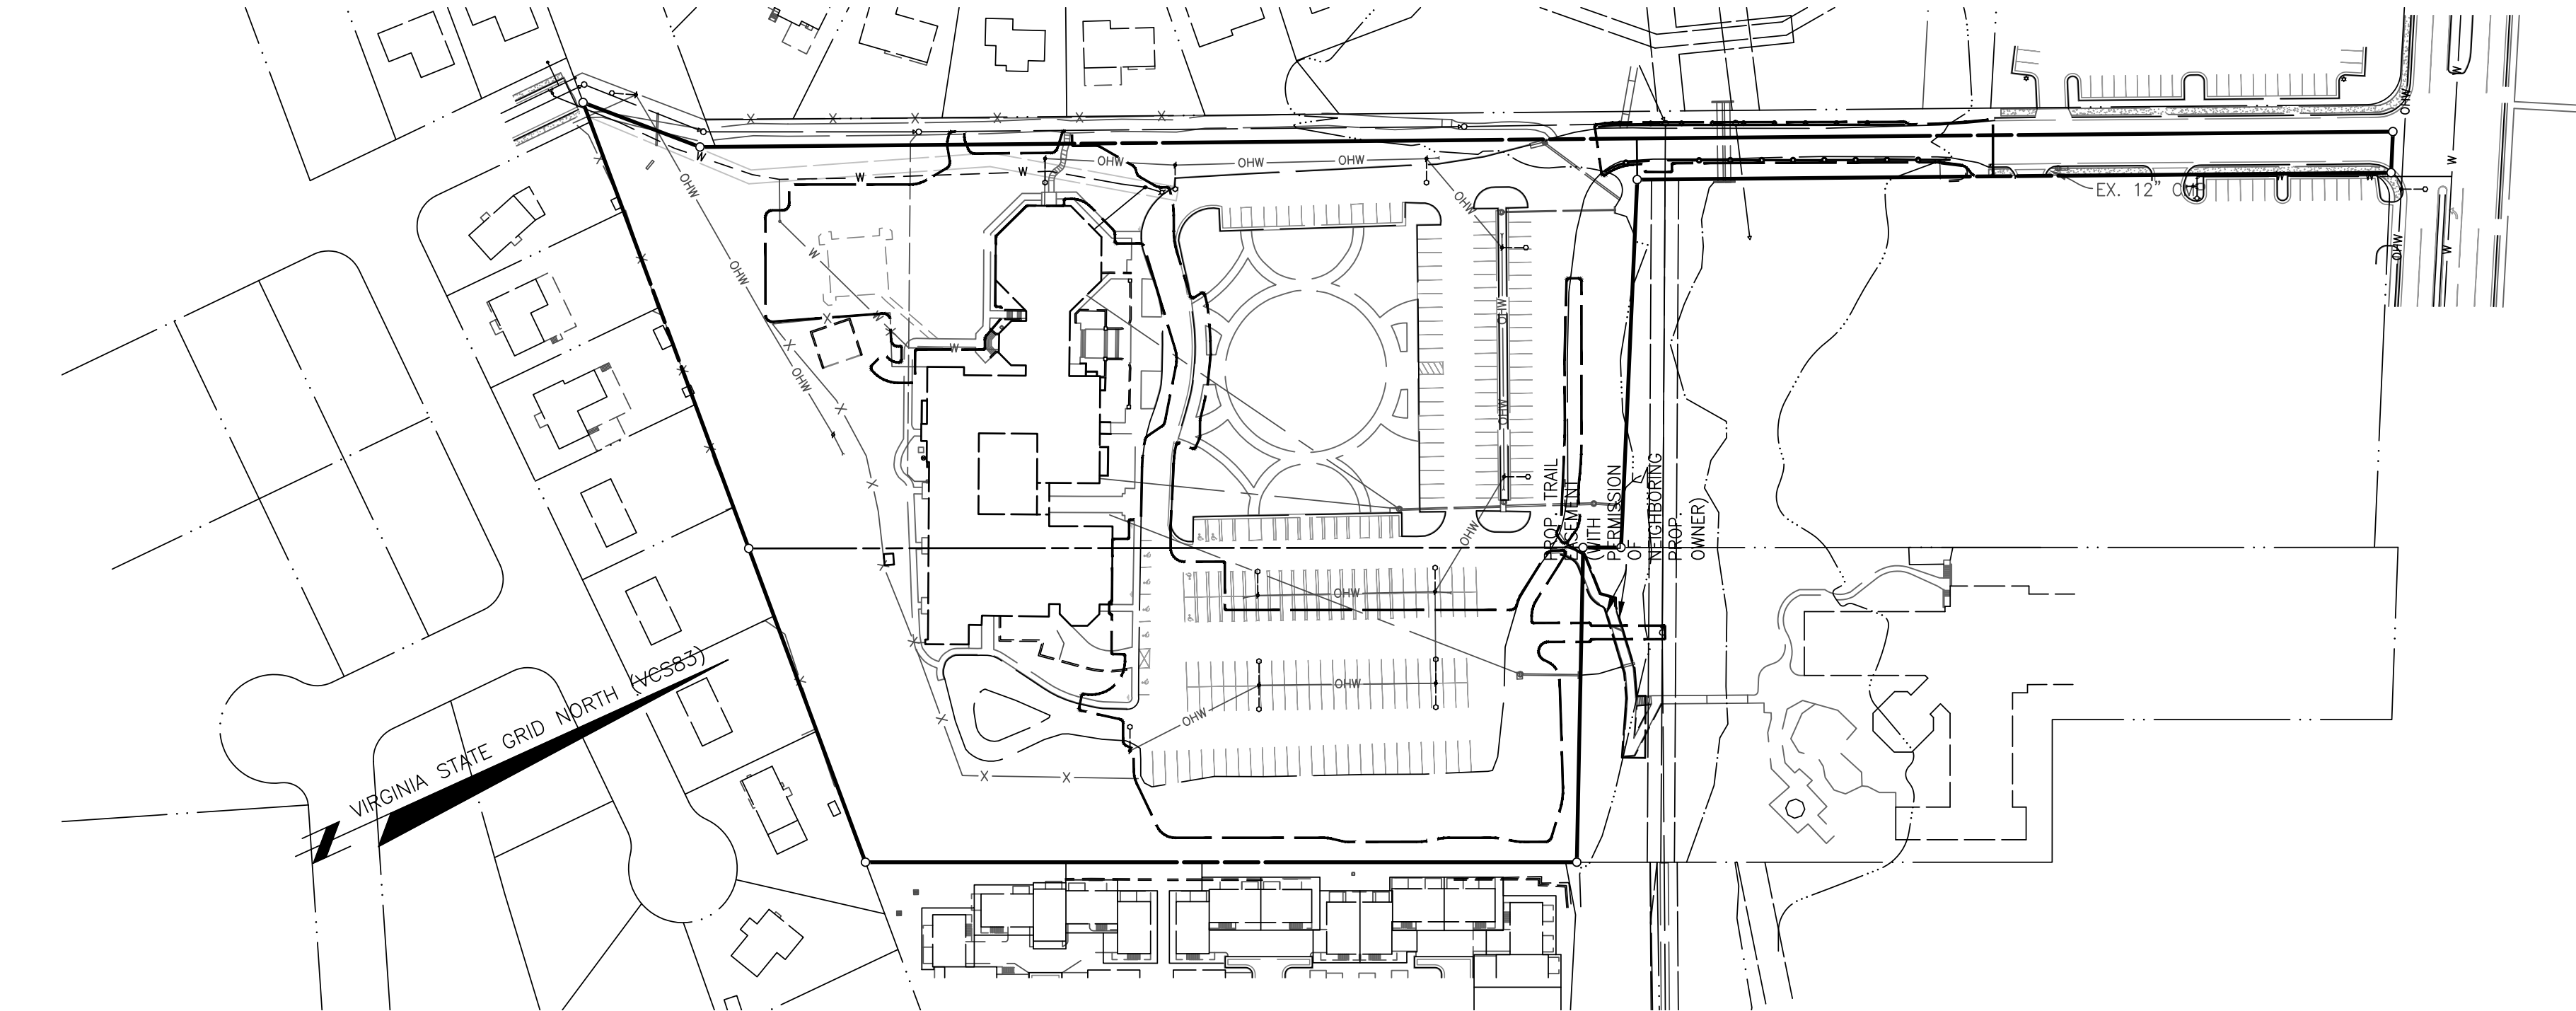


PRE-DEVELOPMENT  
OVERALL DEVELOPMENT  
SCALE: 1" = 100'

\*FOR DETAILED INFORMATION OF EACH PHASE OF DEVELOPMENT, PLEASE SEE SHEETS 46 AND 47.

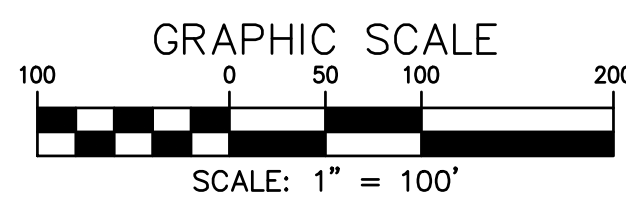

| Pre-ReDevelopment Land Cover (acres)                                    |         |         |         |         |        |
|-------------------------------------------------------------------------|---------|---------|---------|---------|--------|
|                                                                         | A Soils | B Soils | C Soils | D Soils | Totals |
| Forest/Open Space (acres) -- undisturbed forest/open space              |         | 0.67    | 0.00    | 0.09    | 0.76   |
| Managed Turf (acres) -- disturbed, graded for yards or other turf to be |         | 0.08    | 0.11    | 0.34    | 0.53   |
| Impervious Cover (acres)                                                |         | 0.04    | 0.11    | 0.95    | 1.10   |
|                                                                         |         |         |         |         | 2.39   |

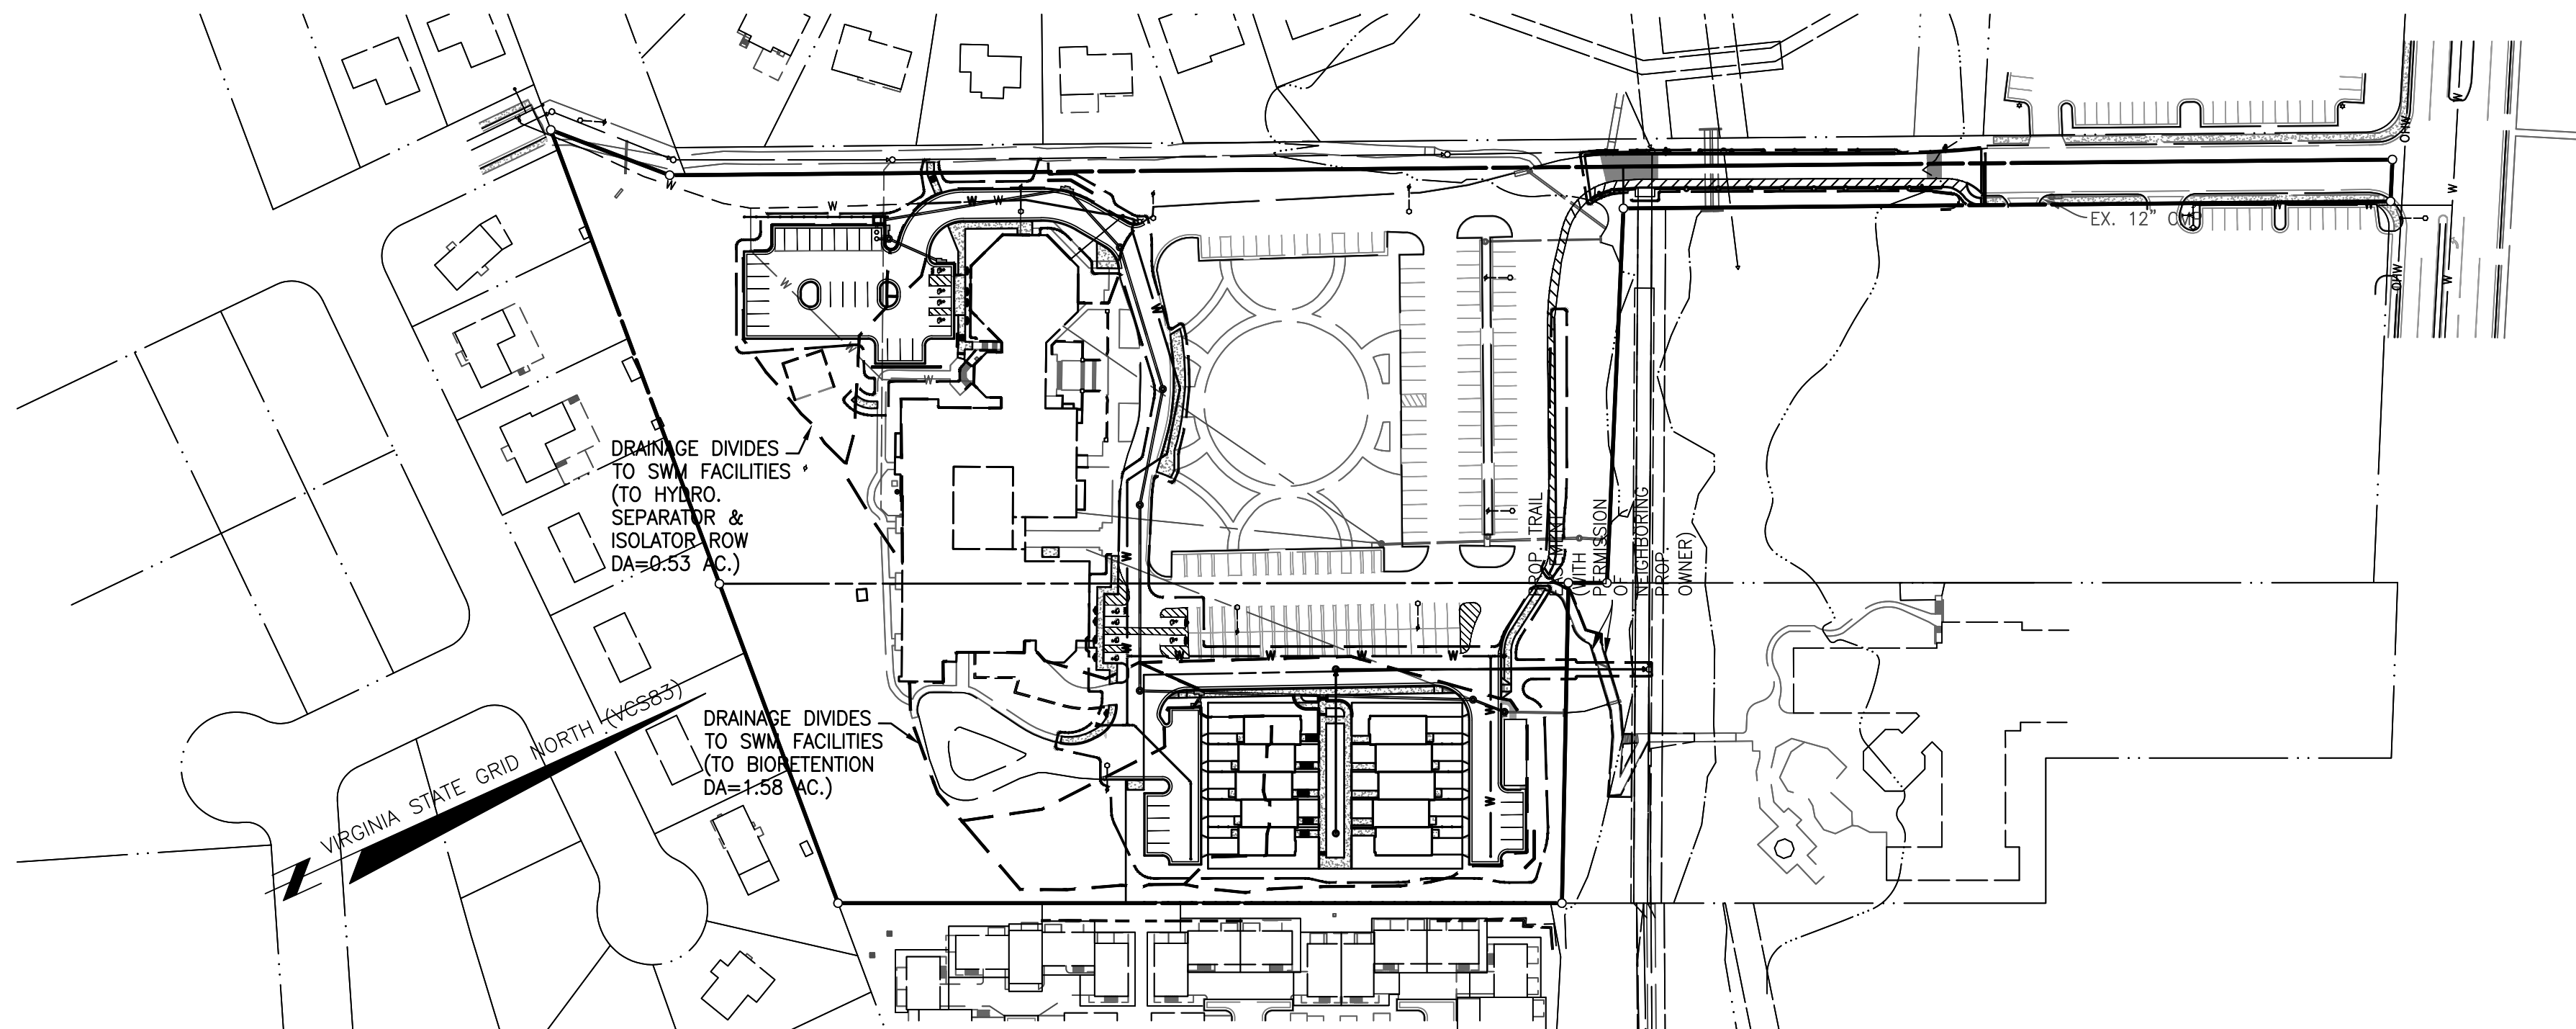

POST-DEVELOPMENT  
OVERALL DEVELOPMENT

\*FOR DETAILED INFORMATION OF EACH PHASE OF DEVELOPMENT, PLEASE SEE SHEETS 46 AND 47.

| Post-Development Land Cover (acres)                                                 |         |         |         |         |        |
|-------------------------------------------------------------------------------------|---------|---------|---------|---------|--------|
|                                                                                     | A Soils | B Soils | C Soils | D Soils | Totals |
| Forest/Open Space (acres) -- undisturbed, protected forest/open space or reforested |         | 0.00    | 0.00    | 0.00    | 0.00   |
| Managed Turf (acres) -- disturbed, graded for yards or other turf to be             |         | 0.42    | 0.09    | 0.43    | 0.94   |
| Impervious Cover (acres)                                                            |         | 0.37    | 0.13    | 0.95    | 1.45   |
| Area Check                                                                          | OK.     | OK.     | OK.     | OK.     | 2.39   |

| OVERALL DEVELOPMENT                         |           |
|---------------------------------------------|-----------|
| 1-Year Storm                                |           |
| Channel Protection                          |           |
| Pre Dev. Q. Onsite                          | 3.13 cfs  |
| Pre Dev Rv                                  | 8,704 cf  |
| Post Dev Rv                                 | 12,634 cf |
| Pre/post vol. ratio                         | 0.69      |
| Improvement Factor                          | 0.8       |
| Post Dev Q. allowable                       | 1.73 cfs  |
| Offsite Controlled (UGS 1) (pre dev bypass) | 0.55 cfs  |
| Offsite Controlled (UGS 2) (pre dev bypass) | 0.26 cfs  |
| Total Allowable release                     | 2.54 cfs  |
| Post Dev Onsite Uncontrolled                | 1.57 cfs  |
| Post Dev UGS 1 Release                      | 0.87 cfs  |
| Post Dev UGS 2 Release                      | 0.05 cfs  |
| Total Post Dev Release                      | 2.49 cfs  |

| Stormwater Quantity Summary - Overall Development |                                             |                       |                                            |
|---------------------------------------------------|---------------------------------------------|-----------------------|--------------------------------------------|
|                                                   | 1-Year Storm<br>Channel Protection<br>(cfs) | 2-Year Storm<br>(cfs) | 10-Year Storm<br>Flood Protection<br>(cfs) |
| Pre Development                                   | 3.94                                        | 5.65                  | 11.41                                      |
| Post Development allowable release                | 2.54                                        | 5.65                  | 11.41                                      |
| Post Development Release                          | 2.49                                        | 5.03                  | 10.97                                      |

**Total Phosphorus**

|                                        |      |
|----------------------------------------|------|
| FINAL POST-DEVELOPMENT TP LOAD (lb/yr) | 3.62 |
| TP LOAD REDUCTION REQUIRED (lb/yr)     | 1.33 |
| TP LOAD REDUCTION ACHIEVED (lb/yr)     | 1.36 |
| TP LOAD REMAINING (lb/yr)              | 2.27 |

REMAINING TP LOAD REDUCTION REQUIRED (lb/yr): 0.00 \*\*

\*\* TARGET TP REDUCTION EXCEEDED BY 0.03 LB/YEAR \*\*

\*\*PERMEABLE PAVERS IN PHASE TWO NOT INCLUDED IN VRRM CALCULATIONS

### Stormwater Best Management Practices (RR = Runoff Reduction)

| Practice                                                                      | Runoff Reduction Credit (%) | Managed Turf Credit Area (acres) | Impervious Cover Credit Area (acres) | Volume from Upstream Practice (ft³) | Runoff Reduction (ft³) | Remaining Runoff Volume (ft³) | Total BMP Treatment Volume (ft³) | Phosphorus Removal Efficiency (%) | Phosphorus Load from Upstream Practices (lb) | Untreated Phosphorus Load to Practice (lb) | Phosphorus Removed By Practice (lb) | Remaining Phosphorus Load (lb) | Downstream Practice to be Employed |
|-------------------------------------------------------------------------------|-----------------------------|----------------------------------|--------------------------------------|-------------------------------------|------------------------|-------------------------------|----------------------------------|-----------------------------------|----------------------------------------------|--------------------------------------------|-------------------------------------|--------------------------------|------------------------------------|
| <b>6. Bioretention (RR)</b>                                                   |                             |                                  |                                      |                                     |                        |                               |                                  |                                   |                                              |                                            |                                     |                                |                                    |
| 6.a. Bioretention #1 or Micro-Bioretention #1 or Urban Bioretention (Spec #9) | 40                          | 0.34                             | 0.71                                 | 0                                   | 1,090                  | 1,635                         | 2,726                            | 25                                | 0.00                                         | 1.71                                       | 0.94                                | 0.77                           |                                    |
| <b>14. Manufactured Treatment Devices (no RR)</b>                             |                             |                                  |                                      |                                     |                        |                               |                                  |                                   |                                              |                                            |                                     |                                |                                    |
| 14.a. Manufactured Treatment Device- Hydrodynamic                             | 0                           | 0.21                             | 0.32                                 | 0                                   | 0                      | 1,275                         | 1,275                            | 20                                | 0.00                                         | 0.80                                       | 0.16                                | 0.64                           | 14.b. MTD - Filtering              |
| 14.b. ISOLATOR ROW                                                            | 0                           |                                  |                                      |                                     | 1,275                  | 0                             | 1,275                            | 40                                | 0.64                                         | 0.00                                       | 0.26                                | 0.38                           |                                    |

### OVERALL STORMWATER/OUTFALL NARRATIVE

THE OUTFALL POINT OF THIS PROJECT IS AT ACOTCING CREEK, ABOUT 340' DOWNSTREAM OF THE EXISTING CULVERTS UNDER PRESBYTERIAN WAY, PER 9VAC25-870-66-B-4. AT THIS POINT, ONSITE RUNOFF DISCHARGES INTO A NATURAL CHANNEL, THROUGH AN EXISTING MAN-MADE STORM SEWER, A LEVEL 1 BIORETENTION AREA AND A MANUFACTURED TREATMENT FACILITY ARE PROPOSED TO MITIGATE THE IMPACTS OF THE PROPOSED DEVELOPMENT ON THE EXISTING PARKING LOT AND FORESTED AREAS WITHIN THE LIMITS OF CLEARING AND GRADING.

CHANNEL PROTECTION:  
POST DEVELOPMENT RUNOFF DURING THE 1-YEAR STORM EVENT HAS BEEN  
REDUCED IN ACCORDANCE WITH 9VAC25-870-66-B-3-A, AND AS SUCH,  
CHANNEL PROTECTION REQUIREMENTS HAVE BEEN MET FOR THIS PORTION OF THE  
SITE.

FLOOD PROTECTION:  
THE POST DEVELOPMENT 2-YEAR STORM AND 10-YEAR 24-HOUR STORMS WILL  
HAVE PEAK RUNOFF RATES WHICH ARE LESS THAN THE PRE DEVELOPMENT  
CONDITION, PER 9VAC25-870-66-C-1. THE LIMIT OF ANALYSIS FOR FLOOD  
PROTECTION IS WITHIN ACOTCING CREEK, 340' DOWNSTREAM OF THE EXISTING  
CULVERTS UNDER PRESBYTERIAN WAY, PER 9VAC25-870-66-C-3-C.

SEE RUNOFF SUMMARY TABLE ON THIS SHEET.

WATER QUALITY:  
BIORETENTION, A LOW IMPACT DEVELOPMENT (LID) TECHNIQUE, IS BEING PROPOSED ON THE TOWN HOME PORTION OF THE PROJECT TO MEET WATER QUALITY REQUIREMENTS. TWO MANUFACTURED FILTERING DEVICES ARE PROPOSED ON THE ADDITIONAL PARKING PORTION OF THE PROJECT TO ADDRESS WATER QUALITY REQUIREMENTS. THE BIORETENTION FACILITY AND THE MANUFACTURED TREATMENT DEVICES WILL BE PRIVATELY OWNED AND MAINTAINED.


SEE VRRM SUMMARY ON THIS SHEET.

THE BMP AND SWM DESIGN SHOWN ARE PRELIMINARY AND MAY CHANGE AT THE TIME OF FINAL ENGINEERING. THE PROJECT MAY USE NUTRIENT CREDITS OR ALTERNATE BMP/SWM FACILITIES TO MEET THE WATER QUALITY AND WATER QUANTITY REQUIREMENTS FOR THIS PROJECT AS NECESSARY.

## OVERALL STORMWATER MANAGEMENT/BMP DESIGN

**FAIRFAX  
PRESBYTERIAN  
CHURCH**

CITY OF FAIRFAX, VIRGINIA

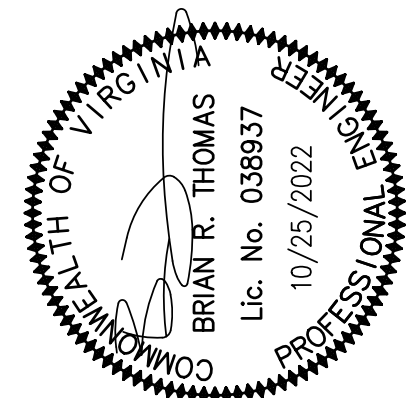[illegible]



DEQ Virginia Runoff Reduction Method Re-Development Compliance Spreadsheet - Version 3.0

2011 BMP Standards and Specifications

2013 Draft BMP Standards and Specifications

Project Name: Fairfax Presbyterian Church - Overall

Date: 8/17/2022

Linear Development Project? No

CLEAR ALL  
(Ctrl+Shift+R)

data input cells

constant values

calculation cells

final results

Site Information

Post-Development Project (Treatment Volume and Loads)

Enter Total Disturbed Area (acres) → 2.39

Maximum reduction required: 20%

The site's net increase in impervious cover (acres) is: 0.35

Post-Development TP Load Reduction for Site (lb/yr): 1.33

Check:

BMP Design Specifications List: 2013 Draft Stds & Specs

Linear project? No

Land cover areas entered correctly? ✓

Total disturbed area entered? ✓

Pre-ReDevelopment Land Cover (acres)

|                                                                         | A Soils | B Soils | C Soils | D Soils | Totals |
|-------------------------------------------------------------------------|---------|---------|---------|---------|--------|
| Forest/Open Space (acres) -- undisturbed forest/open space              |         | 0.67    | 0.00    | 0.09    | 0.76   |
| Managed Turf (acres) -- disturbed, graded for yards or other turf to be |         | 0.08    | 0.11    | 0.34    | 0.53   |
| Impervious Cover (acres)                                                |         | 0.04    | 0.11    | 0.95    | 1.10   |
|                                                                         |         |         |         |         | 2.39   |

Post-Development Land Cover (acres)

|                                                                                     | A Soils | B Soils | C Soils | D Soils | Totals |
|-------------------------------------------------------------------------------------|---------|---------|---------|---------|--------|
| Forest/Open Space (acres) -- undisturbed, protected forest/open space or reforested |         | 0.00    | 0.00    | 0.00    | 0.00   |
| Managed Turf (acres) -- disturbed, graded for yards or other turf to be             |         | 0.42    | 0.09    | 0.43    | 0.94   |
| Impervious Cover (acres)                                                            |         | 0.37    | 0.13    | 0.95    | 1.45   |
| Area Check                                                                          | OK.     | OK.     | OK.     | OK.     | 2.39   |

Constants

|                                  |      |
|----------------------------------|------|
| Annual Rainfall (inches)         | 43   |
| Target Rainfall Event (inches)   | 1.00 |
| Total Phosphorus (TP) EMC (mg/L) | 0.26 |
| Total Nitrogen (TN) EMC (mg/L)   | 1.86 |
| Target TP Load (lb/acre/yr)      | 0.41 |
| Pj (unitless correction factor)  | 0.90 |

Runoff Coefficients (Rv)

|                   | A Soils | B Soils | C Soils | D Soils |
|-------------------|---------|---------|---------|---------|
| Forest/Open Space | 0.02    | 0.03    | 0.04    | 0.05    |
| Managed Turf      | 0.15    | 0.20    | 0.22    | 0.25    |
| Impervious Cover  | 0.95    | 0.95    | 0.95    | 0.95    |

LAND COVER SUMMARY -- PRE-REDEVELOPMENT

| Land Cover Summary-Pre          |        |                       |
|---------------------------------|--------|-----------------------|
| Pre-ReDevelopment               | Listed | Adjusted <sup>1</sup> |
| Forest/Open Space Cover (acres) | 0.76   | 0.43                  |
| Weighted Rv(forest)             | 0.03   | 0.03                  |
| % Forest                        | 32%    | 21%                   |
| Managed Turf Cover (acres)      | 0.53   | 0.51                  |
| Weighted Rv(turf)               | 0.24   | 0.24                  |
| % Managed Turf                  | 22%    | 25%                   |
| Impervious Cover (acres)        | 1.10   | 1.10                  |
| Rv(impervious)                  | 0.95   | 0.95                  |
| % Impervious                    | 46%    | 54%                   |
| Total Site Area (acres)         | 2.39   | 2.04                  |
| Site Rv                         | 0.50   | 0.58                  |

Treatment Volume and Nutrient Load

|   |        |        |
|---|--------|--------|
| Pre-ReDevelopment Treatment Volume (acre-ft)                                                                                               | 0.0996 | 0.0984 |
| Pre-ReDevelopment Treatment Volume (cubic feet)                                                                                            | 4,337  | 4,285  |
| Pre-ReDevelopment TP Load (lb/yr)   | 2.73   | 2.69   |
| Pre-ReDevelopment TP Load per acre (lb/acre/yr)                                                                                            | 1.14   | 1.32   |
| Baseline TP Load (lb/yr)<br>(0.41 lbs/acre/yr applied to pre-redevelopment area excluding pervious land proposed for new impervious cover) |        | 0.84   |

1 Adjusted Land Cover Summary:  
Pre ReDevelopment land cover minus pervious land cover (forest/open space or managed turf) acreage proposed for new impervious cover.  
  
Adjusted total acreage is consistent with Post-ReDevelopment acreage (minus acreage of new impervious cover).  
  
Column i shows load reduction requirement for new impervious cover (based on new development load limit, 0.41 lbs/acre/year).

Post-Development Requirement for Site Area

|                                    |      |
|------------------------------------|------|
| TP Load Reduction Required (lb/yr) | 1.33 |
|------------------------------------|------|

Nitrogen Loads (Informational Purposes Only)

|                                   |       |                                                                              |       |
|-----------------------------------|-------|------------------------------------------------------------------------------|-------|
| Pre-ReDevelopment TN Load (lb/yr) | 19.49 | Final Post-Development TN Load (Post-ReDevelopment & New Impervious) (lb/yr) | 25.92 |
|-----------------------------------|-------|------------------------------------------------------------------------------|-------|

Site Results (Water Quality Compliance)

Area Checks

|                                | D.A. A | D.A. B | D.A. C | D.A. D | D.A. E | AREA CHECK |
|--------------------------------|--------|--------|--------|--------|--------|------------|
| FOREST/OPEN SPACE (ac)         | 0.00   | 0.00   | 0.00   | 0.00   | 0.00   | OK.        |
| IMPERVIOUS COVER (ac)          | 1.11   | 0.34   | 0.00   | 0.00   | 0.00   | OK.        |
| IMPERVIOUS COVER TREATED (ac)  | 0.71   | 0.32   | 0.00   | 0.00   | 0.00   | OK.        |
| MANAGED TURF AREA (ac)         | 0.72   | 0.22   | 0.00   | 0.00   | 0.00   | OK.        |
| MANAGED TURF AREA TREATED (ac) | 0.34   | 0.21   | 0.00   | 0.00   | 0.00   | OK.        |
| AREA CHECK                     | OK.    | OK.    | OK.    | OK.    | OK.    |            |

Site Treatment Volume (ft<sup>3</sup>)

5,767

Runoff Reduction Volume and TP By Drainage Area

|                                                     | D.A. A | D.A. B | D.A. C | D.A. D | D.A. E | TOTAL |
|-----------------------------------------------------|--------|--------|--------|--------|--------|-------|
| RUNOFF REDUCTION VOLUME ACHIEVED (ft <sup>3</sup> ) | 1,090  | 0      | 0      | 0      | 0      | 1,090 |
| TP LOAD AVAILABLE FOR REMOVAL (lb/yr)               | 2.77   | 0.85   | 0.00   | 0.00   | 0.00   | 3.62  |
| TP LOAD REDUCTION ACHIEVED (lb/yr)                  | 0.94   | 0.42   | 0.00   | 0.00   | 0.00   | 1.36  |
| TP LOAD REMAINING (lb/yr)                           | 1.83   | 0.43   | 0.00   | 0.00   | 0.00   | 2.27  |
| NITROGEN LOAD REDUCTION ACHIEVED (lb/yr)            | 7.83   | 0.00   | 0.00   | 0.00   | 0.00   | 7.83  |
| Total Phosphorus                                    |        |        |        |        |        |       |
| FINAL POST-DEVELOPMENT TP LOAD (lb/yr)              | 3.62   |        |        |        |        |       |
| TP LOAD REDUCTION REQUIRED (lb/yr)                  | 1.33   |        |        |        |        |       |
| TP LOAD REDUCTION ACHIEVED (lb/yr)                  | 1.36   |        |        |        |        |       |
| TP LOAD REMAINING (lb/yr):                          | 2.27   |        |        |        |        |       |
| REMAINING TP LOAD REDUCTION REQUIRED (lb/yr):       | 0.00   |        |        |        |        | **    |
| ** TARGET TP REDUCTION EXCEEDED BY 0.03 LB/YEAR **  |        |        |        |        |        |       |
| Total Nitrogen (For Information Purposes)           |        |        |        |        |        |       |
| POST-DEVELOPMENT LOAD (lb/yr)                       | 25.92  |        |        |        |        |       |
| NITROGEN LOAD REDUCTION ACHIEVED (lb/yr)            | 7.83   |        |        |        |        |       |
| REMAINING POST-DEVELOPMENT NITROGEN LOAD (lb/yr)    | 18.09  |        |        |        |        |       |

OVERALL VRRM

FAIRFAX PRESBYTERIAN CHURCH

CITY OF FAIRFAX, VIRGINIA

COMMONWEALTH OF VIRGINIA  
BRIAN R. THOMAS  
Lic. No. 038937  
10/25/2022  
PROFESSIONAL ENGINEER

DESIGN  
GMP  
GMP

DRAFT  
GMP  
GMP

DATE  
JAN. 2021

SCALE  
NORIS.  
VERT. ---

SHEET  
44

OF  
55

PRJ. NO: 2017-2570

TYPE: MDP

00-G0700/00-G0500/VREF-R0401/VREF-R0301/RZ SEAL/RZ SIGNATURE/RZ SIGNATURE DATE

Attached Xrefs:

Last Saved 10/25/2022 Last Plotted 10/25/2022 3:55 PM Sheet N:\2017-2570\DWG\00-G2301



Drainage Area A

Drainage Area A Land Cover (acres)

|                           | A Soils | B Soils | C Soils | D Soils | Totals | Land Cover Rv |
|---------------------------|---------|---------|---------|---------|--------|---------------|
| Forest/Open Space (acres) |         |         |         |         | 0.00   | 0.00          |
| Managed Turf (acres)      |         | 0.31    | 0.09    | 0.32    | 0.72   | 0.22          |
| Impervious Cover (acres)  |         | 0.27    | 0.13    | 0.71    | 1.11   | 0.95          |
| Total                     |         |         |         |         | 1.83   |               |

CLEAR BMP AREAS

|                                                          |       |
|----------------------------------------------------------|-------|
| Total Phosphorus Available for Removal in D.A. A (lb/yr) | 2.77  |
| Post Development Treatment Volume in D.A. A (ft³)        | 4,415 |

Stormwater Best Management Practices (RR = Runoff Reduction)

--Select from dropdown lists--

| Practice                                                                      | Runoff Reduction Credit (%) | Managed Turf Credit Area (acres) | Impervious Cover Credit Area (acres) | Volume from Upstream Practice (ft³) | Runoff Reduction (ft³) | Remaining Runoff Volume (ft³) | Total BMP Treatment Volume (ft³) | Phosphorus Removal Efficiency (%) | Phosphorus Load from Upstream Practices (lb) | Untreated Phosphorus Load to Practice (lb) | Phosphorus Removed By Practice (lb) | Remaining Phosphorus Load (lb) | Downstream Practice to be Employed |
|-------------------------------------------------------------------------------|-----------------------------|----------------------------------|--------------------------------------|-------------------------------------|------------------------|-------------------------------|----------------------------------|-----------------------------------|----------------------------------------------|--------------------------------------------|-------------------------------------|--------------------------------|------------------------------------|
| 6. Bioretention (RR)                                                          |                             |                                  |                                      |                                     |                        |                               |                                  |                                   |                                              |                                            |                                     |                                |                                    |
| 6.a. Bioretention #1 or Micro-Bioretention #1 or Urban Bioretention (Spec #9) | 40                          | 0.34                             | 0.71                                 | 0                                   | 1,090                  | 1,635                         | 2,726                            | 25                                | 0.00                                         | 1.71                                       | 0.94                                | 0.77                           |                                    |

|                                        |       |                 |
|----------------------------------------|-------|-----------------|
| TOTAL IMPERVIOUS COVER TREATED (ac)    | 0.71  | AREA CHECK: OK. |
| TOTAL MANAGED TURF AREA TREATED (ac)   | 0.34  | AREA CHECK: OK. |
| TOTAL RUNOFF REDUCTION IN D.A. A (ft³) | 1,090 |                 |

|                                                                                        |      |
|----------------------------------------------------------------------------------------|------|
| TOTAL PHOSPHORUS AVAILABLE FOR REMOVAL IN D.A. A (lb/yr)                               | 2.77 |
| TOTAL PHOSPHORUS REMOVED WITH RUNOFF REDUCTION PRACTICES IN D.A. A (lb/yr)             | 0.94 |
| TOTAL PHOSPHORUS REMAINING AFTER APPLYING RUNOFF REDUCTION PRACTICES IN D.A. A (lb/yr) | 1.83 |

SEE WATER QUALITY COMPLIANCE TAB FOR SITE COMPLIANCE CALCULATIONS

Drainage Area B

Drainage Area A Land Cover (acres)

|                           | A Soils | B Soils | C Soils | D Soils | Totals | Land Cover Rv |
|---------------------------|---------|---------|---------|---------|--------|---------------|
| Forest/Open Space (acres) |         |         |         |         | 0.00   | 0.00          |
| Managed Turf (acres)      |         | 0.11    | 0.00    | 0.11    | 0.22   | 0.23          |
| Impervious Cover (acres)  |         | 0.10    | 0.00    | 0.24    | 0.34   | 0.95          |
| Total                     |         |         |         |         | 0.56   |               |

CLEAR BMP AREAS

|                                                          |       |
|----------------------------------------------------------|-------|
| Total Phosphorus Available for Removal in D.A. B (lb/yr) | 0.85  |
| Post Development Treatment Volume in D.A. B (ft³)        | 1,352 |

Stormwater Best Management Practices (RR = Runoff Reduction)

--Select from dropdown lists--

| Practice                                          | Runoff Reduction Credit (%) | Managed Turf Credit Area (acres) | Impervious Cover Credit Area (acres) | Volume from Upstream Practice (ft³) | Runoff Reduction (ft³) | Remaining Runoff Volume (ft³) | Total BMP Treatment Volume (ft³) | Phosphorus Removal Efficiency (%) | Phosphorus Load from Upstream Practices (lb) | Untreated Phosphorus Load to Practice (lb) | Phosphorus Removed By Practice (lb) | Remaining Phosphorus Load (lb) | Downstream Practice to be Employed |
|---------------------------------------------------|-----------------------------|----------------------------------|--------------------------------------|-------------------------------------|------------------------|-------------------------------|----------------------------------|-----------------------------------|----------------------------------------------|--------------------------------------------|-------------------------------------|--------------------------------|------------------------------------|
| 14. Manufactured Treatment Devices (no RR)        |                             |                                  |                                      |                                     |                        |                               |                                  |                                   |                                              |                                            |                                     |                                |                                    |
| 14.a. Manufactured Treatment Device- Hydrodynamic | 0                           | 0.21                             | 0.32                                 | 0                                   | 0                      | 1,275                         | 1,275                            | 20                                | 0.00                                         | 0.80                                       | 0.16                                | 0.64                           | 14.b. MTD - Filtering              |
| 14.b. Manufactured Treatment Device-Filtering     | 0                           |                                  |                                      | 1,275                               | 0                      | 1,275                         | 1,275                            | 40                                | 0.64                                         | 0.00                                       | 0.26                                | 0.38                           |                                    |

|                                      |      |                 |
|--------------------------------------|------|-----------------|
| TOTAL IMPERVIOUS COVER TREATED (ac)  | 0.32 | AREA CHECK: OK. |
| TOTAL MANAGED TURF AREA TREATED (ac) | 0.21 | AREA CHECK: OK. |

|                                                   |      |
|---------------------------------------------------|------|
| TOTAL PHOSPHORUS REMOVAL REQUIRED ON SITE (lb/yr) | 1.33 |
|---------------------------------------------------|------|

|                                                                                 |      |
|---------------------------------------------------------------------------------|------|
| TOTAL PHOSPHORUS AVAILABLE FOR REMOVAL IN D.A. B (lb/yr)                        | 0.85 |
| TOTAL PHOSPHORUS REMOVED WITHOUT RUNOFF REDUCTION PRACTICES IN D.A. B (lb/yr)   | 0.42 |
| TOTAL PHOSPHORUS REMOVED WITH RUNOFF REDUCTION PRACTICES IN D.A. B (lb/yr)      | 0.00 |
| TOTAL PHOSPHORUS LOAD REDUCTION ACHIEVED IN D.A. B (lb/yr)                      | 0.42 |
| TOTAL PHOSPHORUS REMAINING AFTER APPLYING BMP LOAD REDUCTIONS IN D.A. B (lb/yr) | 0.43 |


SEE WATER QUALITY COMPLIANCE TAB FOR SITE COMPLIANCE CALCULATIONS

|                                                                       |      |
|-----------------------------------------------------------------------|------|
| NITROGEN REMOVED WITH RUNOFF REDUCTION PRACTICES IN D.A. B (lb/yr)    | 0.00 |
| NITROGEN REMOVED WITHOUT RUNOFF REDUCTION PRACTICES IN D.A. B (lb/yr) | 0.00 |
| TOTAL NITROGEN REMOVED IN D.A. B (lb/yr)                              | 0.00 |

| Nitrogen Removal Efficiency (%) | Nitrogen Load from Upstream Practices (lbs) | Untreated Nitrogen Load to Practice (lbs) | Nitrogen Removed By Practice (lbs) | Remaining Nitrogen Load (lbs) |
|---------------------------------|---------------------------------------------|-------------------------------------------|------------------------------------|-------------------------------|
| 40                              | 0.00                                        | 12.24                                     | 7.83                               | 4.41                          |

6. Bioretention (RR)

OVERALL VRRM  
FAIRFAX  
PRESBYTERIAN  
CHURCH  
CITY OF FAIRFAX, VIRGINIA

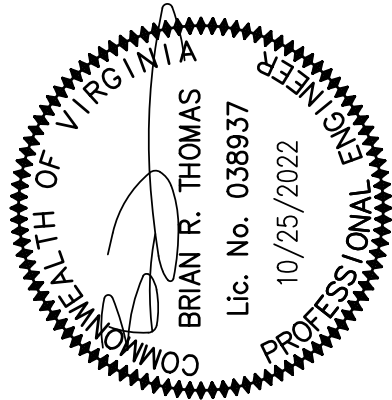

| DESIGN | DRAFT | GMP | APPROVED | GMP | BRT | DATE      | SCALE | NO.               | VER. |
|--------|-------|-----|----------|-----|-----|-----------|-------|-------------------|------|
|        |       |     |          |     |     | JAN. 2021 |       |                   |      |
| SHEET  |       | OF  |          | 45  |     | 55        |       | PRJ NO: 2017-2570 |      |
|        |       |     |          |     |     |           |       | TYPE: MDP         |      |






PRE-DEVELOPMENT  
PHASE ONE – TOWNHOUSE DEVELOPMENT

SCALE: 1" = 50'

Pre-ReDevelopment Land Cover (acres)

|                                                                         | A Soils | B Soils | C Soils | D Soils | Totals |
|-------------------------------------------------------------------------|---------|---------|---------|---------|--------|
| Forest/Open Space (acres) -- undisturbed forest/open space              |         | 0.50    | 0.00    | 0.00    | 0.50   |
| Managed Turf (acres) -- disturbed, graded for yards or other turf to be |         | 0.04    | 0.11    | 0.09    | 0.24   |
| Impervious Cover (acres)                                                |         | 0.04    | 0.11    | 0.94    | 1.09   |
|                                                                         |         |         |         |         | 1.83   |

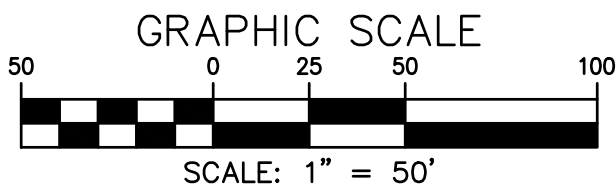


POST-DEVELOPMENT  
PHASE ONE – TOWNHOUSE DEVELOPMENT

SCALE: 1" = 50'

Post-Development Land Cover (acres)

|                                                                                     | A Soils | B Soils | C Soils | D Soils | Totals |
|-------------------------------------------------------------------------------------|---------|---------|---------|---------|--------|
| Forest/Open Space (acres) -- undisturbed, protected forest/open space or reforested |         | 0.00    | 0.00    | 0.00    | 0.00   |
| Managed Turf (acres) -- disturbed, graded for yards or other turf to be             |         | 0.31    | 0.09    | 0.32    | 0.72   |
| Impervious Cover (acres)                                                            |         | 0.27    | 0.13    | 0.71    | 1.11   |
| Area Check                                                                          | OK.     | OK.     | OK.     | OK.     | 1.83   |

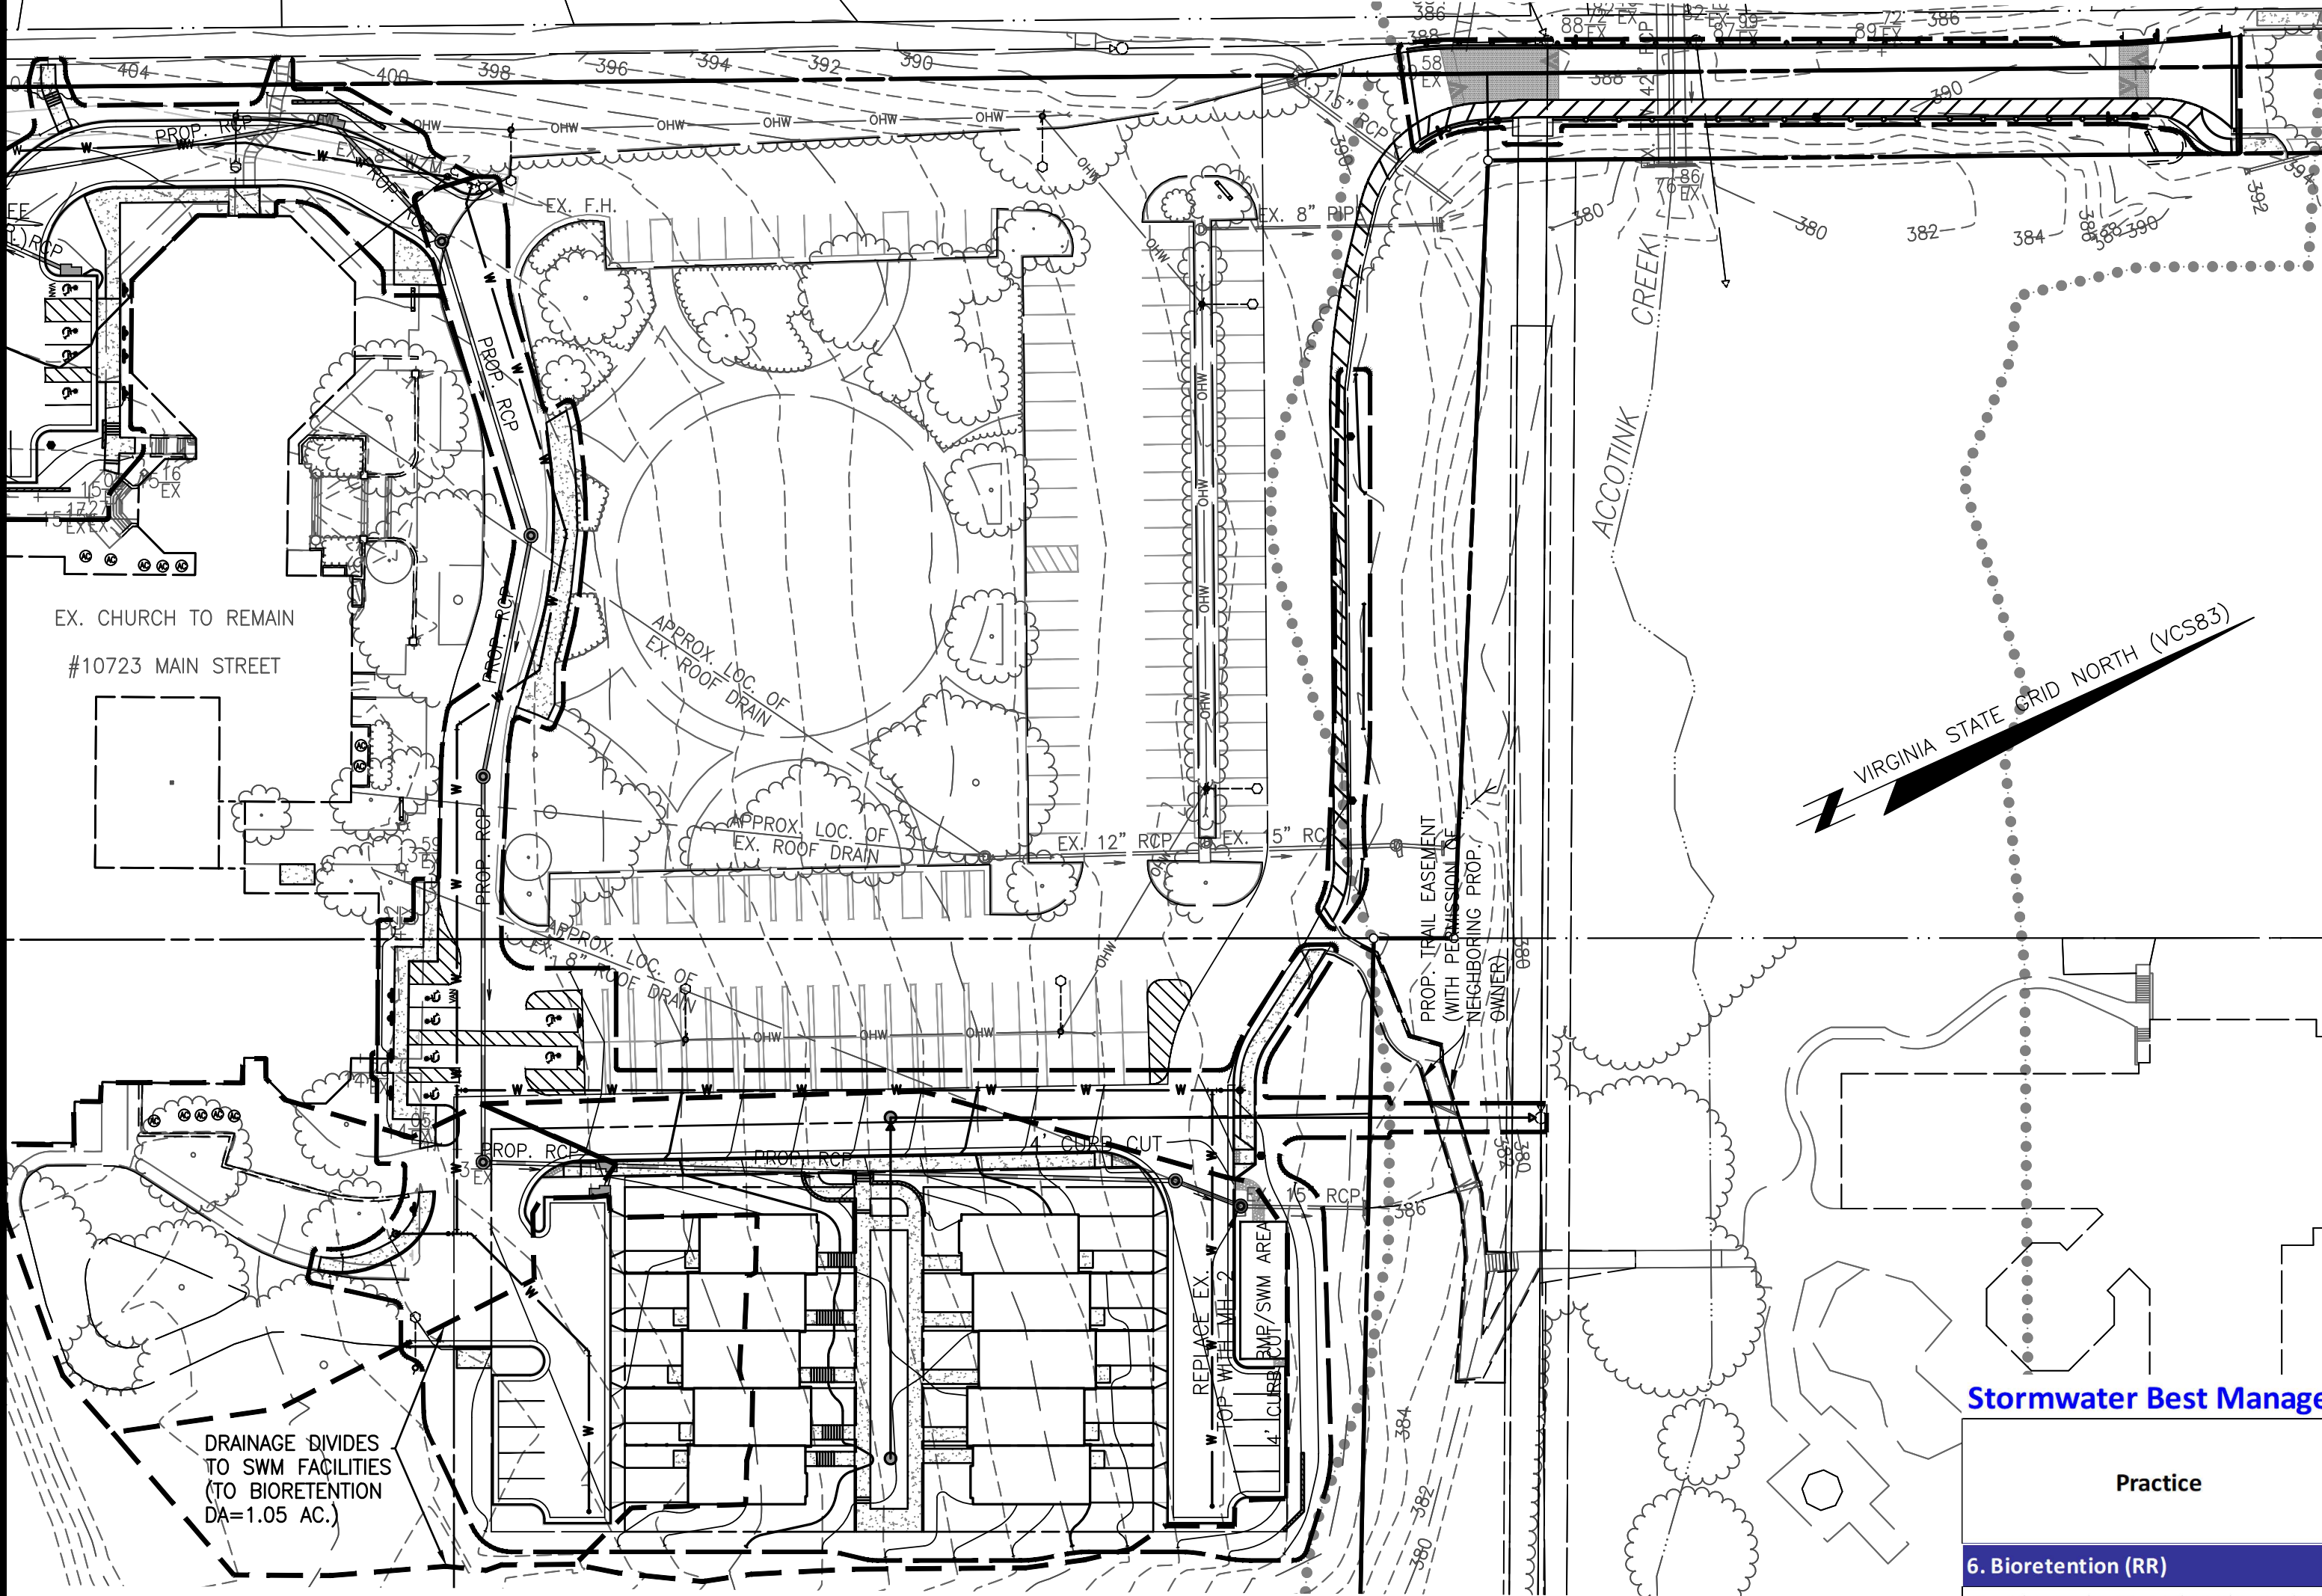

Stormwater Best Management Practices (RR = Runoff Reduction)

| Practice                                                                      | Runoff Reduction Credit (%) | Managed Turf Credit Area (acres) | Impervious Cover Credit Area (acres) | Volume from Upstream Practice (ft³) | Runoff Reduction (ft³) | Remaining Runoff Volume (ft³) | Total BMP Treatment Volume (ft³) | Phosphorus Removal Efficiency (%) | Phosphorus Load from Upstream Practices (lb) | Untreated Phosphorus Load to Practice (lb) | Phosphorus Removed By Practice (lb) | Remaining Phosphorus Load (lb) | Downstream Practice to be Employed |
|-------------------------------------------------------------------------------|-----------------------------|----------------------------------|--------------------------------------|-------------------------------------|------------------------|-------------------------------|----------------------------------|-----------------------------------|----------------------------------------------|--------------------------------------------|-------------------------------------|--------------------------------|------------------------------------|
| 6. Bioretention (RR)                                                          |                             |                                  |                                      |                                     |                        |                               |                                  |                                   |                                              |                                            |                                     |                                |                                    |
| 6.a. Bioretention #1 or Micro-Bioretention #1 or Urban Bioretention (Spec #9) | 40                          | 0.34                             | 0.71                                 | 0                                   | 1,090                  | 1,635                         | 2,726                            | 25                                | 0.00                                         | 1.71                                       | 0.94                                | 0.77                           |                                    |

PHASE ONE – TOWNHOUSE DEVELOPMENT STORMWATER/OUTFALL NARRATIVE

THE OUTFALL POINT OF THIS PORTION OF THE PROJECT IS AT ACCOTINK CREEK, ABOUT 340' DOWNSTREAM OF THE EXISTING CULVERTS UNDER PRESBYTERIAN WAY, PER 9VAC25-870-66-B-4. AT THIS POINT, ONSITE RUNOFF DISCHARGES INTO A NATURAL CHANNEL, THROUGH AN EXISTING MAN-MADE STORM SEWER. A LEVEL 1 BIORETENTION AREA IS PROPOSED TO MITIGATE THE IMPACTS OF THE PROPOSED DEVELOPMENT ON THE EXISTING PARKING LOT AND FORESTED AREAS WITHIN THE LIMITS OF CLEARING AND GRADING.

CHANNEL PROTECTION:  
POST DEVELOPMENT RUNOFF DURING THE 1-YEAR STORM EVENT HAS BEEN REDUCED IN ACCORDANCE WITH 9VAC25-870-66-B-3-A, AND AS SUCH, CHANNEL PROTECTION REQUIREMENTS HAVE BEEN MET FOR THIS PORTION OF THE SITE.

FLOOD PROTECTION:  
THE POST DEVELOPMENT 2-YEAR STORM AND 10-YEAR 24-HOUR STORMS WILL HAVE PEAK RUNOFF RATES WHICH ARE LESS THAN THE PRE DEVELOPMENT CONDITION, PER 9VAC25-870-66-C-1. THE LIMIT OF ANALYSIS FOR FLOOD PROTECTION IS WITHIN ACCOTINK CREEK, 340' DOWNSTREAM OF THE EXISTING CULVERTS UNDER PRESBYTERIAN WAY, PER 9VAC25-870-66-C-3-C.

SEE RUNOFF SUMMARY TABLE ON THIS SHEET.

WATER QUALITY:  
BIORETENTION, A LOW IMPACT DEVELOPMENT (LID) TECHNIQUE, IS BEING PROPOSED ON THIS PORTION OF THE PROJECT TO MEET WATER QUALITY REQUIREMENTS. THE BIORETENTION FACILITY WILL BE PRIVATELY OWNED AND MAINTAINED.

SEE VRRM SUMMARY ON THIS SHEET.

THE BMP AND SWM DESIGN IS PRELIMINARY AND MAY CHANGE AT THE TIME OF FINAL ENGINEERING. THE PROJECT MAY USE NUTRIENT CREDITS OR ALTERNATE BMP/SWM FACILITIES TO MEET THE WATER QUALITY AND WATER QUANTITY REQUIREMENTS FOR THIS PROJECT AS NECESSARY.


| Stormwater Quantity Summary - Phase 1 - Townhomes |                                 |                    |                                      |
|---------------------------------------------------|---------------------------------|--------------------|--------------------------------------|
|                                                   | 1-Year Channel Protection (cfs) | 2-Year Storm (cfs) | 10-Year Storm Flood Protection (cfs) |
| Pre Development                                   | 3.40                            | 4.75               | 9.17                                 |
| Post Development allowable release                | 2.40                            | 4.75               | 9.17                                 |
| Post Development Release                          | 2.22                            | 4.49               | 8.88                                 |

| Total Phosphorus                                   |         |
|----------------------------------------------------|---------|
| FINAL POST-DEVELOPMENT TP LOAD (lb/yr)             | 2.77    |
| TP LOAD REDUCTION REQUIRED (lb/yr)                 | 0.67    |
| TP LOAD REDUCTION ACHIEVED (lb/yr)                 | 0.94    |
| TP LOAD REMAINING (lb/yr):                         | 1.83    |
| REMAINING TP LOAD REDUCTION REQUIRED (lb/yr):      | 0.00 ** |
| ** TARGET TP REDUCTION EXCEEDED BY 0.28 LB/YEAR ** |         |

PHASE ONE STORMWATER MANAGEMENT/BMP DESIGN


FAIRFAX  
PRESBYTERIAN  
CHURCH

CITY OF FAIRFAX, VIRGINIA

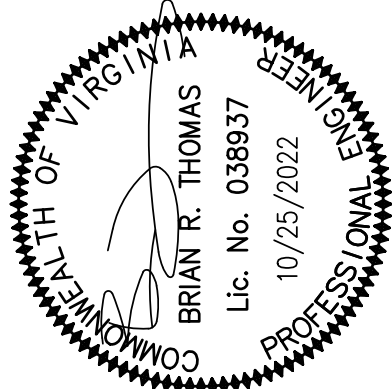



| DESIGN         | DRAFT | GMP | APPROVED | BRT | DATE      | SCALE    | NO. | DATE                                                                                         |
|----------------|-------|-----|----------|-----|-----------|----------|-----|----------------------------------------------------------------------------------------------|
|                |       |     |          |     | JAN. 2021 | 1" = 50' |     |                                                                                              |
| SHEET 46 OF 55 |       |     |          |     |           |          |     | PRJ NO: 2017-2570                                                                            |
| TYPE: MDP      |       |     |          |     |           |          |     | Attached Xrefs: 00-G0700/00-G0500/REF-R0401/REF-R0301/RZ SEAL/RZ SIGNATURE/RZ SIGNATURE DATE |



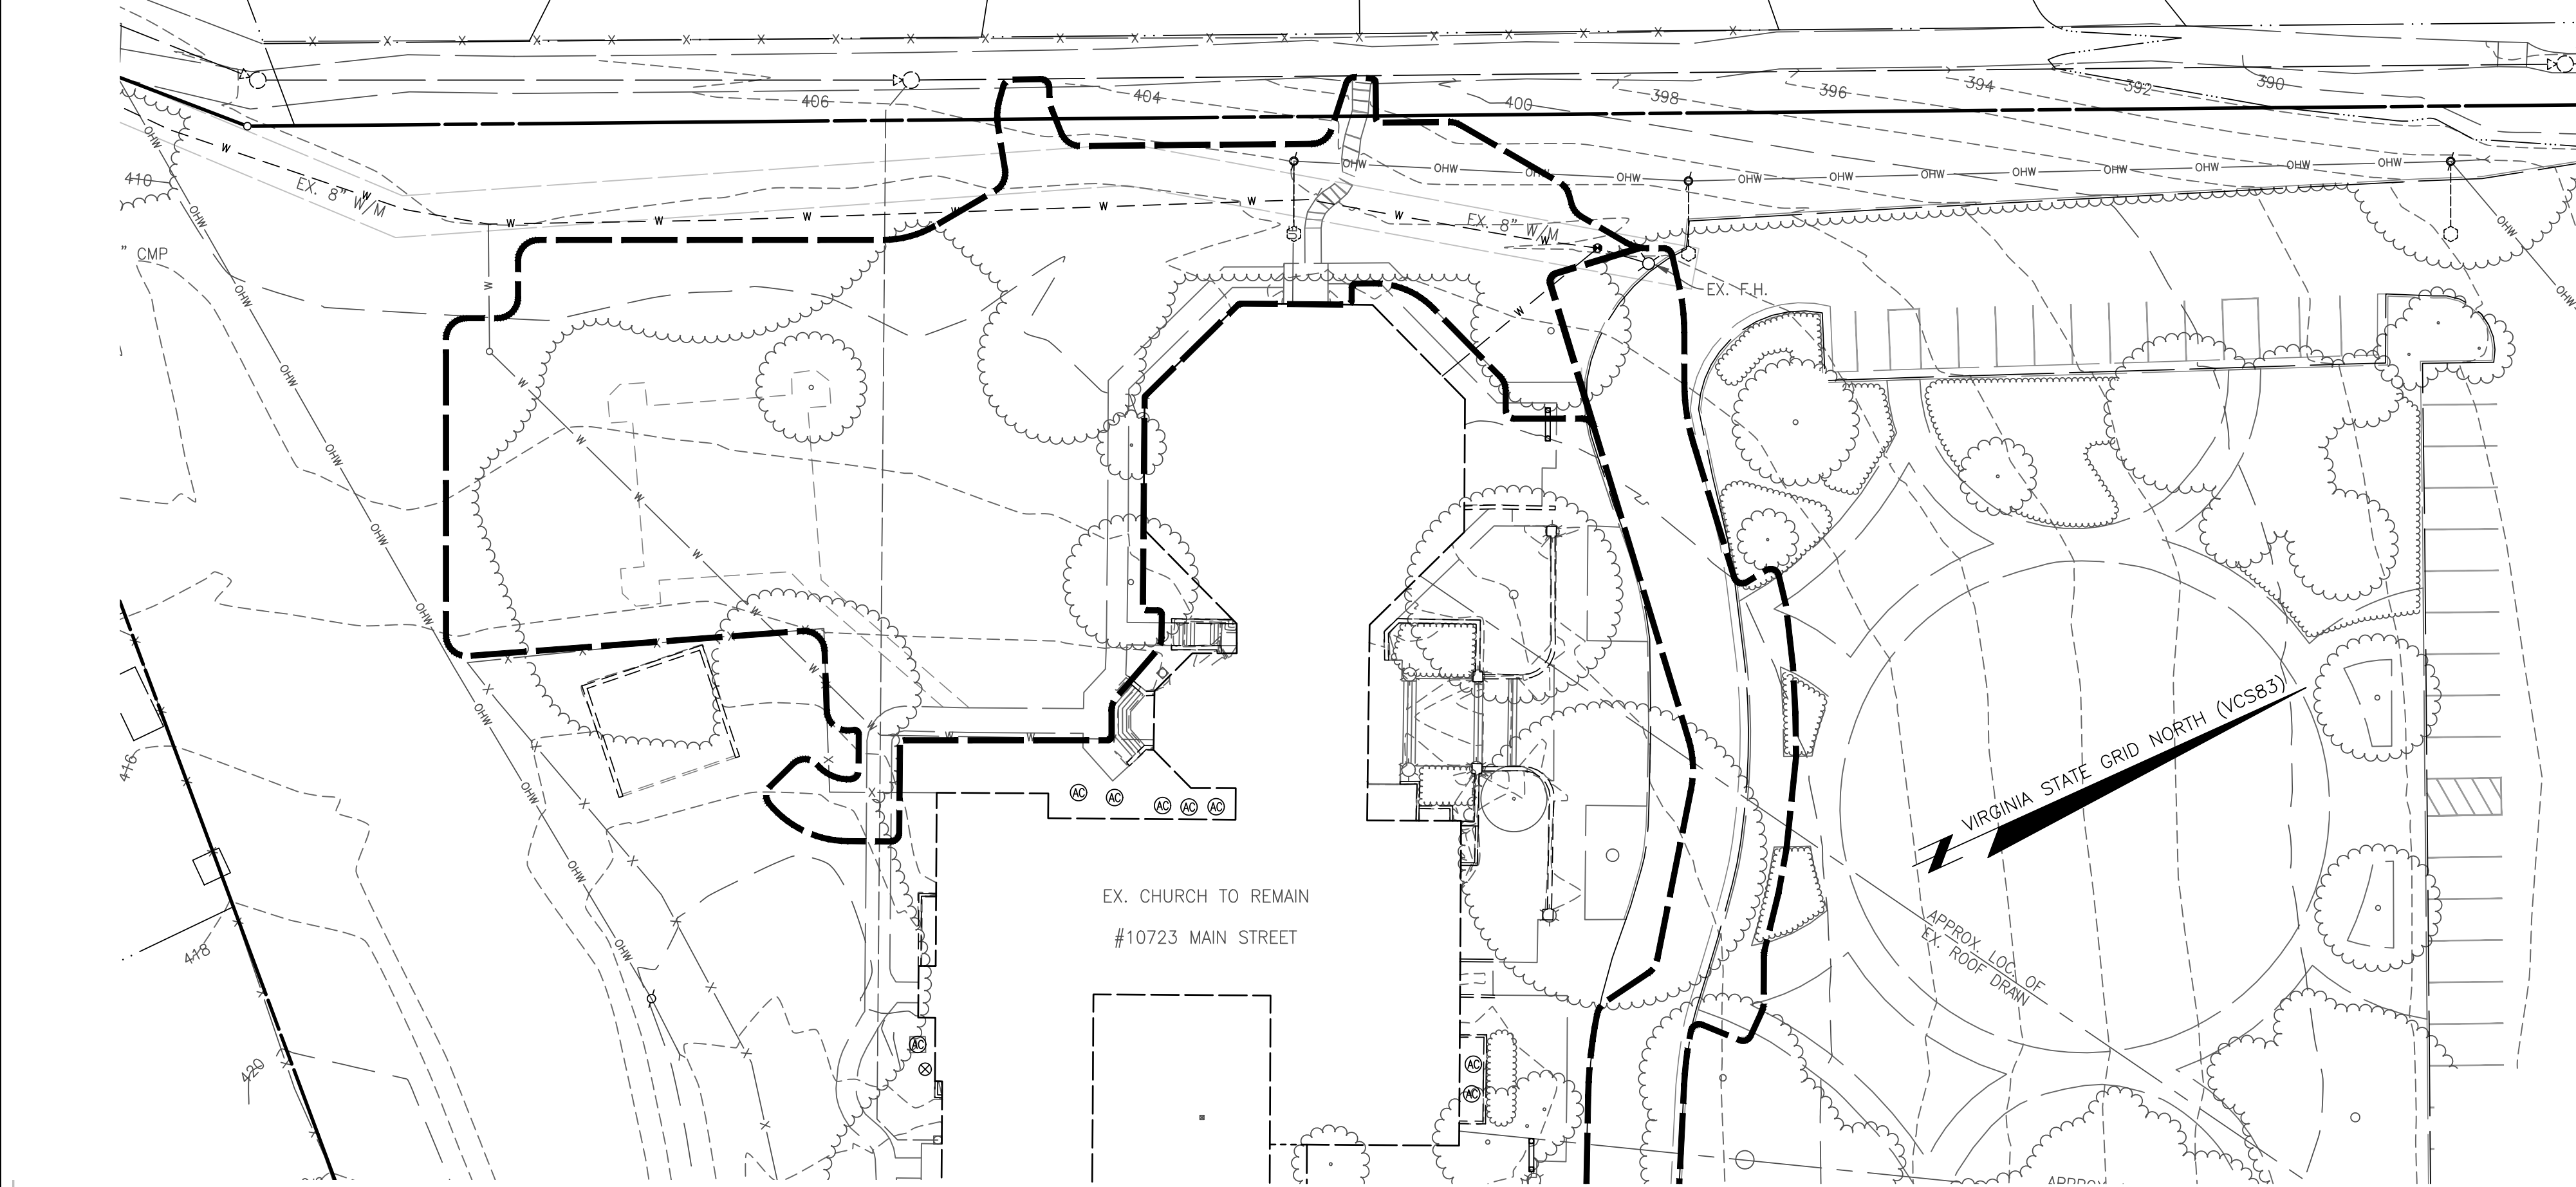

| Pre-ReDevelopment Land Cover (acres)                                    |         |         |         |         |        |
|-------------------------------------------------------------------------|---------|---------|---------|---------|--------|
|                                                                         | A Soils | B Soils | C Soils | D Soils | Totals |
| Forest/Open Space (acres) -- undisturbed forest/open space              |         | 0.17    | 0.00    | 0.09    | 0.26   |
| Managed Turf (acres) -- disturbed, graded for yards or other turf to be |         | 0.04    | 0.00    | 0.25    | 0.29   |
| Impervious Cover (acres)                                                |         | 0.00    | 0.00    | 0.01    | 0.01   |
|                                                                         |         |         |         |         | 0.56   |

PRE-DEVELOPMENT  
PHASE TWO – ADDITIONAL PARKING AREA  
SCALE: 1" = 30'

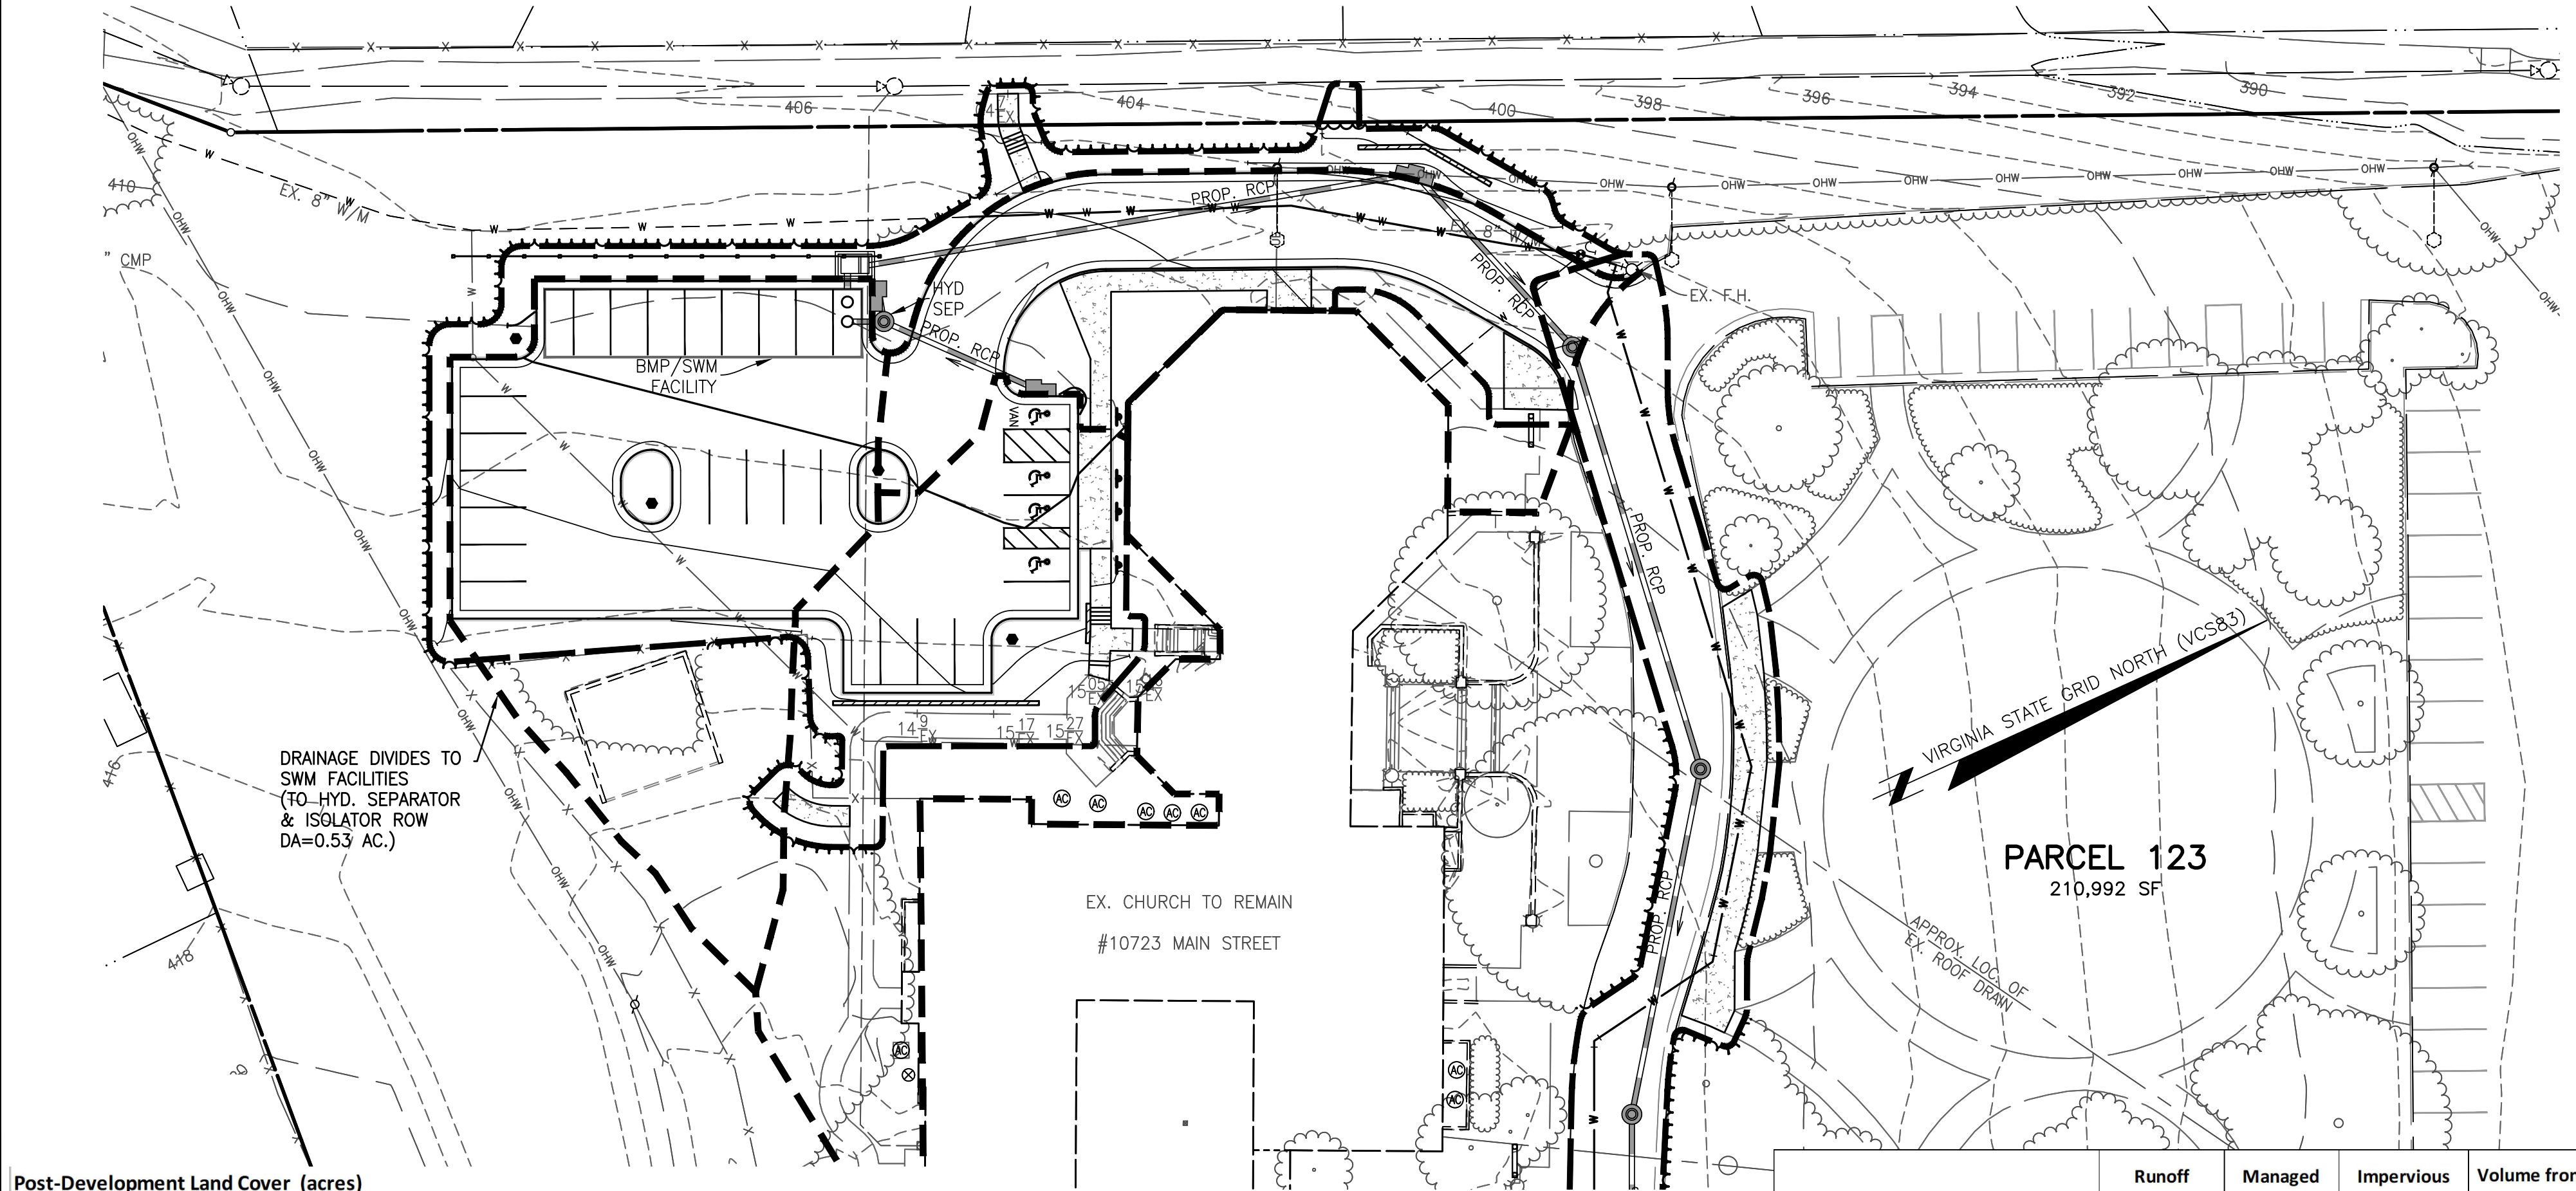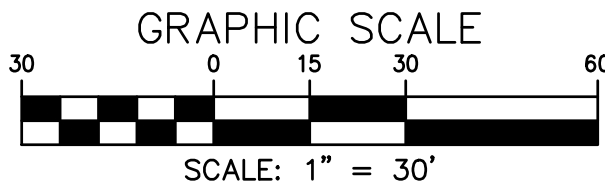

| Post-Development Land Cover (acres)                                                 |         |         |         |         |        |
|-------------------------------------------------------------------------------------|---------|---------|---------|---------|--------|
|                                                                                     | A Soils | B Soils | C Soils | D Soils | Totals |
| Forest/Open Space (acres) -- undisturbed, protected forest/open space or reforested |         | 0.00    | 0.00    | 0.00    | 0.00   |
| Managed Turf (acres) -- disturbed, graded for yards or other turf to be             |         | 0.11    | 0.00    | 0.11    | 0.22   |
| Impervious Cover (acres)                                                            |         | 0.10    | 0.00    | 0.24    | 0.34   |
| Area Check                                                                          | OK.     | OK.     | OK.     | OK.     | 0.56   |

POST-DEVELOPMENT  
PHASE TWO – ADDITIONAL PARKING AREA  
SCALE: 1" = 30'

| Practice                                          | Runoff Reduction Credit (%) | Managed Turf Credit Area (acres) | Impervious Cover Credit Area (acres) | Volume from Upstream Practice (ft³) | Runoff Reduction (ft³) | Remaining Runoff Volume (ft³) | Total BMP Treatment Volume (ft³) | Phosphorus Removal Efficiency (%) | Phosphorus Load from Upstream Practices (lb) | Untreated Phosphorus Load to Practice (lb) | Phosphorus Removed By Practice (lb) | Remaining Phosphorus Load (lb) | Downstream Practice to be Employed |
|---------------------------------------------------|-----------------------------|----------------------------------|--------------------------------------|-------------------------------------|------------------------|-------------------------------|----------------------------------|-----------------------------------|----------------------------------------------|--------------------------------------------|-------------------------------------|--------------------------------|------------------------------------|
| 14. Manufactured Treatment Devices (no RR)        |                             |                                  |                                      |                                     |                        |                               |                                  |                                   |                                              |                                            |                                     |                                |                                    |
| 14.a. Manufactured Treatment Device- Hydrodynamic | 0                           | 0.21                             | 0.32                                 | 0                                   | 0                      | 1,275                         | 1,275                            | 20                                | 0.00                                         | 0.80                                       | 0.16                                | 0.64                           | 14.b. MTD - Filtering              |
| 14.b. ISOLATOR ROW                                | 0                           |                                  |                                      | 1,275                               | 0                      | 1,275                         | 1,275                            | 40                                | 0.64                                         | 0.00                                       | 0.26                                | 0.38                           |                                    |

PHASE TWO – ADDITIONAL PARKING STORMWATER/OUTFALL NARRATIVE

THE OUTFALL POINT OF THIS PORTION OF THE PROJECT IS AT ACCOTINK CREEK, ABOUT 340' DOWNSTREAM OF THE EXISTING CULVERTS UNDER PRESBYTERIAN WAY, PER 9VAC25-870-66-B-4. THE RUNOFF DISCHARGES INTO A NATURAL CHANNEL, THROUGH AN EXISTING MAN-MADE STORM SEWER. AN UNDERGROUND DETENTION SYSTEM AND A MANUFACTURED TREATMENT FACILITY ARE PROPOSED TO MITIGATE THE INCREASE IN IMPERVIOUS AREA FROM THE PARKING LOT.

CHANNEL PROTECTION:  
POST DEVELOPMENT RUNOFF DURING THE 1-YEAR STORM EVENT HAS BEEN REDUCED IN ACCORDANCE WITH 9VAC25-870-66-B-3-A, AND AS SUCH, CHANNEL PROTECTION REQUIREMENTS HAVE BEEN MET FOR THIS PORTION OF THE SITE.

FLOOD PROTECTION:  
THE POST DEVELOPMENT 2-YEAR STORM AND 10-YEAR 24-HOUR STORMS WILL HAVE PEAK RUNOFF RATES WHICH ARE LESS THAN THE PRE DEVELOPMENT CONDITION. PER 9VAC25-870-66-C-1, THE LIMIT OF ANALYSIS FOR FLOOD PROTECTION IS WITHIN ACCOTINK CREEK, 340' DOWNSTREAM OF THE EXISTING CULVERTS UNDER PRESBYTERIAN WAY, PER 9VAC25-870-66-C-3-C.

SEE RUNOFF SUMMARY TABLE ON THIS SHEET.

WATER QUALITY:  
DUE TO SITE CONSTRAINTS, SUCH AS EASEMENTS AND EXISTING UTILITIES, THIS PORTION OF THE PROJECT MEETS WATER QUALITY REQUIREMENTS THROUGH THE USE OF TWO MANUFACTURED FILTERING DEVICES.

PLEASE NOTE THAT THE PROPOSED MANUFACTURED DEVICES DO NOT COMPLETELY ADDRESS THE REQUIRED PHOSPHORUS REMOVAL FOR PHASE TWO AS A STAND ALONE PROJECT AS PER VRRM SPREADSHEET ON THIS SHEET. THE MINOR RESIDUAL AMOUNT OF POLLUTANT LOADING IS ADDRESSED BY THE EXCESS POLLUTANT REMOVAL BY THE PHASE ONE WATER QUALITY FACILITY (SEE VRRM ON SHEETS 44-45 FOR COMPLIANCE OF OVERALL DEVELOPMENT).

THE UNDERGROUND DETENTION FACILITY AND MANUFACTURED TREATMENT DEVICES WILL BE PRIVATELY OWNED AND MAINTAINED.

THE BMP AND SWM DESIGN IS PRELIMINARY AND MAY CHANGE AT THE TIME OF FINAL ENGINEERING. THE PROJECT MAY USE NUTRIENT CREDITS OR ALTERNATE BMP/SWM FACILITIES TO MEET THE WATER QUALITY AND WATER QUANTITY REQUIREMENTS FOR THIS PROJECT AS NECESSARY

SEE OVERALL DEVELOPMENT FOR RUNOFF CALCULATIONS  
ON SHEETS 43, 48 & 49


| Total Phosphorus                              |        |
|-----------------------------------------------|--------|
| FINAL POST-DEVELOPMENT TP LOAD (lb/yr)        | 0.85   |
| TP LOAD REDUCTION REQUIRED (lb/yr)            | 0.62   |
| TP LOAD REDUCTION ACHIEVED (lb/yr)            | 0.42   |
| TP LOAD REMAINING (lb/yr):                    | 0.43   |
| REMAINING TP LOAD REDUCTION REQUIRED (lb/yr): | 0.20 * |

\*THIS VRRM SHOWS RESULTS OF PHASE 2 AS A STAND ALONE PROJECT. THE OVERALL DEVELOPMENT MEETS VRRM COMPLIANCE SEE SHEETS 44-45 FOR OVERALL CONDITION VRRM SPREADSHEET.

PHASE TWO STORMWATER MANAGEMENT/BMP DESIGN

FAIRFAX  
PRESBYTERIAN  
CHURCH










CITY OF FAIRFAX, VIRGINIA

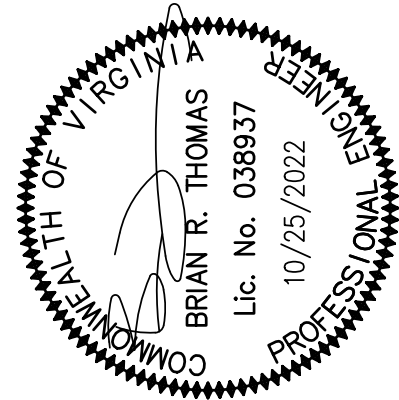

REVISION PRIOR TO APPROVAL  
NO. DATE  
Charles P. Johnson & Associates, Inc.  
Civil and Environmental Engineers • Planners • Landscape Architects • Surveyors  
9509 Pentler Dr., Ste. 210 Fairfax, VA 22030 703-385-7555 Fax: 703-272-8595  
www.cpa-j.com • Silver Spring, MD • Gaithersburg, MD • Annapolis, MD • Greenbelt, MD • Frederick, MD • Fairfax, VA

DESIGN: GMP  
APPROVED: GMP  
DATE: JAN. 2021  
SCALE: AS SHOWN  
SHEET: 47 OF 55  
PRJ NO: 2017-2570  
TYPE: MDP



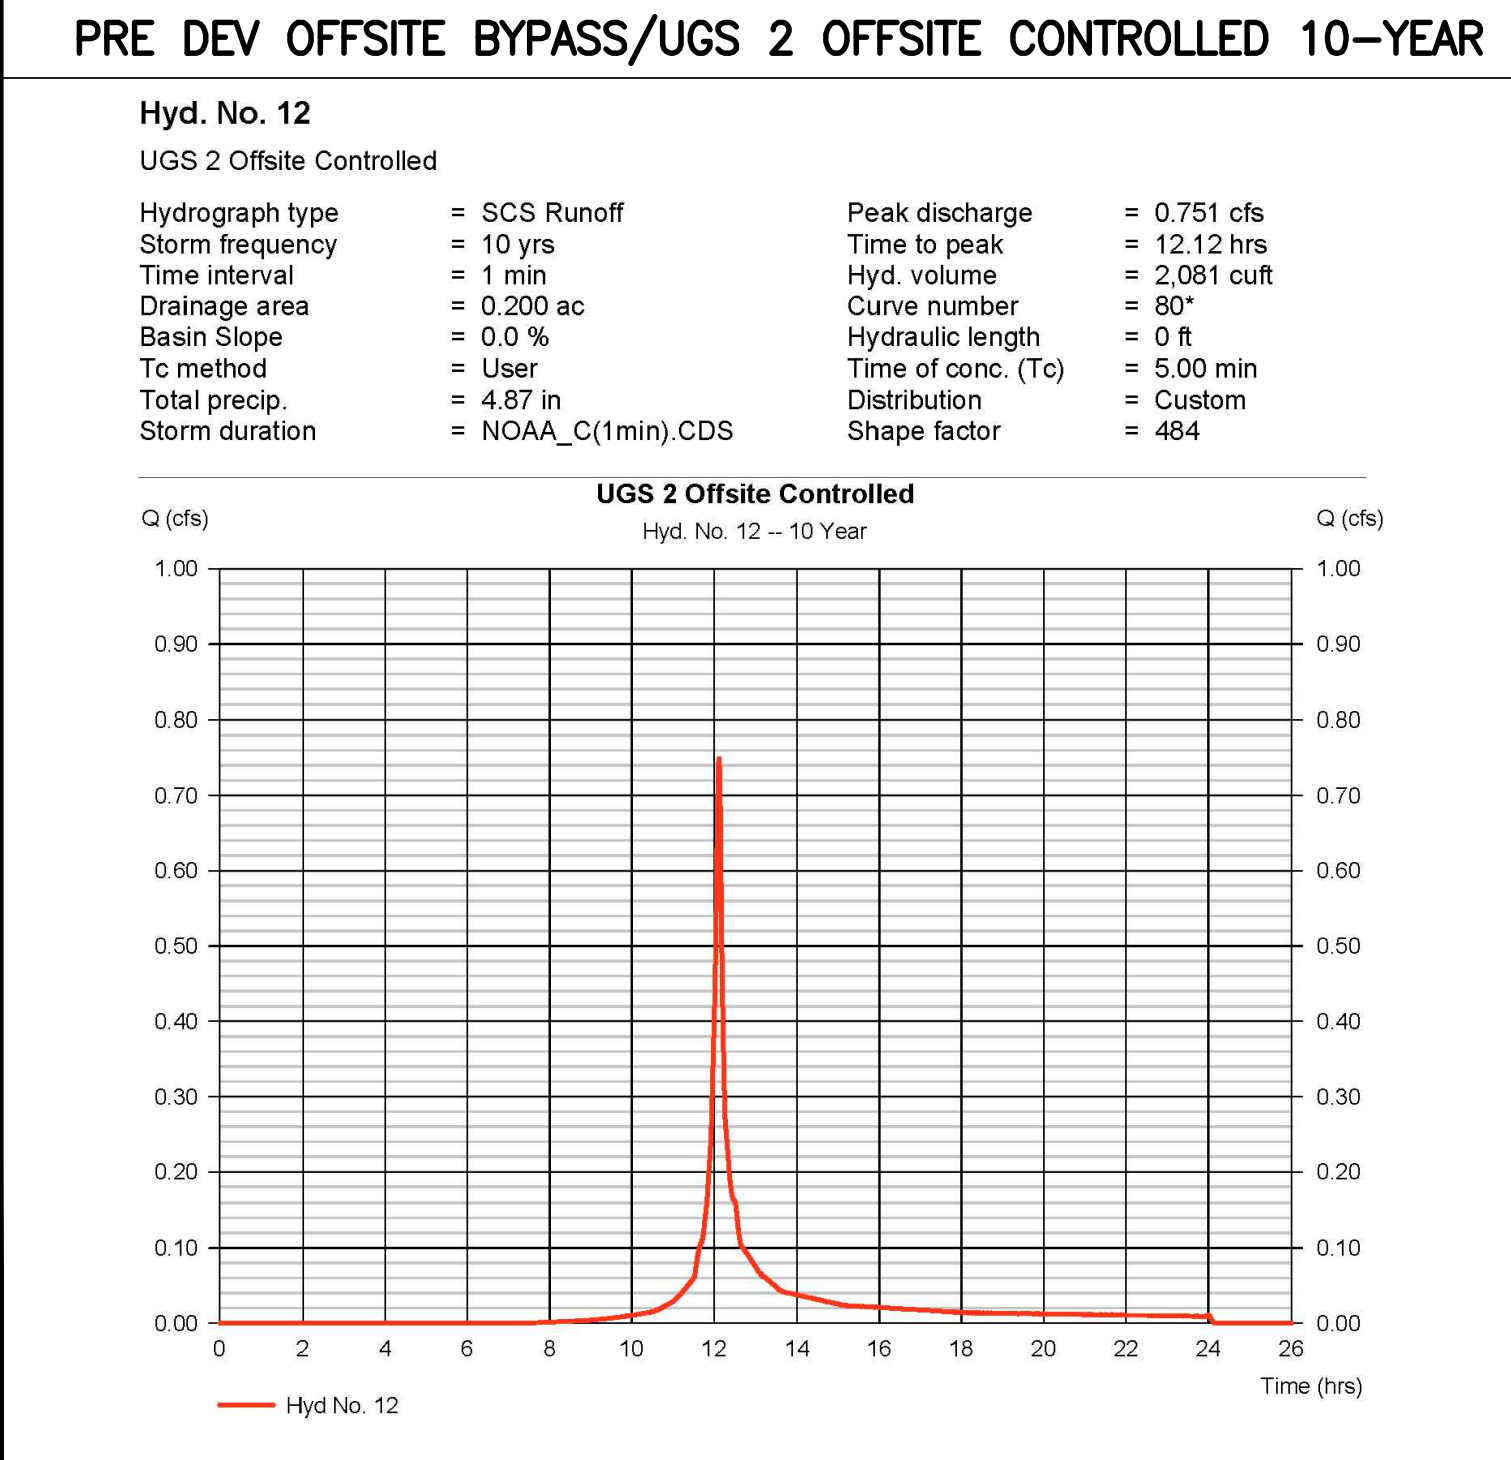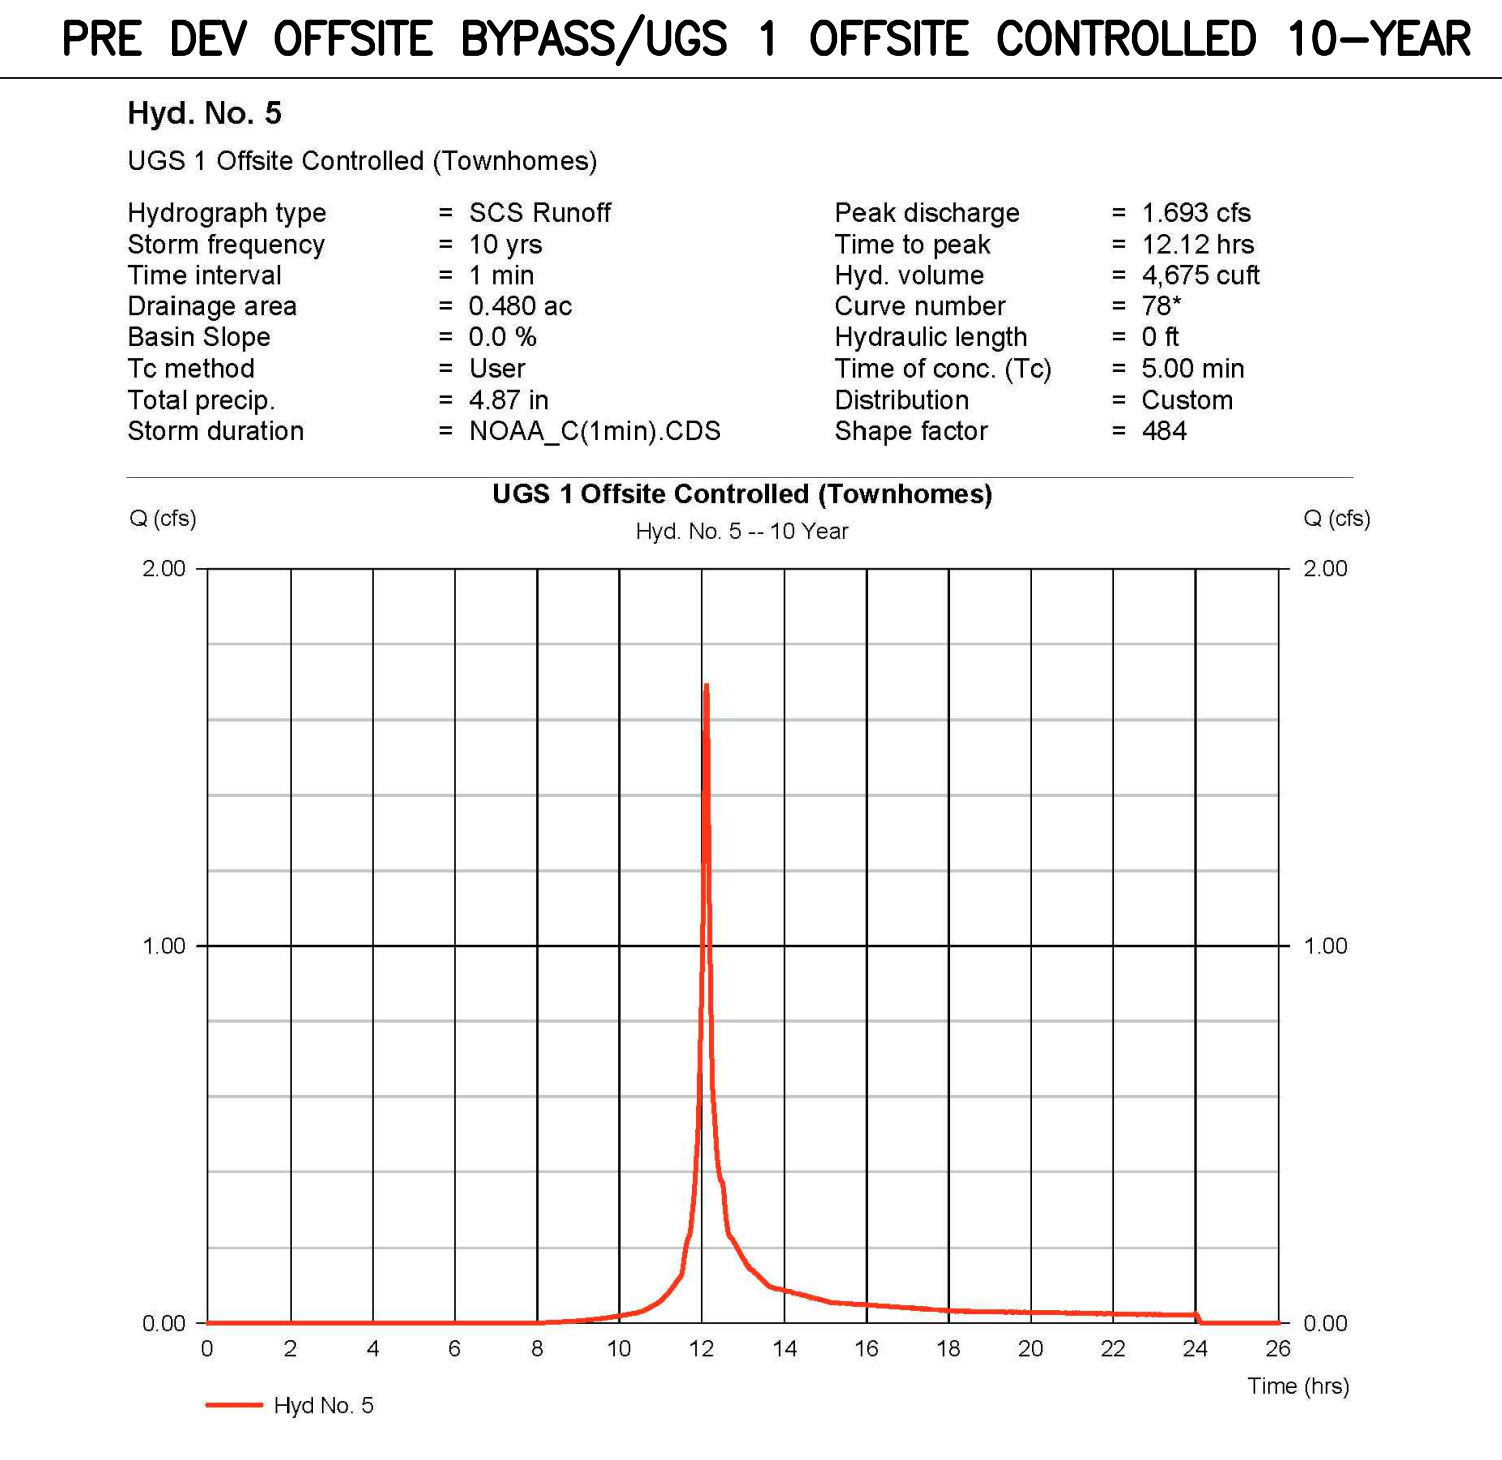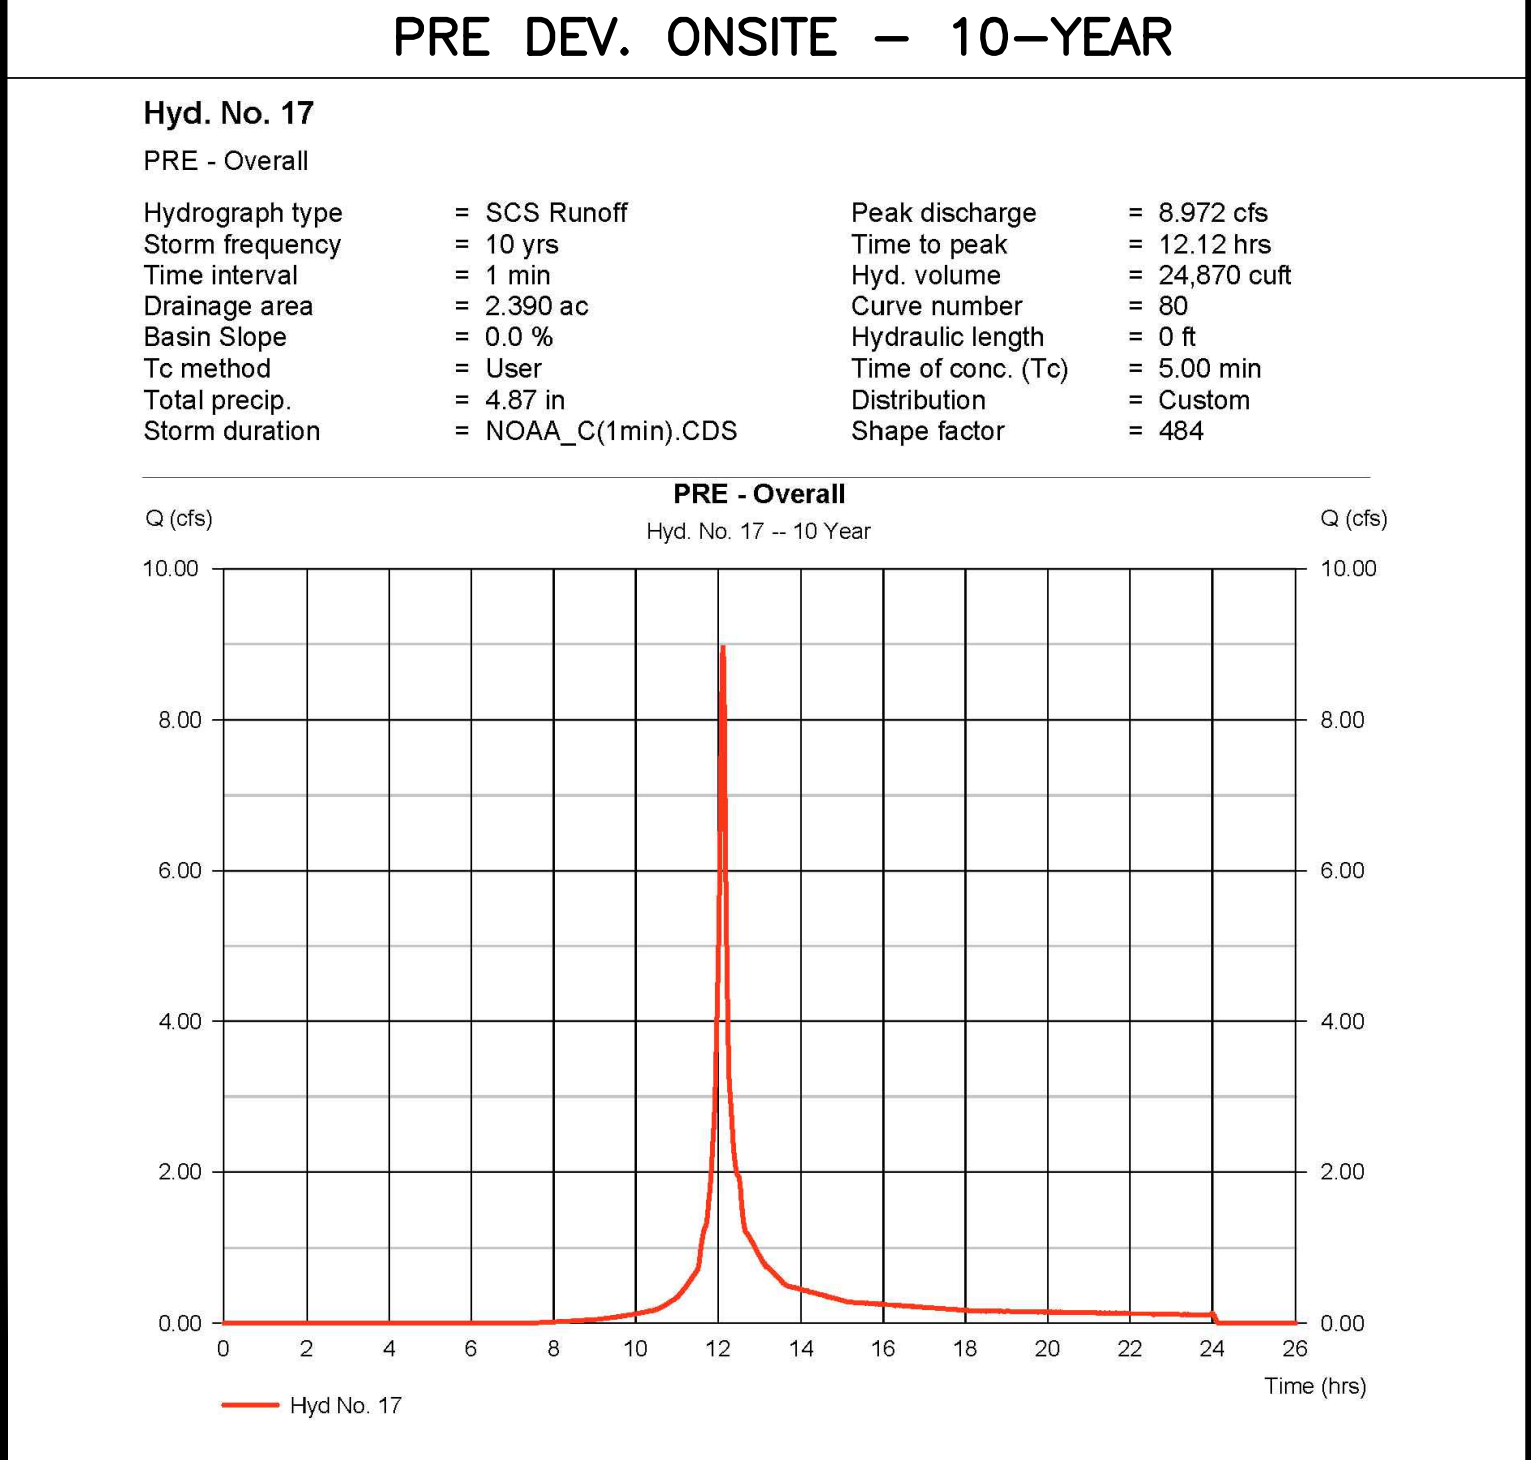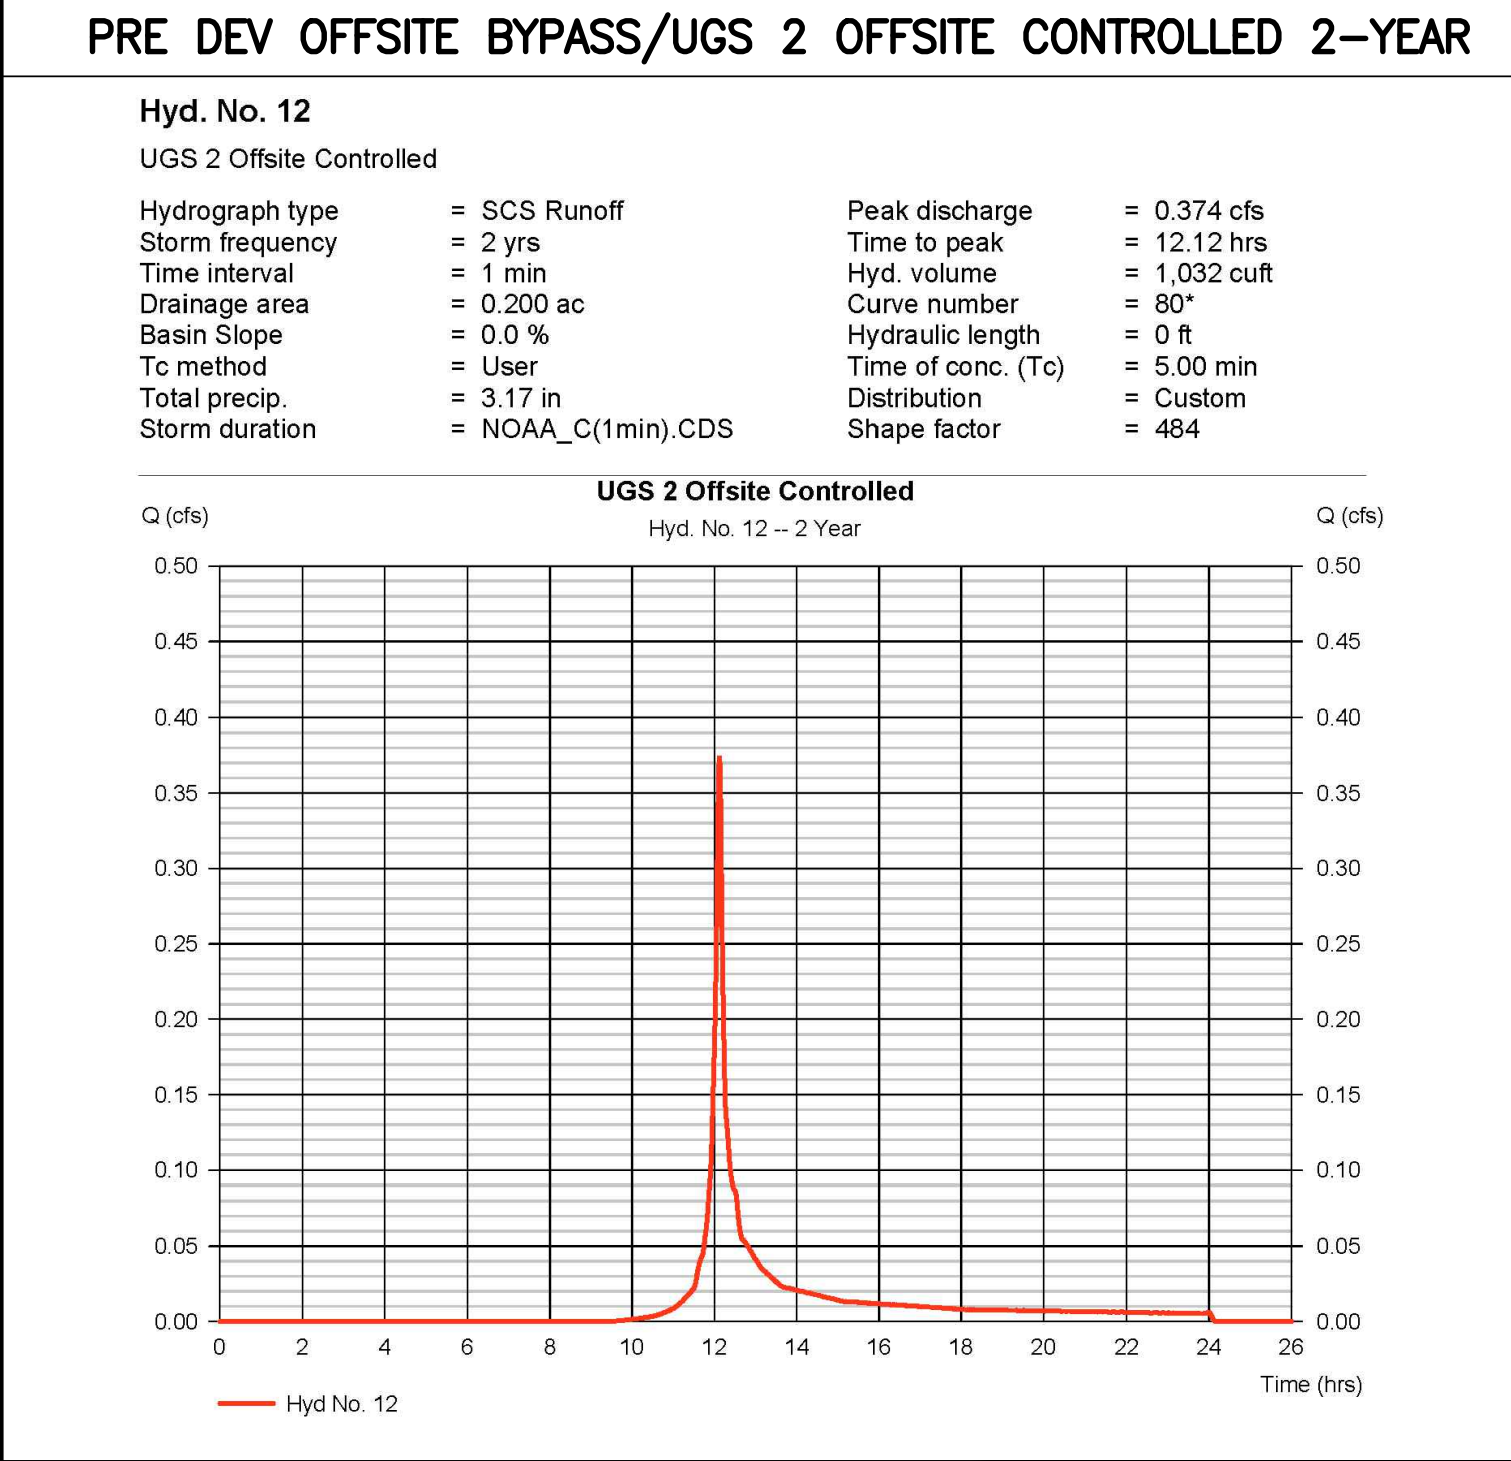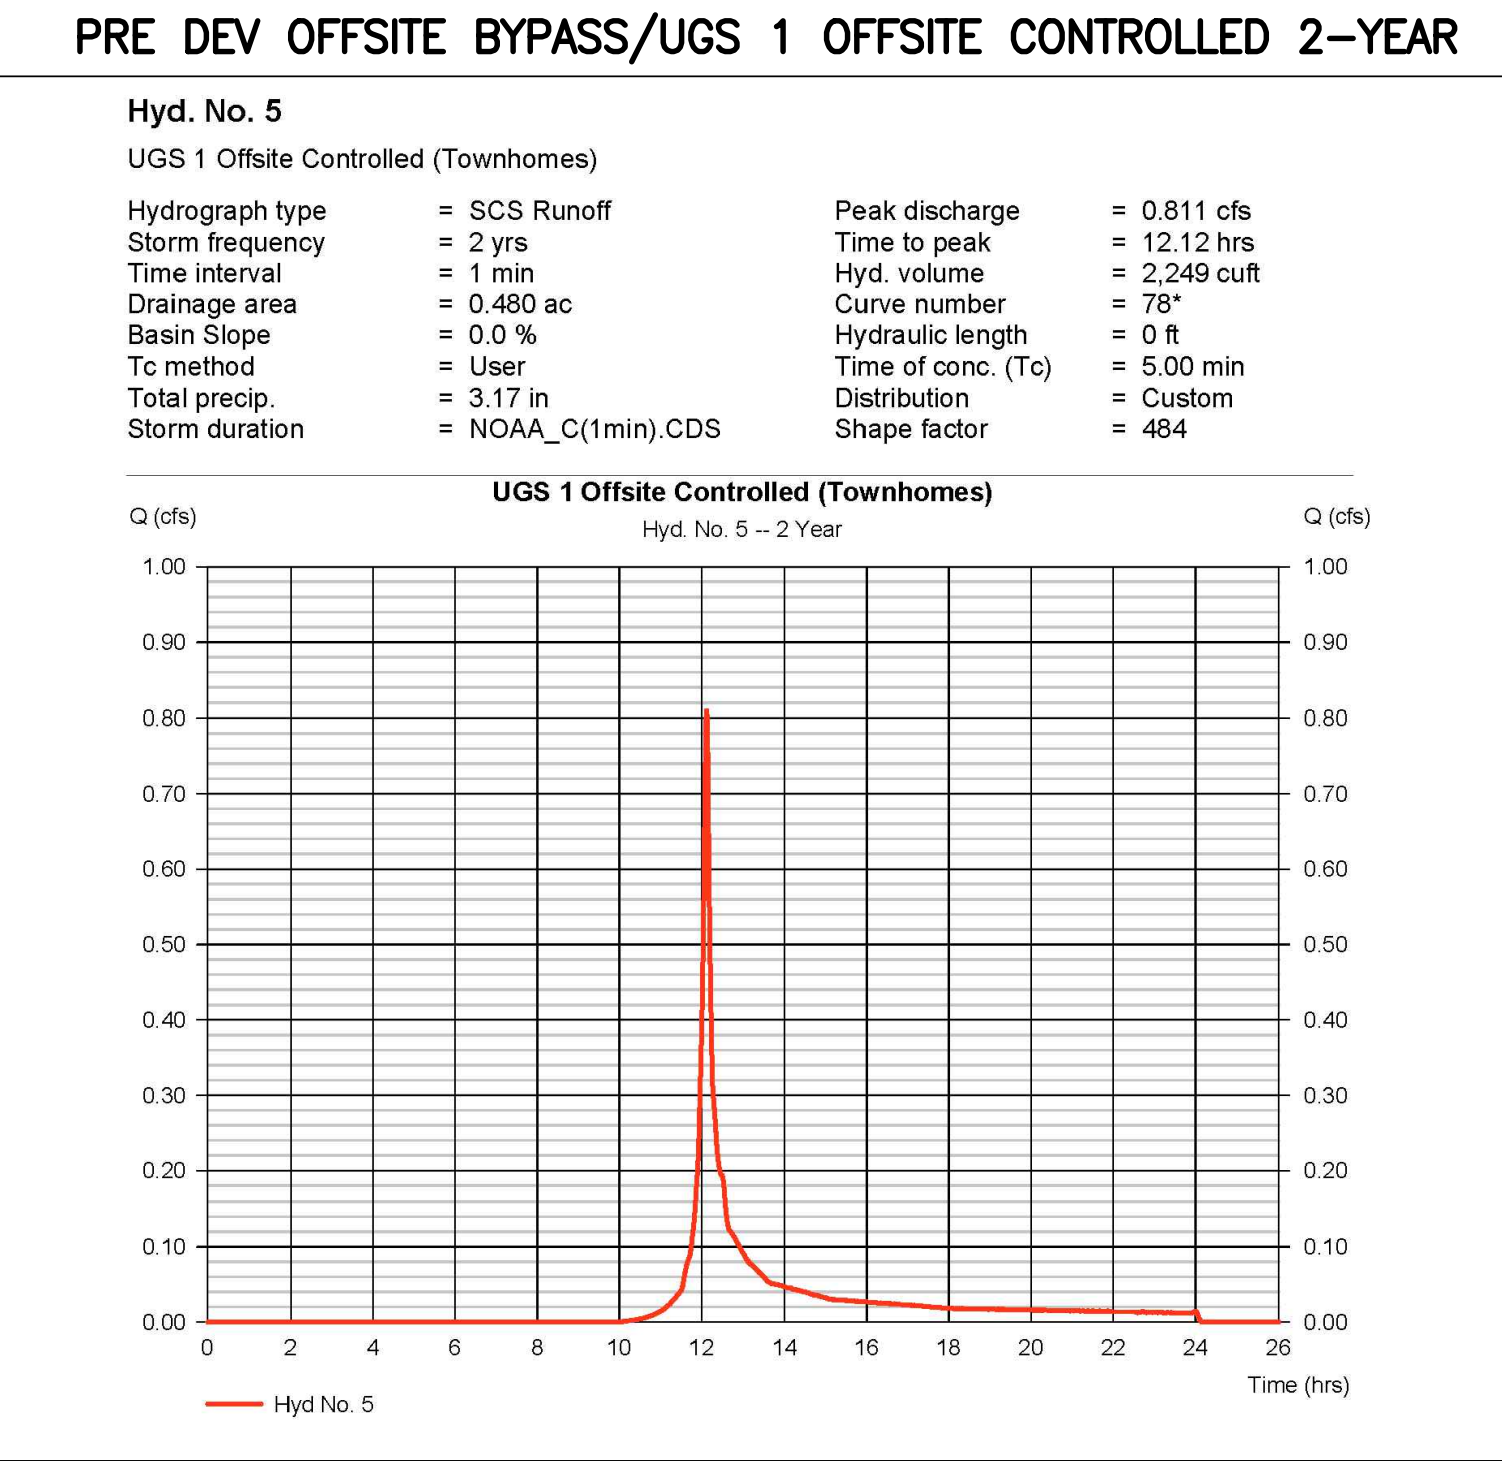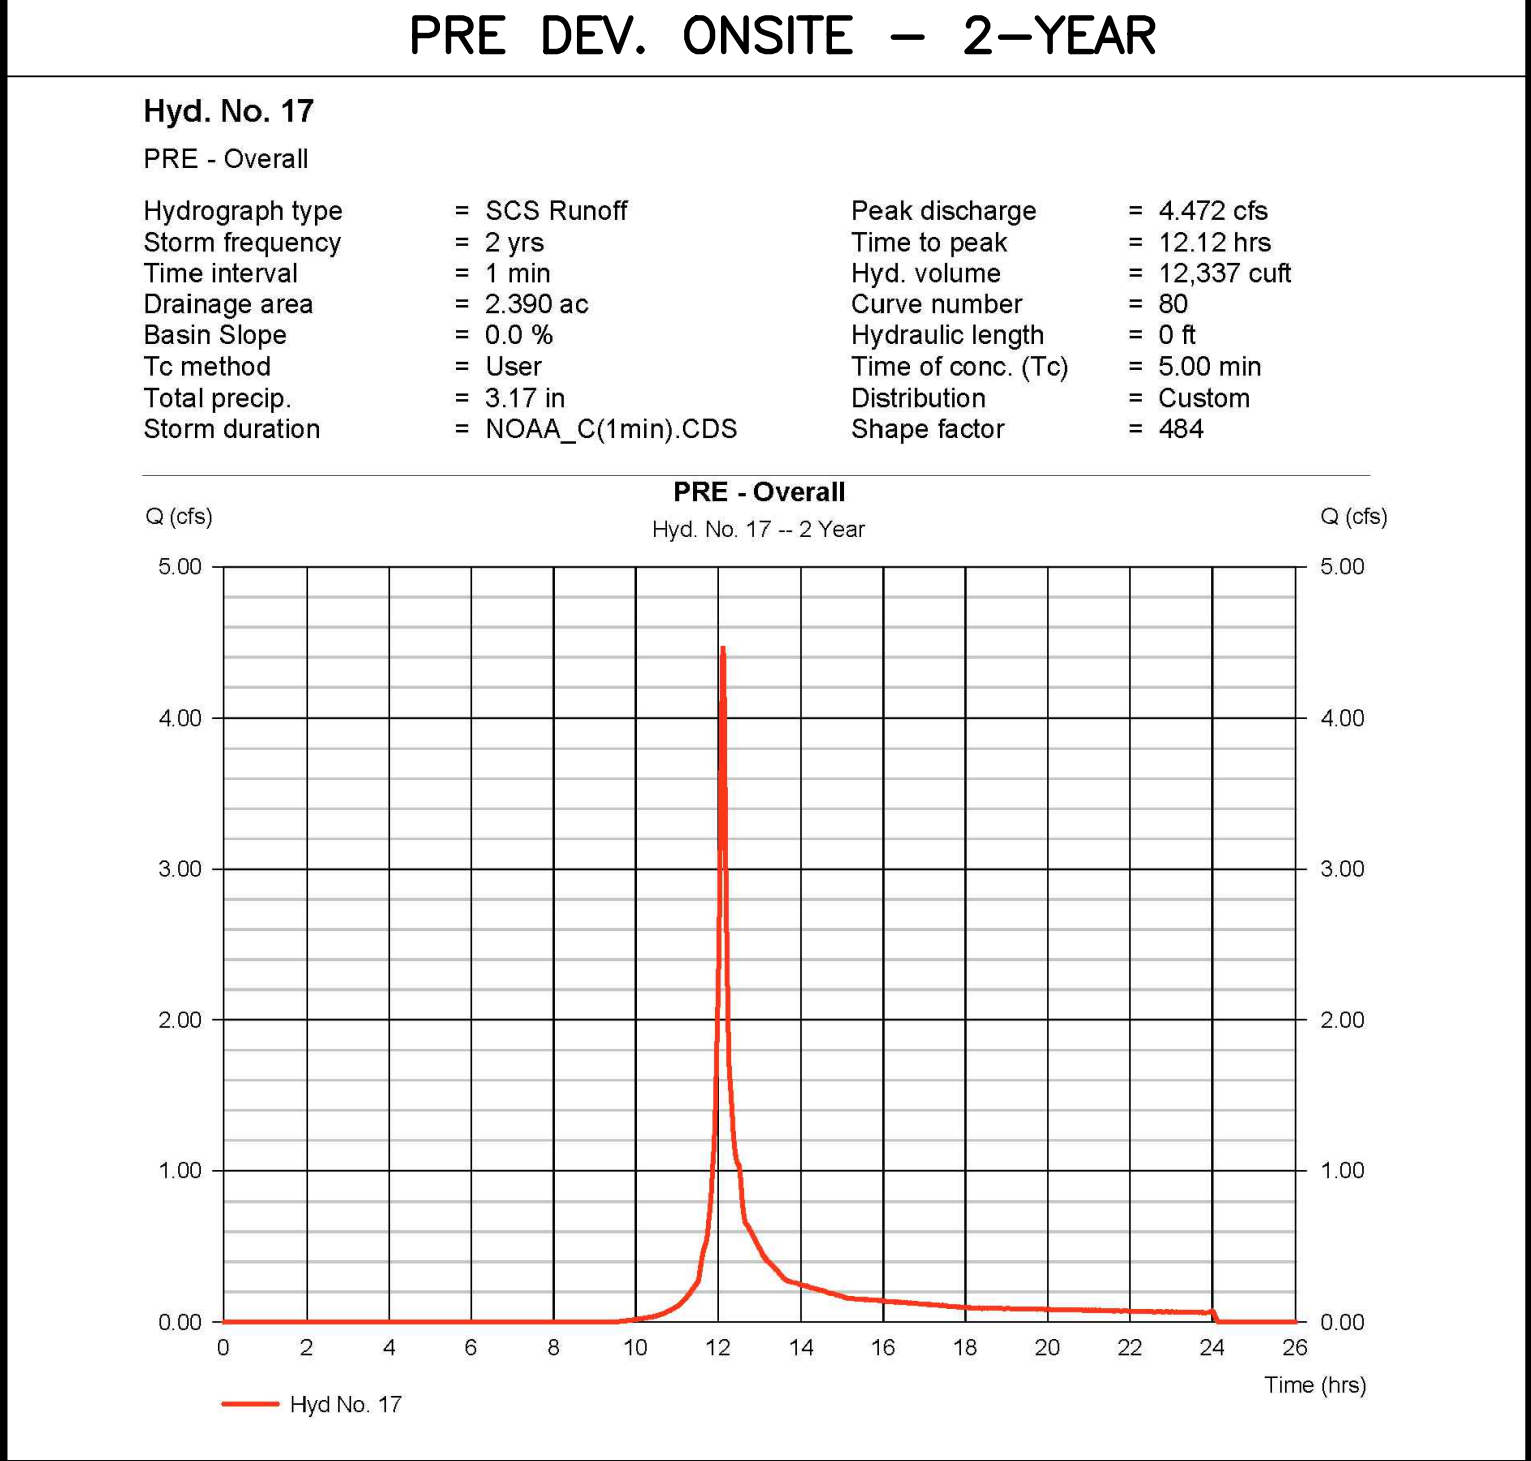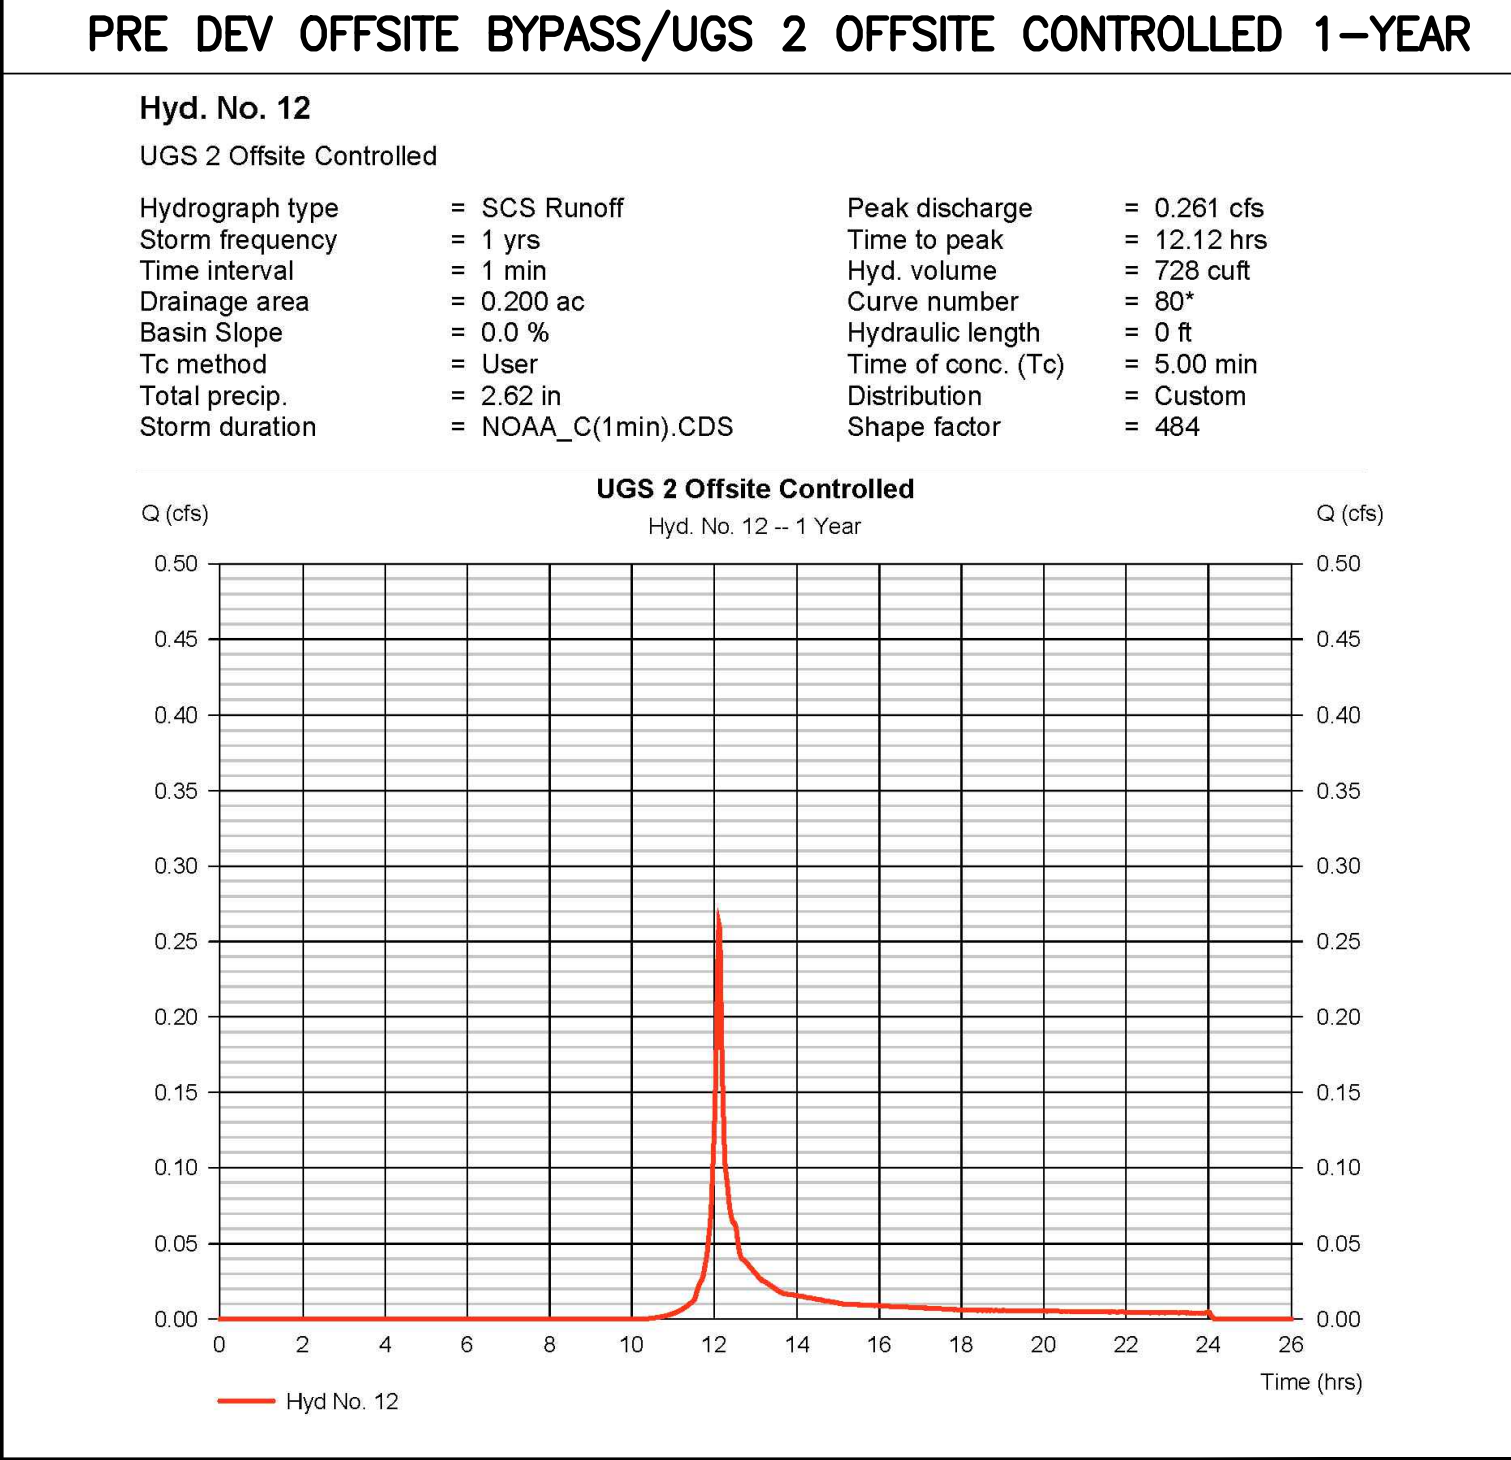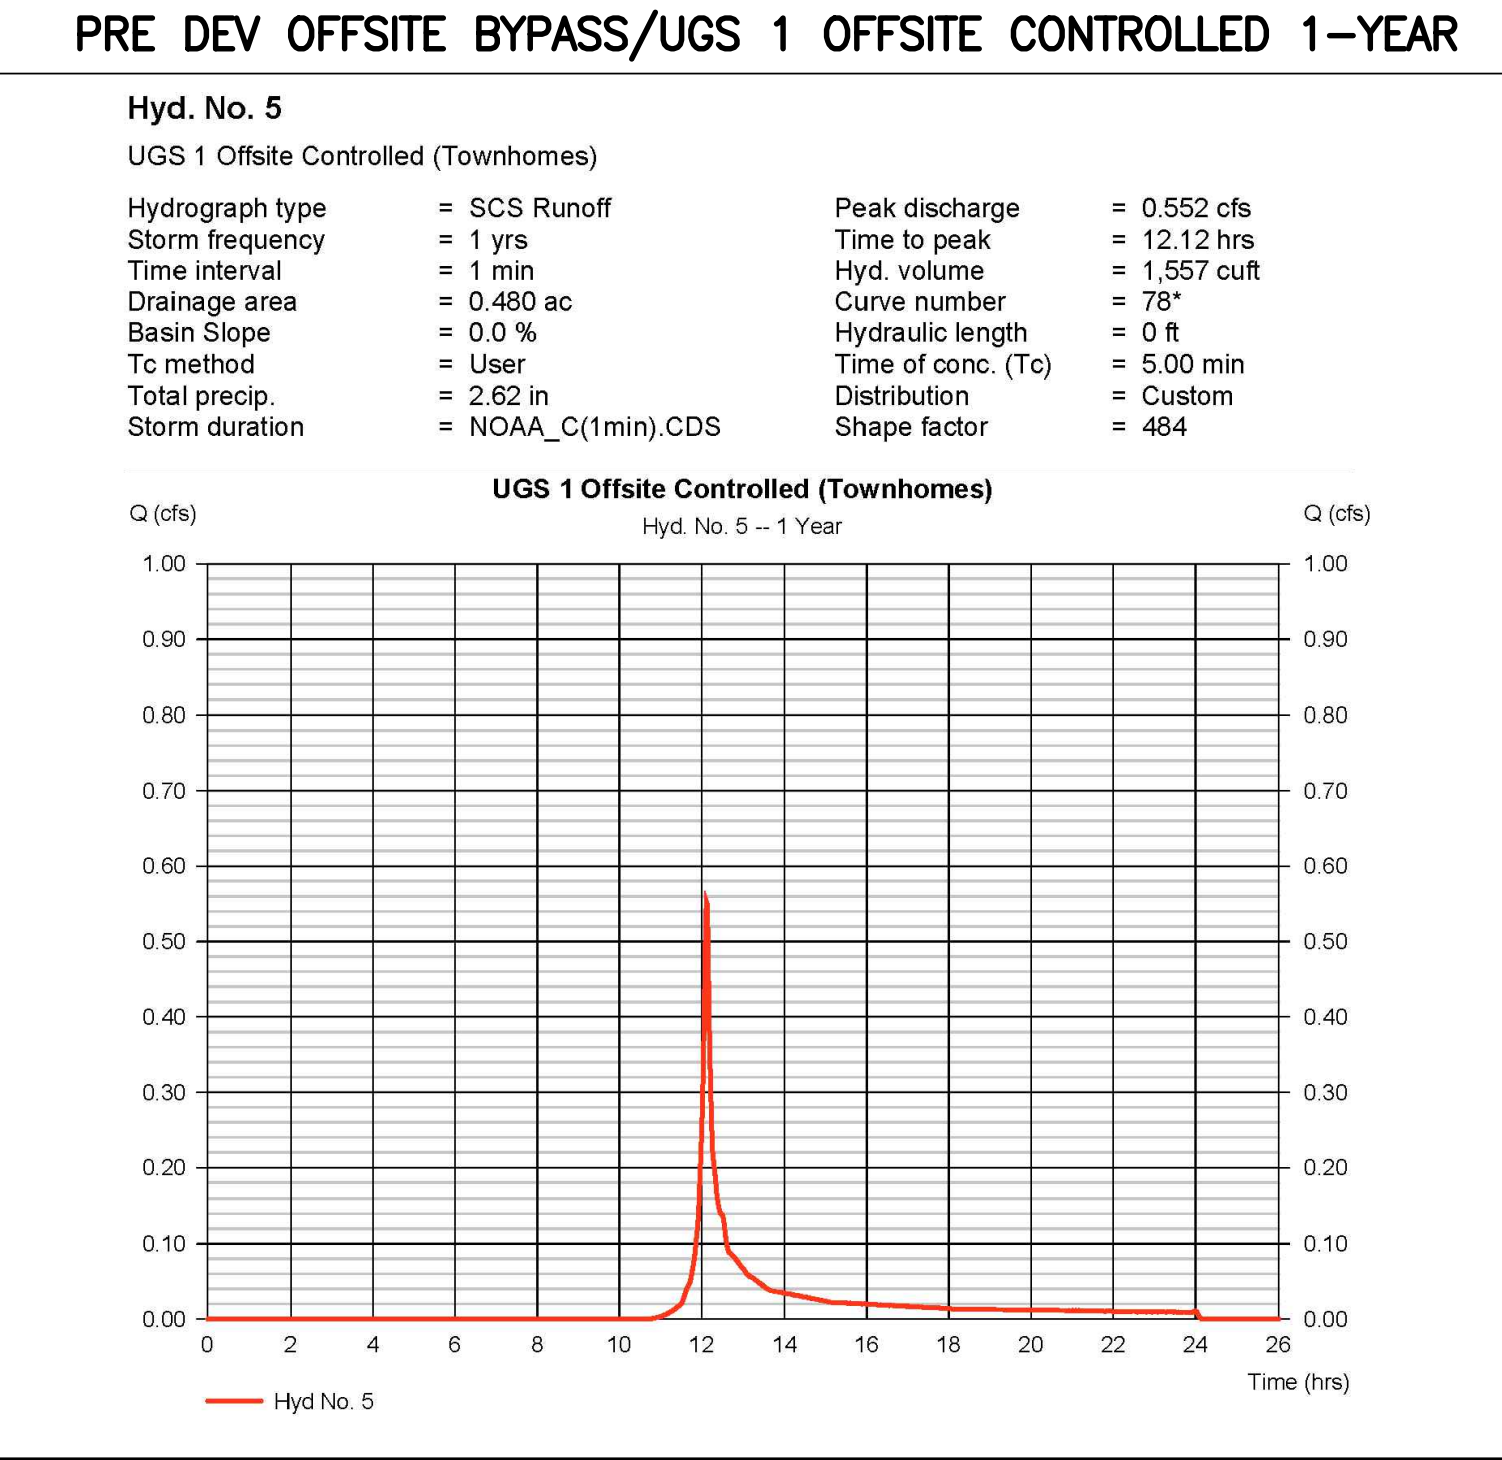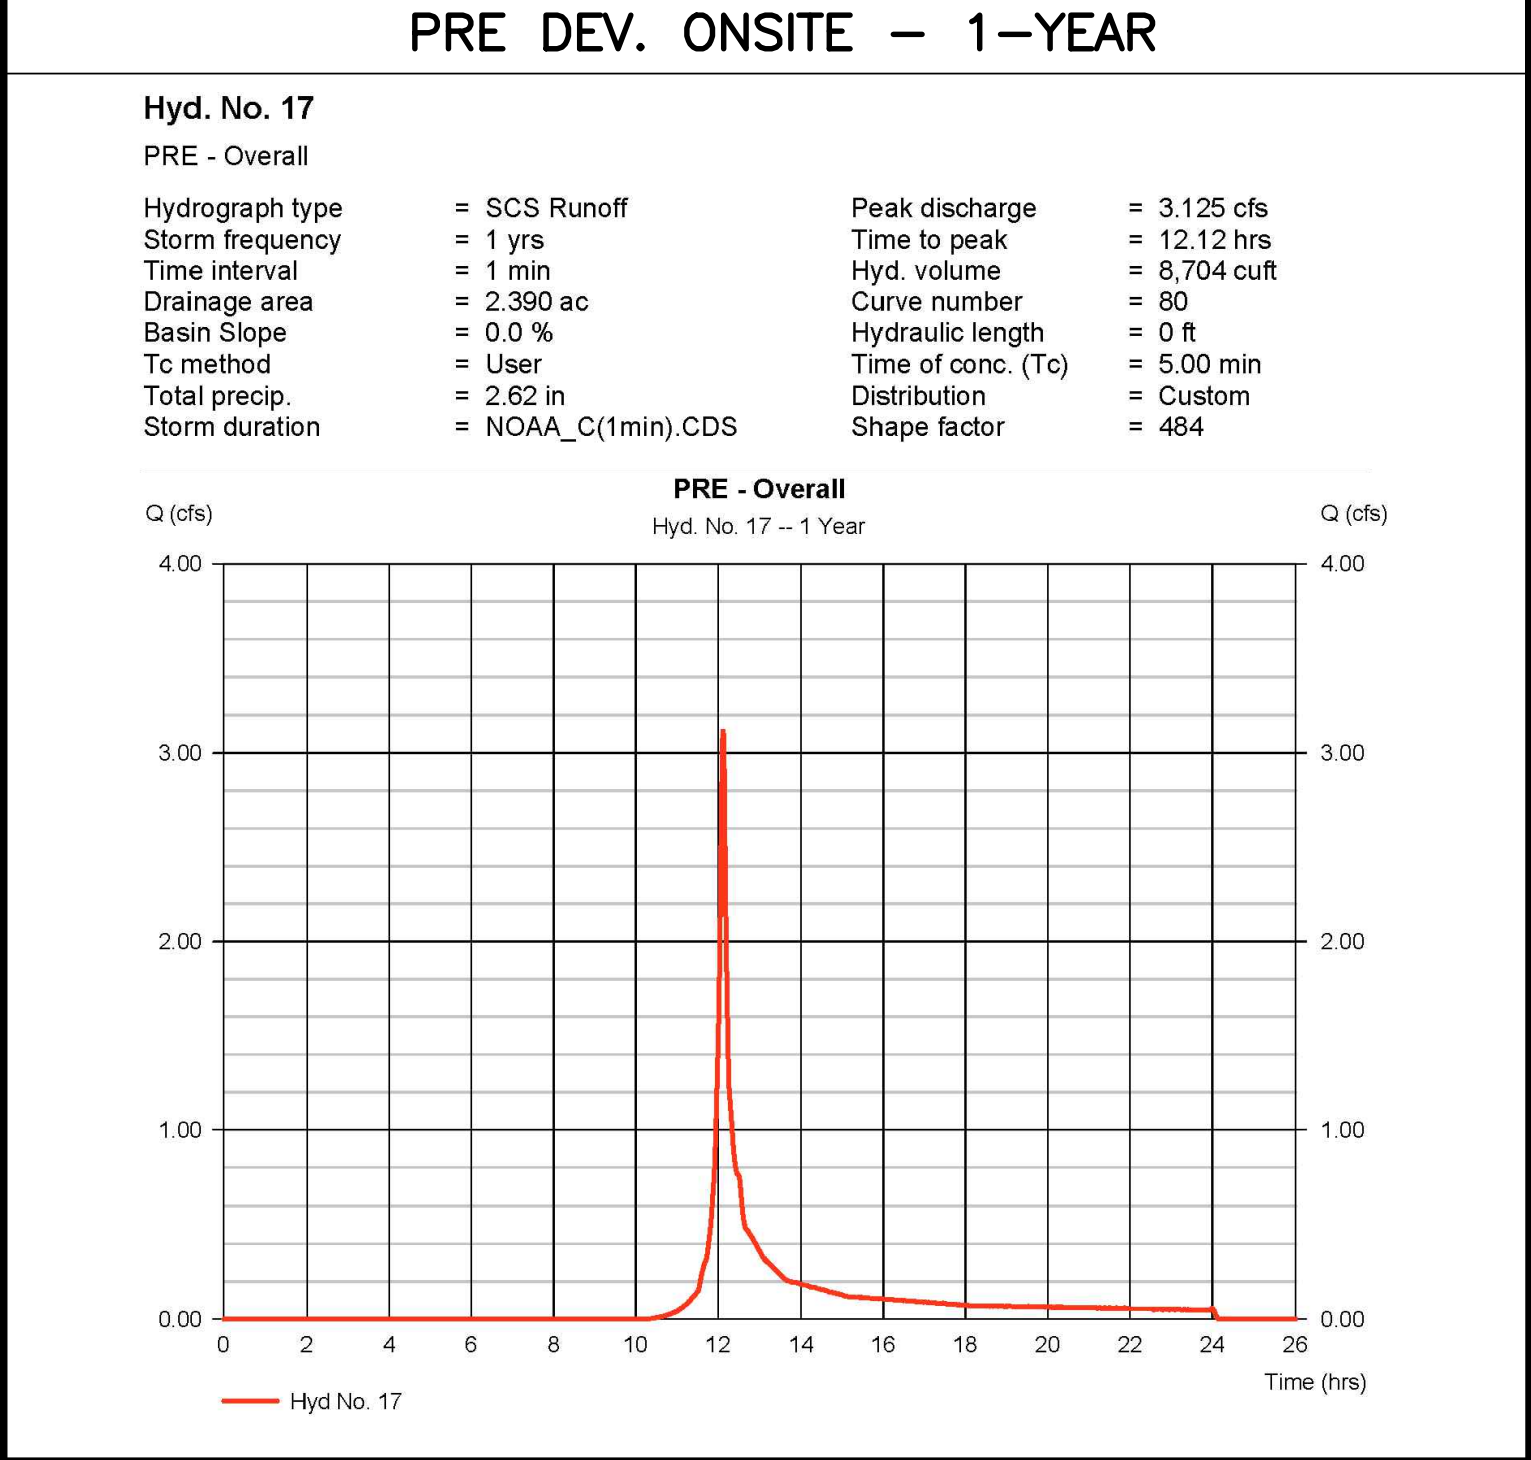

OVERALL DEVELOPMENT HYDROGRAPHS 1

FAIRFAX PRESBYTERIAN CHURCH










CITY OF FAIRFAX, VIRGINIA

|                   |       |     |      |           |       |           |       |        |    |
|-------------------|-------|-----|------|-----------|-------|-----------|-------|--------|----|
| DESIGN            | DRAFT | GMP | DATE | JAN. 2021 | SCALE | 1" = 100' | NO. 1 | DATE   |    |
| APPROVED          | GMP   | BRT |      |           |       |           |       | REVIEW | BY |
| SHEET 48 OF 55    |       |     |      |           |       |           |       |        |    |
| PRJ NO: 2017-2570 |       |     |      |           |       |           |       |        |    |
| TYPE: MDP         |       |     |      |           |       |           |       |        |    |

Charles P. Johnson & Associates, Inc.  
Civil and Environmental Engineers • Planners • Landscape Architects • Surveyors  
9959 Pentler Dr., Ste. 210 Fairfax, VA 22030 703-385-7555 Fax: 703-272-8595  
www.cpa.com • Silver Spring, MD • Annapolis, MD • Greenbelt, MD • Frederick, MD • Fairfax, VA

00-G0700/00-G0500/REF-R0401/REF-R0301/RZ SEAL/RZ SIGNATURE/RZ SIGNATURE DATE



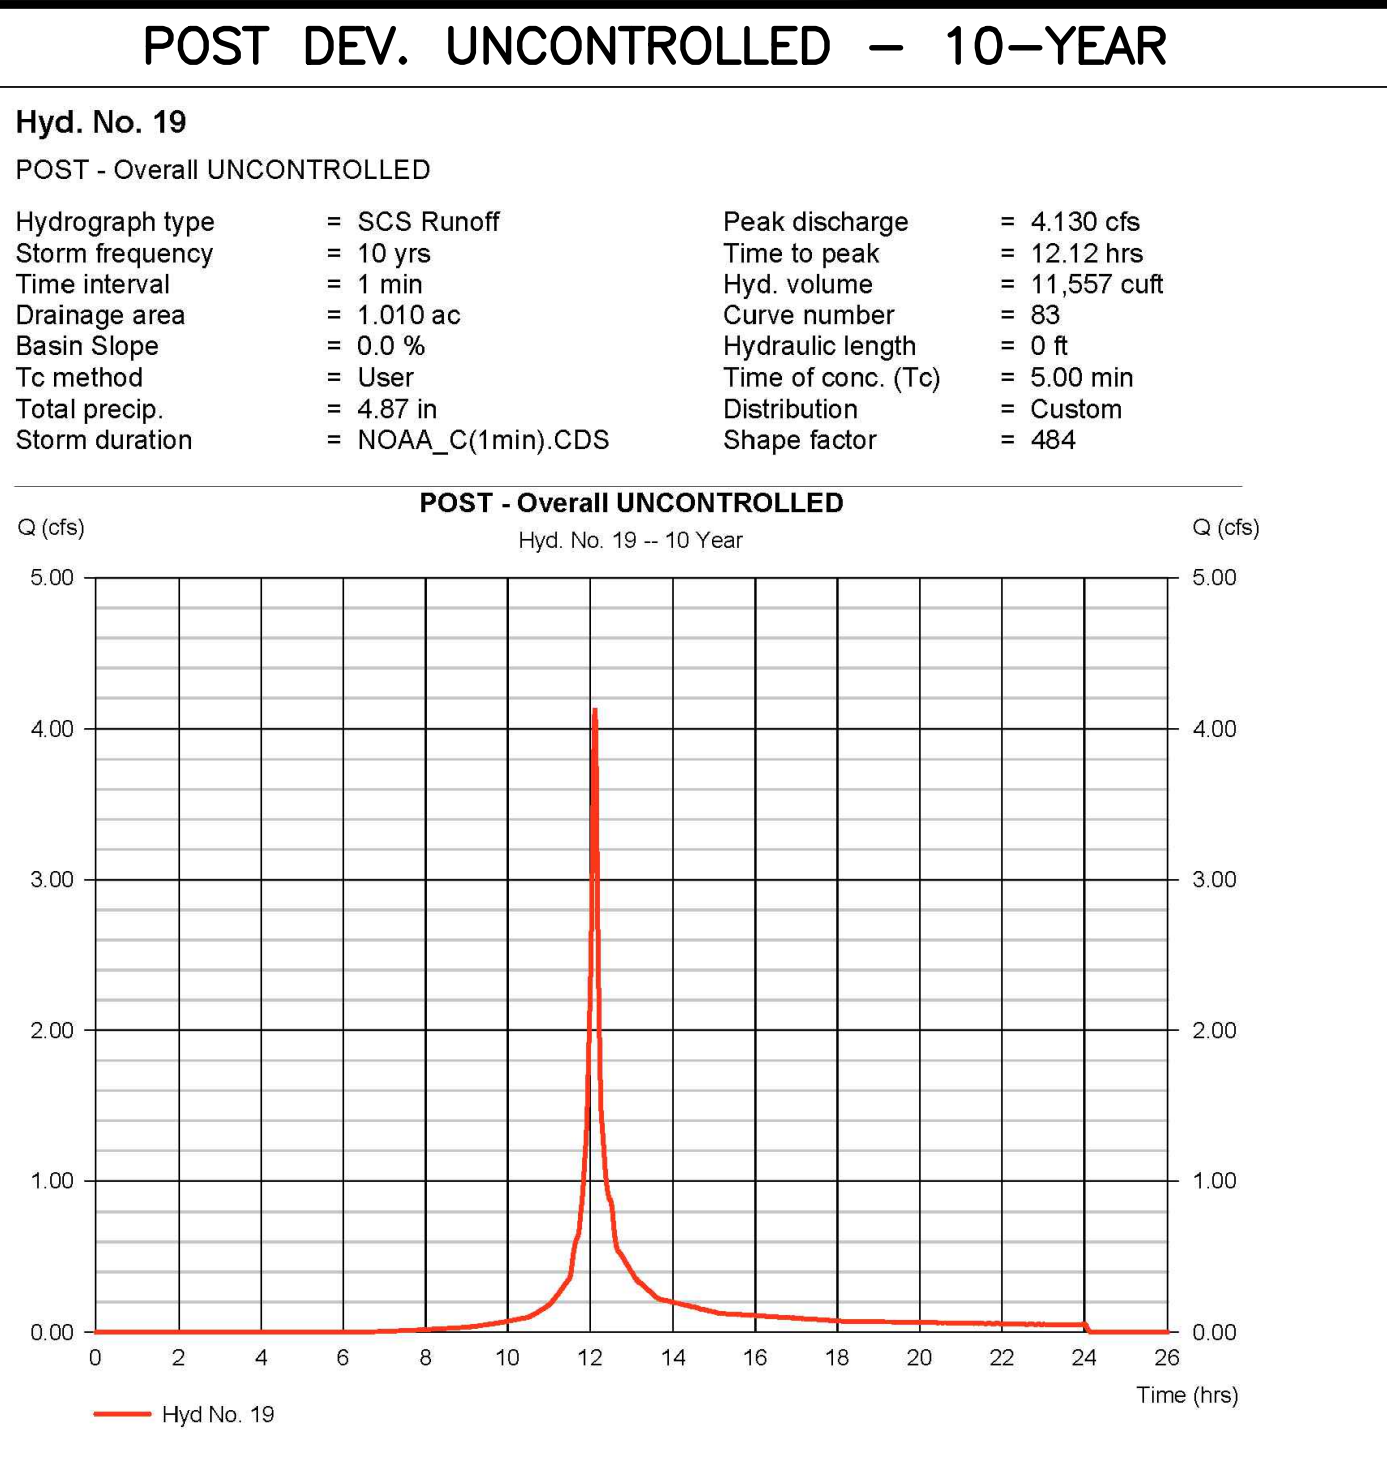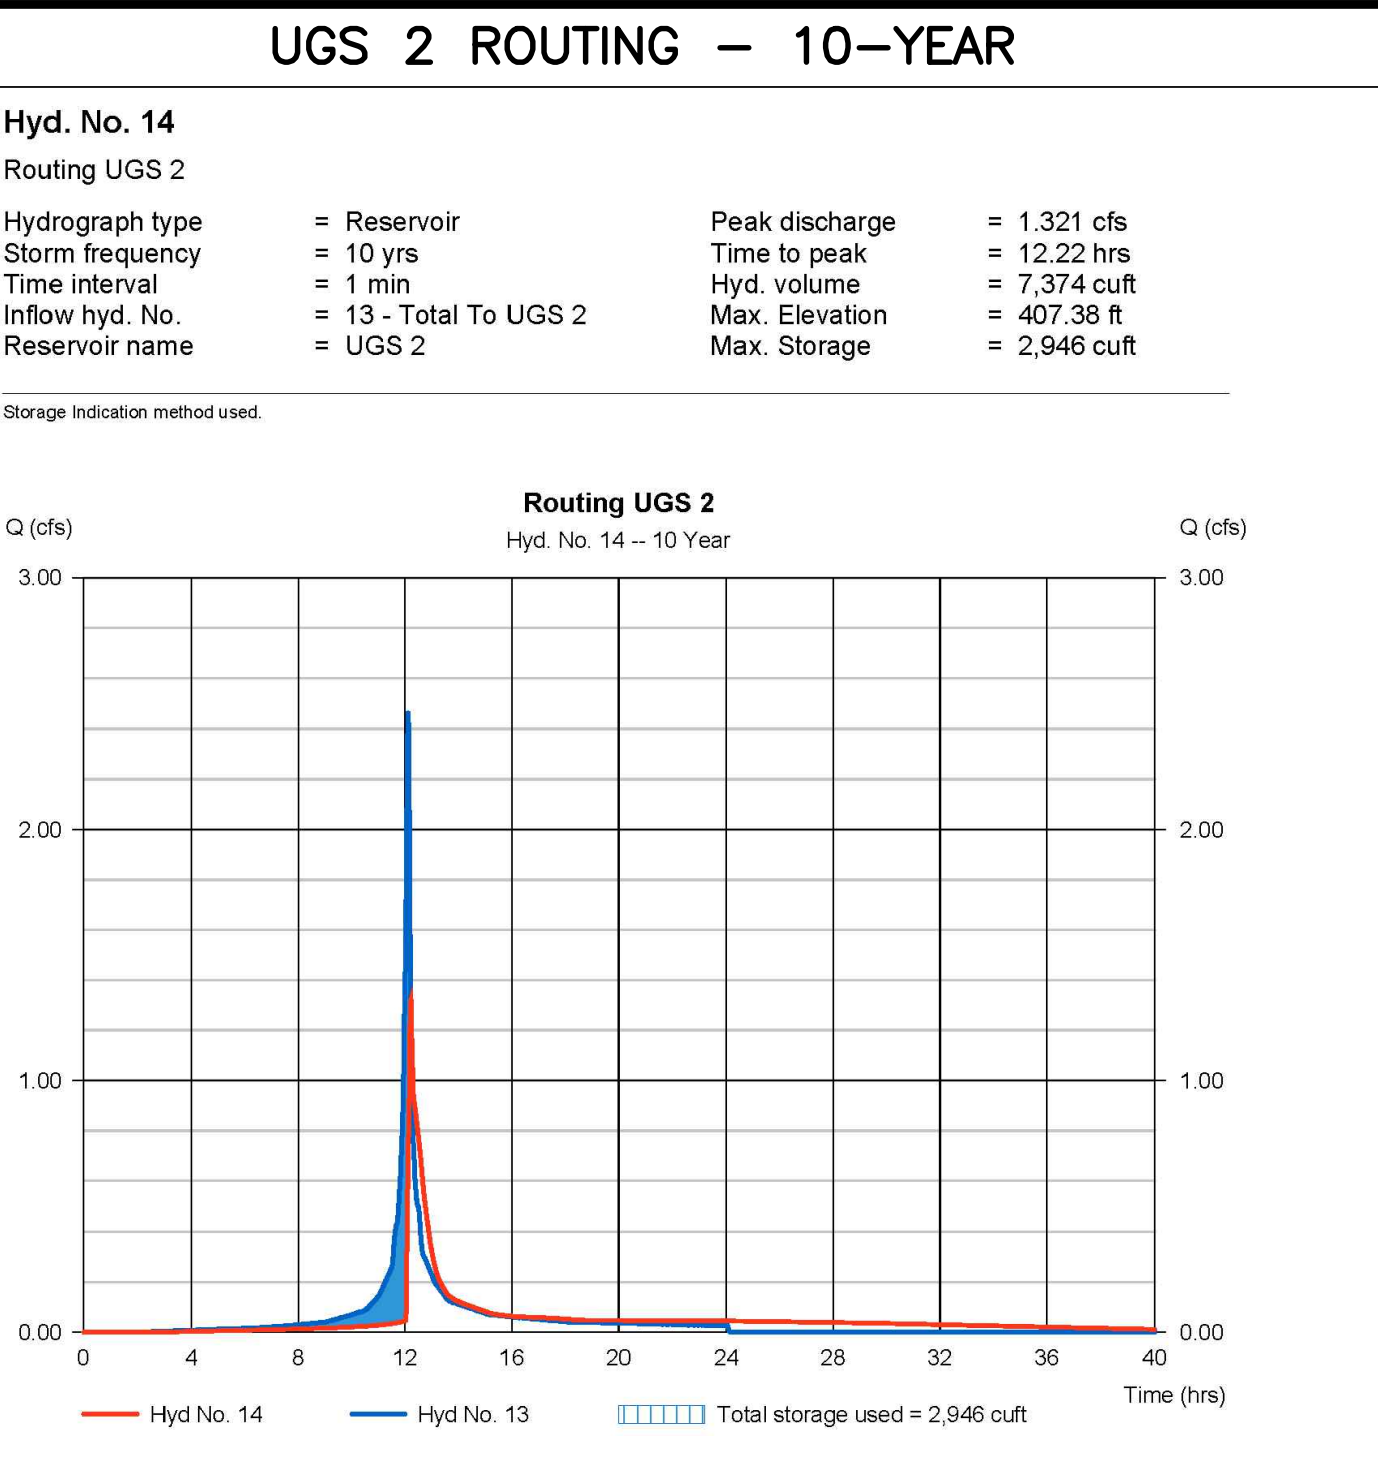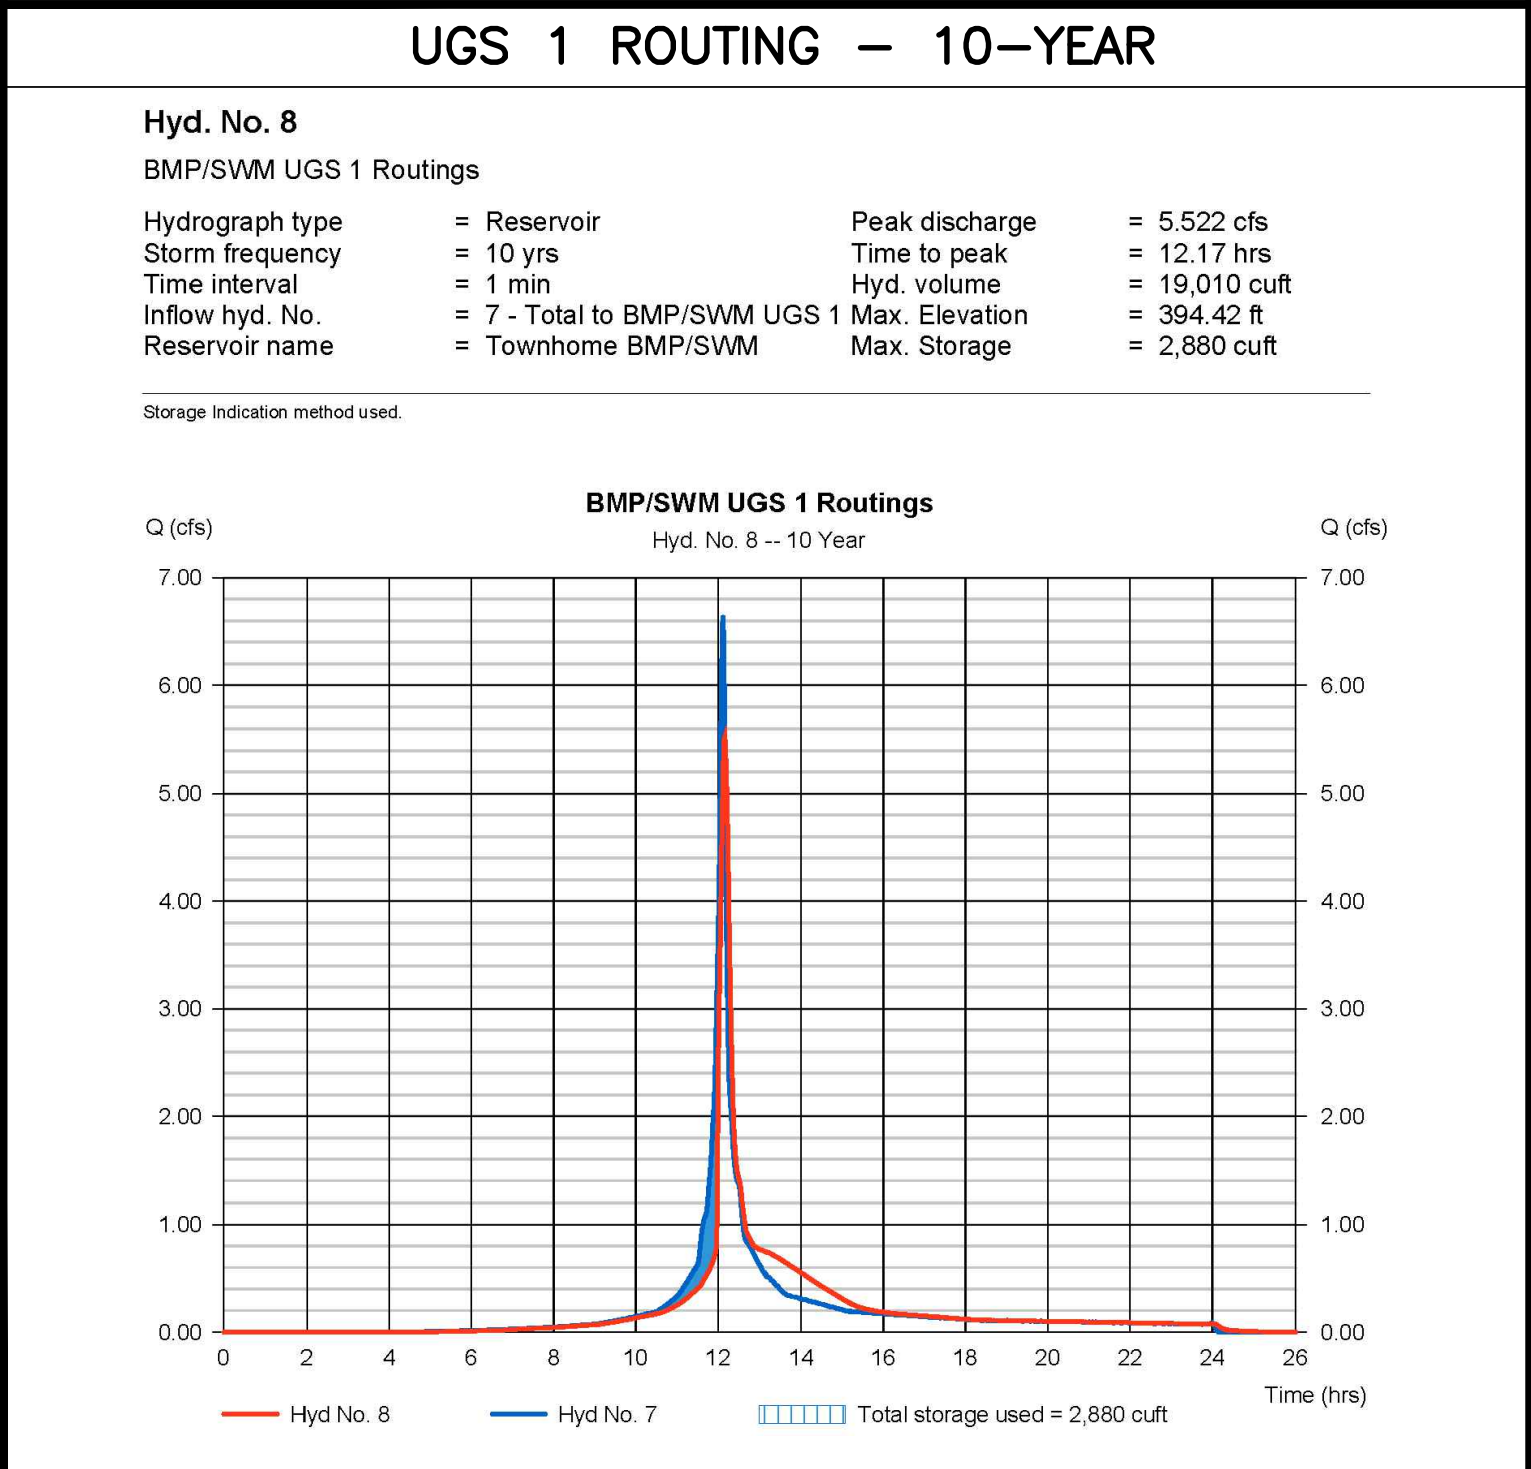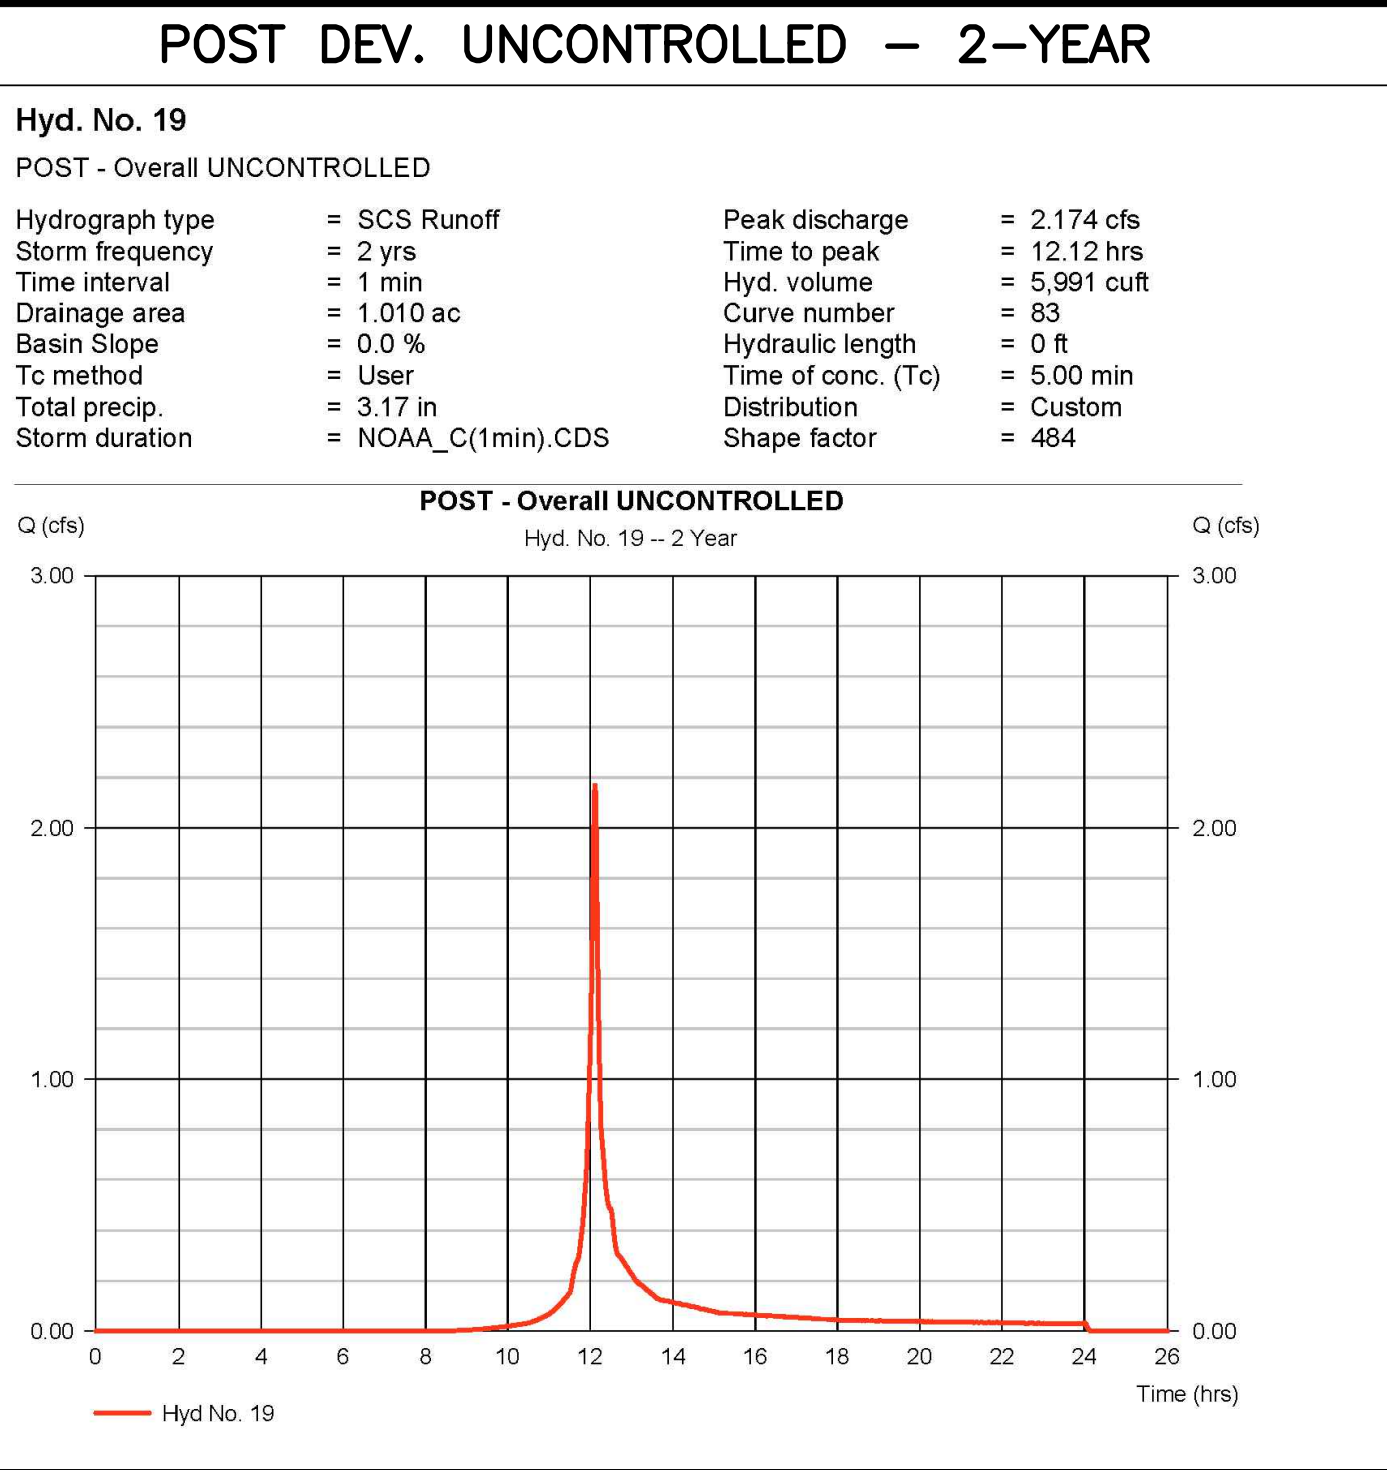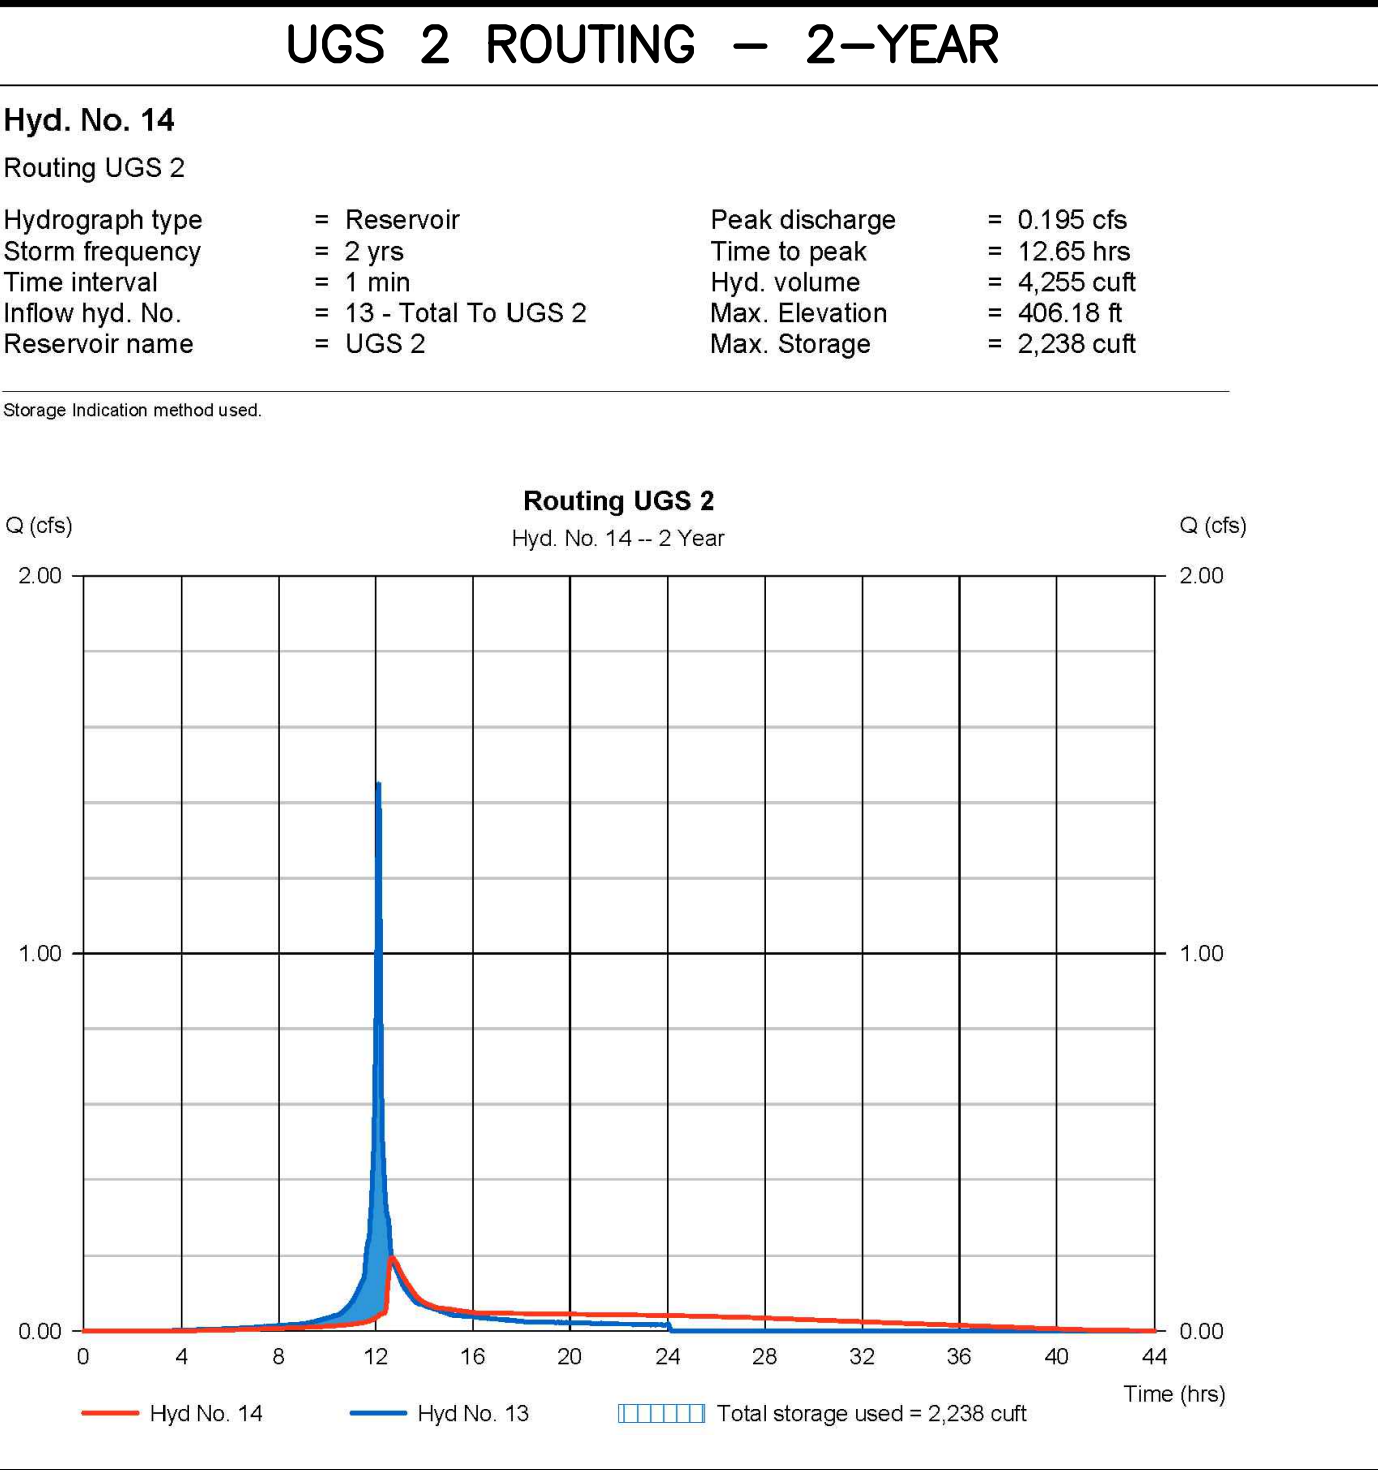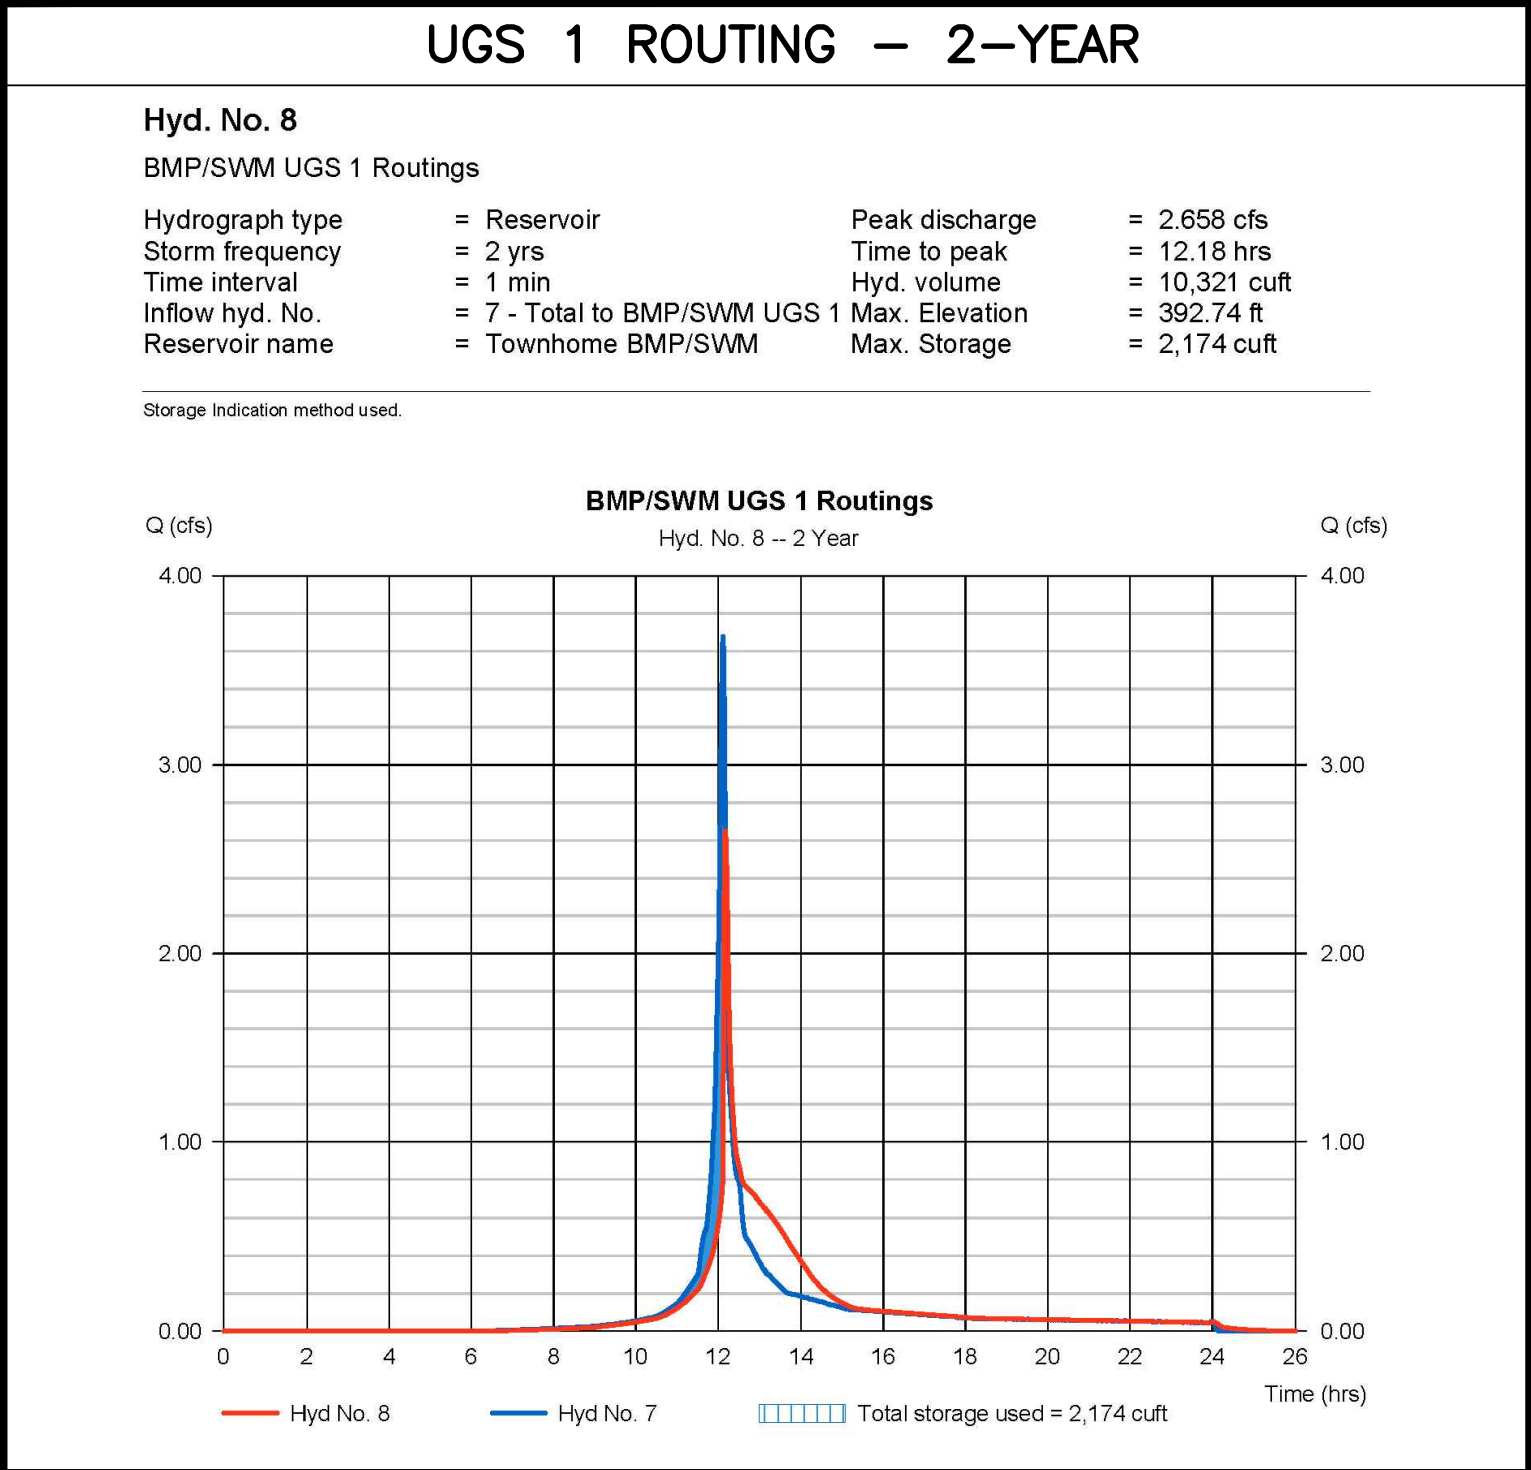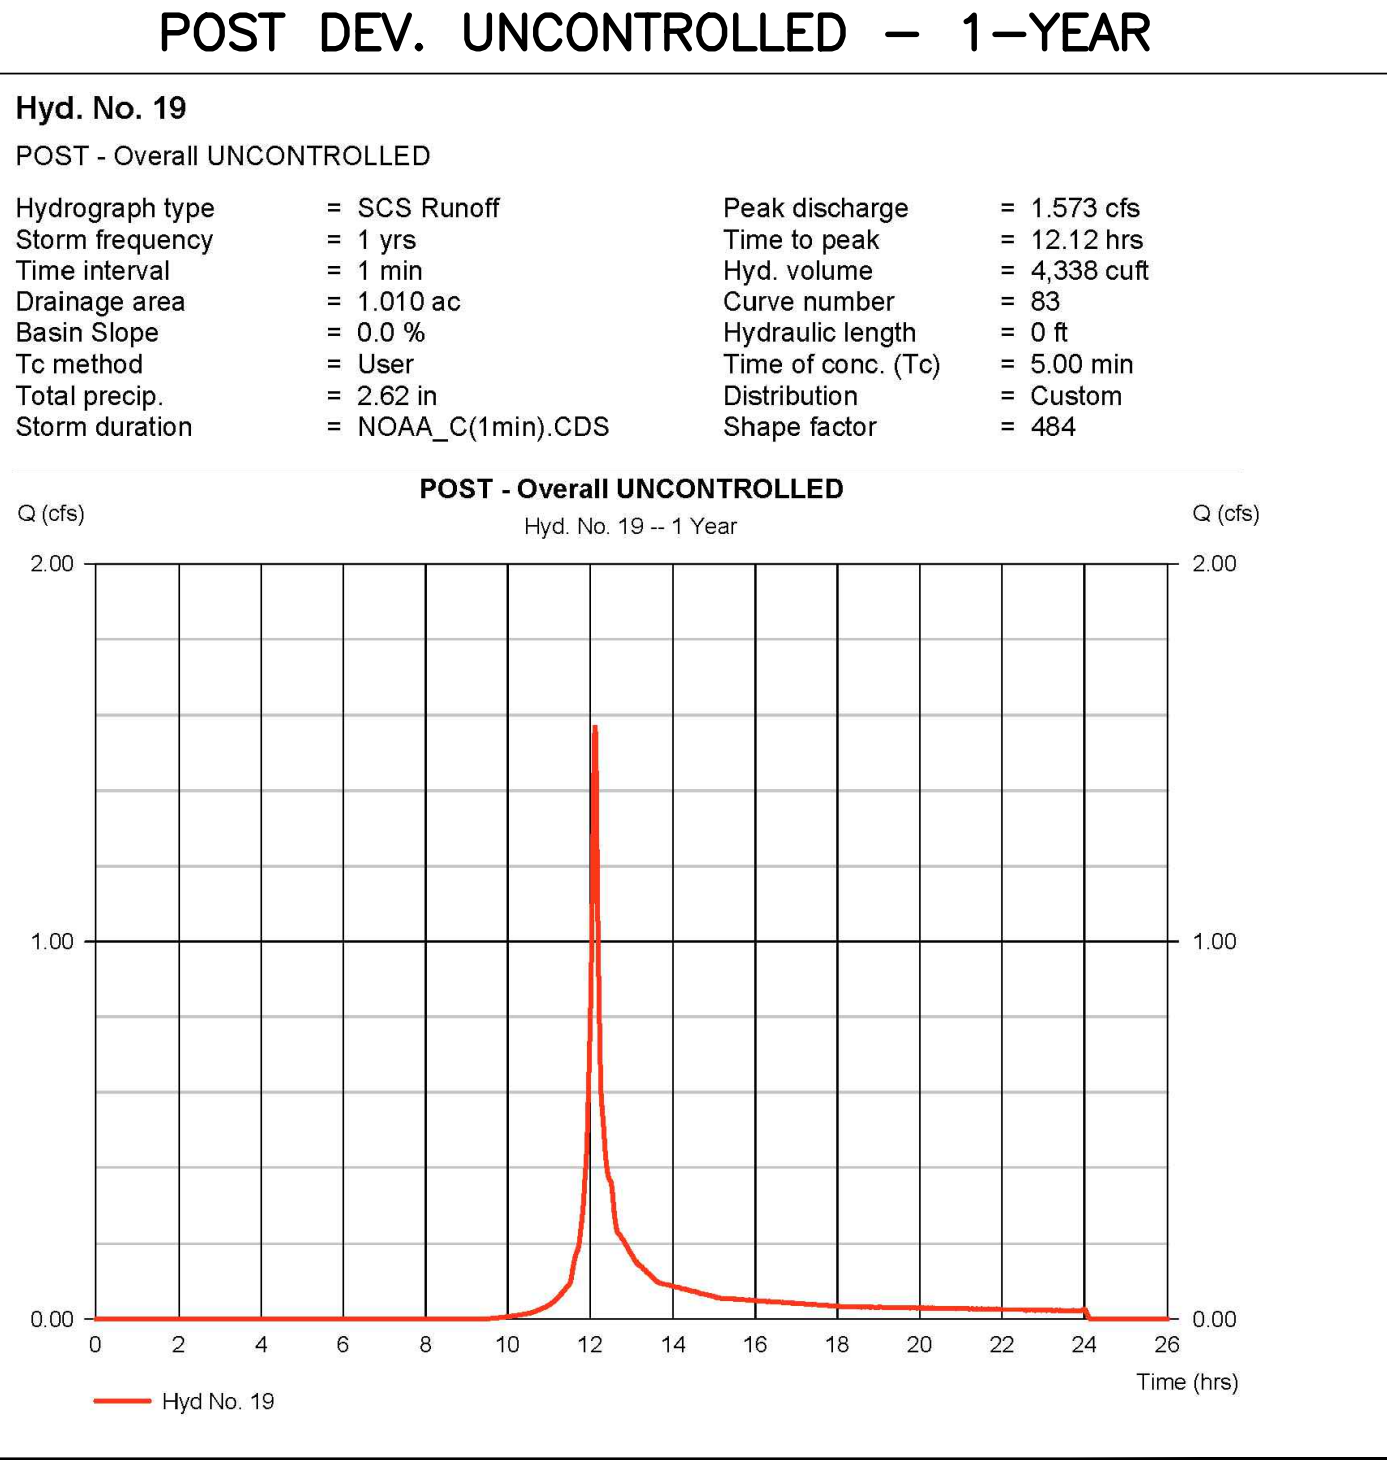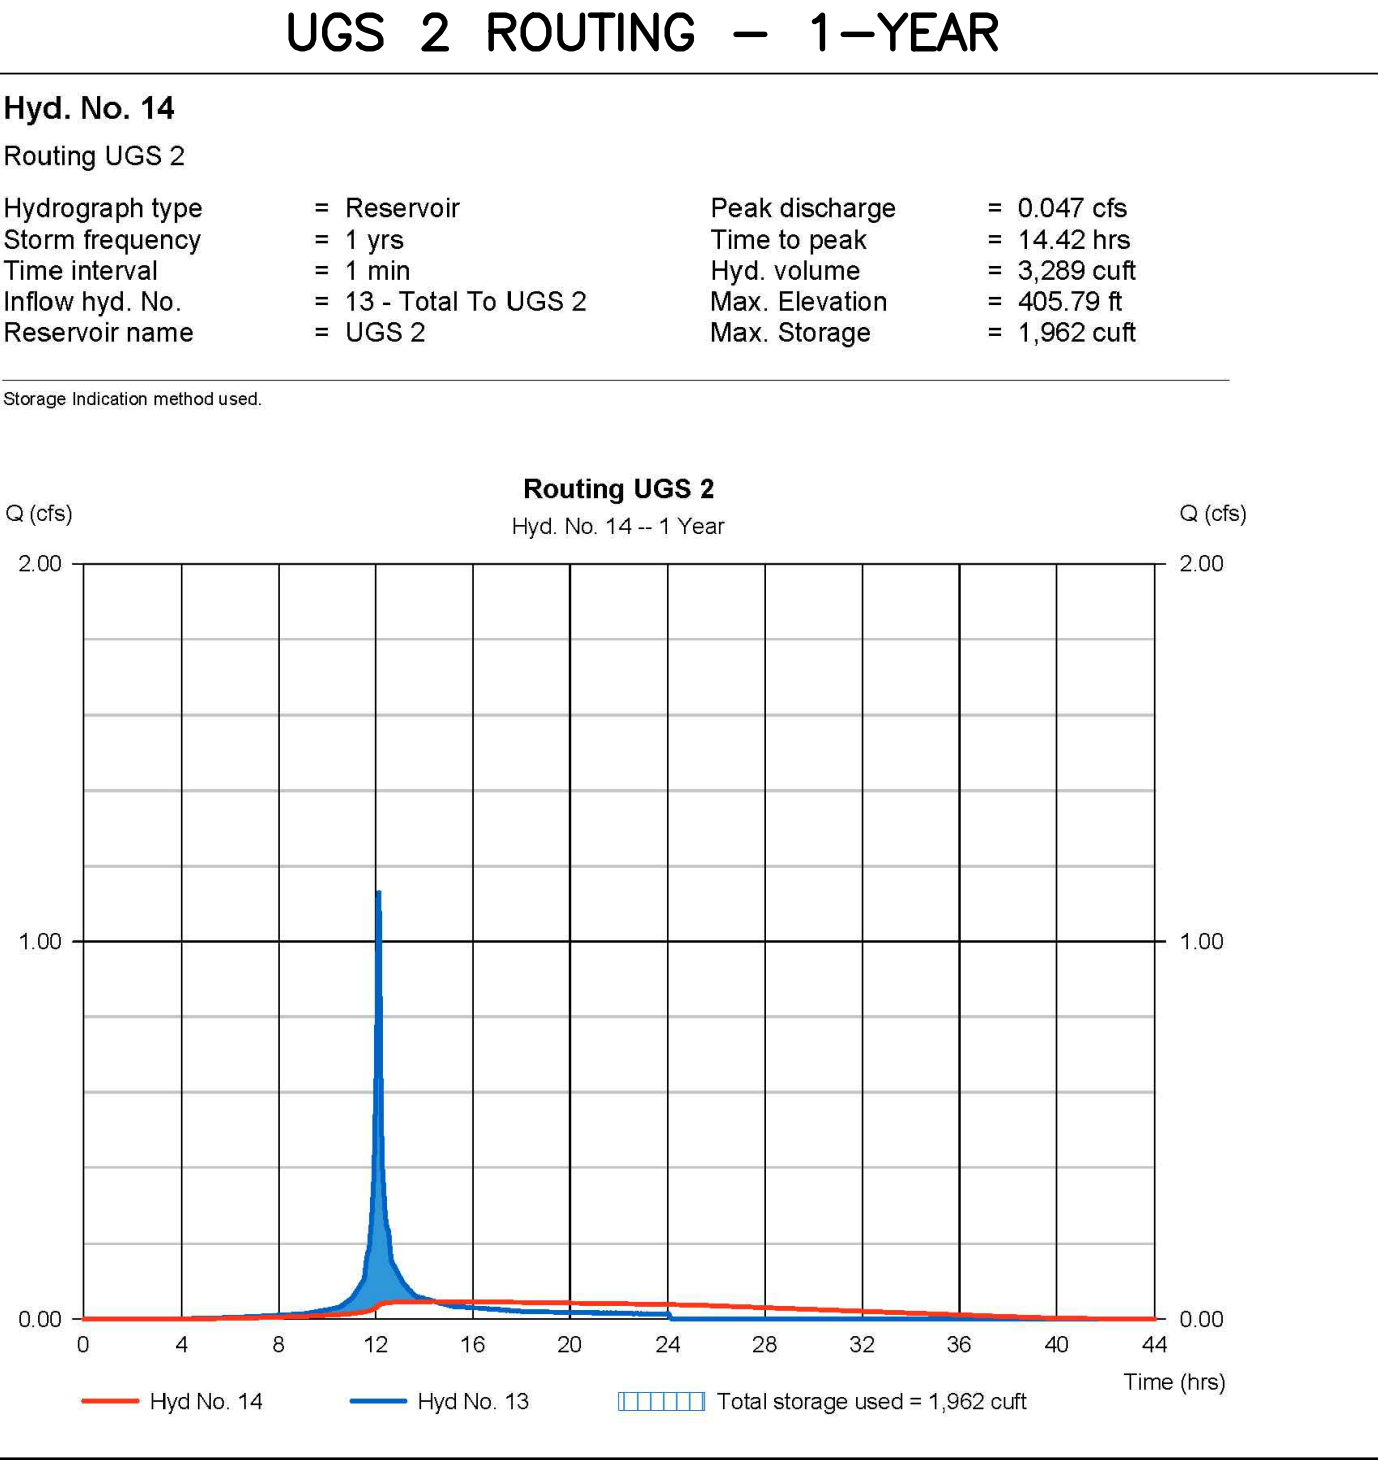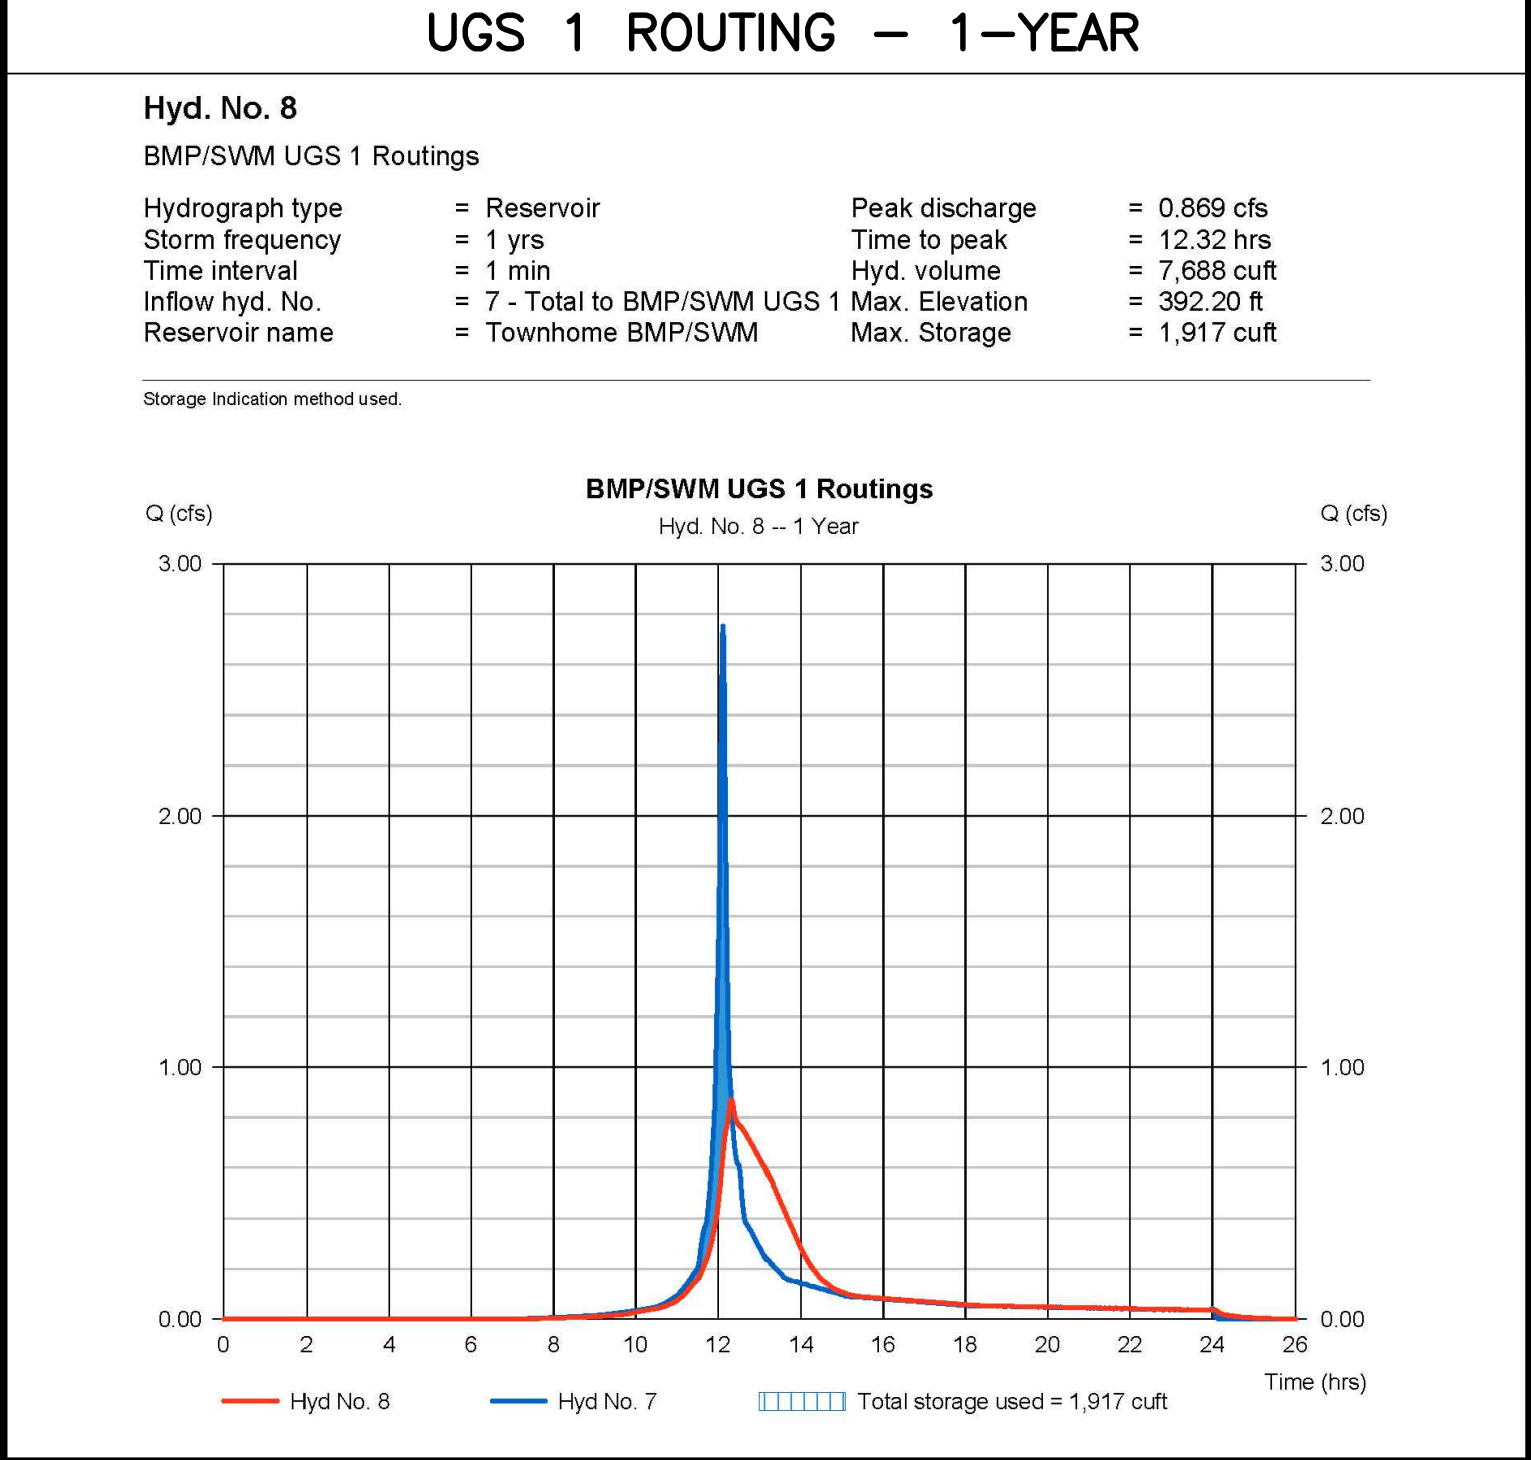

OVERALL DEVELOPMENT HYDROGRAPHS 2

FAIRFAX  
PRESBYTERIAN  
CHURCH

CITY OF FAIRFAX, VIRGINIA

|          |       |           |      |           |       |           |      |     |
|----------|-------|-----------|------|-----------|-------|-----------|------|-----|
| DESIGN   | DRAFT | GMP       | DATE | JAN. 2021 | SCALE | 1" = 100' | VER. | --- |
| APPROVED | GMP   | BRT       |      |           |       |           |      |     |
| SHEET    |       | 49        |      | OF        |       | 55        |      |     |
| PRJ. NO: |       | 2017-2570 |      |           |       |           |      |     |
| TYPE:    |       | MDP       |      |           |       |           |      |     |


Charles P. Johnson & Associates, Inc.  
Civil and Environmental Engineers • Planners • Landscape Architects • Surveyors  
9959 Pentler Dr., Ste. 210 Fairfax, VA 22030 703-385-7565 Fax: 703-272-8595  
www.cpa.com • Silver Spring, MD • Gaithersburg, MD • Annapolis, MD • Greenbelt, MD • Frederick, MD • Fairfax, VA

00-G0700/00-G0500/XREF-R0401/XREF-R0301/RZ SEAL/RZ SIGNATURE/RZ SIGNATURE DATE




## PHASE 1 PRE DEV. ONSITE – 1-YEAR

Peak discharge = 2,850 cfs  
Time to peak = 12.12 hrs  
Hyd. volume = 7,859 cuft  
Curve number = 83\*  
Hydraulic length = 0 ft  
Time of conc. (Tc) = 5.00 min  
Distribution = Custom  
Shape factor = 484

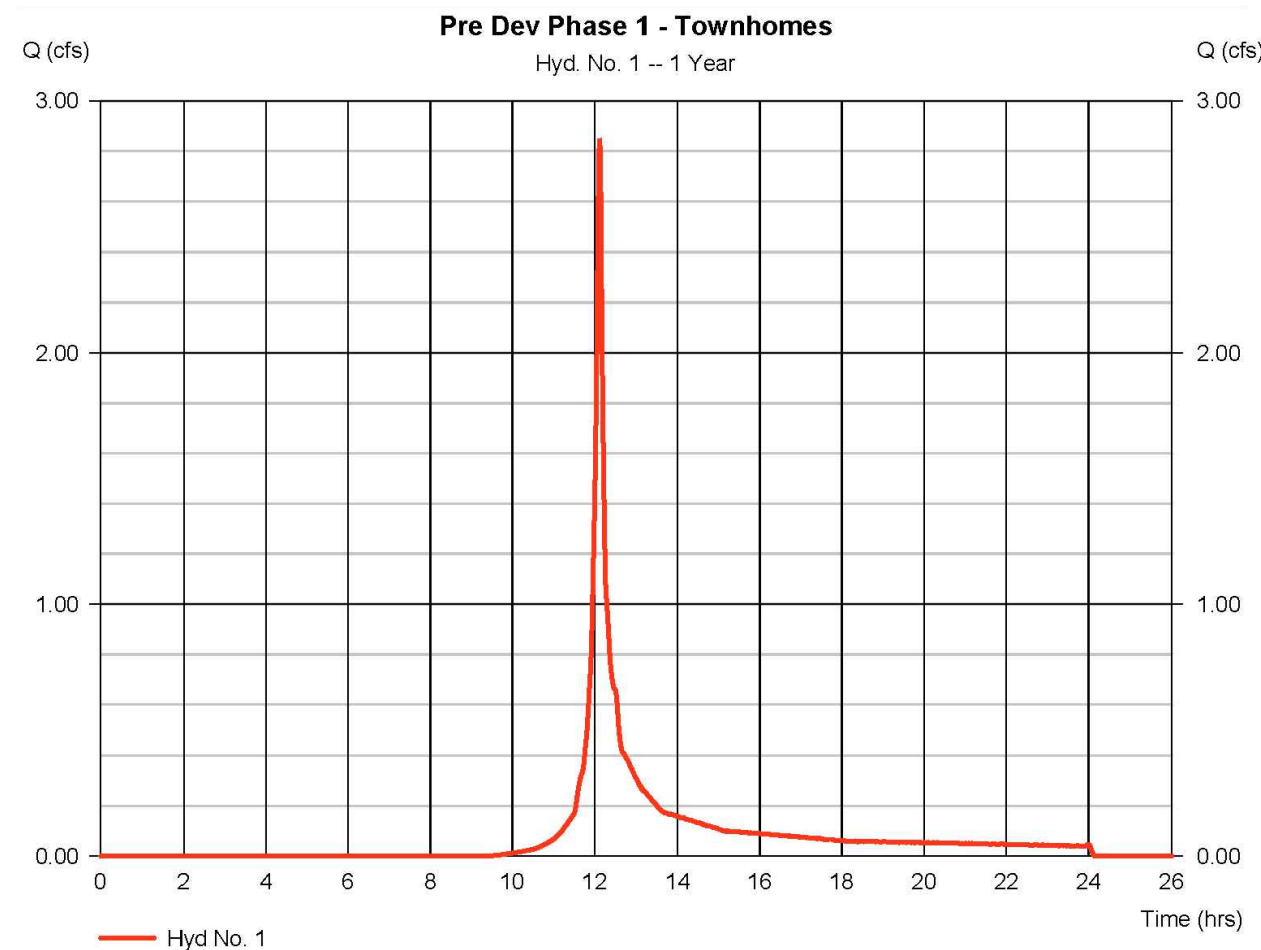

|                                                        |
|--------------------------------------------------------|
| PRE DEV OFFSITE BYPASS/UGS 1 OFFSITE CONTROLLED 1-YEAR |
|--------------------------------------------------------|

Peak discharge = 0.552 cfs  
Time to peak = 12.12 hrs  
Hyd. volume = 1,557 cuft  
Curve number = 78\*  
Hydraulic length = 0 ft  
Time of conc. (Tc) = 5.00 min  
Distribution = Custom  
Shape factor = 484

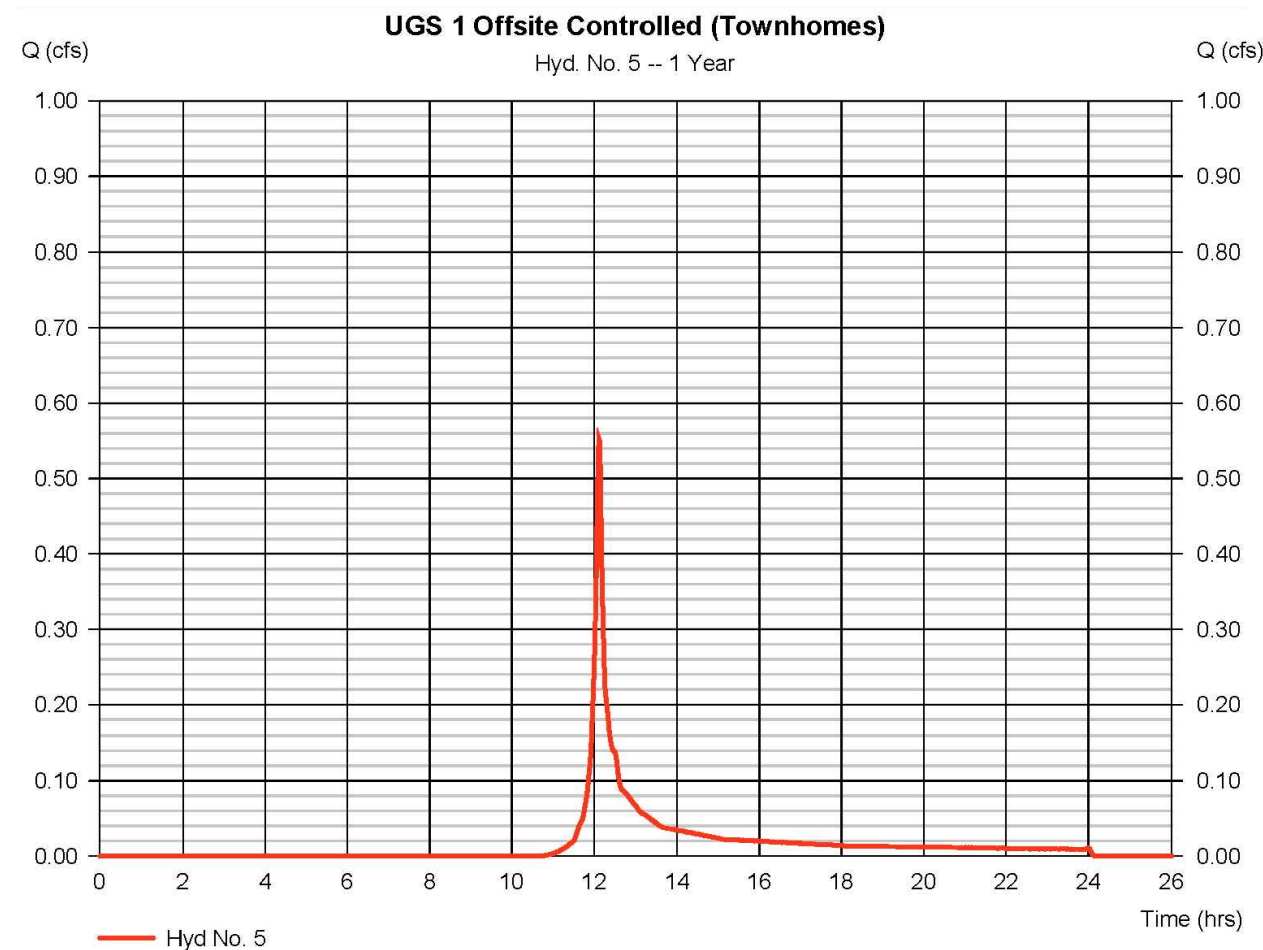

UGS 1 ROUTING - 1-YEAR

|                  |              |
|------------------|--------------|
| Peak discharge   | = 0.869 cfs  |
| Time to peak     | = 12.32 hrs  |
| Hyd. volume      | = 7,688 cuft |
| 1 Max. Elevation | = 392.20 ft  |
| Max. Storage     | = 1,917 cuft |

**BMP/SWM UGS 1 Routings**

Hyd. No. 8 -- 1 Year

Q (cfs)

Time (hrs)


Hyd. No. 8

Hyd. No. 7

Total storage used = 1,917 cuft


## PHASE 1 POST DEV. UNCONTROLLED - 1-YEAR

Peak discharge = 1,351 cfs  
Time to peak = 12.12 hrs  
Hyd. volume = 3,722 cuft  
Curve number = 85\*  
Hydraulic length = 0 ft  
Time of conc. (Tc) = 5.00 min  
Distribution = Custom  
Shape factor = 484

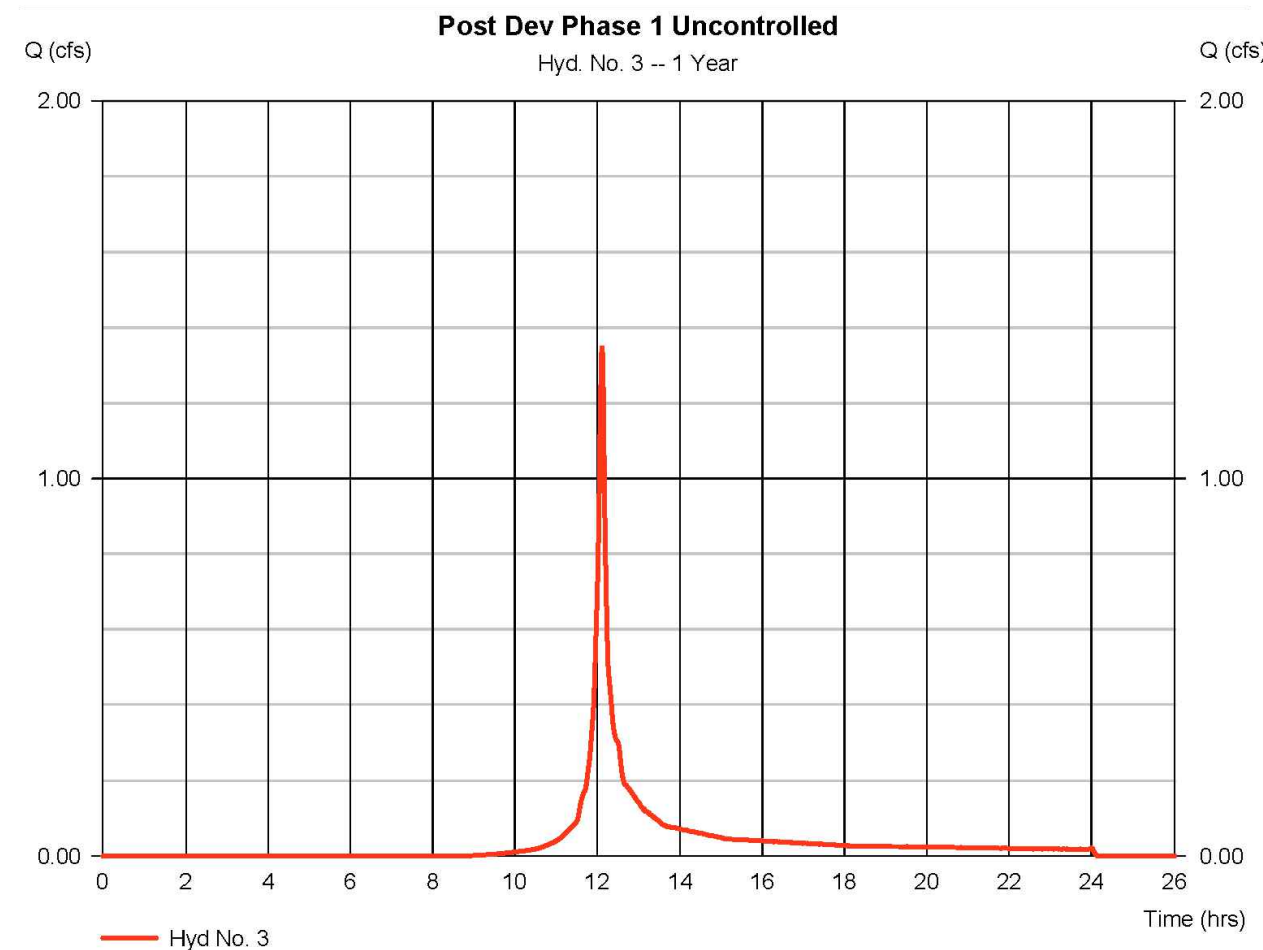


## PHASE 1 PRE DEV. ONSITE - 2-YEAR

Peak discharge = 3,940 cfs  
Time to peak = 12.12 hrs  
Hyd. volume = 10,855 cuft  
Curve number = 83\*  
Hydraulic length = 0 ft  
Time of conc. (Tc) = 5.00 min  
Distribution = Custom  
Shape factor = 484

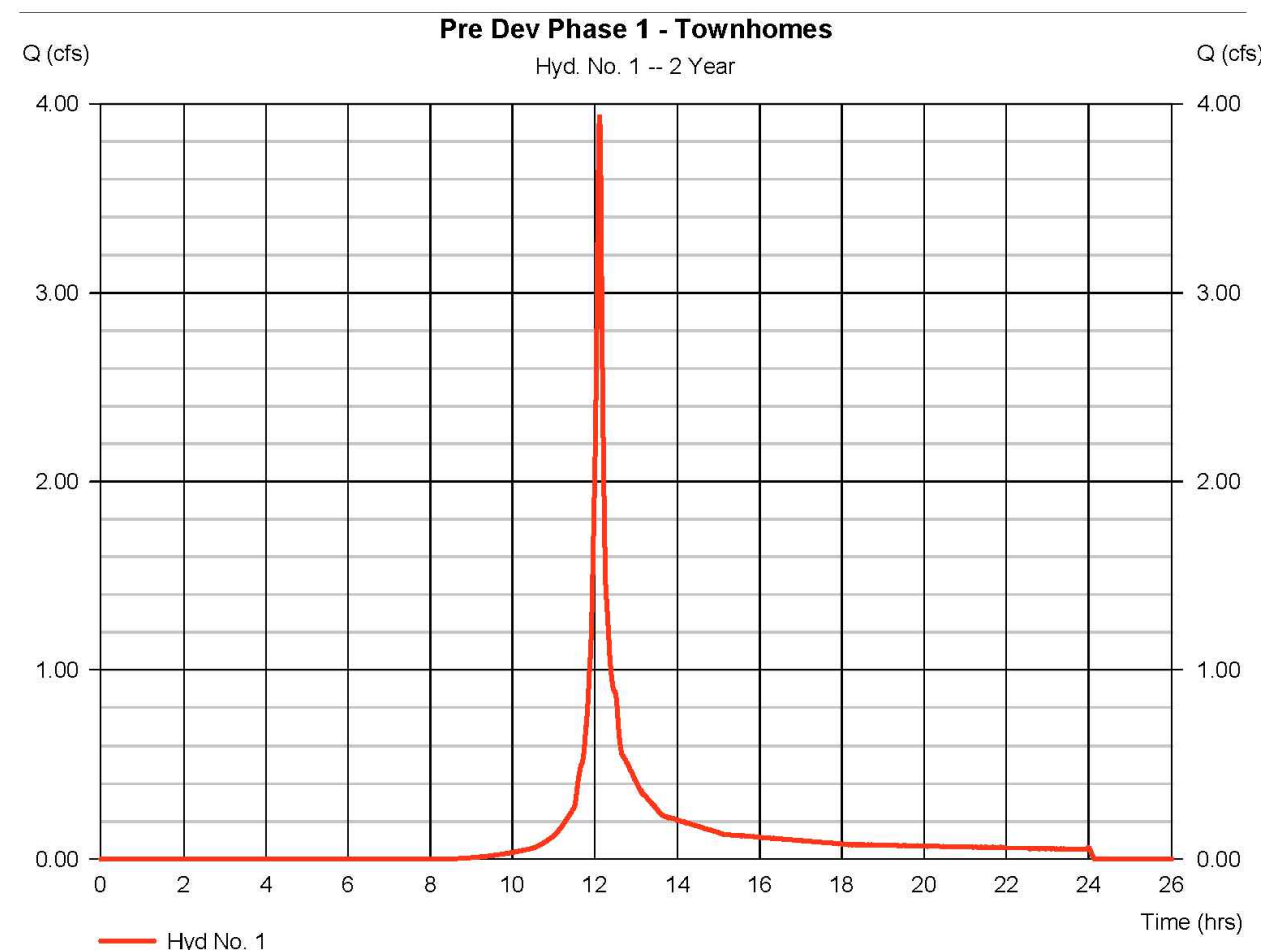

|                                                        |
|--------------------------------------------------------|
| PRE DEV OFFSITE BYPASS/UGS 1 OFFSITE CONTROLLED 2-YEAR |
|--------------------------------------------------------|

|                    |              |
|--------------------|--------------|
| Peak discharge     | = 0.811 cfs  |
| Time to peak       | = 12.12 hrs  |
| Hyd. volume        | = 2,249 cuft |
| Curve number       | = 78*        |
| Hydraulic length   | = 0 ft       |
| Time of conc. (Tc) | = 5.00 min   |
| Distribution       | = Custom     |
| Shape factor       | = 484        |

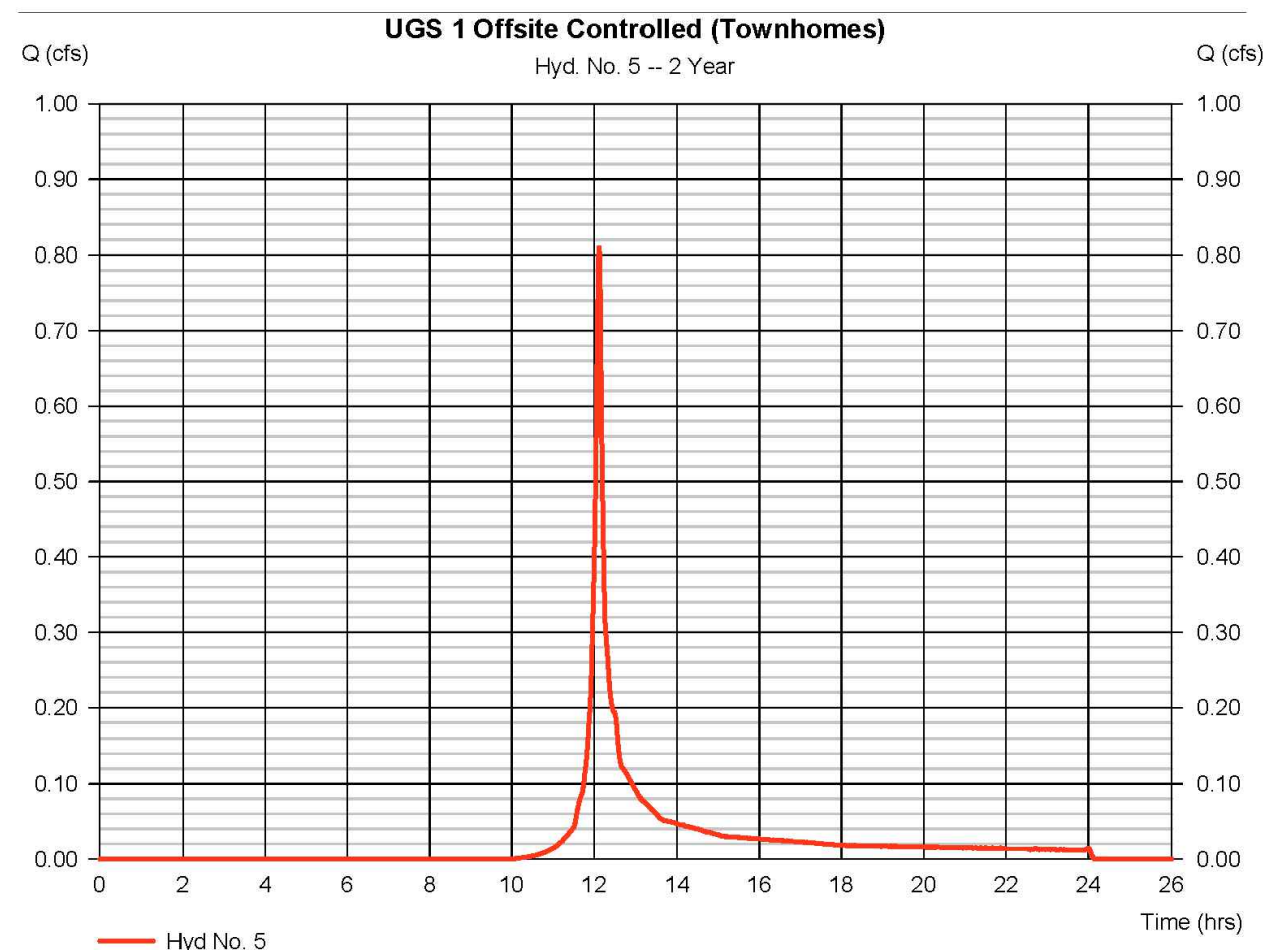

## UGS 1 ROUTING - 2-YEAR

|                  |               |
|------------------|---------------|
| Peak discharge   | = 2.658 cfs   |
| Time to peak     | = 12.18 hrs   |
| Hyd. volume      | = 10,321 cuft |
| 1 Max. Elevation | = 392.74 ft   |
| Max. Storage     | = 2,174 cuft  |

**BMP/SWM UGS 1 Routings**  
Hyd. No. 8 - 2 Year

Q (cfs)


Time (hrs)

— Hyd No. 8 — Hyd No. 7

Total storage used = 2,174 cuft


PHASE 1 POST DEV. UNCONTROLLED - 2-YEAR

|                    |              |
|--------------------|--------------|
| Peak discharge     | = 1.830 cfs  |
| Time to peak       | = 12.12 hrs  |
| Hyd. volume        | = 5,057 cuft |
| Curve number       | = 85*        |
| Hydraulic length   | = 0 ft       |
| Time of conc. (Tc) | = 5.00 min   |
| Distribution       | = Custom     |
| Shape factor       | = 484        |

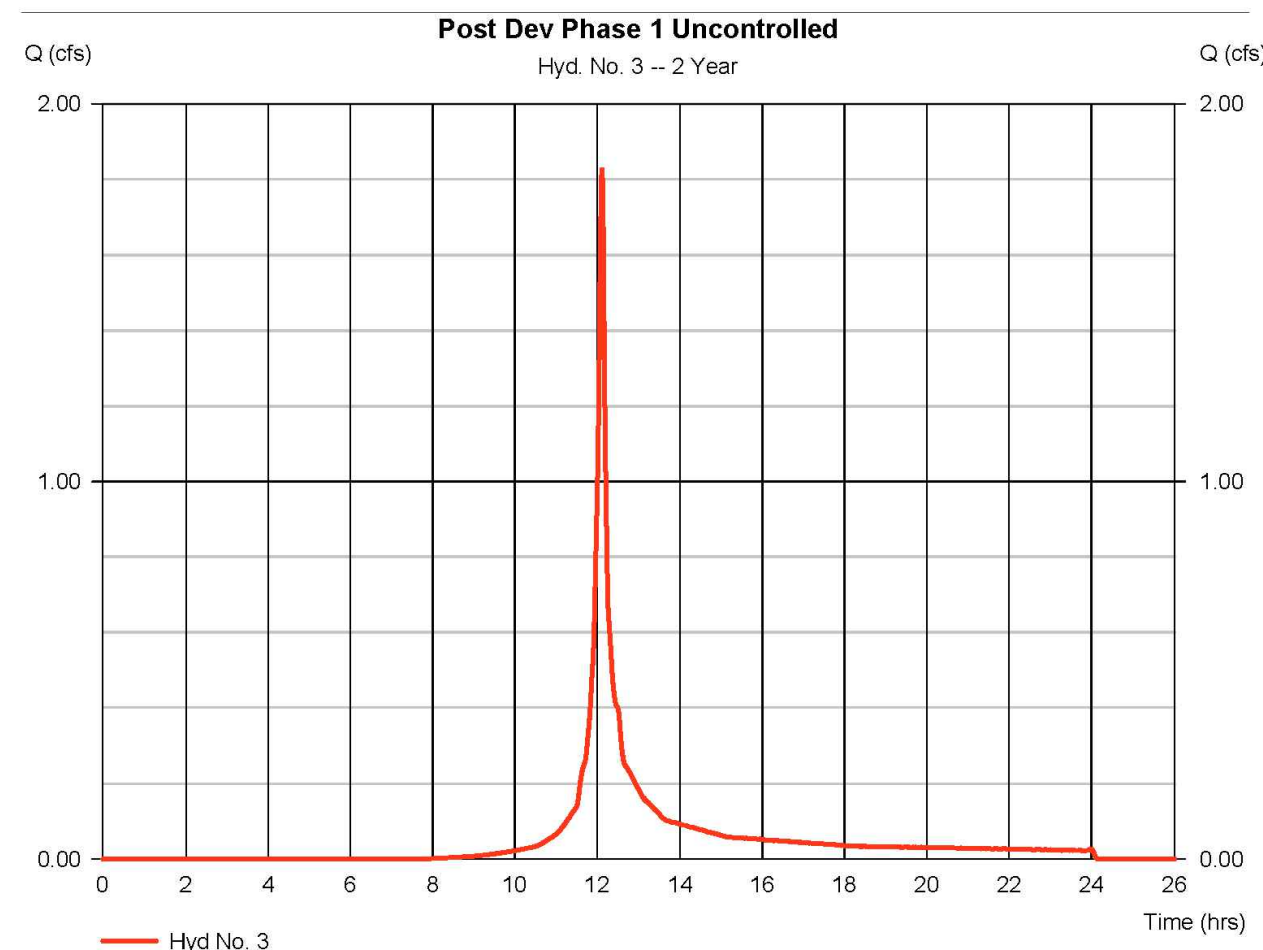


## PHASE 1 PRE DEV. ONSITE – 10-YEAR

|                    |               |
|--------------------|---------------|
| Peak discharge     | = 7.483 cfs   |
| Time to peak       | = 12.12 hrs   |
| Hyd. volume        | = 20,940 cuft |
| Curve number       | = 83*         |
| Hydraulic length   | = 0 ft        |
| Time of conc. (Tc) | = 5.00 min    |
| Distribution       | = Custom      |
| Shape factor       | = 484         |

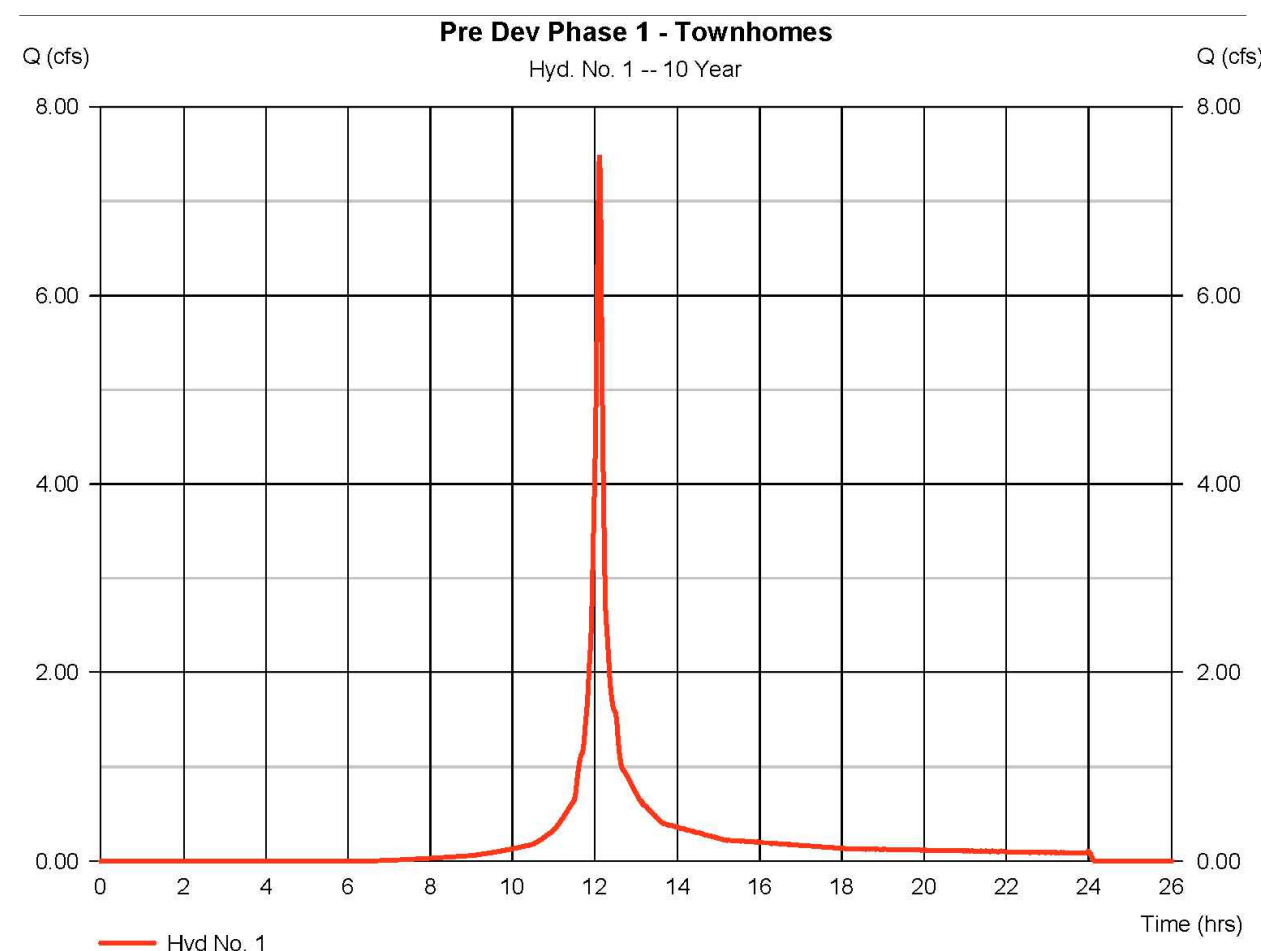

|                                                         |
|---------------------------------------------------------|
| PRE DEV OFFSITE BYPASS/UGS 1 OFFSITE CONTROLLED 10-YEAR |
|---------------------------------------------------------|

|                    |              |
|--------------------|--------------|
| Peak discharge     | = 1.693 cfs  |
| Time to peak       | = 12.12 hrs  |
| Hyd. volume        | = 4,675 cuft |
| Curve number       | = 78*        |
| Hydraulic length   | = 0 ft       |
| Time of conc. (Tc) | = 5.00 min   |
| Distribution       | = Custom     |
| Shape factor       | = 484        |

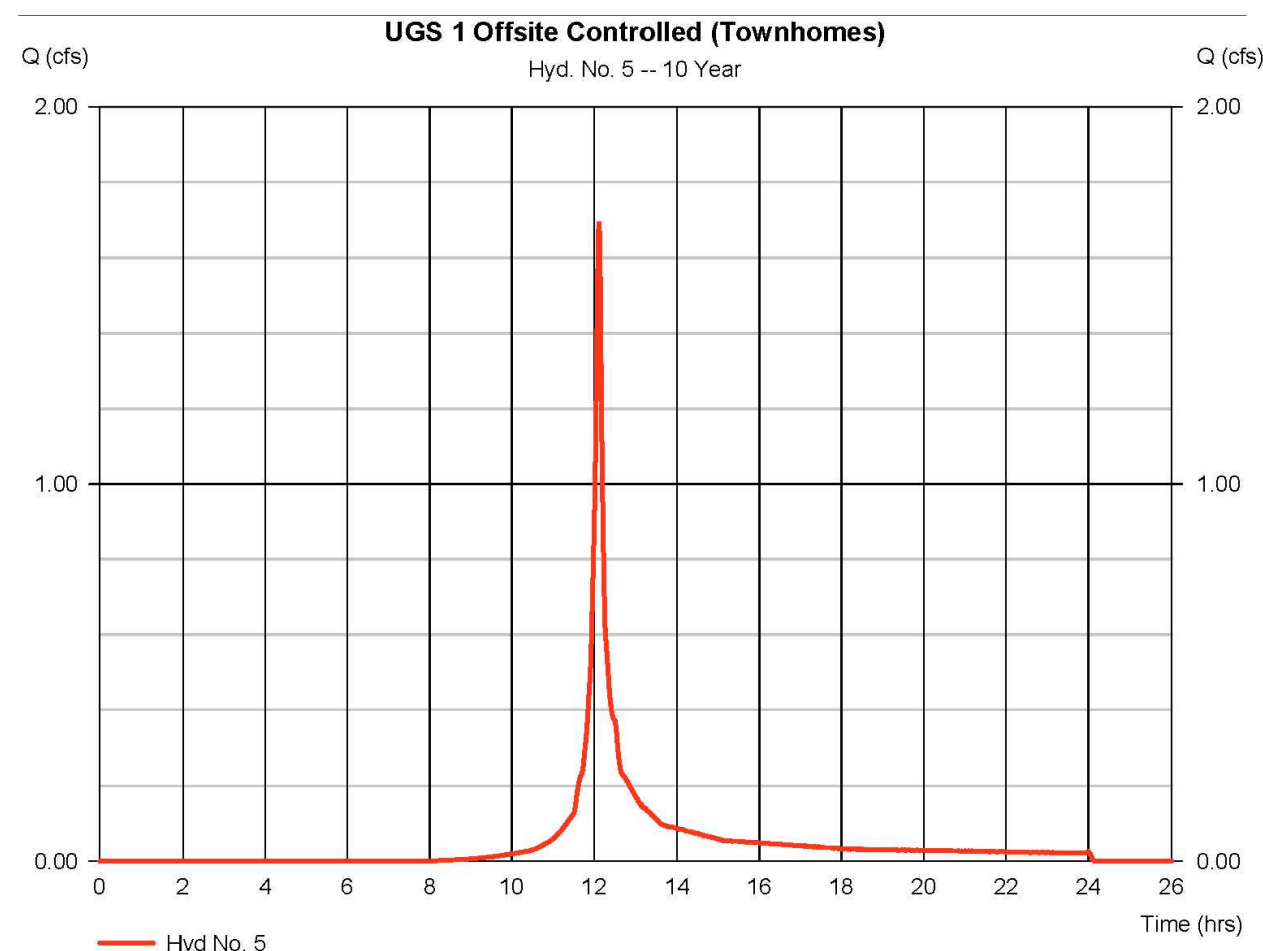

## UGS 1 ROUTING - 10-YEAR

|                  |               |
|------------------|---------------|
| Peak discharge   | = 5.522 cfs   |
| Time to peak     | = 12.17 hrs   |
| Hyd. volume      | = 19,010 cuft |
| 1 Max. Elevation | = 394.42 ft   |
| Max. Storage     | = 2,880 cuft  |

**BMP/SWM UGS 1 Routings**

Hyd. No. 8 -- 10 Year

Q (cfs)

Time (hrs)


Hyd. No. 8

Hyd. No. 7

Total storage used = 2,880 cuft

PHASE 1 POST DEV. UNCONTROLLED - 10-YEAR


|                    |              |
|--------------------|--------------|
| Peak discharge     | = 3.359 cfs  |
| Time to peak       | = 12.12 hrs  |
| Hyd. volume        | = 9,484 cuft |
| Curve number       | = 85*        |
| Hydraulic length   | = 0 ft       |
| Time of conc. (Tc) | = 5.00 min   |
| Distribution       | = Custom     |
| Shape factor       | = 484        |

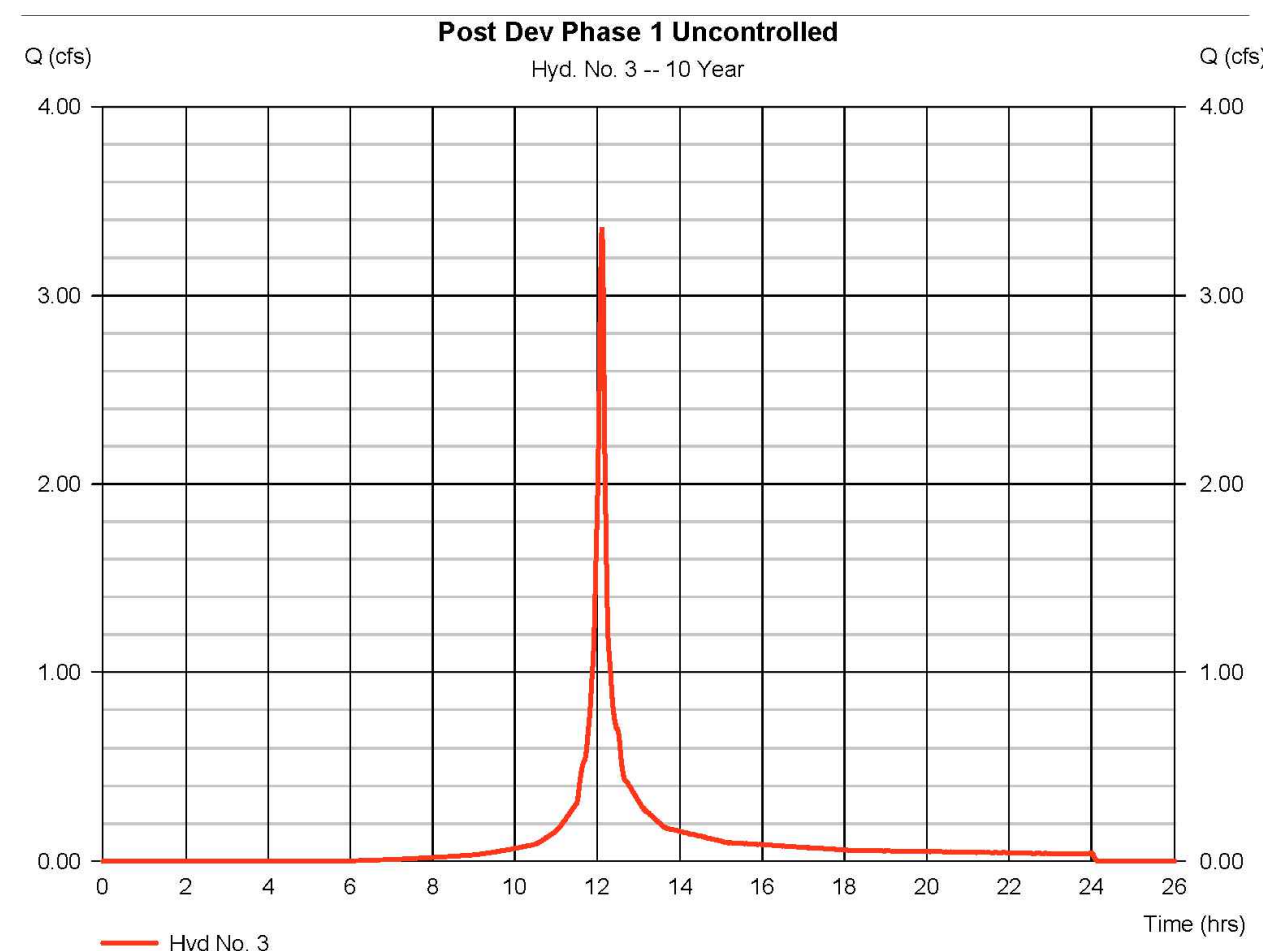

## PHASE 1 HYDROGRAPHS

**FAIRFAX  
PRESBYTERIAN  
CHURCH**


CITY OF FAIRFAX, VIRGINIA

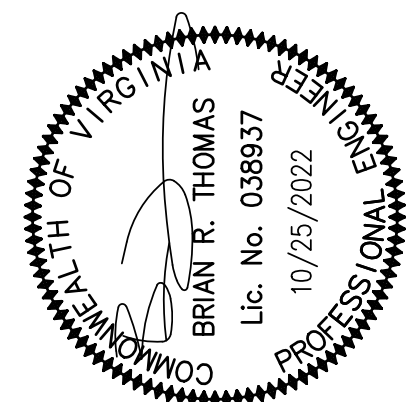[illegible]







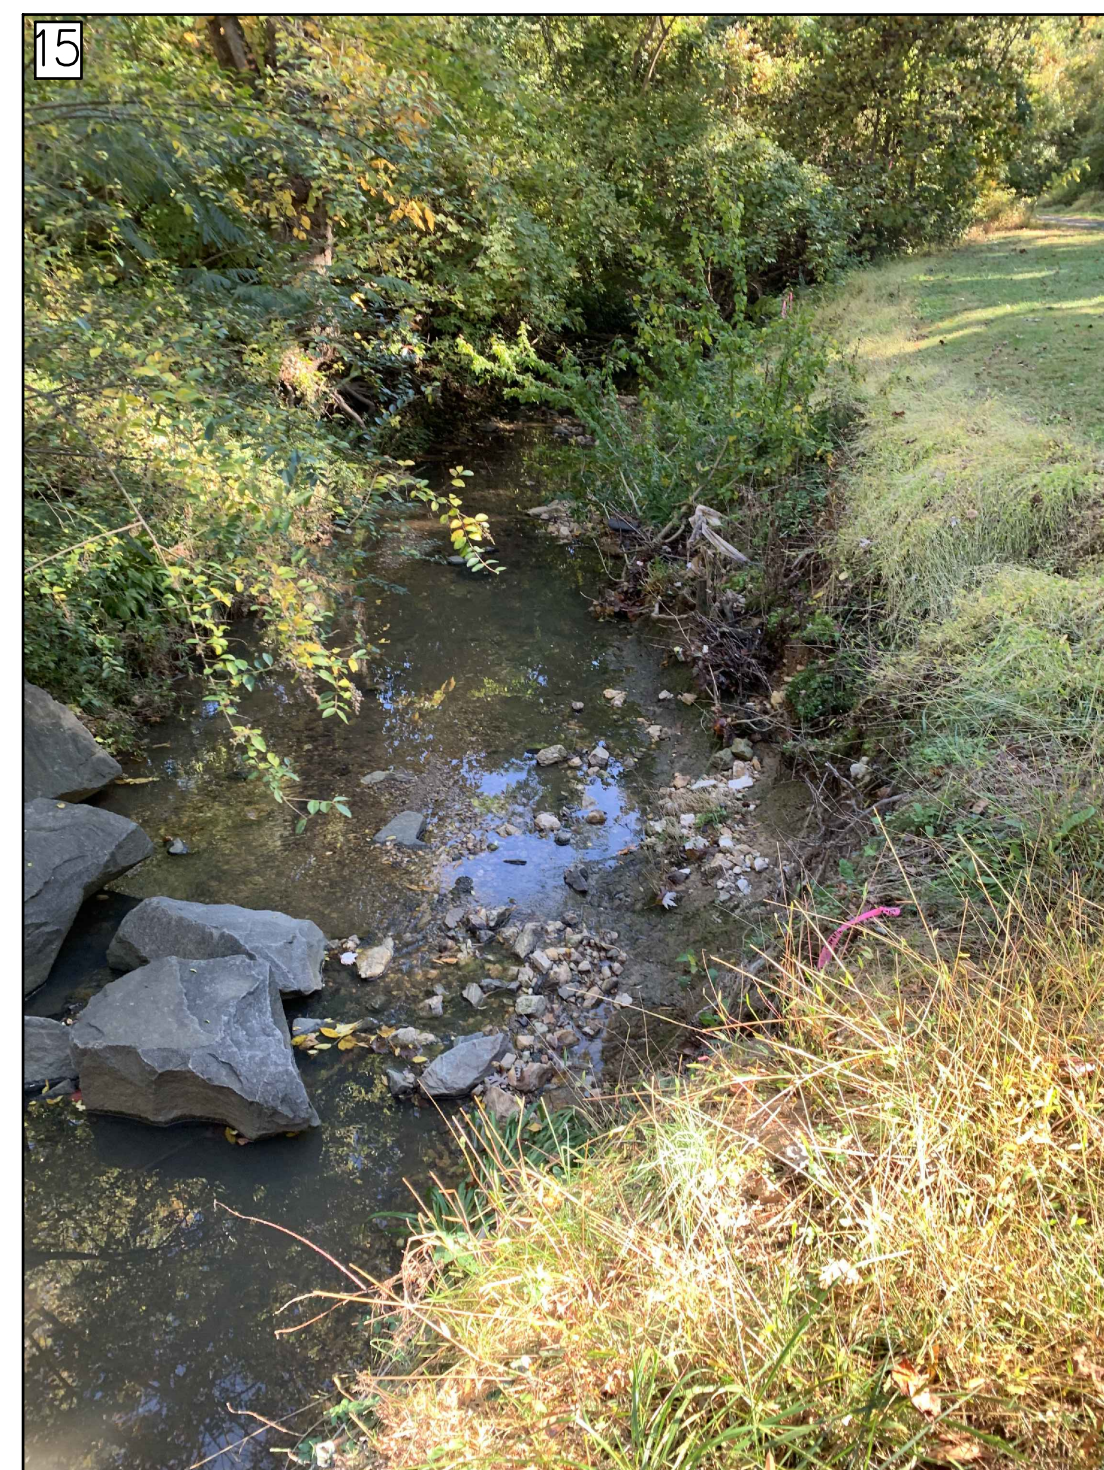

|                 |  
|-----------------|--|-------------------|----------------------------------|--|----------|-------------|----------------------------------|----------------|---------------------------------------------------------------------------------------------------|--|-------------------------------------------------------------------------------------|--|---|--|--|--|--|--|--|--|--|--|
| DESIGN<br>GMP   |  | DRAFT<br>GMP      | SHEET<br>52                      |  | OF<br>55 |             | PROJ. NO: 2017-2570<br>TYPE: MDP |                | OUTFALL PHOTOS<br><br><b>FAIRFAX<br/>PRESBYTERIAN<br/>CHURCH</b><br><br>CITY OF FAIRFAX, VIRGINIA |  |  |  | CPJ Charles P. Johnson & Associates, Inc.<br>Civil and Environmental Engineers • Planners • Landscape Architects • Surveyors<br>3959 Pender Dr., Ste. 210 Fairfax, VA 22030 703-385-7555 Fax: 703-273-8995<br>www.cpj.com • Silver Spring, MD • Gaithersburg, MD • Annapolis, MD • Greenbelt, MD • Frederick, MD • Fairfax, VA |  |  |  |  |  |  |  |  |  |
|                 |  
| APPROVED<br>BRI |  | DATE<br>JAN. 2021 | SCALE<br>HORIZ: ---<br>VERT: --- |  | NO.      | DESCRIPTION | REVIEW<br>BY                     | APPROV<br>DATE | NO.    DATE    REVISION    PRIOR TO    APPROVAL                                                   |  |                                                                                     |  |   |  |  |  |  |  |  |  |  |  |
|                 |  






SCALE :  $1/8" = 1'-0"$



SCALE : 1/8" = 1'-0"



SCALE :  $1/8" = 1'-0"$

 

SCALE : 1/8" = 1'-0"

NOTE : THESE DRAWINGS ARE CONCEPTUAL AND INTENDED TO ILLUSTRATE THE GENERAL CHARACTER OF THE BUILDING, QUALITY OF CONSTRUCTION, AND QUALITY OF MATERIALS. THESE DRAWINGS ARE NOT INTENDED TO REPRESENT FINAL BUILDING DESIGN, OR TO BE INTERPRETED AS A COMMITMENT TO SPECIFIC DIMENSIONS OR BUILDING ELEMENTS. FINAL DESIGN WILL BE DETERMINED AT TIME OF SITE PLAN SUBMISSION.

[illegible]





SCALE :  $1/8'' = 1'-0''$



SCALE : 1/8" = 1'-0"


[illegible]

ARCHITECTURAL ELEVATIONS

---

**FAIRFAX  
PRESBYTERIAN  
CHURCH**

CITY OF FAIRFAX, VIRGINIA

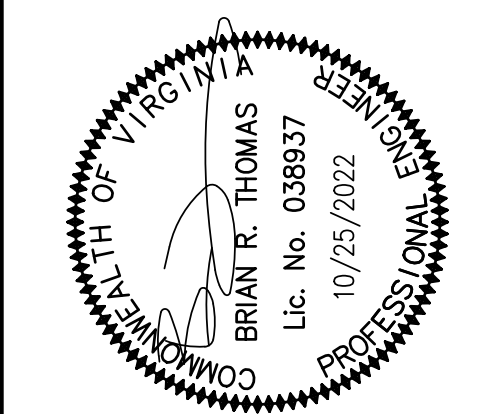[illegible]

|                  |              |                 |                   |                              |
|------------------|--------------|-----------------|-------------------|------------------------------|
| DESIGN<br>KJV    | DRAFT<br>KJV | APPROVED<br>HMF | DATE<br>JAN. 2021 | SCALE<br>HORIZ: 1/8" = 1'-0" |
|                  |              |                 |                   |                              |
|                  | SHEET        |                 | OF                |                              |
|                  | 54           |                 | 55                |                              |
| PRJ NO: 2017-257 |              |                 |                   |                              |
| TYPE: MDP        |              |                 |                   |                              |





TYPICAL PHASE TWO/THREE STREET LIGHT & POLE  
OR EQUIVALENT




TYPICAL PERGOLA  
OR EQUIVALENT




TYPICAL TRANSITIONAL & REAR YARD PRIVACY FENCE  
OR EQUIVALENT

VA DEQ STORMWATER DESIGN SPECIFICATION NO. 7 PERMEABLE PAVEMENT

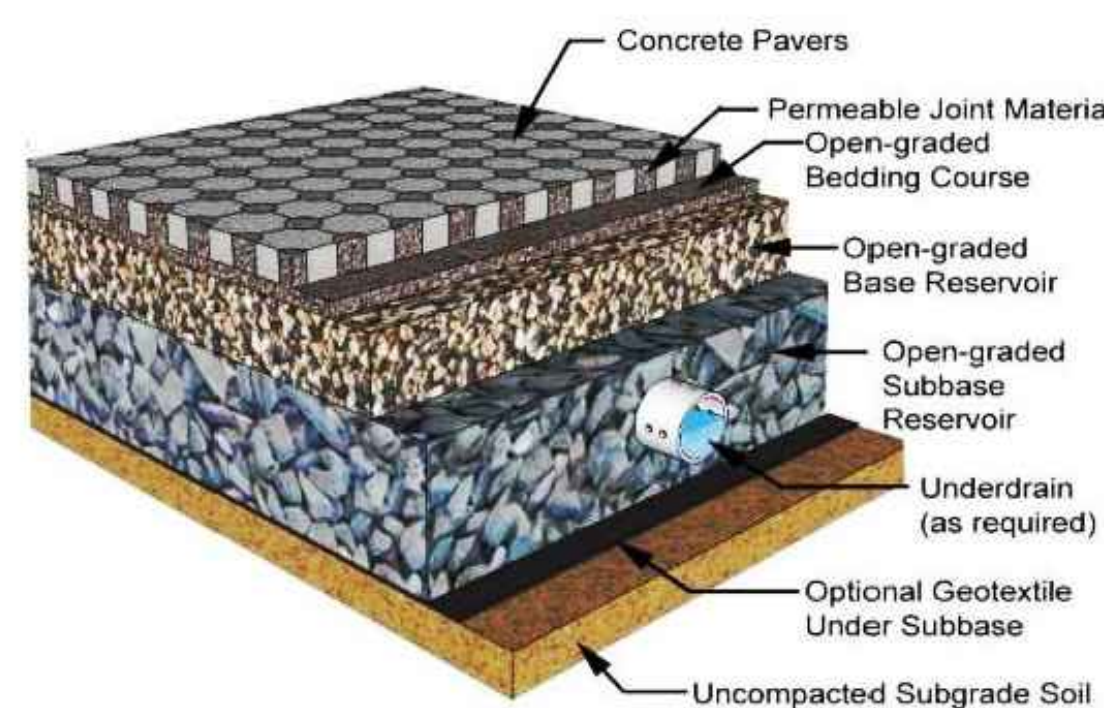

**Figure 7.3. Typical Detail (Source: Smith, 2009)**

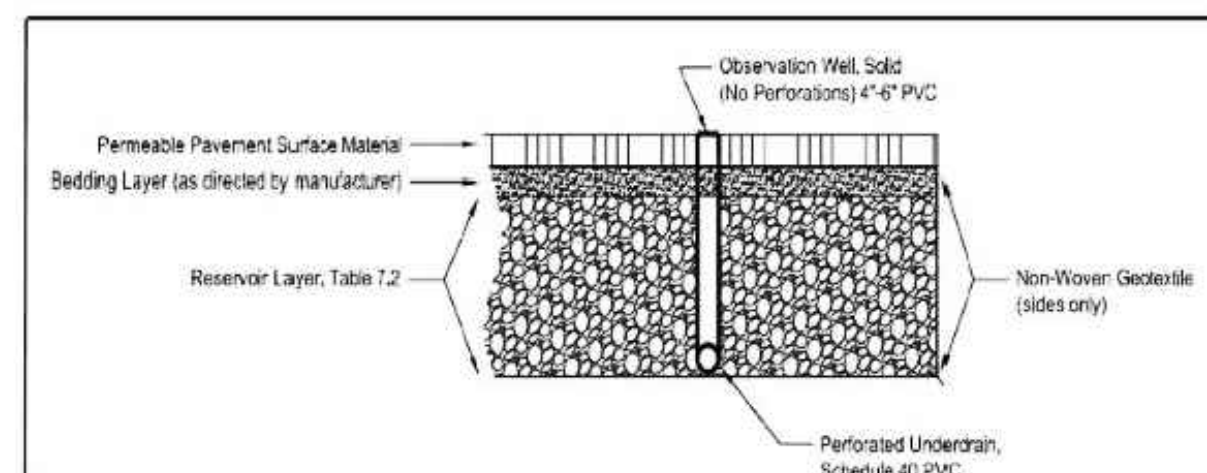

**Figure 7.4. Typical Section Permeable Pavement Level 1**

TYPICAL PERMEABLE PAVEMENT  
OR EQUIVALENT



TYPICAL STAIR & PERGOLA LIGHTING  
OR EQUIVALENT



TYPICAL SOLAR PATHWAY LIGHTING  
OR EQUIVALENT



TYPICAL BIKE RACK  
OR EQUIVALENT



TYPICAL BENCH  
OR EQUIVALENT



TYPICAL FRONT DOOR LIGHT  
OR EQUIVALENT




TYPICAL BACK DOOR LIGHT  
OR EQUIVALENT

[illegible]

**FAIRFAX  
PRESBYTERIAN  
CHURCH**

CITY OF FAIRFAX, VIRGINIA

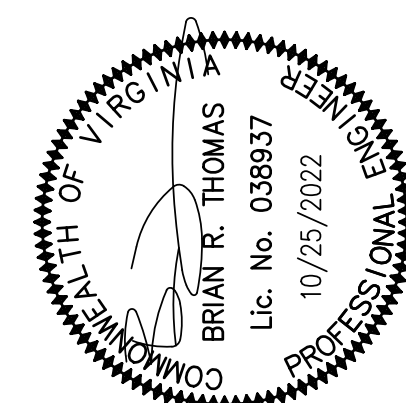

|                   |              |                 |                   |            |           |
|-------------------|--------------|-----------------|-------------------|------------|-----------|
| DESIGN<br>KJV     | DRAFT<br>KJV | APPROVED<br>HMF | DATE<br>JAN. 2021 | SCALE      |           |
|                   |              |                 |                   | HORIZ: --- | VERT: --- |
| SHEET             |              | OF              |                   |            |           |
| 55                |              | 55              |                   |            |           |
| PRJ NO: 2017-2570 |              |                 |                   |            |           |
| TYPE: MDP         |              |                 |                   |            |           |