

MASTER DEVELOPMENT PLAN

RT. 50 BREEZEWAY

FAIRFAX CITY, VIRGINIA

GENERAL NOTES

1. THE SUBJECT PROPERTY SHOWN HEREON IS COMPRISED OF 6 PARCELS OF APPROXIMATELY ±4.633 ACRES AND RECORDED IN THE LAND RECORDS OF FAIRFAX CITY VIRGINIA AS FOLLOWS (SITE ACREAGE IS PROVIDED AS PER THE ZONING PLAT) AND RIGHT-OF-WAY VACATION:

PARCEL ID	OWNER	DESCRIPTION	ADDRESS	ACREAGE	EXISTING ZONING
57-1-14-055A	ROBERT PIERCE	FAIRFAX GARDENS APTS	10807-10818 CEDAR AVE	2.082 AC	RMF MULTIFAMILY
57-1-14-043	ROBERT PIERCE	BREEZEWAY MOTEL	10829 FAIRFAX BLVD	1.148 AC	CR COMMERCIAL RETAIL
57-1-14-083	ROBERT PIERCE	SINGLE FAMILY	3937 WALNUT STREET	0.557 AC	RH RESIDENTIAL HIGH
57-1-14-77A	ROBERT PIERCE	SINGLE FAMILY	3930 OAK STREET	0.251 AC	RH RESIDENTIAL HIGH
57-1-14-76A	ROBERT PIERCE	SINGLE FAMILY	3932 OAK STREET	0.253 AC	RH RESIDENTIAL HIGH
57-1-14-075A	ROBERT PIERCE	SINGLE FAMILY	3934 OAK STREET	0.342 AC	RH RESIDENTIAL HIGH
				TOTAL = 4.633 AC	
				AREA OF CEDAR AVENUE AND WALNUT STREET RIGHT-OF-WAY TO BE VACATED = 0.105 AC	
				TOTAL AREA = 4.738 AC	

3. THE MASTER DEVELOPMENT PLAN ACCOMPANIES AN APPLICATION TO REZONE THE SUBJECT PROPERTY FROM THE RMF, CR AND RH DISTRICTS TO THE PD-M (PLANNED DEVELOPMENT MIXED USE) DISTRICT TO ALLOW A MIXED-USE DEVELOPMENT CONSISTING OF 42 TOWNHOUSES, 20 MULTIFAMILY STACKED CONDOMINIUM DWELLINGS, AND A COMMERCIAL BUILDING CONSISTING OF A MINIMUM OF 8,000 SQUARE FEET AND A MAXIMUM OF 10,010 SQUARE FEET TO BE CONSTRUCTED BY OTHERS. REFER TO THE SUBMITTED NARRATIVE FOR A DETAILED DESCRIPTION OF THE PROPOSAL.

4. THE BOUNDARY AND PHYSICAL IMPROVEMENTS HEREON ARE BASED UPON A FIELD SURVEY DONE BY THIS FIRM (ATCS, PLC.) BETWEEN THE DATES OF JANUARY 25TH AND FEBRUARY 2ND, 2018.

5. COORDINATE SYSTEM INFORMATION:
A.) HORIZONTAL DATUM SHOWN HERON IS REFERENCED TO THE VIRGINIA COORDINATE SYSTEM (NAD) 1983 - NORTH AS ESTABLISHED FROM A CURRENT CORS GPS SURVEY.
B.) THE VERTICAL DATUM SHOWN HEREON IS REFERENCED TO THE NATIONAL GEODETIC VERTICAL DATUM (NGVD29) AS IS ESTABLISHED FROM A CURRENT GPS SURVEY.

6. THE AREA SHOWN HEREON IS LOCATED ON THE FLOOD INSURANCE RATE MAPS (FIRM), COMMUNITY PANEL NO. 5155240001 D WITH AN EFFECTIVE DATE OF JUNE 2ND, 2006. BY GRAPHICAL DEPICTION ONLY, THE PROPERTY HEREON IS SHOWN IN:
• FLOOD ZONE "X" (OTHER AREAS), AREAS DETERMINED TO BE OUTSIDE THE 0.2% CHANCE FLOODPLAIN.

7. A TITLE REPORT HAS FURNISHED AND HAS BEEN INCORPORATED AND SHOWN ON A BOUNDARY SURVEY DONE BY THIS FIRM AND ENTITLED "ALTA/NSPS LAND TITLE SURVEY OF FAIRFAX HEIGHTS SECTION 2 LOTS 43-47, 55-A, 56-A, 57-A, 58-A, 75-A, 76-A, 77-A, 78-A, 79-A, 80-A, 81-A, 83 & 84", DATED SEPTEMBER 6TH, 2017.

8. THE SUBJECT PROPERTY IS CURRENTLY SERVED BY PUBLIC WATER AND PUBLIC SEWER PROVIDED BY FAIRFAX CITY.
9. TO THE BEST KNOWLEDGE OF THE ENGINEER AND APPLICANT, THERE ARE NO EXISTING GRAVES OR BURIAL SITES LOCATED ON THE PROPERTY THE SUBJECT PROPERTY IS NOT LISTED UNDER THE NATIONAL REGISTER OF HISTORIC PLACES.

10. TO THE BEST KNOWLEDGE OF THE ENGINEER AND APPLICANT, NO HAZARDOUS OR TOXIC SUBSTANCES ARE KNOWN TO BE PRESENT ONSITE.
11. THIS DEVELOPMENT PROPOSAL IS COMPATIBLE WITH THE EXISTING DEVELOPMENT IN THE VICINITY OF THIS SITE IN TERMS OF USE, TYPE AND INTENSITY. NO ADVERSE EFFECTS TO NEIGHBORING PROPERTIES ARE ANTICIPATED WITH THIS PROJECT.

12. TO THE BEST KNOWLEDGE OF THE ENGINEER AND APPLICANT, THIS DEVELOPMENT PLAN CONFORMS TO ALL APPLICABLE ORDINANCES, REGULATIONS AND ADOPTED STANDARDS, UNLESS OTHERWISE SPECIFICALLY NOTED.

13. NOTWITHSTANDING THE IMPROVEMENTS AND TABULATIONS SHOWN ON THIS PLAN, THE APPLICANT RESERVES THE RIGHT TO MAKE MODIFICATIONS TO THE FINAL DESIGN TO COMPLY WITH FINAL ENGINEERING AND NEW CRITERIA AND REGULATION WHICH MAY BE ADOPTED BY FAIRFAX CITY SUBSEQUENT TO THE SUBMISSION OF THIS APPLICATION, PROVIDED THAT SUCH MINOR MODIFICATIONS THAT ARE CONSISTENT WITH APPROVED MASTER DEVELOPMENT PLAN AND COMMITMENTS SUBJECT TO THE DETERMINATION OF THE DIRECTOR OF COMMUNITY DEVELOPMENT AND PLANNING.

14. THE PROPOSED LAYOUT INCLUDING BUILDING FOOTPRINTS AND SITE IMPROVEMENTS SHOWN HEREIN ARE PRELIMINARY. THE PROPOSED LAYOUT MAY BE SUBJECT TO REVISIONS AT THE TIME OF SITE PLAN PREPARATION, MINOR REVISIONS THAT ARE CONSISTENT WITH APPROVED MASTER DEVELOPMENT PLAN AND COMMITMENTS SUBJECT TO THE DETERMINATION OF THE DIRECTOR OF COMMUNITY DEVELOPMENT AND PLANNING.


15. THE EXISTING AND PROPOSED EASEMENTS ARE SHOWN ON THE PLANS.

16. SITE LIGHTING AND STREET LIGHTING WITHIN THE PROJECT SITE AREA WILL BE DETERMINED AT THE TIME OF SITE PLAN AND SHALL BE IN CONFORMANCE WITH SECTION 4.8 OF THE ZONING ORDINANCE AND THE PUBLIC FACILITIES MANUAL AS APPLICABLE.

17. ONSITE STORM WATER MANAGEMENT AND BEST MANAGEMENT PRACTICES (BMPs) SHALL BE PROVIDED AS REQUIRED BY CITY ENGINEER AT THE TIME OF FINAL SITE PLAN. DETENTION TO PROVIDE THE REQUIRED STORM WATER QUANTITY CONTROLS AND ONSITE BMPs TO MEET THE STORM WATER QUALITY REQUIREMENTS ARE SHOWN ON SHEET 6.

18. ALL SIGNAGE WILL BE IN CONFORMANCE WITH SECTION 4.6 OF THE ZONING ORDINANCE.

19. MODIFICATIONS AND WAIVERS FOR THIS MASTER DEVELOPMENT PLAN INCLUDE THE FOLLOWING:
1. A MODIFICATION OF SECTION 4.5.6.B OF THE ZONING ORDINANCE FOR 10FT LANDSCAPE STRIP AND STREET TREES ALONG ALL PRIVATE ALLEYSWAYS.
2. WAIVER OF SECTION 401-01 OF THE FAIRFAX PFM FOR TYPICAL CURB AND GUTTER STREET ON PRIVATE ACCESSWAYS THAT ARE LESS THAN 30 FEET FROM FACE OF CURB TO FACE OF CURB OR EDGE OF PAVEMENT.
3. A MODIFICATION OF SECTION 4.4.4.A.1 OF THE ZONING ORDINANCE FOR SIDEWALKS REQUIRED ON BOTH SIDES ALONG ALL STREETS AND PRIVATE ALLEYSWAYS. THE APPLICANT PROPOSES SIDEWALKS AS SHOWN.
4. A MODIFICATION OF SECTION 3.5.1.C.2 OF THE ZONING ORDINANCE THAT REQUIRES THAT NO MORE THAN ONE OF ANY THREE TO FIVE, ABUTTING DWELLING UNITS HAVE THE SAME FRONT YARD SETBACK.
5. WAIVER OF SECTION 2.4.1 OF THE FAIRFAX PFM TO ALLOW FOR PRIVATE ACCESS WAYS TO HAVE A HORIZONTAL RADII OF LESS THAN 175 FEET.
6. A MODIFICATION OF THE TY3 15' TRANSITIONAL YARD BUFFER TO THE DIMENSIONS OF THE REDUCED AREA AS SHOWN ON THE LANDSCAPE PLAN ON NORTH EAST SIDE ABUTTING PARCEL ID: 57114048-57114051.
7. A MODIFICATION OF SECTION 4.2.4.B.1 OF THE ZONING ORDINANCE TO ALLOW TANDEM PARKING FOR THE TWO-OVER-TWO STACKED CONDOMINIUM MULTIFAMILY UNITS.
8. A WAIVER OF THE DEVELOPMENT SCHEDULE REQUIREMENT OF SECTION 3.8.2.J OF THE ZONING ORDINANCE TO ALLOW OCCUPANCY OF THE ENTIRE RESIDENTIAL COMPONENT OF THE DEVELOPMENT PRIOR TO OCCUPANCY OF THE NONRESIDENTIAL COMPONENT.
20. ARCHITECTURAL DETAILS AND LANDSCAPING ARE SUBJECT TO CONFORMANCE WITH THE CERTIFICATE OF APPROPRIATENESS APPLICATION MATERIALS SUBMITTED UNDER SEPARATE COVER AND INCORPORATED BY REFERENCE HEREIN.

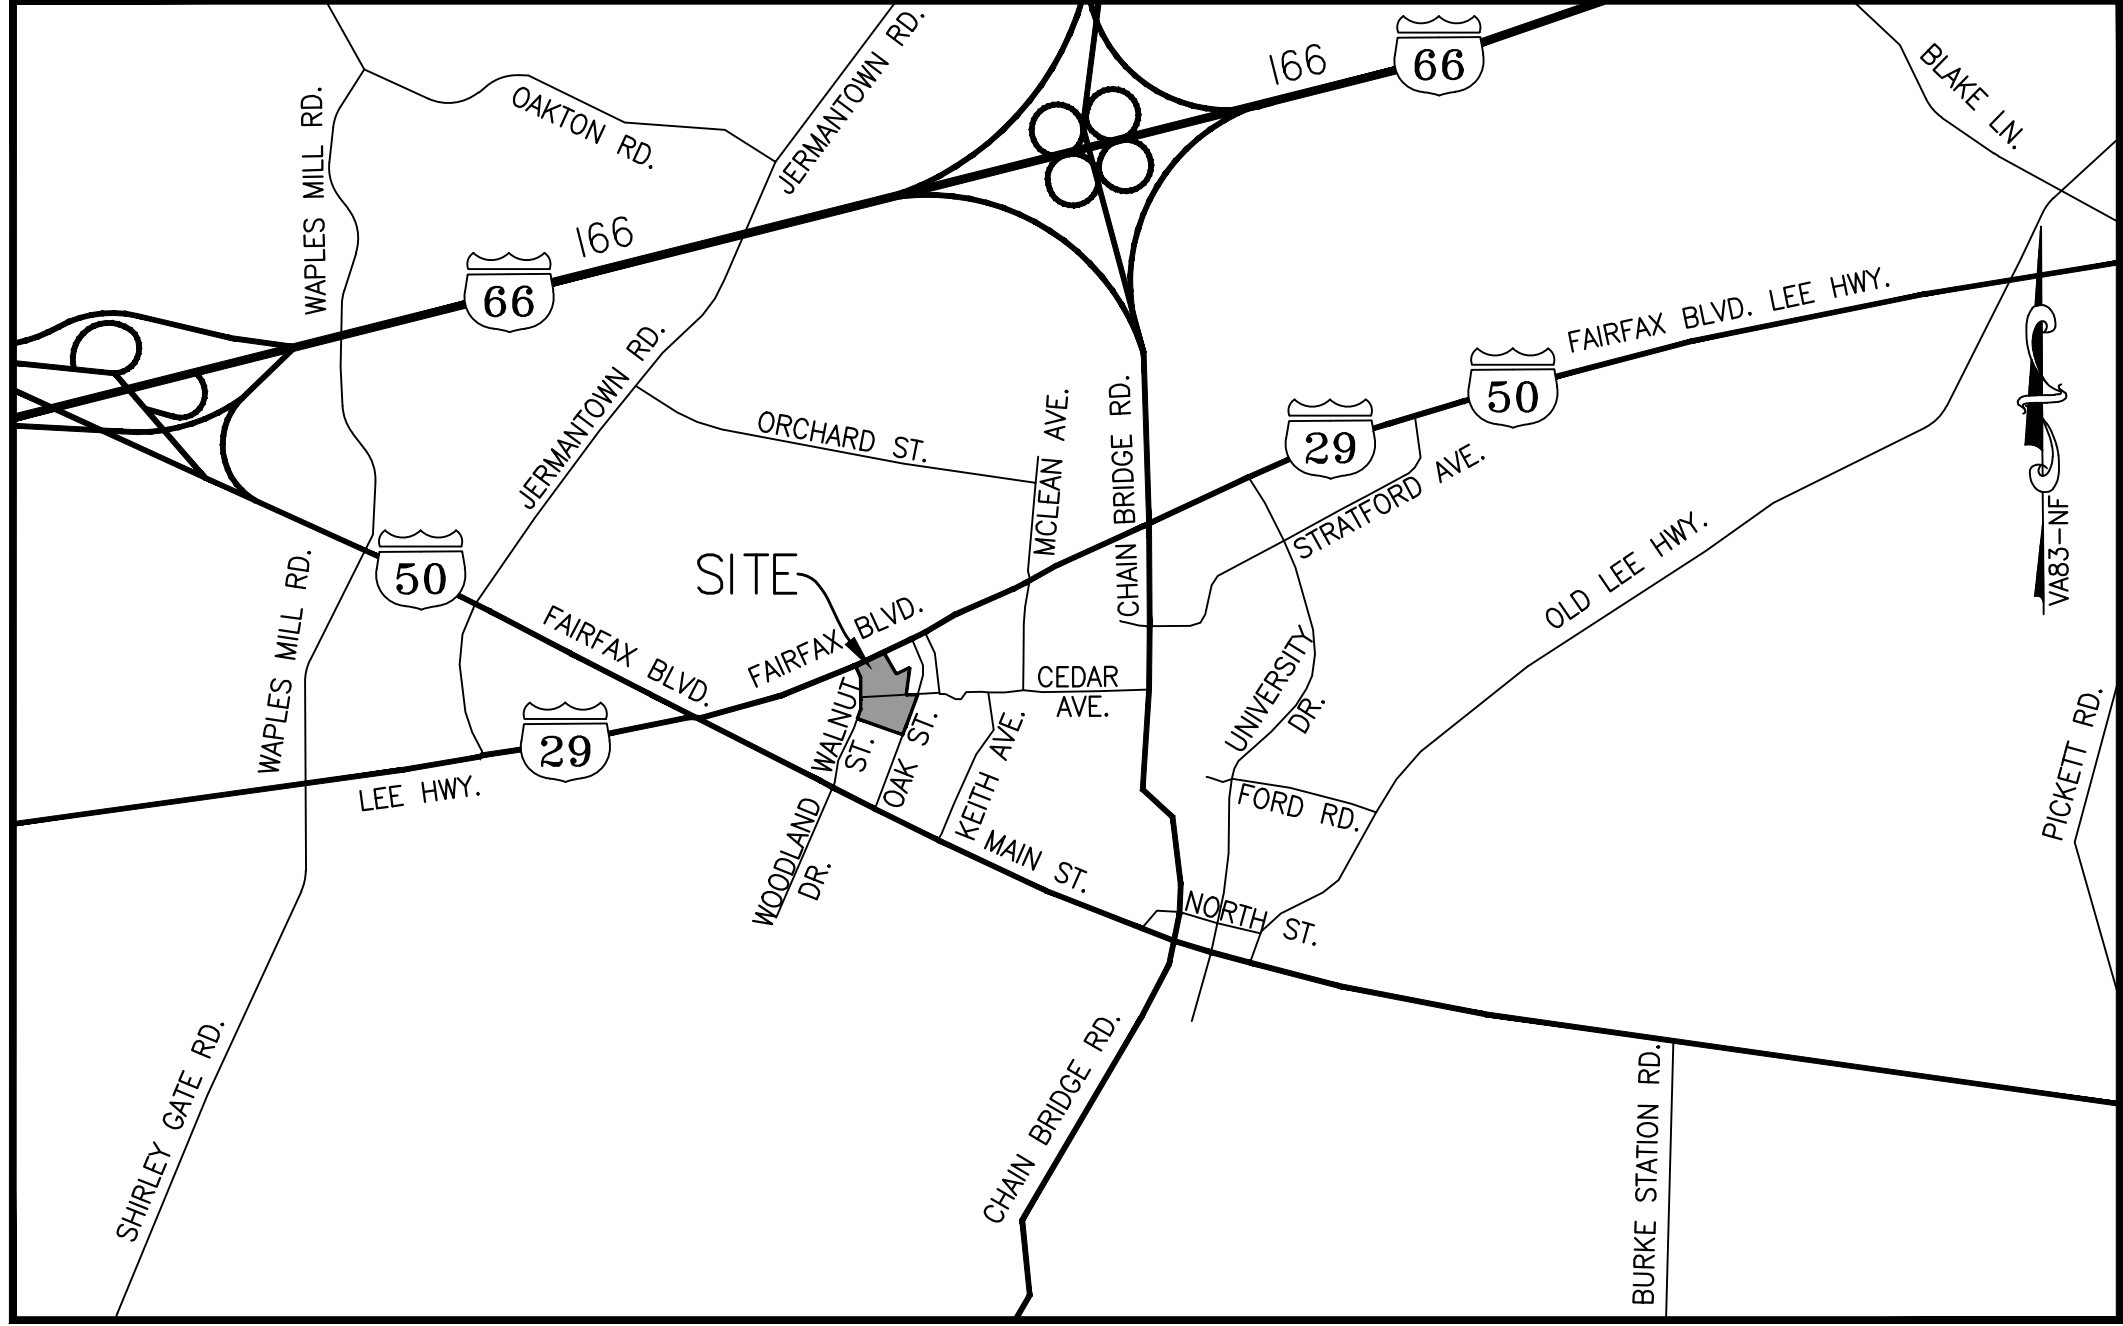

VICINITY MAP
SCALE: 1"=2,000'

LEGAL DESCRIPTION
NORTH PARCEL
BEING ALL OF
LOTS 43-47, 55-A, 56-A, 57-A, 58-A-SECTION 2, FAIRFAX HEIGHTS

Beginning at an Iron Pipe Set, on the northerly right of way line of Cedar Avenue, having a right of way width of 50 Feet, said point also lying on the southwesterly most corner of Tax Map Parcel 057-1((141))-0059 (3922 Oak Street). Thence, departing the line of Tax Map Parcel 057-1((141))-0059 (3922 Oak Street) and running with the said right of way line of Cedar Avenue,

- SOUTH 88° 26' 45" WEST, 212.69 Feet to a Point of Curvature; thence continuing with the said right of way of Cedar Avenue and the easterly right of way line of Walnut Street, (also having a 50 foot right of way width),
- 140.37 Feet along the arc of a curve, deflecting to the right, having a Radius 125.20 Feet, and a Chord Bearing and Distance of NORTH 59° 26' 09" WEST, 133.13 Feet to an Iron Pipe Set at a Point of Tangency; thence continuing with the said easterly right of way line of Walnut Street,
- NORTH 27° 18' 45" WEST, 200.00 Feet to a Drill Hole Set, said point lying at the northeastern corner of said Walnut Street and also lying on the southerly right of way line of Fairfax Boulevard, U.S. Route 29, having a variable right of way width; thence with said southerly right of way line of Fairfax Boulevard,
- NORTH 62° 41' 15" EAST, 250.00 Feet to an Iron Pipe Found; said point also lying on the northwesterly most corner of Tax Map Parcel 057-1((141))-0048 (10805 Fairfax Blvd.), thence departing the southerly right of way line of Fairfax Boulevard and running with the southwesterly line of Tax Map Parcel 057-1((141))-0048
- SOUTH 27° 18' 45" EAST, 200.00 Feet to an Iron Pipe Found, said pipe lying on the southeasterly corner of Tax Map Parcel 057-1((141))-0048, thence continuing with the southeasterly line of parcel 48, and continuing with Tax Map Parcels 057-1((141))-0049 & 50,
- NORTH 62° 41' 15" EAST, 150.00 Feet to an Iron Pipe Set, said pipe lying on the southeast corner of Parcel 50 and also on an angle point at the rear of Tax Map Parcels 057-1((141))-0062, thence departing the line of Parcel 50 and running with the line of Parcel 62 and continuing with Tax Map Parcels 057-1((141))-0061, 0060, and 0059,
- SOUTH 06° 32' 45" WEST, 247.08 Feet to the point of beginning.
Containing an area of 100, 291 square feet or 2.3024 acres of land, more or less.

LEGAL DESCRIPTION
SOUTHERN PARCEL
BEING ALL OF
LOTS 75-A, 76-A, 77-A, 78-A, 79-A, 80-A, 81-A, 83, 84,
SECTION 2, FAIRFAX HEIGHTS

Beginning at an Iron Pipe Set on the southeasterly right of way line of Walnut Street, having a right of way width of 50 feet; said point also lying on the northwesterly most corner of Tax Map Parcel 057-1((141))-0066 (10818 Second Street) thence departing parcel 66 and running with the said southeasterly right of way line of Walnut Street and continuing to the southerly right of way line of Cedar Avenue, having a right of way width of 50 feet;

- 250.76 Feet along the arc of a curve, deflecting to the right, having a Radius of 234.69 Feet and a Chord Bearing and Distance of NORTH 57° 50' 19" EAST, 239.00 Feet to an Iron Pipe Found at a Point of Tangency, thence continuing with the southerly right of way of Cedar Avenue,
- NORTH 88° 26' 45" EAST, 288.74 Feet to an Iron Pipe Found at a Point of Curvature; thence with said southerly right of way line of Cedar Avenue to the westerly line of Oak Street, having a right of way width of 50 feet,
- 29.36 Feet along the arc of a curve, deflecting to the right and a Radius of 15.00 Feet, having a Chord Bearing and Distance of S35° 28' 45" EAST, 24.89 Feet to an Iron Pipe Found at a Point of Tangency; thence with said westerly right of way line
- SOUTH 20° 35' 45" WEST, 335.56 Feet to an Iron Pipe Found, said point also lying on the northeasterly most corner of Tax Map Parcel 057-1((141))-0074 10802 Second Street; thence departing the line of Oak Street and running with the rear line of Parcel 74 and continuing with Tax Map Parcel 057-1((141))-0071, 72, 71, 70, 69, 68, 67 and 66,
- NORTH 62° 46' 15" WEST, 435.64 Feet to the point of beginning.
Containing an area of 101,526 square feet or 2.3307 acres of land, more or less.

LEGAL DESCRIPTION
RIGHT OF WAY VACATION
(NORTHEASTERN) PORTION OF
THE INTERSECTION OF
CEDAR AVENUE AND WALNUT STREET
SECTION 2, FAIRFAX HEIGHTS
FAIRFAX CITY, FAIRFAX COUNTY, VIRGINIA

Beginning at a point of curvature on the easterly right of way of Walnut Street, having a 50 foot right of way width, as shown on a plat of subdivision recorded among the Land Records of Fairfax County, Virginia at Deed Book E-12, Page 396, said point being a common corner to Lots 43 & 55A, Section 2, Fairfax Heights as shown on a plat of subdivision recorded among said land records at Deed Book Q-13, Page 180,

Thence with the easterly right of way line, said line also being the northerly line of Cedar Avenue, having a 50 foot right of way width, as shown on said plat of subdivision recorded among said land records at Deed Book E-12 Page 396:

- 140.31 feet along the Arc of a Curve, deflecting to the left, having a radius of 125.20 feet, and having a Chord Bearing and Distance of South 59°26'58" EAST, 133.08 feet to a point of non-tangency on said northerly right of way line; thence departing the existing right of way line and running through the dedicated right of way the following three (3) courses:
- South 88°26'45" West, 72.41 feet to a point of curvature, thence
- 35.27 feet along the Arc of a Curve, deflecting to the right, having a radius of 25.00 feet, and having a Chord Bearing and Distance of North 51°08'08 West, 32.42 feet to a point of reverse curvature; thence
- 52.29 feet along the Arc of a Curve, deflecting to the left, having a radius of 180.44 feet, and having a Chord Bearing and Distance of North 19°01'10" West, 52.11 feet to the point of beginning.

Containing an area of 1,350 square feet or 0.0310 acres of land, more or less.

LEGAL DESCRIPTION
RIGHT OF WAY VACATION
(SOUTHEASTERN) PORTION OF
THE INTERSECTION OF
CEDAR AVENUE AND WALNUT STREET
SECTION 2, FAIRFAX HEIGHTS
FAIRFAX CITY, FAIRFAX COUNTY, VIRGINIA

Beginning at a point of curvature on the southerly right of way line of Cedar Avenue, having a 50 foot right of way width, as shown on a plat of subdivision recorded among the Land Records of Fairfax County, Virginia at Deed Book E-12, Page 396, said point also being the common corner of Lots 81A & 83, Section 2, Fairfax Heights as shown on a plat of subdivision recorded among the land records of Fairfax County at Deed Book Q-13, Page 180 and Deed Book E-12, Page 396;

thence with said southerly right of way line, said line also being the easterly right of way line of Walnut Street, having a 50' right of way width, as shown on said plat of subdivision recorded among the land records at Deed Book E-12, Page 396,

- 250.74 feet along the Arc of a Curve, deflecting to the left, having a radius of 234.69 feet, and having a Chord Bearing and Distance of South 57°50'11" West, 238.98 feet to a point of non-tangency on said easterly right of way line; thence departing the right of way line and running through the existing right of way the following four (4) courses:
- North 27°13'45" East, 87.96 feet to a point of curvature; thence
- 30.44 feet along the Arc of a Curve, deflecting to the left, having a radius of 180.44 feet, and having a Chord Bearing and Distance of North 22°23'46" East, 30.40 feet to a point of reverse curvature; thence
- 30.93 feet along the Arc of a Curve, deflecting to the right, having a radius of 25.00 feet, and having a Chord Bearing and Distance of North 53°00'16" East, 28.99 feet to a point tangency, thence
- North 88°26'45" East, 127.37 feet to the point of beginning.

Containing an area of 3,208 square feet or 0.0736 acres of land, more or less.

SHEET INDEX

- COVER SHEET
- EXISTING CONDITIONS PLAN
- TREE PRESERVATION PLAN
- TREE PRESERVATION PLAN
- MASTER DEVELOPMENT PLAN
- DEVELOPMENT PHASING PLAN
- PRELIMINARY GRADING AND STORMWATER MANAGEMENT PLAN
- LANDSCAPE PLAN
- DRY UTILITY PLAN
- OPEN SPACE PLAN
- GENERAL DETAILS
- EMERGENCY VEHICLE ACCESS TURNING MOVEMENTS
- CITY WORK TRUCK ACCESS TURNING MOVEMENTS
- PEDESTRIAN MOVEMENT PLAN
- SIGHT DISTANCE PLAN
- PHOTOMETRIC PLAN
- ILLUSTRATIVE CONCEPT FOR POCKET PARK OPEN SPACE AREA
- ILLUSTRATIVE BUILDING HEIGHT ELEVATION EXHIBIT
- BUILDING SECTIONS

SUBMISSION	NO.	DATE	REVISION	
			NO.	DESCRIPTION
	1	8/6/2018	1	ADDRESS CITY COMMENTS
	2	6/7/2019	2	ADDRESS CITY COMMENTS
	3	9/20/2019	3	ADDRESS CITY COMMENTS
	4	11/2/2020	4	ADDRESS CITY COMMENTS
	5	7/23/2021	5	ADDRESS CITY COMMENTS
	6	10/7/2021	6	ADDRESS CITY COMMENTS
	7	10/29/2021	7	ADDRESS CITY COMMENTS
COMMONWEALTH OF VIRGINIA JASON TURNER KACAMBARIS Lic. No. 0402042416 Professional Engineer 10/18/2021				
CLIENT PULTE HOME COMPANY LLC 9302 LEE HIGHWAY, SUITE 1000 FAIRFAX, VA 22031				
13861 SUNRISE VALLEY DRIVE, SUITE 200 HERNDON, VIRGINIA 20171 (703) 430-7500 FAX (703) 430-0889 HERNDON - LARGO BALTIMORE BLAUG - LARGO BALTIMORE RALEIGH - RICHMOND WWW.ATCSPLC.COM				
COVER SHEET RT. 50 BREEZEWAY MASTER DEVELOPMENT PLAN LOCATION FAIRFAX CITY, VIRGINIA				
AUTHOR: ZME CHECK: JTK PROJ.#: 001271 DATE: 10/30/2020 SCALE: AS SHOWN				SHEET: 1 of 20



EXISTING UTILITY AS-BUILT INFORMATION	
STORM SEWER ASBUILTS	
EX1	TOP=390.31 FULL OF DEBRIS
EX2	15" RCP OUT APPROX - 388.3 TOP=388.55 8" DIP OUT(3)=385.20
EX3	TOP=388.01 15" RCP OUT=384.89
EX4	TOP=389.23 18" RCP IN(2)=384.24 15" RCP IN(3)=384.42 21" RCP OUT=384.12
EX5	TOP=388.52 33" RCP IN(3)=380.17 33" RCP OUT=378.89
EX6	TOP=389.92 18" CMP IN(SW)=386.38 18" CMP OUT=386.30
EX7	TOP=390.58 18" RCP IN(8)=386.26 18" RCP OUT=386.43
EX8	TOP=386.26 15" RCP IN(SE)=392.04 15" RCP IN(SW)=392.04 18" RCP OUT=392.02
EX9	TOP=389.42 18" RCP IN(7)=384.48 15" RCP IN(10)=384.56 18" RCP OUT=384.45
EX10	TOP=389.32 15" RCP OUT=384.55
EX11	TOP=388.29 18" RCP IN(9)=383.79 18" RCP OUT=382.95
EX12	TOP=389.05 18" CMP IN(6)=384.83 18" CMP OUT=383.73
EX13	TOP=385.42 15" RCP OUT=379.94
EX14	TOP=384.39 15" RCP IN(13)=379.71 15" RCP OUT=379.62
EX15	TOP=384.06 15" RCP IN(4)=379.59 18" RCP IN(9)=379.39 18" RCP OUT=376.52
EX16	TOP=381.29 21" RCP IN=378.20 21" FIBERGLASS OUT=377.71
EX17	TOP=378.39 24" RCP IN(30)=374.49 24" RCP OUT=374.44
EX18	TOP=378.36 15" RCP OUT=376.14
EX19	TOP=378.27 24" RCP IN(17)=374.34 24" RCP IN(25)=374.32 15" RCP IN(20)=374.25 48" RCP OUT=368.18
EX20	TOP=378.50 15" RCP OUT=374.50
EX21	TOP=378.47 42" RCP IN(28)=368.51 42" RCP OUT(29)=368.45
EX22	TOP=378.12 17" X25" CMP IN(18)=374.32 24" RCP OUT=372.83
EX23	TOP=377.84 24" RCP IN(22)=372.84 15" RCP IN(24)=373.75 24" RCP OUT=372.88
EX24	TOP=378.06 15" RCP OUT=373.78
EX25	TOP=379.24 21" FIBERGLASS IN(16)=375.43 15" RCP IN=375.95 24" RCP OUT=375.30
EX26	TOP=385.74 17" X24" CMP IN(12)=382.42 33" RCP IN=376.40 36" RCP OUT=376.12
EX27	TOP=385.33 21" RCP IN=380.22 21" RCP OUT=380.25
EX28	TOP=384.09 36" RCP IN=375.58 18" RCP IN=375.64 42" RCP OUT=373.08
EX29	TOP=378.26 48" RCP IN(9)=377.90 48" RCP OUT=367.75
EX30	TOP=378.67 24" RCP OUT=374.91

SANITARY SEWER ASBUILTS	
EX S1	TOP=388.51 4" DIP IN(2)=381.79 8" DIP IN(1)=380.71 8" DIP OUT(3)=380.66
EX S2	TOP=391.02 4" DIP IN(NORTH)=387.01 4" DIP OUT(1)=387.01
EX S3	TOP=381.98 8" DIP IN(1)=376.78 8" DIP IN(4)=376.96 8" DIP OUT(7)=376.68
EX S4	TOP=382.09 8" DIP IN(10)=378.12 8" DIP OUT(3)=377.09 (MAY BE BELLY IN PIPE LEADING TO S)
EX S5	TOP=381.54 8" DIP IN(NORTH)=374.85 8" DIP OUT(6)=374.59
EX S6	TOP=378.88 8" DIP IN(5)=372.63 8" DIP IN(7)=374.85 8" DIP OUT(EAST)=372.48
EX S7	TOP=379.45 8" DIP IN(3)=372.85 8" DIP IN(8)=372.90 8" DIP OUT(6)=372.65
EX S8	TOP=380.64 8" DIP IN(9)=373.69 8" DIP OUT(7)=373.67
EX S9	TOP=388.64 8" DIP IN(SOUTH)=382.21 8" DIP IN(WEST)=382.14 8" DIP OUT(6)=381.59
EX S10	TOP=384.38 8" DIP IN(SW)=380.05 8" DIP IN(NE)=380.08 8" DIP OUT(4)=379.94
EX S11	TOP=390.75 8" DIP OUT(1)=385.18

LEGEND	
	ELECTRIC GUY POLE
	WATER METER
	OVERHANG
	CHIMNEY
	WOOD FENCE
	CHAIN LINK FENCE
	RETAINING WALL
	EDGE OF PAVEMENT
	LIGHT POLE
	HVAC UNIT
	TELEPHONE PEDESTAL
	SATELLITE DISH
	SANITARY MANHOLE
	DRAINAGE MANHOLE
	SIGN
	FIRE HYDRANT
	TRAFFIC SIGNAL POLE
	TRAFFIC CONTROL HANDHOLE
	IRON PIPE FOUND
	IRON PIPE SET
	POWER POLE
	PARKING BLOCK
	GAS VALVE
	CLEAN OUT
	WATER METER
	HANDICAPPED RAMP
	GUY WIRE
	UNDE GAS
	CABLE TELEVISION
	OVERHEAD ELEC.
	FENCE
	SIDEWALK
	BUILDING LINE DB E-12 PG 398
	ROAD CENTERLINE
	ADJACENT PROPERTY LINE
	EX. OVERHEAD ELECTRIC
	EX. CURB
	EX. EDGE OF PAVEMENT
	EX. MINOR CONTOUR
	EX. MAJOR CONTOUR
	PROPERTY BOUNDARY
	EX. SANITARY SEWER LINE
	EX. STORM SEWER LINE
	EX. WATER LINE
	TO BE DEMOLISHED

EXISTING CONDITIONS PLAN	
RT. 50 BREEZEWAY MASTER DEVELOPMENT PLAN	
LOCATION FAIRFAX CITY, VIRGINIA	
AUTHOR: ZME CHECK: JTK PROJ.#: 001271 DATE: 10/30/2020 SCALE: 1"=50'	
SHEET: 2 of 20	

13861 SUNRISE VALLEY DRIVE, SUITE 200
HERNDON, VIRGINIA 20171
(703) 430-7500 FAX (703) 430-0889
HERNDON - LARGO - BALTIMORE
BLACK HILLS - RICHMOND
WWW.ATCSPLC.COM

ATCS

COMMONWEALTH OF VIRGINIA
JASON TURNER KACAMBARAS
Lic. No. 0402042416
Professional Engineer

CLIENT
PULTE HOME COMPANY LLC
9302 LEE HIGHWAY, SUITE 1000
FAIRFAX, VA 22031

TREE INVENTORY/PRESERVATION SCHEDULE

TAG #	SPECIES	SIZE	**TRZ	***CONDITION	REMOVE -OR- REMAIN	COMMENTS
		*DBH (IN.)	D (FT.)	%		
1	JAPANESE MAPLE	14	28	40 (POOR)	REMOVE	
2	KOREAN DOGWOOD	2	4	70 (GOOD)	REMOVE	
3	RED MAPLE	14	28	75 (GOOD/VERY GOOD)	REMOVE	
4	RED MAPLE	14	28	75 (GOOD/VERY GOOD)	REMOVE	
5	RED MAPLE	14	28	75 (GOOD/VERY GOOD)	REMOVE	
6	JAPANESE MAPLE	6	12	35 (POOR)	REMOVE	
7	JAPANESE MAPLE	6	12	35 (POOR)	REMOVE	
8	KOREAN DOGWOOD	4	8	55 (FAIR)	REMOVE	
9	LEYLAND CYPRESS	6	12	60 (FAIR/GOOD)	REMOVE	
10	LEYLAND CYPRESS	6	12	60 (FAIR/GOOD)	REMOVE	
11	LEYLAND CYPRESS	6	12	60 (FAIR/GOOD)	REMOVE	
12	LEYLAND CYPRESS	6	12	60 (FAIR/GOOD)	REMOVE	
13	LEYLAND CYPRESS	6	12	60 (FAIR/GOOD)	REMOVE	
14	LEYLAND CYPRESS	6	12	60 (FAIR/GOOD)	REMOVE	
15	LEYLAND CYPRESS	6	12	60 (FAIR/GOOD)	REMOVE	
16	LEYLAND CYPRESS	6	12	60 (FAIR/GOOD)	REMOVE	
17	LEYLAND CYPRESS	6	12	60 (FAIR/GOOD)	REMOVE	
18	LEYLAND CYPRESS	6	12	60 (FAIR/GOOD)	REMOVE	
19	LEYLAND CYPRESS	6	12	60 (FAIR/GOOD)	REMOVE	
20	LEYLAND CYPRESS	6	12	60 (FAIR/GOOD)	REMOVE	
21	LEYLAND CYPRESS	6	12	60 (FAIR/GOOD)	REMOVE	
22	LEYLAND CYPRESS	6	12	60 (FAIR/GOOD)	REMOVE	
23	LEYLAND CYPRESS	6	12	60 (FAIR/GOOD)	REMOVE	
24	LEYLAND CYPRESS	6	12	60 (FAIR/GOOD)	REMOVE	
25	LEYLAND CYPRESS	6	12	60 (FAIR/GOOD)	REMOVE	
26	EASTERN RED CEDAR	8,6	16	60 (FAIR/GOOD)	REMOVE	
27	EASTERN RED CEDAR	8	16	60 (FAIR/GOOD)	REMOVE	
28	EASTERN RED CEDAR	8	16	60 (FAIR/GOOD)	REMOVE	
29	EASTERN RED CEDAR	6,4	12	60 (FAIR/GOOD)	REMOVE	
30	EASTERN RED CEDAR	6	12	60 (FAIR/GOOD)	REMOVE	
31	BLACK LOCUST	8	16	60 (FAIR/GOOD)	REMOVE	
32	EASTERN RED CEDAR	6,4	12	45 (POOR/FAIR)	REMOVE	
33	EASTERN RED CEDAR	14	28	65 (GOOD)	REMOVE	
34	EASTERN RED CEDAR	4	8	65 (GOOD)	REMOVE	
35	EASTERN RED CEDAR	14	28	65 (GOOD)	REMOVE	
36	EASTERN RED CEDAR	8,6	16	65 (GOOD)	REMOVE	
37	WHITE MULBERRY	12	24	65 (GOOD)	REMOVE	
38	LEYLAND CYPRESS	8	16	45 (POOR/FAIR)	REMOVE	
39	LEYLAND CYPRESS	8	16	45 (POOR/FAIR)	REMOVE	
40	LEYLAND CYPRESS	8	16	45 (POOR/FAIR)	REMOVE	
41	LEYLAND CYPRESS	8	16	45 (POOR/FAIR)	REMOVE	
42	RED MAPLE	4,4	8	65 (GOOD)	REMOVE	
43	LEYLAND CYPRESS	12	24	45 (POOR/FAIR)	REMOVE	
44	LEYLAND CYPRESS	12	24	45 (POOR/FAIR)	REMOVE	
45	LEYLAND CYPRESS	12	24	45 (POOR/FAIR)	REMOVE	
46	LEYLAND CYPRESS	12	24	45 (POOR/FAIR)	REMOVE	
47	LEYLAND CYPRESS	12	24	45 (POOR/FAIR)	REMOVE	
48	LEYLAND CYPRESS	12	24	45 (POOR/FAIR)	REMOVE	
49	LEYLAND CYPRESS	12	24	45 (POOR/FAIR)	REMOVE	
50	LEYLAND CYPRESS	12	24	45 (POOR/FAIR)	REMOVE	
51	LEYLAND CYPRESS	12	24	45 (POOR/FAIR)	REMOVE	
52	LEYLAND CYPRESS	12	24	45 (POOR/FAIR)	REMOVE	
53	LEYLAND CYPRESS	12	24	45 (POOR/FAIR)	REMOVE	
54	WHITE ASH	38	76	25 (VERY POOR)	REMAIN	OFF SITE
55	SASSAFRAS	5,5	10	25 (VERY POOR)	REMAIN	OFF SITE
56	WHITE MULBERRY	8	16	75 (GOOD/VERY GOOD)	REMOVE	
57	WHITE MULBERRY	5,4,5	10	75 (GOOD/VERY GOOD)	REMAIN	OFF SITE
58	WHITE MULBERRY	5,4,5	10	75 (GOOD/VERY GOOD)	REMAIN	OFF SITE
59	RED MAPLE	32	64	65 (GOOD)	REMOVE	
60	SILVER MAPLE	23	46	25 (VERY POOR)	REMOVE	

TAG #	SPECIES	SIZE	**TRZ	***CONDITION	REMOVE -OR- REMAIN	COMMENTS
		*DBH (IN.)	D (FT.)	%		
61	EASTERN RED CEDAR	15	30	40 (POOR)	REMOVE	
62	CHERRY SPECIES	10	20	75 (GOOD/VERY GOOD)	REMAIN	OFF SITE
63	PIN OAK	32	64	75 (GOOD/VERY GOOD)	REMAIN	OFF SITE
64	CHERRY SPECIES	10	20	75 (GOOD/VERY GOOD)	REMAIN	OFF SITE
65	LEYLAND CYPRESS	16	32	75 (GOOD/VERY GOOD)	REMAIN	
66	SILVER MAPLE	42	84	75 (GOOD/VERY GOOD)	REMOVE	
67	NORWAY SPRUCE	20	40	70 (GOOD)	REMOVE	
68	WHITE ASH	20	40	25 (VERY POOR)	REMAIN	OFF SITE
69	RED MAPLE	12	24	65 (GOOD)	REMAIN	OFF SITE
70	TULIP TREE	38	76	65 (GOOD)	REMAIN	OFF SITE
71	BLACK CHERRY	18	36	65 (GOOD)	REMAIN	OFF SITE
72	RED MAPLE	24	48	65 (GOOD)	REMAIN	OFF SITE
73	TULIP TREE	26	52	65 (GOOD)	REMAIN	OFF SITE
74	RED MAPLE	40	80	65 (GOOD)	REMAIN	
75	WHITE MULBERRY	24	48	65 (GOOD)	REMOVE	
76	AMERICAN HOLLY	14	28	65 (GOOD)	REMOVE	
77	AMERICAN HOLLY	16	32	65 (GOOD)	REMOVE	
78	TULIP TREE	16	32	65 (GOOD)	REMAIN	OFF SITE
79	TULIP TREE	14	28	65 (GOOD)	REMOVE	
80	WHITE MULBERRY	8	16	65 (GOOD)	REMOVE	
81	RED MAPLE	24	48	65 (GOOD)	REMOVE	
82	EASTERN COTTONWOOD	26	52	65 (GOOD)	REMOVE	
83	WHITE MULBERRY	8	16	40 (POOR)	REMOVE	
84	RED MAPLE	24	48	80 (VERY GOOD)	REMOVE	
85	NORWAY SPRUCE	22	44	65 (GOOD)	REMOVE	
86	RED MAPLE	22	44	80 (VERY GOOD)	REMAIN	
87	HOLLY SPECIES	8,6	16	80 (VERY GOOD)	REMOVE	
88	HOLLY SPECIES	8,6	16	80 (VERY GOOD)	REMOVE	
89	RED MAPLE	26	52	80 (VERY GOOD)	REMAIN	
90	BLACK WALNUT	6,6	12	60 (FAIR/GOOD)	REMOVE	
91	RED MAPLE	26	52	60 (FAIR/GOOD)	REMOVE	
92	RED MAPLE	26	52	40 (POOR)	REMOVE	
93	WHITE MULBERRY	8,6,4	16	40 (POOR)	REMOVE	
94	WHITE ASH	5	10	40 (POOR)	REMOVE	
95	EASTERN WHITE PINE	15	30	50 (FAIR)	REMOVE	
96	EASTERN WHITE PINE	10	20	50 (FAIR)	REMOVE	
97	EASTERN WHITE PINE	14	28	50 (FAIR)	REMOVE	
98	EASTERN WHITE PINE	8	16	25 (VERY POOR)	REMOVE	
99	EASTERN RED CEDAR	4	8	25 (VERY POOR)	REMOVE	
100	RED MAPLE	46	92	75 (GOOD/VERY GOOD)	REMOVE	
601	RED MAPLE	5	10	55 (FAIR)	REMOVE	
602	CALLERY PEAR	16	32	30 (VERY POOR/POOR)	REMOVE	
603	RED MAPLE	8	16	75 (GOOD/VERY GOOD)	REMOVE	
604	CHERRY SPECIES	5	10	40 (POOR)	REMOVE	
605	AMERICAN HOLLY	5	10	40 (POOR)	REMOVE	
606	BOXELDER	5	10	40 (POOR)	REMOVE	
607	BOXELDER	5	10	40 (POOR)	REMOVE	
608	SILVER MAPLE	48	96	40 (POOR)	REMOVE	
609	SILVER MAPLE	5	10	25 (VERY POOR)	REMOVE	
610	RED MAPLE	30	60	40 (POOR)	REMOVE	
611	FLOWERING DOGWOOD	6	12	50 (FAIR)	REMOVE	
612	SILVER MAPLE	44	88	40 (POOR)	REMOVE	
613	SILVER MAPLE	54	108	40 (POOR)	REMOVE	
614	SILVER MAPLE	36	72	40 (POOR)	REMAIN	OFF SITE
615	SILVER MAPLE	36	72	40 (POOR)	REMAIN	OFF SITE
616	SILVER MAPLE	42	84	40 (POOR)	REMOVE	
617	SILVER MAPLE	34	68	40 (POOR)	REMAIN	OFF SITE
618	RED MAPLE	26,20	52	60 (FAIR/GOOD)	REMAIN	OFF SITE
619	RIVER BIRCH	5,4	10	60 (FAIR/GOOD)	REMAIN	OFF SITE
620	BOXELDER	6	12	60 (FAIR/GOOD)	REMAIN	OFF SITE
621	BOXELDER	6	12	60 (FAIR/GOOD)	REMAIN	OFF SITE
622	BOXELDER	6	12	60 (FAIR/GOOD)	REMAIN	OFF SITE

TAG #	SPECIES	SIZE	**TRZ	***CONDITION	REMOVE -OR- REMAIN	COMMENTS
		*DBH (IN.)	D (FT.)	%		
623	BLACK CHERRY	8	16	60 (FAIR/GOOD)	REMAIN	OFF SITE
624	RED MAPLE	23	46	80 (VERY GOOD)	REMAIN	OFF SITE
625	COMMON PEAR	8	16	30 (VERY POOR/POOR)	REMOVE	
626	NORWAY MAPLE	5	10	30 (VERY POOR/POOR)	REMOVE	OFF SITE
627	NORWAY MAPLE	5	10	30 (VERY POOR/POOR)	REMOVE	
628	RED MAPLE	38	76	40 (POOR)	REMOVE	
629	WHITE MULBERRY	14	28	40 (POOR)	REMAIN	OFF SITE
630	PITCH PINE	24	48	55 (FAIR)	REMAIN	
631	PIN OAK	30	60	25 (VERY POOR)	REMOVE	
632	EASTERN RED CEDAR	14	28	70 (GOOD)	REMAIN	OFF SITE
633	EASTERN RED CEDAR	14	28	70 (GOOD)	REMAIN	OFF SITE
634	BOXELDER	8	16	70 (GOOD)	REMAIN	OFF SITE
635	RED MAPLE	8	16	70 (GOOD)	REMAIN	OFF SITE
636	RED MAPLE	18,18	36	70 (GOOD)	REMAIN	OFF SITE
637	RED MAPLE	8	16	70 (GOOD)	REMAIN	OFF SITE
638	RED MAPLE	10,4,4	20	70 (GOOD)	REMAIN	OFF SITE
639	SILVER MAPLE	16,16,16,10,12	32	50 (FAIR)	REMAIN	OFF SITE
640	BOXELDER	14	28	30 (VERY POOR/POOR)	REMOVE	
641	BOXELDER	8	16	30 (VERY POOR/POOR)	REMOVE	
642	BLACK WALNUT	18	36	75 (GOOD/VERY GOOD)	REMOVE	
643	RED MAPLE	22,8	44	75 (GOOD/VERY GOOD)	REMOVE	
644	WHITE MULBERRY	6,6	12	50 (FAIR)	REMOVE	
645	RED MAPLE	18	36	70 (GOOD)	REMOVE	
646	WHITE MULBERRY	10,10	20	70 (GOOD)	REMOVE	
647	WHITE MULBERRY	10,10	20	70 (GOOD)	REMOVE	
648	EASTERN WHITE PINE	20	40	25 (VERY POOR)	REMOVE	
649	EASTERN WHITE PINE	20	40	25 (VERY POOR)	REMOVE	
650	EASTERN WHITE PINE	22	44	60 (FAIR/GOOD)	REMOVE	
651	EASTERN WHITE PINE	22	44	60 (FAIR/GOOD)	REMAIN	
652	EASTERN WHITE PINE	22	44	60 (FAIR/GOOD)	REMOVE	
653	WHITE MULBERRY	6	12	60 (FAIR/GOOD)	REMOVE	
654	RED MAPLE	30	60	60 (FAIR/GOOD)	REMOVE	
655	RED MAPLE	38	76	60 (FAIR/GOOD)	REMOVE	
656	RED MAPLE	22	44	60 (FAIR/GOOD)	REMOVE	
657	BLACK CHERRY	6	12	40 (POOR)	REMOVE	
658	BOXELDER	6	12	40 (POOR)	REMOVE	
659	COMMON PERSIMMON	12	24	40 (POOR)	REMOVE	
660	COMMON PERSIMMON	5	10	70 (GOOD)	REMOVE	

INVENTORY DATA COLLECTED BY DONALD E. ZMAR, CERTIFIED ARBORIST MA-0039, RCA #446
**DBH = DIAMETER AT BREAST HEIGHT (MEASURED 4.5 FEET ABOVE GROUND)
**TRZ = TYPICAL ROOT ZONE (1 FOOT OF RADIUS PER INCH OF TREE DIAMETER)
***CONDITION RATINGS PROVIDED AS PERCENT AGES BASED ON METHODS OUTLINED IN THE LATEST EDITION OF THE GUIDE FOR PLANT APPRAISAL, PUBLISHED BY THE INTERNATIONAL SOCIETY OF ARBORICULTURE
TRZ FOR TREES WITH MULTIPLE STEMS WERE CALCULATED BASED ON THE DIAMETER OF A TREE WITH THE BASAL AREA EQUIVALENT TO SUM OF THE BASAL AREAS FOR ALL STEMS MEASURED
CABLE = # IS NUMBER OF RECOMMENDED CABLES. FINAL DETERMINATION TO ARBORIST DOING WORK
H= HAND REMOVAL
C = CROWN CLEANING BY PRUNING DEAD, DISEASED, DETACHED, AND BROKEN BRANCHES 2 INCHES IN DIAMETER AND LARGER AS CLOSE TO THE POINT OF ORIGIN POSSIBLE WITHOUT CUTTING INTO BRANCH COLLAR TISSUE

REVISION

DESCRIPTION

DATE

NO.

1

6/6/2019

2

9/18/2019

3

9/16/2020

4

7/14/2021

5

9/22/2021

6

10/15/2021

7

10/19/2021

SUBMISSION

NO.

DATE

1

8/6/2018

2

6/7/2019

3

9/20/2019

4

11/2/2020

5

7/23/2021

6

10/7/2021

7

10/19/2021

COMMONWEALTH OF VIRGINIA

JASON TURNER KACAMBARAS

Lic. No. 0402042416

PROFESSIONAL ENGINEER

CLIENT

PULTE HOME COMPANY LLC

9302 LEE HIGHWAY, SUITE 1000

FAIRFAX, VA 22031

13861 SUNRISE VALLEY DRIVE, SUITE 200

HERNDON, VIRGINIA 20171

ATCS® (703) 430-7500 FAX (703) 430-0889

HERNDON - LARGO - BALTIMORE

BLACK HILLS - RICHMOND

WWW.ATCSPLC.COM

TREE PRESERVATION PLAN

RT. 50 BREEZEWAY

MASTER DEVELOPMENT PLAN

LOCATION

FAIRFAX CITY, VIRGINIA

AUTHOR:

ZME

CHECK:

JTK

PROJ.#:

001271

DATE:

10/30/2020

SCALE:

NOT TO SCALE

SHEET:

4

of

20

NOTE: IMPROVEMENTS SHOWN ON PARCEL ID 57-1-14-043 ARE TO BE CONSTRUCTED IN THE FUTURE BY OTHERS.



SITE ZONING REQUIREMENTS & TABULATIONS

REQUIREMENTS OF PD-M DISTRICT

AREA: 2 ACRES MINIMUM
RECREATION & OPEN SPACE: 20% REQUIRED
PERIMETER BUFFER: 15' WIDE TRANSITIONAL YARD (TY3)
STREET TREES: MINIMUM 10' WIDE LANDSCAPE STRIP ALONG ALL STREETS
TREE CANOPY: 10% MINIMUM
BUILDING HEIGHT: NONE

PROPOSED TABULATIONS FOR DEVELOPMENT PLAN

SITE AREA:

- COMMERCIAL AREA W/R.O.W. DEDICATION (0.057 AC): 1.091 AC (1.148 AC - 0.057 AC)
- RESIDENTIAL AREA W/ R.O.W. VACATION (0.105 AC): 3.590 AC
 - NORTH OF CEDAR: 1.185 AC
 - SOUTH OF CEDAR: 2.405 AC

- TOTAL AREA W/ R.O.W. DEDICATION & VACATION: 4.681 AC

- COMMERCIAL FAR: 0.21 = 10,010 SF / (1.091 X 43,560)

- RESIDENTIAL DENSITY: 13.24 DU/AC = 62 DU/4.681 AC

- TOTAL OPEN SPACE PROVIDED: 20.2% (SEE SHEET 10 FOR OPEN SPACE PLAN)

$$0.266 \text{ AC} + 0.064 \text{ AC} + 0.243 \text{ AC} + 0.314 \text{ AC} + 0.057 \text{ AC} = 0.944 \text{ AC}$$
$$(0.944 \text{ AC} / 4.681 \text{ AC}) \times 100 = 20.2\%$$

- TREE CANOPY: 18.5% - APPROX. 37,820 SQ. FT. (SEE SHEET 8 FOR CANOPY TABULATIONS)

- PERIMETER BUFFER: 15' WIDE TRANSITIONAL YARD (TY3) PROVIDED ALONG BOUNDARIES WITH RESIDENTIALLY ZONED PROPERTIES, AND MODIFIED TRANSITIONAL YARD (TY 3) PROVIDED ALONG BOUNDARIES WITH COMMERCIALLY ZONED PROPERTIES.

- STREET TREES: 10' WIDE LANDSCAPE STRIP PROVIDED WITH 1 CANOPY TREE PER 40 LINEAR FEET ALONG ALL STREET FRONTAGES.

- BUILDING HEIGHTS: (SEE SHEET 19 FOR ILLUSTRATIVE BUILDING HEIGHT ELEVATION EXHIBIT)

TOWNHOMES: FF ELEV. TO ROOF MIDPOINT= ~38'

MULTI-FAMILY: FF ELEV. TO ROOF MIDPOINT= ~49'

COMMERCIAL: 2 STORIES/35 FEET MAXIMUM

PARKING TABULATIONS:

PARKING TABULATIONS (PER FAIRFAX CITY ZONING ORDINANCE)				
PARKING TYPE	QUANTITY	REQUIREMENT	REQUIRED	PROVIDED
RESIDENTIAL	62 UNITS (20 MULTI-FAMILY) (42 SINGLE ATTACHED)	2 SPACES/UNIT	124	TOTAL 146 22 SURFACE 104 GARAGE 20 TANDEM
COMMERCIAL	10,010 S.F.	VARIES BY USE+	VARIES BY USE+	TOTAL 44 44 SURFACE SPACES MAXIMUM
TOTAL			124+	190
ADDITIONAL PROVIDED PARKING: 30 PARALLEL PARKING SPACES ALONG CEDAR AVENUE 9 PARALLEL PARKING SPACES ALONG OAK STREET 7 PARALLEL PARKING SPACES ALONG WALNUT STREET				

+ THE PARKING REQUIREMENTS FOR THE COMMERCIAL BUILDING WILL BE DETERMINED BY THE FUTURE SIZE AND USE(S) IN THE BUILDING, WHICH IS TO BE DETERMINED. THE 44 PARKING SPACES FOR THE COMMERCIAL COMPONENT SHOWN ON THE MDP SHALL BE CONSIDERED A MAXIMUM. THE SIZE AND USE(S) IN THE COMMERCIAL BUILDING MAY VARY PROVIDED THAT THE PARKING REQUIREMENT DOES NOT EXCEED 44 SPACES BASED ON APPLICABLE ZONING ORDINANCE REQUIREMENTS.

PRODUCT TYPES:

RESIDENTIAL PRODUCT TYPES		QUANTITY
TOWN HOME - REAR LOAD 20' WIDE		14
TOWN HOME - REAR LOAD 22' WIDE		15
TOWN HOME - FRONT LOAD 22' WIDE		13
STACKED CONDO - REAR LOAD 24' WIDE (2 DU / BLDG. x 10 BLDG.)		20
TOTAL		62


NOTES

- BICYCLE PARKING TO BE IN CONFORMANCE WITH SECTION 4.2.8 OF THE ZONING ORDINANCE, SEE CERTIFICATE OF APPROPRIATENESS PACKAGE (COA) FOR DETAILS.
- HANDICAP PARKING TO BE IN CONFORMANCE WITH ADA REGULATIONS AND WILL BE FINALIZED AT THE TIME OF SITE PLAN.
- SEE KID PLAY AREA DETAIL ON SHT. 18 & COA FOR INFORMATION ON PROPOSED FEATURES.
- PROPOSED UTILITIES SHOWN ARE PROVISIONAL AND ARE SUBJECT TO REVISIONS DURING THE TIME OF FINAL SITE PLAN.
- SEE BUILDING SECTION EXHIBIT ON SHEET 20 FOR TRANSITION IN BUILDING HEIGHTS FROM PROPOSED TOWNHOMES (UNITS 40-52) TO THE EXISTING SINGLE-FAMILY HOMES ALONG 2ND STREET.
- ALL PRIVATE STREETS AND ADJACENT SIDEWALKS SHOWN ON THIS STREET SHALL BE SUBJECT TO A PUBLIC ACCESS EASEMENT.
- ALL PRIVATE STREETS, ACCESSWAYS, TRAILS AND SIDEWALKS SHOWN ON THIS SHEET SHALL BE SUBJECT TO AN EMERGENCY VEHICLE ACCESS EASEMENT.

LEGEND

EX. SIDEWALK	PR. STORM SEWER LINE
PR. SIDEWALK	PR. WATER LINE
ROAD CENTERLINE	PR. FENCE
ADJACENT PROPERTY LINE	PR. PLAZA
EX. OVERHEAD ELECTRIC	PR. REMOVABLE LOCKING BOLLARD
EX. CURB	PR. TRASH RECEPTACLE
EX. EDGE OF PAVEMENT	PR. PEDESTRIAN LIGHT
EX. MINOR CONTOUR	PR. STREET LIGHT
EX. MAJOR CONTOUR	PR. METAL BENCH
PROPERTY BOUNDARY	PR. BIKE RACK
EX. SANITARY SEWER LINE	PR. FIRE HYDRANT
EX. STORM SEWER LINE	PR. INLET
EX. WATER LINE	PR. DRAINAGE MANHOLE
EX. SANITARY MANHOLE	PR. UNDERGROUND SWM FACILITY WITH ISOLATOR ROW
EX. DRAINAGE MANHOLE	PR. STORM STRUCTURE LABEL
EX. WATER METER	PR. SANITARY SEWER STRUCTURE LABEL
EX. POWER POLE	
EX. FIRE HYDRANT	
PR. SANITARY SEWER LINE	

TYPICAL DWELLING UNIT CONFIGURATIONS

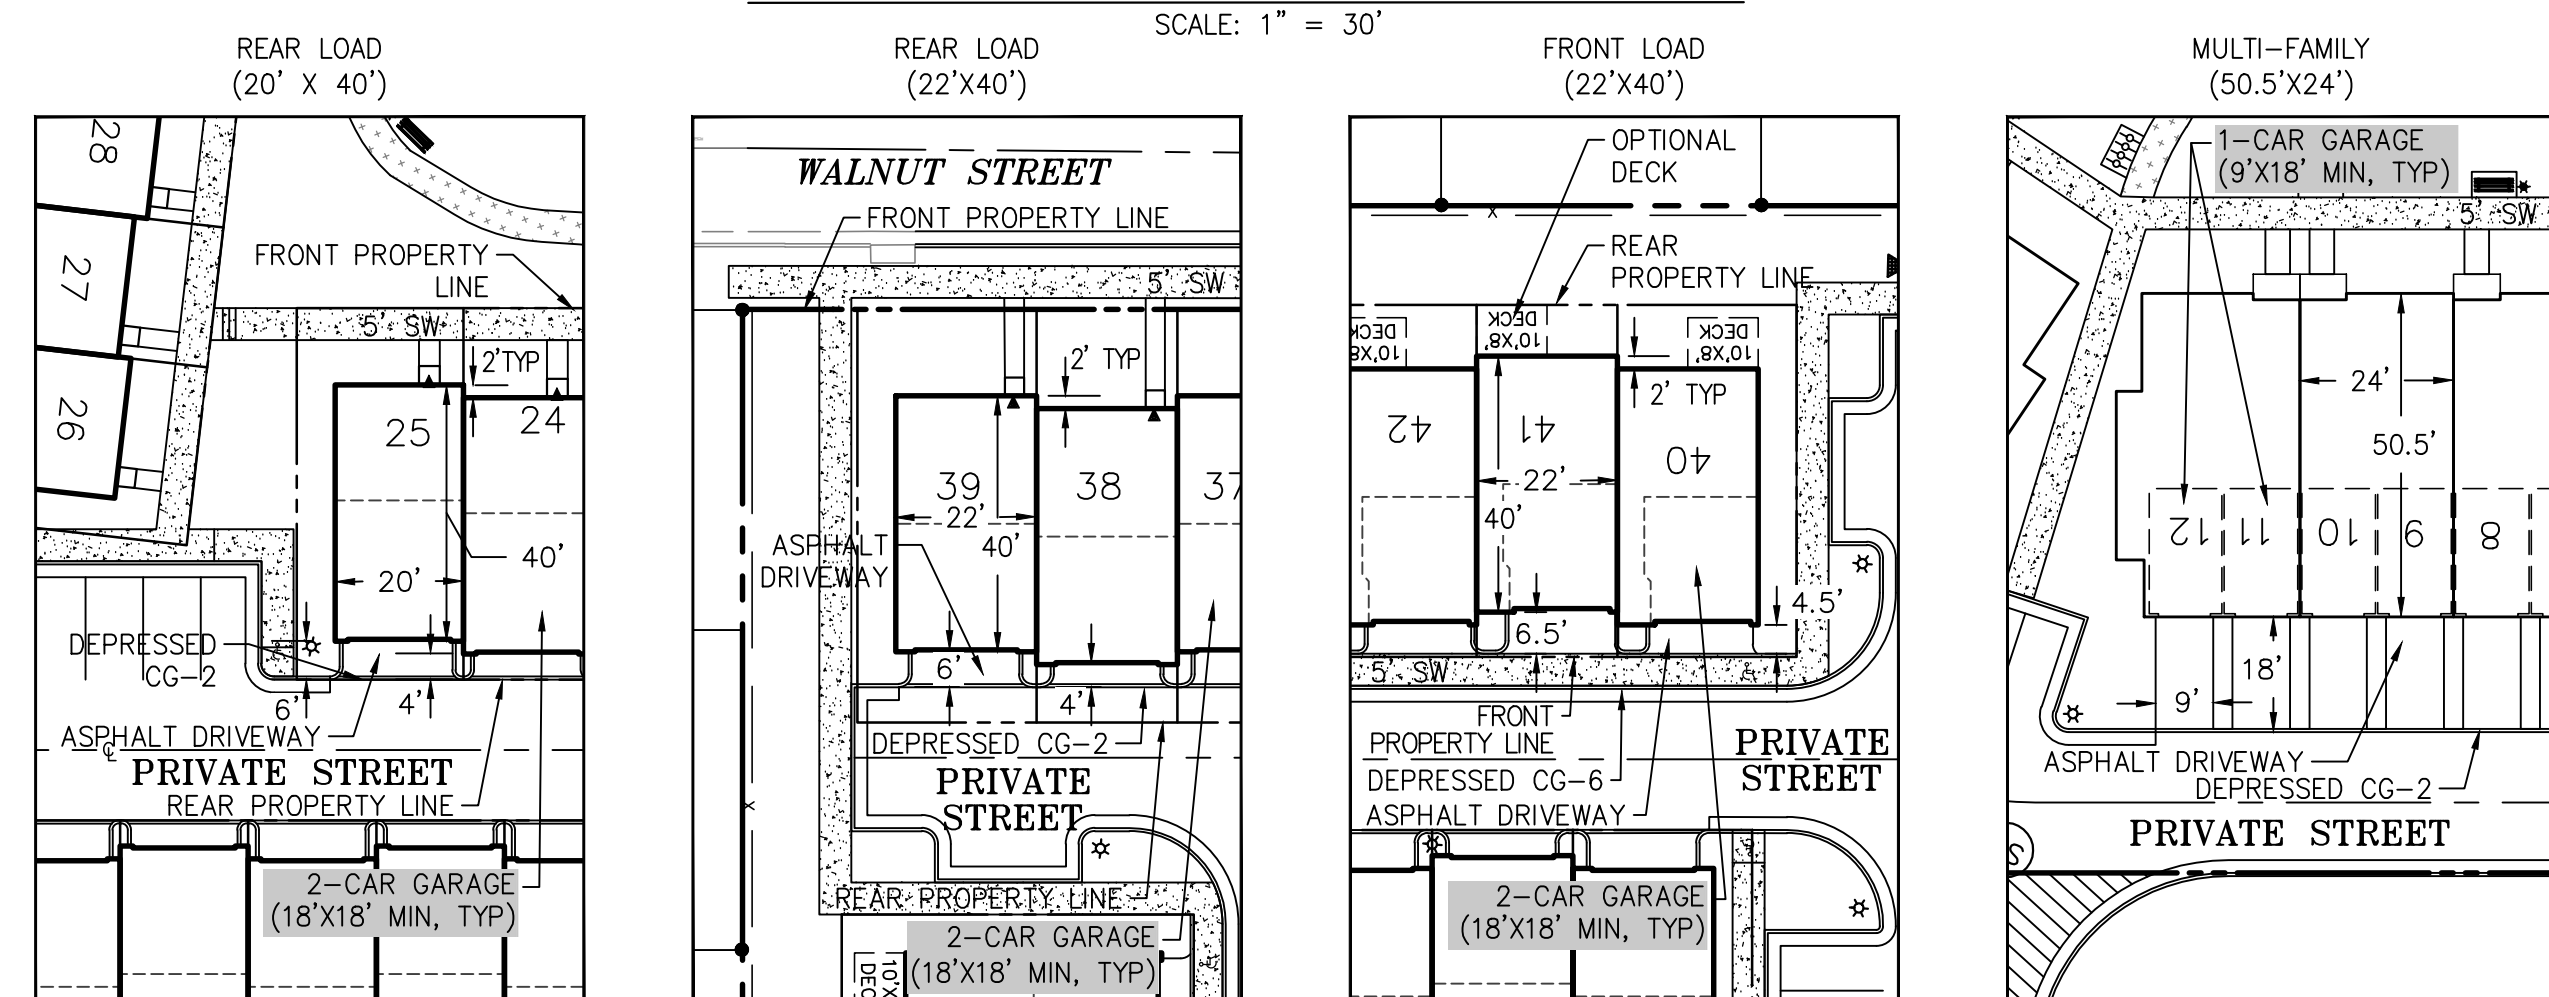

NOTE: IN ADDITION TO THE FEATURES SHOWN ON THESE LOT TYPICALS, ARCHITECTURAL AND ORNAMENTAL FEATURES MAY BE PROVIDED PURSUANT TO SECTION 1.5.12.E OF THE ZONING ORDINANCE.

REVISION

NO.	DATE	DESCRIPTION
1	8/6/2018	ADDRESS CITY COMMENTS
2	9/18/2019	ADDRESS CITY COMMENTS
3	6/7/2019	ADDRESS CITY COMMENTS
4	9/26/2019	ADDRESS CITY COMMENTS
5	7/14/2020	ADDRESS CITY COMMENTS
6	7/31/2021	ADDRESS CITY COMMENTS
7	10/19/2021	ADDRESS CITY COMMENTS

SUBMISSION

NO.	DATE	DESCRIPTION
1	8/6/2018	ADDRESS CITY COMMENTS
2	9/18/2019	ADDRESS CITY COMMENTS
3	6/7/2019	ADDRESS CITY COMMENTS
4	9/26/2019	ADDRESS CITY COMMENTS
5	7/14/2020	ADDRESS CITY COMMENTS
6	7/31/2021	ADDRESS CITY COMMENTS
7	10/19/2021	ADDRESS CITY COMMENTS

COMMONWEALTH OF VIRGINIA

JASON TURNER KACAMBARIS

Lic. No. 0402042416

10/19/2021

PROFESSIONAL ENGINEER

CLIENT

PULTE HOME COMPANY LLC

9302 LEE HIGHWAY, SUITE 1000

FAIRFAX, VA 22031

13861 SUNRISE VALLEY DRIVE, SUITE 200

HERNDON, VIRGINIA 20171

(703) 430-7500 FAX (703) 430-0889

HERNDON - LARGO BALTIMORE

BLACK HILLS NEWS

RALEIGH - RICHMOND

WWW.ATCSPLC.COM

MASTER DEVELOPMENT PLAN

RT. 50 BREEZEZY

MASTER DEVELOPMENT PLAN

LOCATION

FAIRFAX CITY, VIRGINIA

AUTHOR: ZME

CHECK: JTK

PROJ.#: 001271

DATE: 10/30/2020

SCALE: 1"=30'

SHEET: 5

of 20

NOTE: IMPROVEMENTS SHOWN ON PARCEL ID 57-1-14-043 ARE TO BE CONSTRUCTED IN THE FUTURE BY OTHERS.




DEVELOPMENT PHASING NOTES (REFER TO SUMMARY OF COMMITMENTS FOR ADDITIONAL PHASING DETAILS)

- PHASE 1**
1. DEMOLITION OF ALL EXISTING STRUCTURES AND IMPROVEMENTS INCLUDING THE BREEZEWAY MOTEL, FAIRFAX GARDENS APARTMENTS, AND SINGLE FAMILY HOMES.
- PHASE 2**
1. CONSTRUCTION OF 42 TOWNHOUSES AND 20 STACKED CONDOMINIUM MULTIFAMILY UNITS INCLUDING ALL ASSOCIATED INFRASTRUCTURE, UTILITIES, STORMWATER MANAGEMENT FACILITIES, REQUIRED OPEN SPACE, AND RECREATIONAL AMENITIES. THE TOWNHOUSES AND STACKED CONDOMINIUM MULTIFAMILY UNITS MAY BE CONSTRUCTED IN TWO SEPARATE SUB-PHASES AT THE APPLICANT'S DISCRETION.
2. REMOVAL OF EXISTING OVERHEAD UTILITIES AS IDENTIFIED ON SHEET 9.
3. CONSTRUCTION OF STREETScape AND TRAFFIC CALMING IMPROVEMENTS.
4. UPON COMPLETION OF ALL RESIDENTIAL UNITS IN PHASE 2, A MINIMUM OF 20% OF THE SUBJECT PROPERTY SHALL BE PROVIDED AS OPEN SPACE THAT MEETS THE REQUIREMENTS OF 20 SECTION 3.8.7. SEE SHEET 10 FOR OPEN SPACE CALCULATIONS.
- PHASE 3**
1. COMPLETION OF INTERIM IMPROVEMENTS ON THE BREEZEWAY PARCEL (PARCEL 43). INTERIM CONDITIONS WILL INCLUDE THE CLEARING AND GRADING OF PARCEL 43, THE INSTALLATION OF LANDSCAPING IN THE REQUIRED OPEN SPACE AREA ON THE SOUTHERN PORTION OF PARCEL 43, THE SEEDING OF ALL OPEN AREAS, THE INSTALLATION OF A TEMPORARY 10' ASPHALT TRAIL ALONG FAIRFAX BOULEVARD, AND THE RETENTION OF EXISTING INTERIM SIDEWALK ALONG WALNUT STREET.
- PHASE 4**
1. CONSTRUCTION OF THE COMMERCIAL BUILDING ON PARCEL 43 AND ALL ASSOCIATED INFRASTRUCTURE, UTILITIES, STORMWATER MANAGEMENT FACILITIES, AND THE ULTIMATE STREETScape CONDITIONS ALONG FAIRFAX BOULEVARD AND WALNUT STREET IDENTIFIED ON SHEET 5.
2. TO THE EXTENT THE LANDSCAPED OPEN SPACE AREA INSTALLED IN PHASE TWO IS IMPACTED BY CONSTRUCTION ACTIVITIES IN PHASE FOUR, SAID AREA SHALL BE RE-PLANTED AND RESTORED TO ITS PRE-EXISTING CONDITION WITH THE PHASE FOUR IMPROVEMENTS.

LEGEND

- LEGEND**
- EX. SIDEWALK
PR. SIDEWALK
ROAD CENTERLINE
ADJACENT PROPERTY LINE
EX. OVERHEAD ELECTRIC
EX. CURB
EX. EDGE OF PAVEMENT
EX. MINOR CONTOUR
EX. MAJOR CONTOUR
PROPERTY BOUNDARY
EX. SANITARY SEWER LINE
EX. STORM SEWER LINE
EX. WATER LINE
EX. SANITARY MANHOLE
EX. DRAINAGE MANHOLE
EX. WATER METER
EX. POWER POLE
EX. FIRE HYDRANT
PR. SANITARY SEWER LINE
PR. STORM SEWER LINE
PR. WATER LINE
PR. FENCE
PR. PLAZA
PR. REMOVABLE LOCKING BOLLARD
PR. TRASH RECEPTACLE
PR. PEDESTRIAN LIGHT
PR. STREET LIGHT
PR. METAL BENCH
PR. BIKE RACK
PR. FIRE HYDRANT
PR. INLET
PR. DRAINAGE MANHOLE
PR. UNDERGROUND SWM FACILITY WITH ISOLATOR ROW
PHASE 1
PHASE 2 - RESIDENTIAL DEVELOPMENT
PHASE 3 - INTERIM CONDITIONS
PHASE 4 - COMMERCIAL DEVELOPMENT

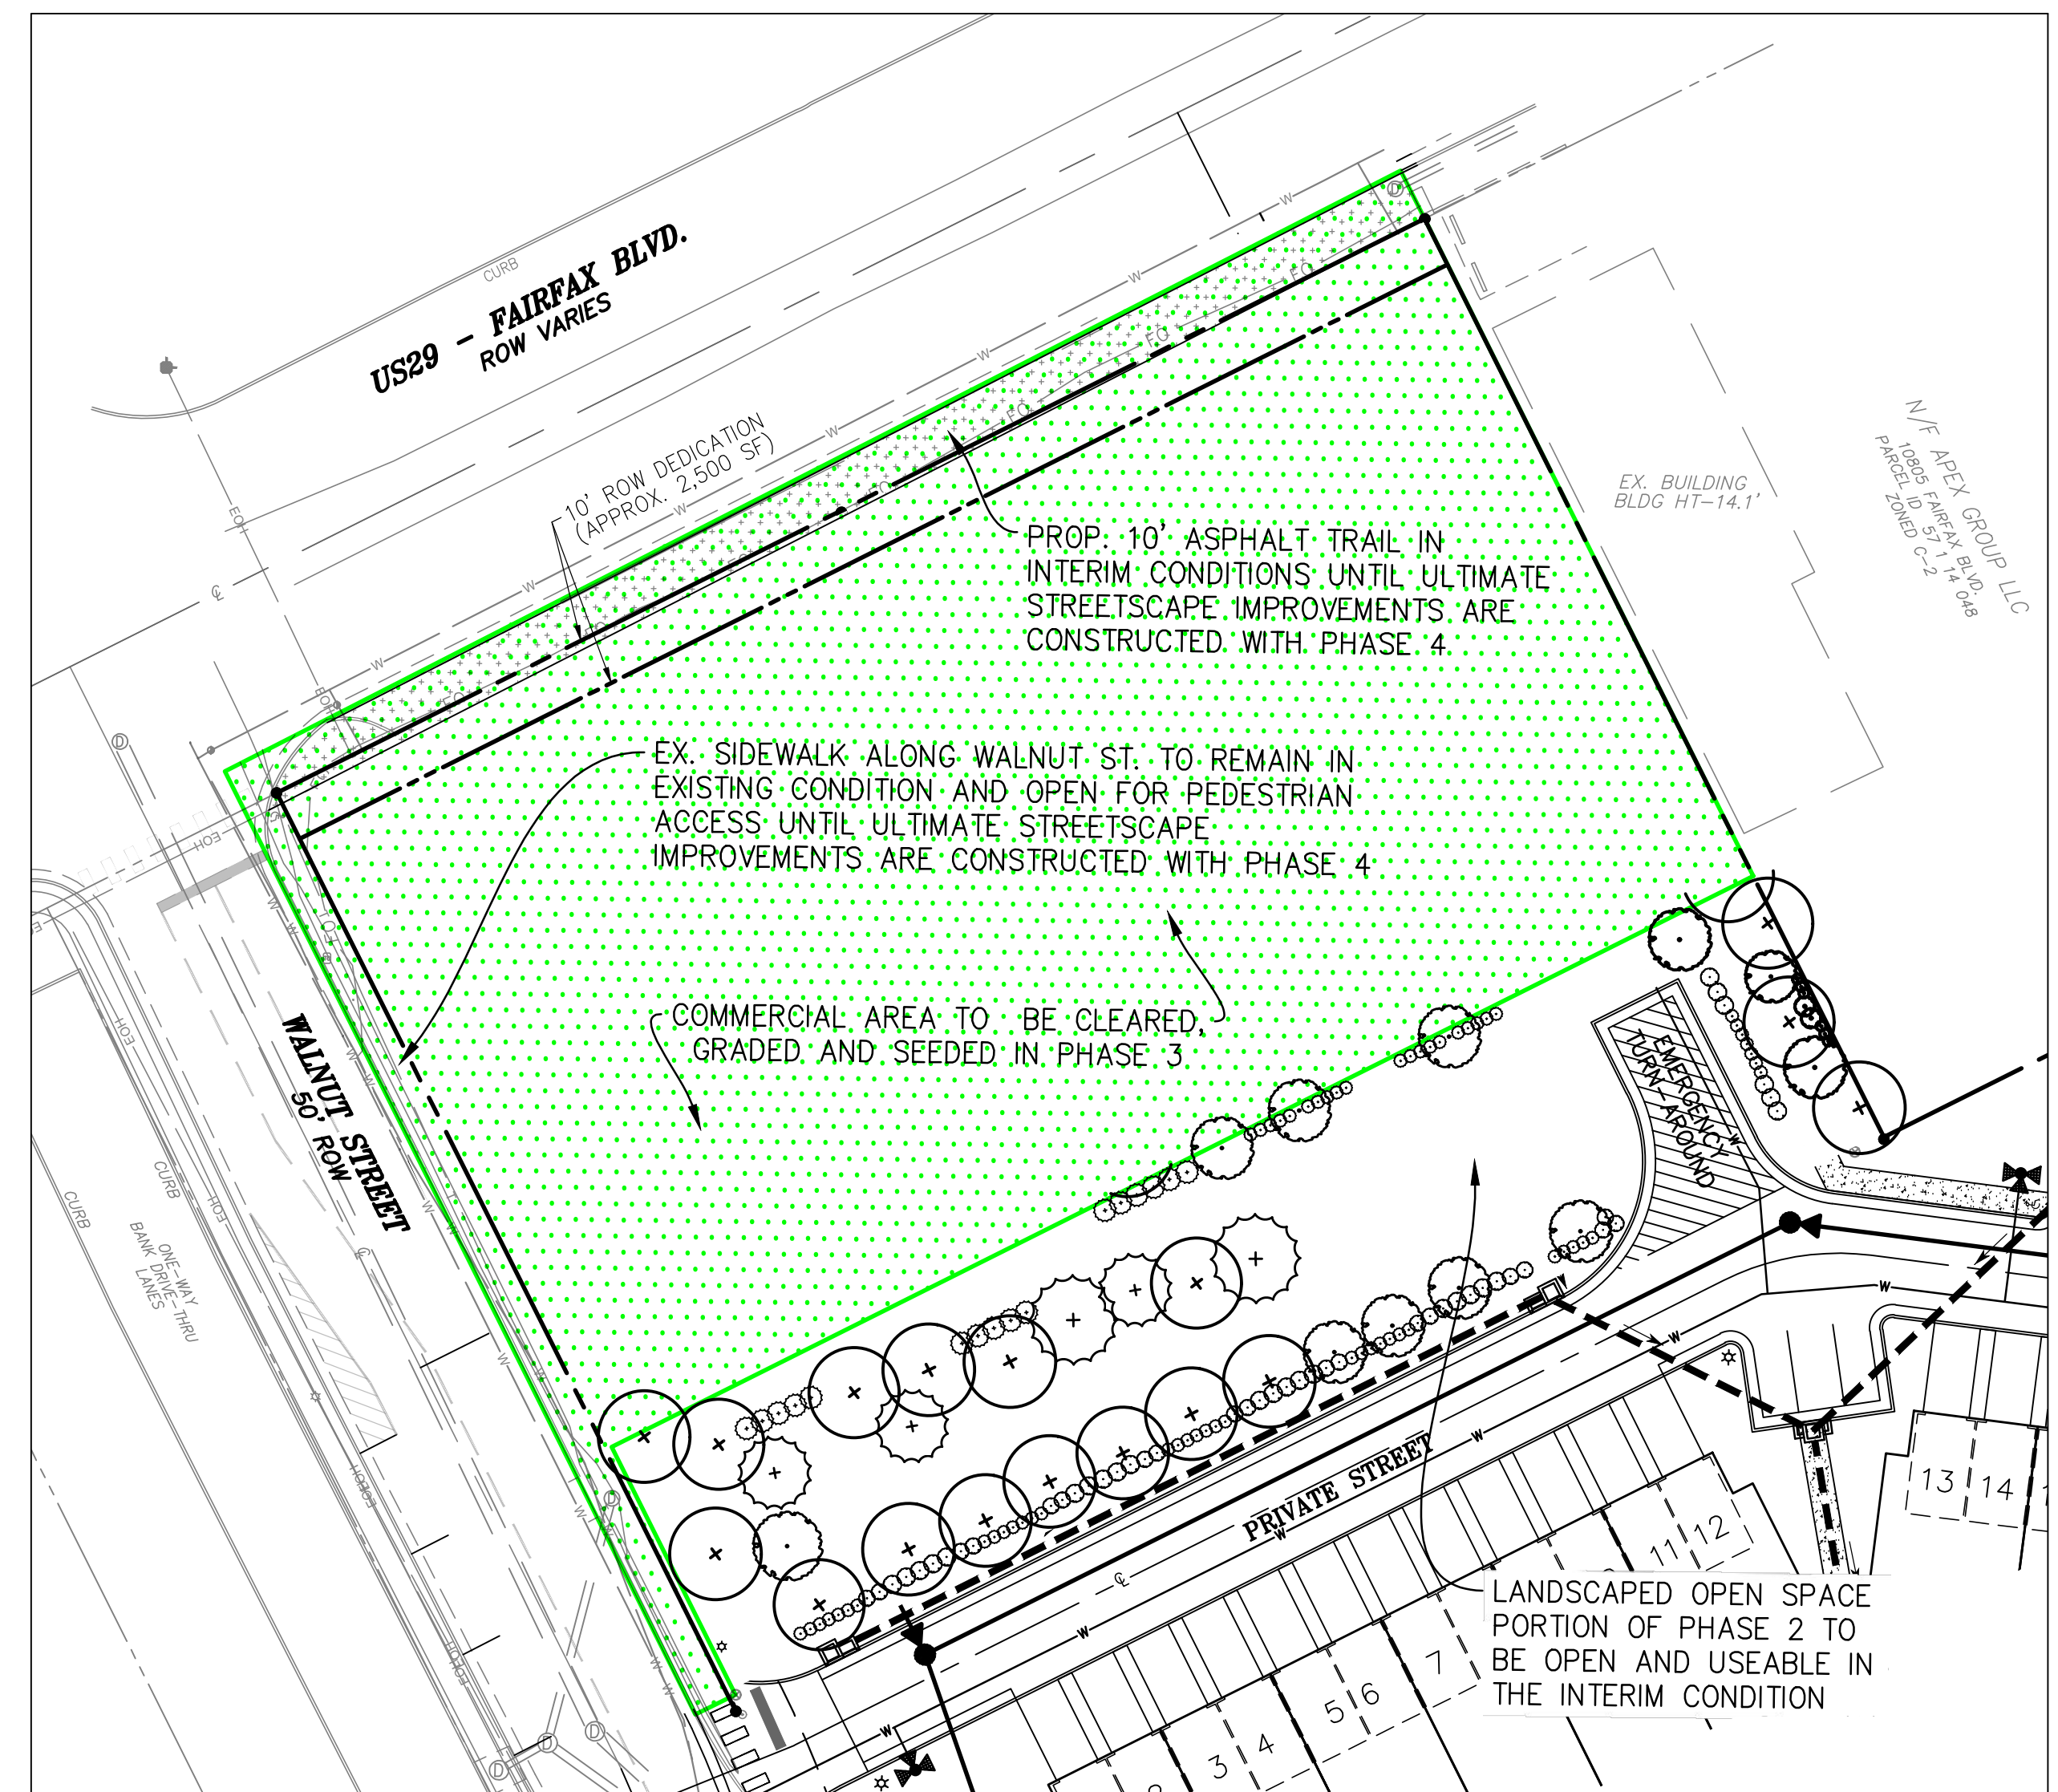

COMMERCIAL AREA INTERIM CONDITIONS PLAN

SUBMISSION		REVISION	
NO.	DATE	NO.	DATE
1	8/6/2018	1	6/5/2019
2	6/7/2019	2	9/18/2019
3	9/20/2019	3	9/16/2020
4	1/12/2020	4	7/14/2020
5	7/23/2021	5	9/22/2021
6	10/17/2021	6	10/15/2021
7	10/19/2021	7	10/19/2021

COMMONWEALTH OF VIRGINIA

JASON TURNER KACAMBARIS
Lic. No. 0402042416
Professional Engineer

CLIENT

PULTE HOME COMPANY LLC
9302 LEE HIGHWAY, SUITE 1000
FAIRFAX, VA 22031

13861 SUNRISE VALLEY DRIVE, SUITE 200
HERNDON, VIRGINIA 20171
(703) 430-7500 FAX (703) 430-0889
HERNDON - LARGO BALTIMORE
BLACKSTONE - BALTIMORE
RALEIGH - RICHMOND
WWW.ATCSPLC.COM

ATCS


DEVELOPMENT PHASING PLAN

RT. 50 BREEZEWAY
MASTER DEVELOPMENT PLAN

LOCATION
FAIRFAX CITY, VIRGINIA

AUTHOR: ZME
CHECK: JTK
PROJ.#: 001271
DATE: 10/30/2020
SCALE: 1"=50'

SHEET: 6 of 20

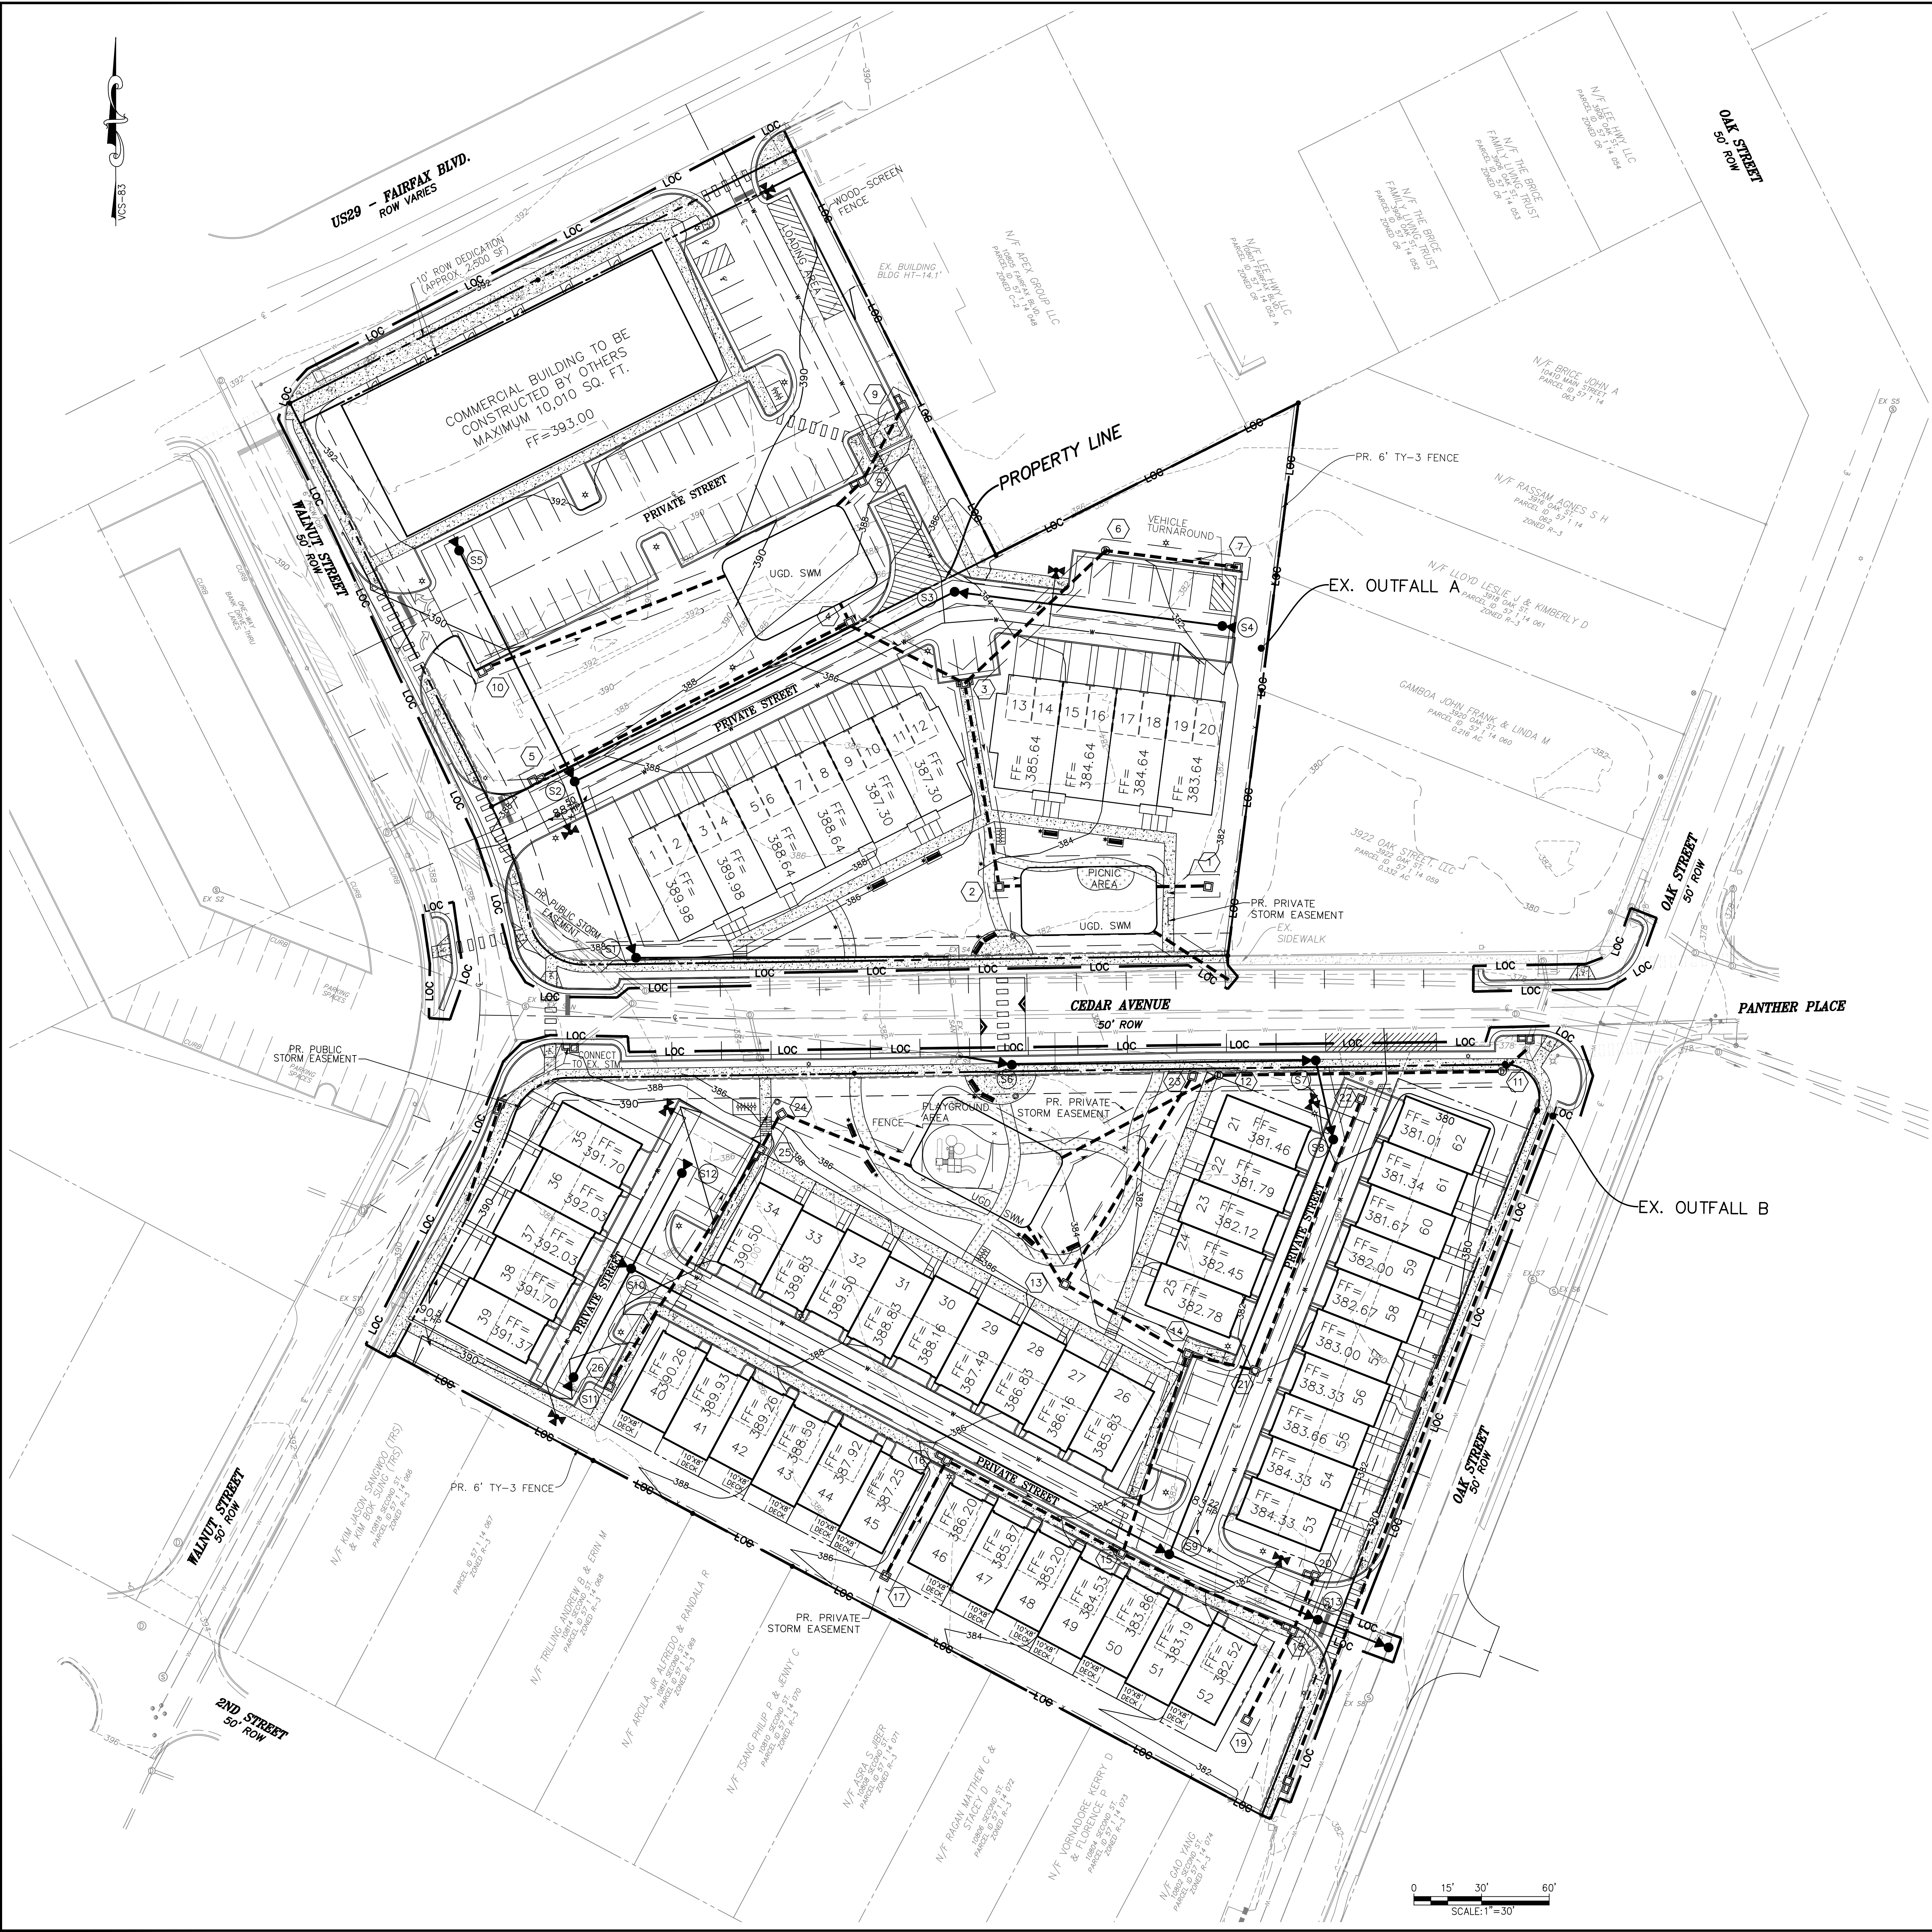

NOTES

- THIS IS A PRELIMINARY GRADING & LIMITS OF CLEARING SHOWN ON THIS PLAN IS SUBJECT TO CHANGE AT THE TIME OF FINAL SITE PLAN.
- LOCATIONS AND SIZING OF SWM/BMP FACILITIES SHOWN ARE BASED ON A PRELIMINARY STUDY TO ENSURE COMPLIANCE WITH STATE AND CITY REQUIREMENTS. THE TYPE AND LOCATIONS OF FACILITIES SHOWN IS SUBJECT TO CHANGE WITH FINAL DESIGN.

LEGEND

	EX. SIDEWALK		UGD, SWM		PR. UNDERGROUND SWM FACILITY WITH ISOLATOR ROW
	PR. SIDEWALK				
	ROAD CENTERLINE				
	ADJACENT PROPERTY LINE				
	EX. OVERHEAD ELECTRIC				
	EX. CURB				
	EX. EDGE OF PAVEMENT				
	EX. MINOR CONTOUR				
	EX. MAJOR CONTOUR				
	PR. MINOR CONTOUR				
	PR. MAJOR CONTOUR				
	PROPERTY BOUNDARY				
	EX. SANITARY SEWER LINE				
	EX. STORM SEWER LINE				
	EX. WATER LINE				
	PR. SANITARY SEWER LINE				
	PR. STORM SEWER LINE				
	PR. STORM SEWER LINE				
	LIMITS OF CLEARING				

STORMWATER MANAGEMENT (SWM) & BEST MANAGEMENT PRACTICE (BMP) NARRATIVE

SWM

WATER QUANTITY FOR THIS PROJECT WILL BE PROVIDED IN ACCORDANCE WITH STATE CODE 9VAC25-870-66 QUANTITY AND THE CITY OF FAIRFAX STORMWATER ORDINANCE. THIS BEING A REDEVELOPMENT, THE IMPROVEMENT FACTOR WILL BE UTILIZED TO MEET CHANNEL PROTECTIONS FOR THE 1-YEAR 24 HOUR STORM AND THE POST DEVELOPMENT 10-YEAR 24-HOUR STORM EVENT WILL BE CONFINED TO RELEASE AT A RATE LESS THAN PRE-DEVELOPED CONDITIONS TO MEET FLOOD PROTECTION.

TO MEET THESE WATER QUANTITY REQUIREMENTS, 3 UNDERGROUND DETENTION FACILITIES WILL BE UTILIZED. PRELIMINARY LOCATIONS ARE SHOWN ON THE DEVELOPMENT PLAN.

ADEQUATE OUTFALL

- THE EXISTING SITE DISCHARGES CONCENTRATED RUNOFF TO 2 OUTFALL LOCATIONS:
EXISTING OUTFALL A INCLUDES MOSTLY ON-SITE SHEET FLOW FROM PROPERTIES NORTH OF CEDAR AVENUE THAT DRAINS SOUTH WEST FROM FAIRFAX BOULEVARD/WALNUT STREET WHERE IT LEAVES THE SITE AND DRAINS SOUTH INTO THE CEDAR AVENUE STORM PIPE DRAINAGE SYSTEM THAT CONVEYS DRAINAGE WEST ALONG PANTHER PLACE THAT ULTIMATELY DISCHARGES IN A 100-YEAR FLOODPLAIN SOUTHWEST OF THE PROJECT SITE.
- EXISTING OUTFALL B INCLUDES MOSTLY ON-SITE SHEET FLOW FROM THE SUBJECT PROPERTIES SOUTH OF CEDAR AVENUE THAT DRAINS NORTH EAST FROM WALNUT STREET WHERE IT DRAINS INTO THE CEDAR AVENUE STORM PIPE DRAINAGE SYSTEM @ OAK STREET THAT CONVEYS DRAINAGE WEST ALONG PANTHER PLACE THAT ULTIMATELY DISCHARGES IN A 100-YEAR FLOODPLAIN SOUTHWEST OF THE PROJECT SITE.

BMP

THIS PROJECT WILL USE THE VIRGINIA RUNOFF REDUCTION METHOD (VRRM) REDEVELOPMENT TO MEET STATE, PART 11B CRITERIA (9VAC25-870-85) AND CITY WATER QUALITY DESIGN CRITERIA. THE PROJECT SITE AREA INCLUDES ALL AREA WITHIN THE PROPOSED LIMITS OF CLEARING AND GRADING TO MEET WATER QUALITY DESIGN CRITERIA AND PHOSPHORUS REMOVAL REQUIREMENTS, A COMBINATION OF BOTH PROPRIETARY AND NON-PROPRIETARY BMP FACILITIES MAY BE USED. THESE FACILITIES MAY INCLUDE: ISOLATOR ROWS, HYDRODYNAMIC SEPARATORS, FILTERS, PERMEABLE PAVEMENT, & BIOTENTIONS. PRELIMINARY LOCATIONS ARE SHOWN ON THE DEVELOPMENT PLAN.

ONSITE SEWER DEMAND ANALYSIS

NORTH OF CEDAR AVENUE

THE SEWER OUTFALL FOR THIS PORTION OF SITE IS THE EXISTING SEWER THAT CROSSES CEDAR AVE. AT MID-BLOCK. THIS SEWER HAS BEEN IDENTIFIED AS HAVING A "BELLY" CONDITION PER CITY OF FAIRFAX. THE EXISTING PIPE IS FULL AT THE LOWEST POINT OF THE BELLY, AND CONTINUES TO ADEQUATELY FUNCTION IN THE CURRENT CONDITION. THE PROPOSED SEWER DEMAND HAS BEEN ANALYZED AND COMPARED TO CURRENT CONDITIONS. THERE IS AN INCREASE WITH THE PROPOSED CONDITIONS AND A FULL HYDRAULIC ANALYSIS SHALL BE PERFORMED AT SITE DEVELOPMENT STAGE TO DETERMINE IF PIPE SHOULD BE REPLACED. THE SEWER FLOW FROM NORTH OF CEDAR AVE. CONTINUES THROUGH THE PROJECT SITE SOUTH OF CEDAR AVE.

EXISTING CONDITIONS:

BREEZEWAY MOTEL & FAIRFAX GARDEN APARTMENTS (10807 & 10808 CEDAR AVE.) = 12,300 GPD

PROPOSED CONDITIONS:

STACKED CONDO BUILDINGS (10) & COMMERCIAL BUILDING (10,010 SF) = 15,003 GPD (ESTIMATED)

SOUTH OF CEDAR AVENUE

THE ULTIMATE SEWER OUTFALL FOR THE TOTAL SITE AREA (NORTH & SOUTH OF CEDAR AVE.) IS THE EXISTING SEWER SYSTEM AT OAK ST. THIS SYSTEM IS THE SAME RECEIVING SYSTEM FOR THE CURRENT CONDITIONS. THE SEWER FLOWS FOR THE SITE AREA SOUTH OF CEDAR AVE. ARE INDICATED BELOW.

EXISTING CONDITIONS:

FAIRFAX GARDEN APARTMENTS (10811 & 10809 CEDAR AVE.) & FOUR (4) SINGLE FAMILY DWELLINGS = 8,400 GPD

PROPOSED CONDITIONS:

TOWN HOMES (42) = 25,200 GPD (ESTIMATED)

EXISTING PROJECT TOTAL (NORTH AND SOUTH OF CEDAR AVE.) = 20,700 GPD

PROPOSED PROJECT TOTAL (NORTH AND SOUTH OF CEDAR AVE.) = 40,203 GPD (19,503 GPD ESTIMATED INCREASE)

SUBMISSION		REVISION	
NO.	DATE	NO.	DESCRIPTION
1	6/6/2018	1	6/6/2018 ADDRESS CITY COMMENTS
2	6/7/2019	2	6/7/2019 ADDRESS CITY COMMENTS
3	9/16/2020	3	9/16/2020 ADDRESS CITY COMMENTS
4	7/14/2021	4	7/14/2021 ADDRESS CITY COMMENTS
5	7/23/2021	5	7/23/2021 ADDRESS CITY COMMENTS
6	10/15/2021	6	10/15/2021 ADDRESS CITY COMMENTS
7	10/19/2021	7	10/19/2021 ADDRESS CITY COMMENTS

COMMONWEALTH OF VIRGINIA

JASON TURNER KACAMBARAS

Lic. No. 0402042416

PROFESSIONAL ENGINEER

CLIENT

PULTE HOME COMPANY LLC

9302 LEE HIGHWAY, SUITE 1000

FAIRFAX, VA 22031

13861 SUNRISE VALLEY DRIVE, SUITE 200

HERNDON, VIRGINIA 20171

(703) 430-7500 FAX (703) 430-0889

HERNDON - LARGO BALTIMORE

BLACK HILLS BUILDING NEWS

RALEIGH - RICHMOND

WWW.ATCSPLC.COM

ATCS

PRELIMINARY GRADING PLAN AND STORMWATER MANAGEMENT PLAN

RT. 50 BREEZEWAY

MASTER DEVELOPMENT PLAN

LOCATION

FAIRFAX CITY, VIRGINIA

AUTHOR: ZME


CHECK: JTK

PROJ.#: 001271

DATE: 10/30/2020

SCALE: 1"=30'

SHEET: 7 of 20

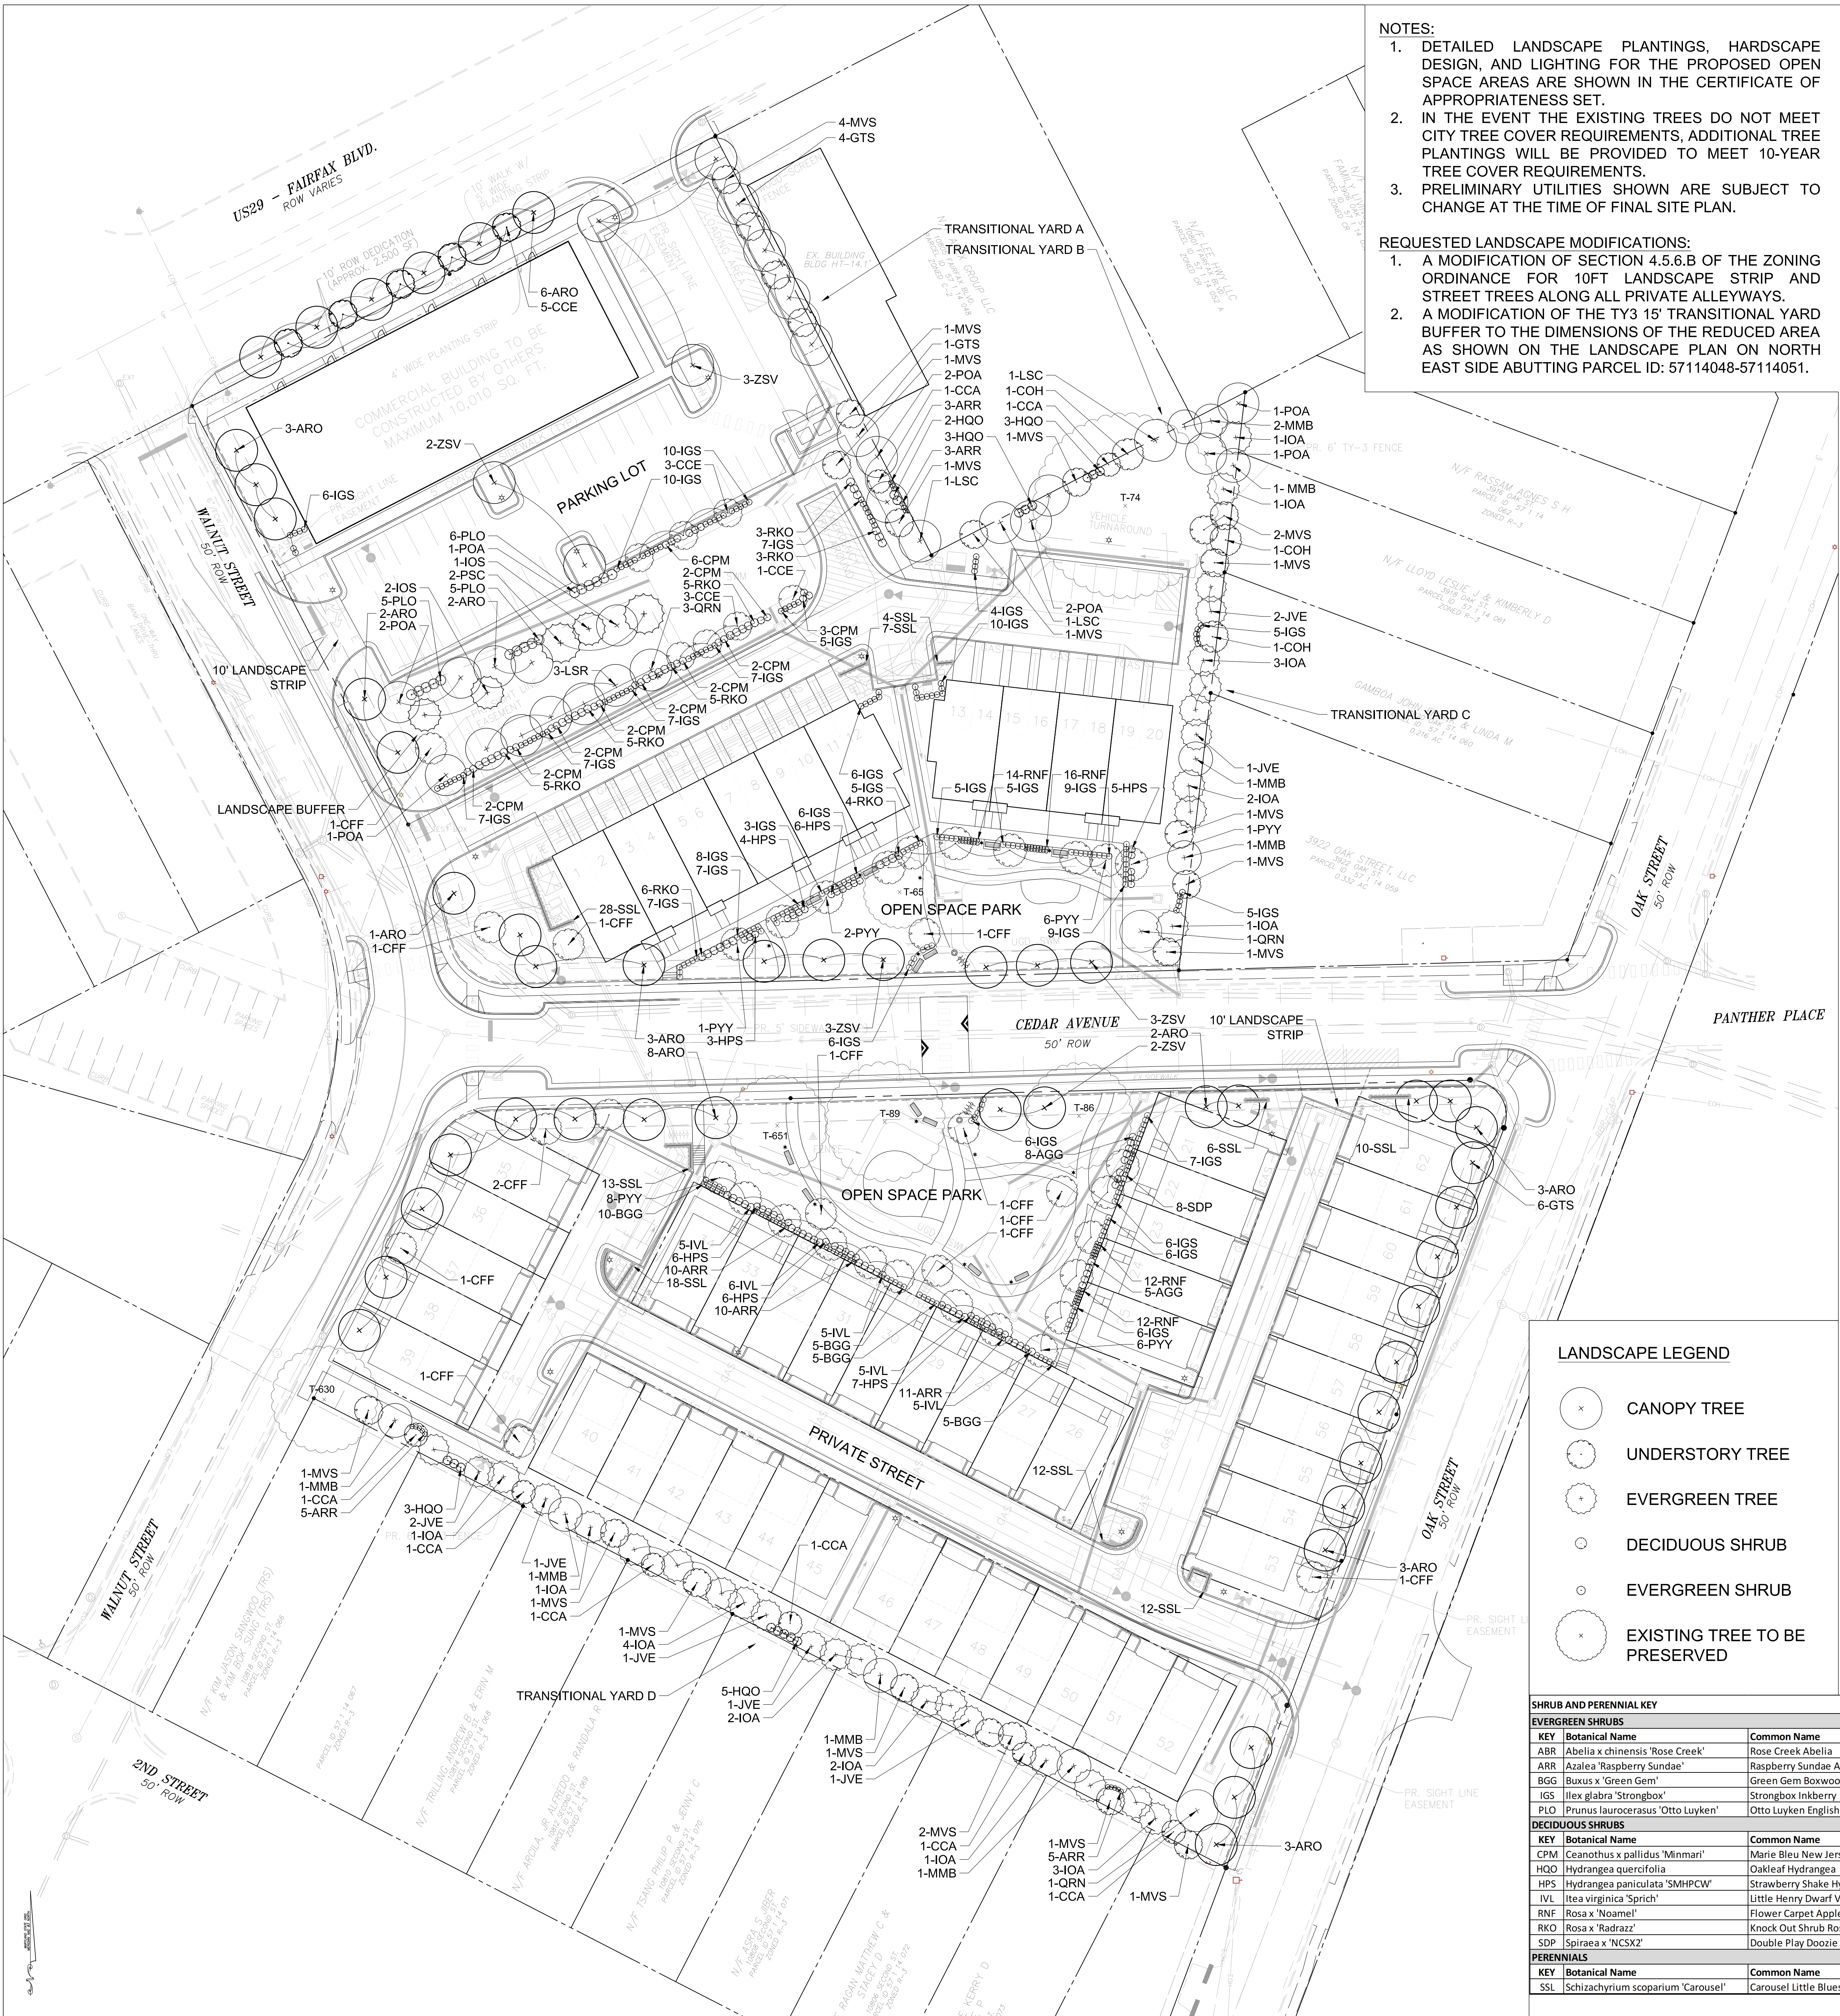

- NOTES:
1. DETAILED LANDSCAPE PLANTINGS, HARDSCAPE DESIGN, AND LIGHTING FOR THE PROPOSED OPEN SPACE AREAS ARE SHOWN IN THE CERTIFICATE OF APPROPRIATENESS SET.
 2. IN THE EVENT THE EXISTING TREES DO NOT MEET CITY TREE COVER REQUIREMENTS, ADDITIONAL TREE PLANTINGS WILL BE PROVIDED TO MEET 10-YEAR TREE COVER REQUIREMENTS.
 3. PRELIMINARY UTILITIES SHOWN ARE SUBJECT TO CHANGE AT THE TIME OF FINAL SITE PLAN.

- REQUESTED LANDSCAPE MODIFICATIONS:
1. A MODIFICATION OF SECTION 4.5.6.B OF THE ZONING ORDINANCE FOR 10FT LANDSCAPE STRIP AND STREET TREES ALONG ALL PRIVATE ALLEYSWAYS.
 2. A MODIFICATION OF THE TY3 15' TRANSITIONAL YARD BUFFER TO THE DIMENSIONS OF THE REDUCED AREA AS SHOWN ON THE LANDSCAPE PLAN ON NORTH EAST SIDE ABUTTING PARCEL ID: 57114048-57114051.

- LANDSCAPE LEGEND
- CANOPY TREE
 - UNDERSTORY TREE
 - EVERGREEN TREE
 - DECIDUOUS SHRUB
 - EVERGREEN SHRUB
 - EXISTING TREE TO BE PRESERVED

SHRUB AND PERENNIAL KEY	
EVERGREEN SHRUBS	
KEY	Botanical Name
ABR	Abelia x chinensis 'Rose Creek'
ARR	Azalea 'Raspberry Sundae'
BGG	Buxus x 'Green Gem'
IGS	Ilex glabra 'Strongbox'
PLO	Prunus laurocerasus 'Otto Luyken'
DECIDUOUS SHRUBS	
KEY	Botanical Name
CPM	Ceanothus x pallidus 'Minimari'
HQD	Hydrangea quercifolia
HPS	Hydrangea paniculata 'SMHPCW'
IVL	Itea virginica 'Sprich'
RNF	Rosa x 'Noameli'
RKO	Rosa x 'Radrazz'
SDP	Spiraea x 'NCSX2'
PERENNIALS	
KEY	Botanical Name
SSL	Schizachyrium scoparium 'Carousel'

BREEZEWAY							
CODE PLANTING TABLE							
TRANSITIONAL YARD							
*PROJECT BOUNDARY TRANSITIONAL YARDS TO BE TY3 FOR PD-M CITY OF FAIRFAX ZONING ORDINANCE, Sect. 4.5.5.D							
TRANSITIONAL YARD A - East to Commercial Building, Adjacent to Commercially Zoned Parcels along Fairfax Blvd (200 L.F.)							
CODE	CODE APPLICATION	REQUIRED	PROVIDED	NOTES			
15' Width, Fence (Located on Property Line) = 6' height							
Plantings: 4 canopy trees per 100 L.F.	200/100x4-8	Canopy	8	8			
4 understory trees per 100 L.F.	200/100x4-8	Understory	8	8			
4 shrubs per 100 L.F.	200/100x4-8	Shrubs	8	8			
		Total	24	24			
TRANSITIONAL YARD B - South of Commercially Zoned Parcels along Fairfax Blvd (150 L.F.)							
CODE	CODE APPLICATION	REQUIRED	PROVIDED	NOTES			
15' Width, Fence (Located on Property Line) = 6' height							
Plantings: 4 canopy trees per 100 L.F.	150/100x4-6	Canopy	6	9	Canopy trees are partially substituted in place of understory trees		
4 understory trees per 100 L.F.	150/100x4-6	Understory	6	3			
4 shrubs per 100 L.F.	150/100x4-6	Shrubs	6	6			
		Total	18	18			
TRANSITIONAL YARD C - East to Proposed Multifamily Stacked Condo Dwellings (247 L.F.)							
CODE	CODE APPLICATION	REQUIRED	PROVIDED	NOTES			
15' Width, Fence (Located on Property Line) = 6' height							
Plantings: 4 canopy trees per 100 L.F.	247.1/100x4-9.88	Canopy	10	5	Evergreen trees are partially substituted in place of canopy and understory trees		
4 understory trees per 100 L.F.	247.1/100x4-9.88	Understory	10	6			
4 shrubs per 100 L.F.	247.1/100x4-9.88	Shrubs	10	10			
		Evergreens	0	11			
		Total	30	32			
TRANSITIONAL YARD D - Along Southern Property Boundary (435.64 L.F.)							
CODE	CODE APPLICATION	REQUIRED	PROVIDED	NOTES			
15' Width, Fence (Located on Property Line) = 6' height							
Plantings: 4 canopy trees per 100 L.F.	435.64/100x4-17.42	Canopy	18	4	Evergreen trees are partially substituted in place of canopy and understory trees		
4 understory trees per 100 L.F.	435.64/100x4-17.42	Understory	18	14			
4 shrubs per 100 L.F.	435.64/100x4-17.42	Shrubs	18	18			
		Evergreens	0	20			
		Total	54	56			
TRANSITIONAL YARDS TOTAL		126	130				
STREET TREES							
*CITY OF FAIRFAX ZONING ORDINANCE, Sect. 4.5.6.B							
FAIRFAX BLVD (206.3 L.F.)							
TOTAL L.F.	CODE	CODE APPLICATION	REQUIRED	PROVIDED	NOTES		
206.3	1 Canopy Tree per 40 L.F.	206.3/40=5.2	6 trees	6 trees			
	Min. 10' Wide Landscape Stripe			5 understory trees	Additional plantings provided at Fairfax Blvd		
WALNUT STREET (370.7 L.F.)							
TOTAL L.F.	CODE	CODE APPLICATION	REQUIRED	PROVIDED	NOTES		
370.7	1 Canopy Tree per 40 L.F.	370.7/40=9.3	10 trees	10 trees			
	Min. 10' Wide Landscape Stripe						
CEDAR AVENUE (795.0 L.F.)							
TOTAL L.F.	CODE	CODE APPLICATION	REQUIRED	PROVIDED	NOTES		
795.0	1 Canopy Tree per 40 L.F.	795.0/40=19.9	20 trees	22 trees	19 proposed trees + 3 existing trees		
	Min. 10' Wide Landscape Stripe						
OAK STREET (355.6 L.F.)							
TOTAL L.F.	CODE	CODE APPLICATION	REQUIRED	PROVIDED	NOTES		
355.6	1 Canopy Tree per 40 L.F.	355.6/40=8.9	9 trees	13 trees			
	Min. 10' Wide Landscape Stripe						
STREET TREE TOTAL			45	56	53 proposed trees + 3 existing trees		
PARKING LOT LANDSCAPING							
*CITY OF FAIRFAX ZONING ORDINANCE, Sect. 4.5.7.C and Sect. 4.5.7.D							
PERIMETER REQUIREMENT							
CITY OF FAIRFAX ZONING ORDINANCE, Sect. 4.5.7.C							
CODE	CODE APPLICATION	REQUIRED	PROVIDED	NOTES			
Frontage on Public Right-Of-Way shall be screened	No Public Frontage	0	0	No landscaping shall be required per Zoning Ordinance Sect. 4.5.7.C			
TY3 Transitional Yard at All Perimeter Adjacent to Residentially Zoned Property	Already Provided	0	0	See Transitional Yard A for planting details			
INTERIOR REQUIREMENT							
CITY OF FAIRFAX ZONING ORDINANCE, Sect. 4.5.7.D							
TOTAL PARKING SPACES: 44	CODE	CODE APPLICATION	REQUIRED	PROVIDED	NOTES		
New On-site surface parking lot with more than 10 spaces to provide 1 Parking Island and 1 Canopy Tree per 10 spaces	44/10=4.4		5 trees	5 trees	Only the proposed commercial lot has a parking lot with more than 10 parking spaces		
ADDITIONAL PLANTING TABLE							
OPEN SPACE PARK PLANTING							
CODE	CODE APPLICATION	REQUIRED	PROVIDED	NOTES			
Canopy		-	2				
Understory		-	37				
Shrubs		-	305				
Total			344				
LANDSCAPE BUFFER BETWEEN MULTI-FAMILY STACKED CONDO DWELLING AND PROPOSED COMMERCIAL BUILDING							
CODE	CODE APPLICATION	REQUIRED	PROVIDED	NOTES			
Canopy		-	12	Additional plantings provided to create dense screening from parking lot to multi-family dwelling			
Understory		-	7				
Shrubs		-	127				
Evergreen		-	5				
Total			151				
TRANSFORMERS AND EQUIPMENT BOX SCREENING							
CODE	CODE APPLICATION	REQUIRED	PROVIDED	NOTES			
Shrubs		-	26				
Perennials		-	110				
Total			136				

10 YEAR TREE COVER CALCULATIONS			*CITY OF FAIRFAX ZONING ORDINANCE, Sect. 4.5.6				
TREE CANOPY							
SITE AREA	CODE		CODE APPLICATION	REQUIRED	PROVIDED	NOTES	NOTES
4.6806 acres (203,887 s.f.)	10% Min. Tree Canopy Required For PD-M		203,887x10%=20,388.7	20,389	37,820	Provided 18.5% Canopy Coverage	
TRANSITIONAL YARDS							
QUANTITY	KEY	BOTANICAL NAME	COMMON NAME	CATEGORY	SIZE	10 YEAR CANOPY	TOTAL 10 YEAR S.F.
CANOPY TREES (MAJOR DECIDUOUS SHADE TREES)							
3	COH	Celtis occidentalis	Hackberry	III	3.5' Cal.	175	525
3	LSC	Liquidambar styraciflua 'Cherokee'	'Cherokee' Sweetgum	IV	3.5' Cal.	125	375
9	MMB	Magnolia macrophylla	Bigleaf Magnolia	III	3.5' Cal.	175	1575
5	GTS	Gleditsia triacanthos f. inermis 'Skycole'	Skyline Honey Locust	III	3.5' Cal.	175	875
6	POA	Platanus occidentalis	American sycamore	IV	3.5' Cal.	250	1500
UNDERSTORY TREES (MINOR DECIDUOUS SHADE TREES)							
8	CCA	Carpinus caroliniana	American Hornbeam	I	3.5' Cal.	75	600
23	MVS	Magnolia virginiana	Sweet Bay Magnolia	I	10' Ht.	125	2875
EVERGREEN TREES							
22	IOA	Ilex opaca	American Holly	II	8.0' Ht.	125	2750
9	JVE	Juniperus virginiana	Eastern Red Cedar	II	8.0' Ht.	125	1125
STREET TREE (EXCLUDES FAIRFAX BLVD)							
QUANTITY	KEY	BOTANICAL NAME	COMMON NAME	CATEGORY	SIZE	10 YEAR CANOPY	TOTAL 10 YEAR S.F.
CANOPY TREES (MAJOR DECIDUOUS SHADE TREES)							
28	ARO	Acer rubrum 'PNI 026'	October Glory Red Maple	IV	3.5' Cal.	250	7000
6	GTS	Gleditsia triacanthos f. inermis 'Skycole'	Skyline Honey Locust	III	3.5' Cal.	175	1050
8	ZSV	Zelkova serrata 'Village Green'	Village Green Japanese zelkova	IV	3.5' Cal.	250	2000
PARKING LOT							
QUANTITY	KEY	BOTANICAL NAME	COMMON NAME	CATEGORY	SIZE	10 YEAR CANOPY	TOTAL 10 YEAR S.F.
CANOPY TREES (MAJOR DECIDUOUS SHADE TREES)							
5	ZSV	Zelkova serrata 'Village Green'	Village Green Japanese zelkova	IV	3.5' Cal.	250	1250
OPEN SPACE PARK PLANTING							
QUANTITY	KEY	BOTANICAL NAME	COMMON NAME	CATEGORY	SIZE	10 YEAR CANOPY	TOTAL 10 YEAR S.F.
CANOPY TREES (MAJOR DECIDUOUS SHADE TREES)							
2	QRN	Quercus rubra	Northern Red Oak	IV	3.5' Cal.	250	500
UNDERSTORY TREES (MINOR DECIDUOUS SHADE TREES)							
24	PYY	Prunus x yedoensis	Yoshino Cherry	III	3.5' Cal.	175	4200
13	CFH	Cornus florida	Flowering Dogwood	II	10' Ht.	125	1625
LANDSCAPE BUFFER BETWEEN MULTI-FAMILY STACKED CONDO DWELLING AND PROPOSED COMMERCIAL BUILDING							
QUANTITY	KEY	BOTANICAL NAME	COMMON NAME	CATEGORY	SIZE	10 YEAR CANOPY	TOTAL 10 YEAR S.F.
CANOPY TREES (MAJOR DECIDUOUS SHADE TREES)							
2	ARO	Acer rubrum 'PNI 026'	October Glory Red Maple	IV	3.5' Cal.	250	500
3	LSC	Liquidambar styraciflua 'Cherokee'	'Cherokee' Sweetgum	IV	3.5' Cal.	125	375
4	POA	Platanus occidentalis	American sycamore	IV	3.5' Cal.	250	1000
3	QRN	Quercus rubra	Northern Red Oak	IV	3.5' Cal.	250	750
UNDERSTORY TREES (MINOR DECIDUOUS SHADE TREES)							
7	CCE	Cercis canadensis	Eastern Redbud	II	10' Ht.	125	875
EVERGREEN TREES							
3	IOS	Ilex opaca 'Satyr Hill'	Satyr Hill American Holly	II	8.0' Ht.	125	375
2	PSC	Pinus strobus 'Fastigata'	Columnar Eastern White Pine	IV	8.0' Ht.	125	250
EXISTING TREES							
QUANTITY		BOTANICAL NAME	COMMON NAME	CATEGORY	SIZE	10 YEAR CANOPY	TOTAL 10 YEAR S.F.
6		-	-	-	-	645	3870
TOTAL PROPOSED TREE CANOPY						37,820 (18.5%)	

In association with:

Project Owner

PULTE

Project Title

RT.50 BREEZEWAY
MASTER
DEVELOPMENT PLAN


No. Revision Date
1.
2.
3.

Drawn by: QC Checked by: ABE
Scale: 1" = 30'-0"
Date: 10.18.2021
Issued for:

Drawing Title

LANDSCAPE
PLAN

Drawing Number

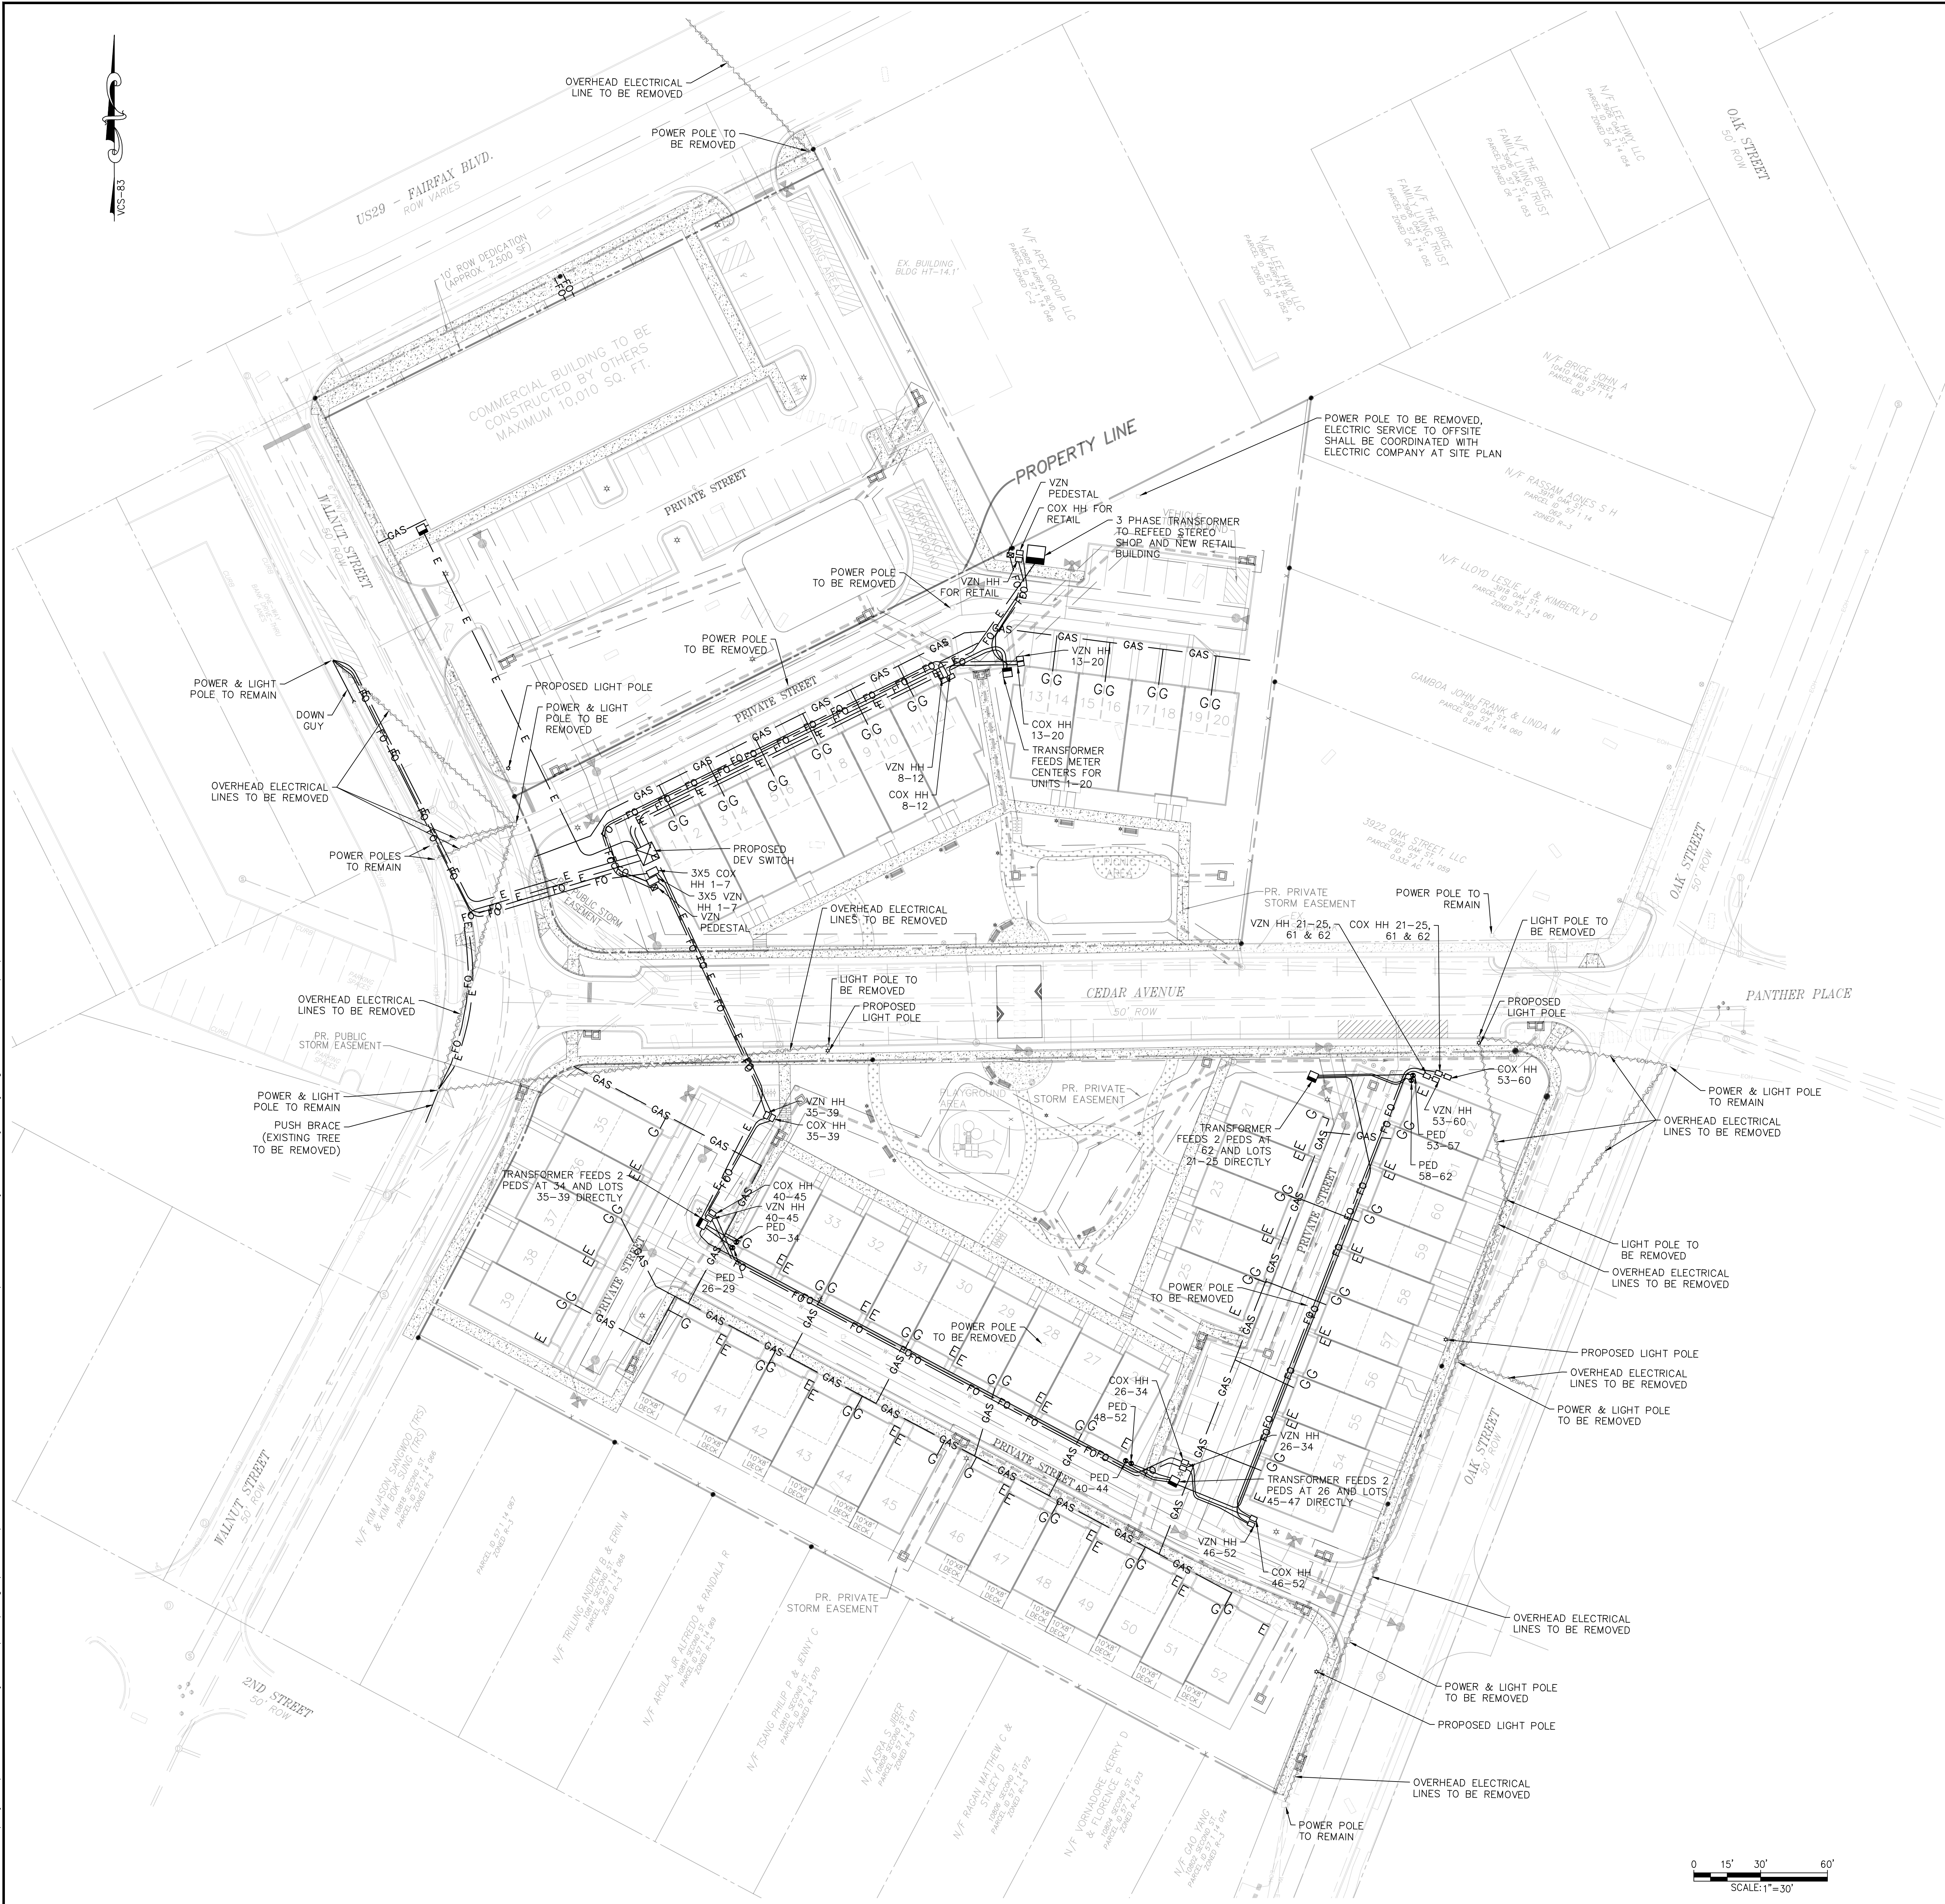

- NOTES**
1. PRELIMINARY DRY UTILITIES SHOWN ARE SUBJECT TO CHANGE AT THE TIME OF FINAL SITE PLAN.
 2. THE UTILITIES FOR THE COMMERCIAL BUILDING ARE SUBJECT TO CHANGE AT THE TIME OF SITE PLAN FOR THE COMMERCIAL COMPONENT.
 3. NEW LIGHTING FIXTURES AND POLES SHALL BE SET IN ACCORDANCE WITH DOMINION AND THE PUBLIC FACILITIES MANUAL AS APPLICABLE.

LEGEND

---	ROAD CENTERLINE	☒	PR. PEDESTAL
---	ADJACENT PROPERTY LINE	☒	PR. SWITCH
---	EX. OVERHEAD ELECTRIC	☐	PR. ELECTRIC TRANSFORMER
---	EX. CURB	☐	PR. UTILITY HAND HOLE
---	EX. EDGE OF PAVEMENT	☐	PR. ELECTRIC HAND HOLE
---	EX. MINOR CONTOUR	☐	PR. FIBER OPTIC
---	EX. MAJOR CONTOUR	☐	PR. GAS LINE
---	PROPERTY BOUNDARY	☐	PR. ELECTRICAL LINE
---	EX. SANITARY SEWER LINE	---	EXIST. OVERHEAD ELECTRICAL LINE TO BE REMOVED
---	EX. STORM SEWER LINE	---	PR. SANITARY SEWER LINE
---	EX. WATER LINE	---	PR. STORM SEWER LINE
---		---	PR. WATER LINE

SUBMISSION		REVISION	
NO.	DATE	NO.	DATE
1	8/6/2018	1	8/6/2018
2	6/7/2019	2	9/18/2019
3	9/20/2019	3	9/16/2020
4	11/2/2020	4	7/14/2021
5	7/31/2021	5	9/22/2021
6	10/1/2021	6	10/15/2021
7	10/19/2021	7	

CLIENT

PULTE HOME COMPANY LLC
9302 LEE HIGHWAY, SUITE 1000
FAIRFAX, VA 22031

ATCS

13861 SUNRISE VALLEY DRIVE, SUITE 200
HERNDON, VIRGINIA 20171
(703) 430-7500 FAX (703) 430-0889
HERNDON - LARGO - BALTIMORE
BLACK LIPS - RICHMOND
WWW.ATCSPLC.COM

LOCATION


FAIRFAX CITY, VIRGINIA

**RT. 50 BREEZEZY
MASTER DEVELOPMENT PLAN**

DRY UTILITY PLAN

AUTHOR: ZME
CHECK: JTK
PROJ.#: 001271
DATE: 10/30/2020
SCALE:

SHEET: 9 of 20

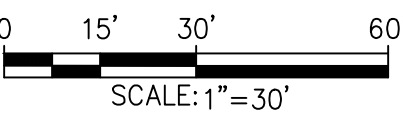

LEGEND

- OPEN SPACE GREATER THAN OR EQUAL TO 50 FEET WIDE
- GENERAL OPEN SPACE LESS THAN 50 FEET WIDE
- PR. BIKE RACK

OPEN SPACE TABULATIONS

	REQUIRED	PROVIDED
TOTAL SITE AREA (W/ R.O.W. DEDICATION & VACATION)	-	4.681 AC OR 203,887 SF
RECREATION OPEN SPACE (>= 50 FEET WIDE)	-	0.944 AC OR 41,120 SF
	20%	20.2%
GENERAL OPEN SPACE (< 50 FEET WIDE)	-	1.100 AC OR 47,936 SF
	-	23.5%
TOTAL EFFECTIVE OPEN SPACE	-	2.044 AC OR 89,056 SF
	-	43.7%

NOTES

1. OPEN SPACE IS REQUIRED PER 3.8.2.G. AS 20 PERCENT OF THE PLANNED DEVELOPMENT. THE QUALIFIED OPEN SPACE SHALL CONFORM TO THE REQUIREMENTS OF 3.8.7.
2. SEE SHEET 18 FOR ILLUSTRATIVE POCKET PARK, OPEN SPACE EXHIBIT.
3. THE DESIGN AND LAYOUT OF PEDESTRIAN WALKWAYS WITHIN THE OPEN SPACE ARE PRELIMINARY IN NATURE AND SUBJECT TO CHANGE AT THE TIME OF FINAL SITE PLAN.
4. * DENOTES OPEN SPACE AREAS THAT WILL BE SUBJECT TO PUBLIC ACCESS EASEMENTS

OPEN SPACE PLAN

RT. 50 BREEZEWAY
MASTER DEVELOPMENT PLAN

LOCATION
FAIRFAX CITY, VIRGINIA

13861 SUNRISE VALLEY DRIVE, SUITE 200
HERNDON, VIRGINIA 20171
430-7500 FAX (703) 430-0889
HERNDON - LARGO - BALTIMORE
BLACKSBURG - RICHMOND
WWW.ATCSPLC.COM



ATCS


CLIENT
PULTE HOME COMPANY LLC
9302 LEE HIGHWAY, SUITE 1000
FAIRFAX, VA 22031



SUBMISSION	NO.	DATE	REVISION	DESCRIPTION
1	8/6/2018	1	ADDRESS CITY COMMENTS	
2	6/7/2019	2	ADDRESS CITY COMMENTS	
3	9/20/2019	3	ADDRESS CITY COMMENTS	
4	11/2/2020	4	ADDRESS CITY COMMENTS	
5	7/23/2021	5	ADDRESS CITY COMMENTS	
6	10/1/2021	6	ADDRESS CITY COMMENTS	
7	10/18/2021	7	ADDRESS CITY COMMENTS	

AUTHOR: ZME
CHECK: JTK
PROJ.#: 001271
DATE: 10/30/2020
SCALE: 1"=30'


SHEET: 10 of 20

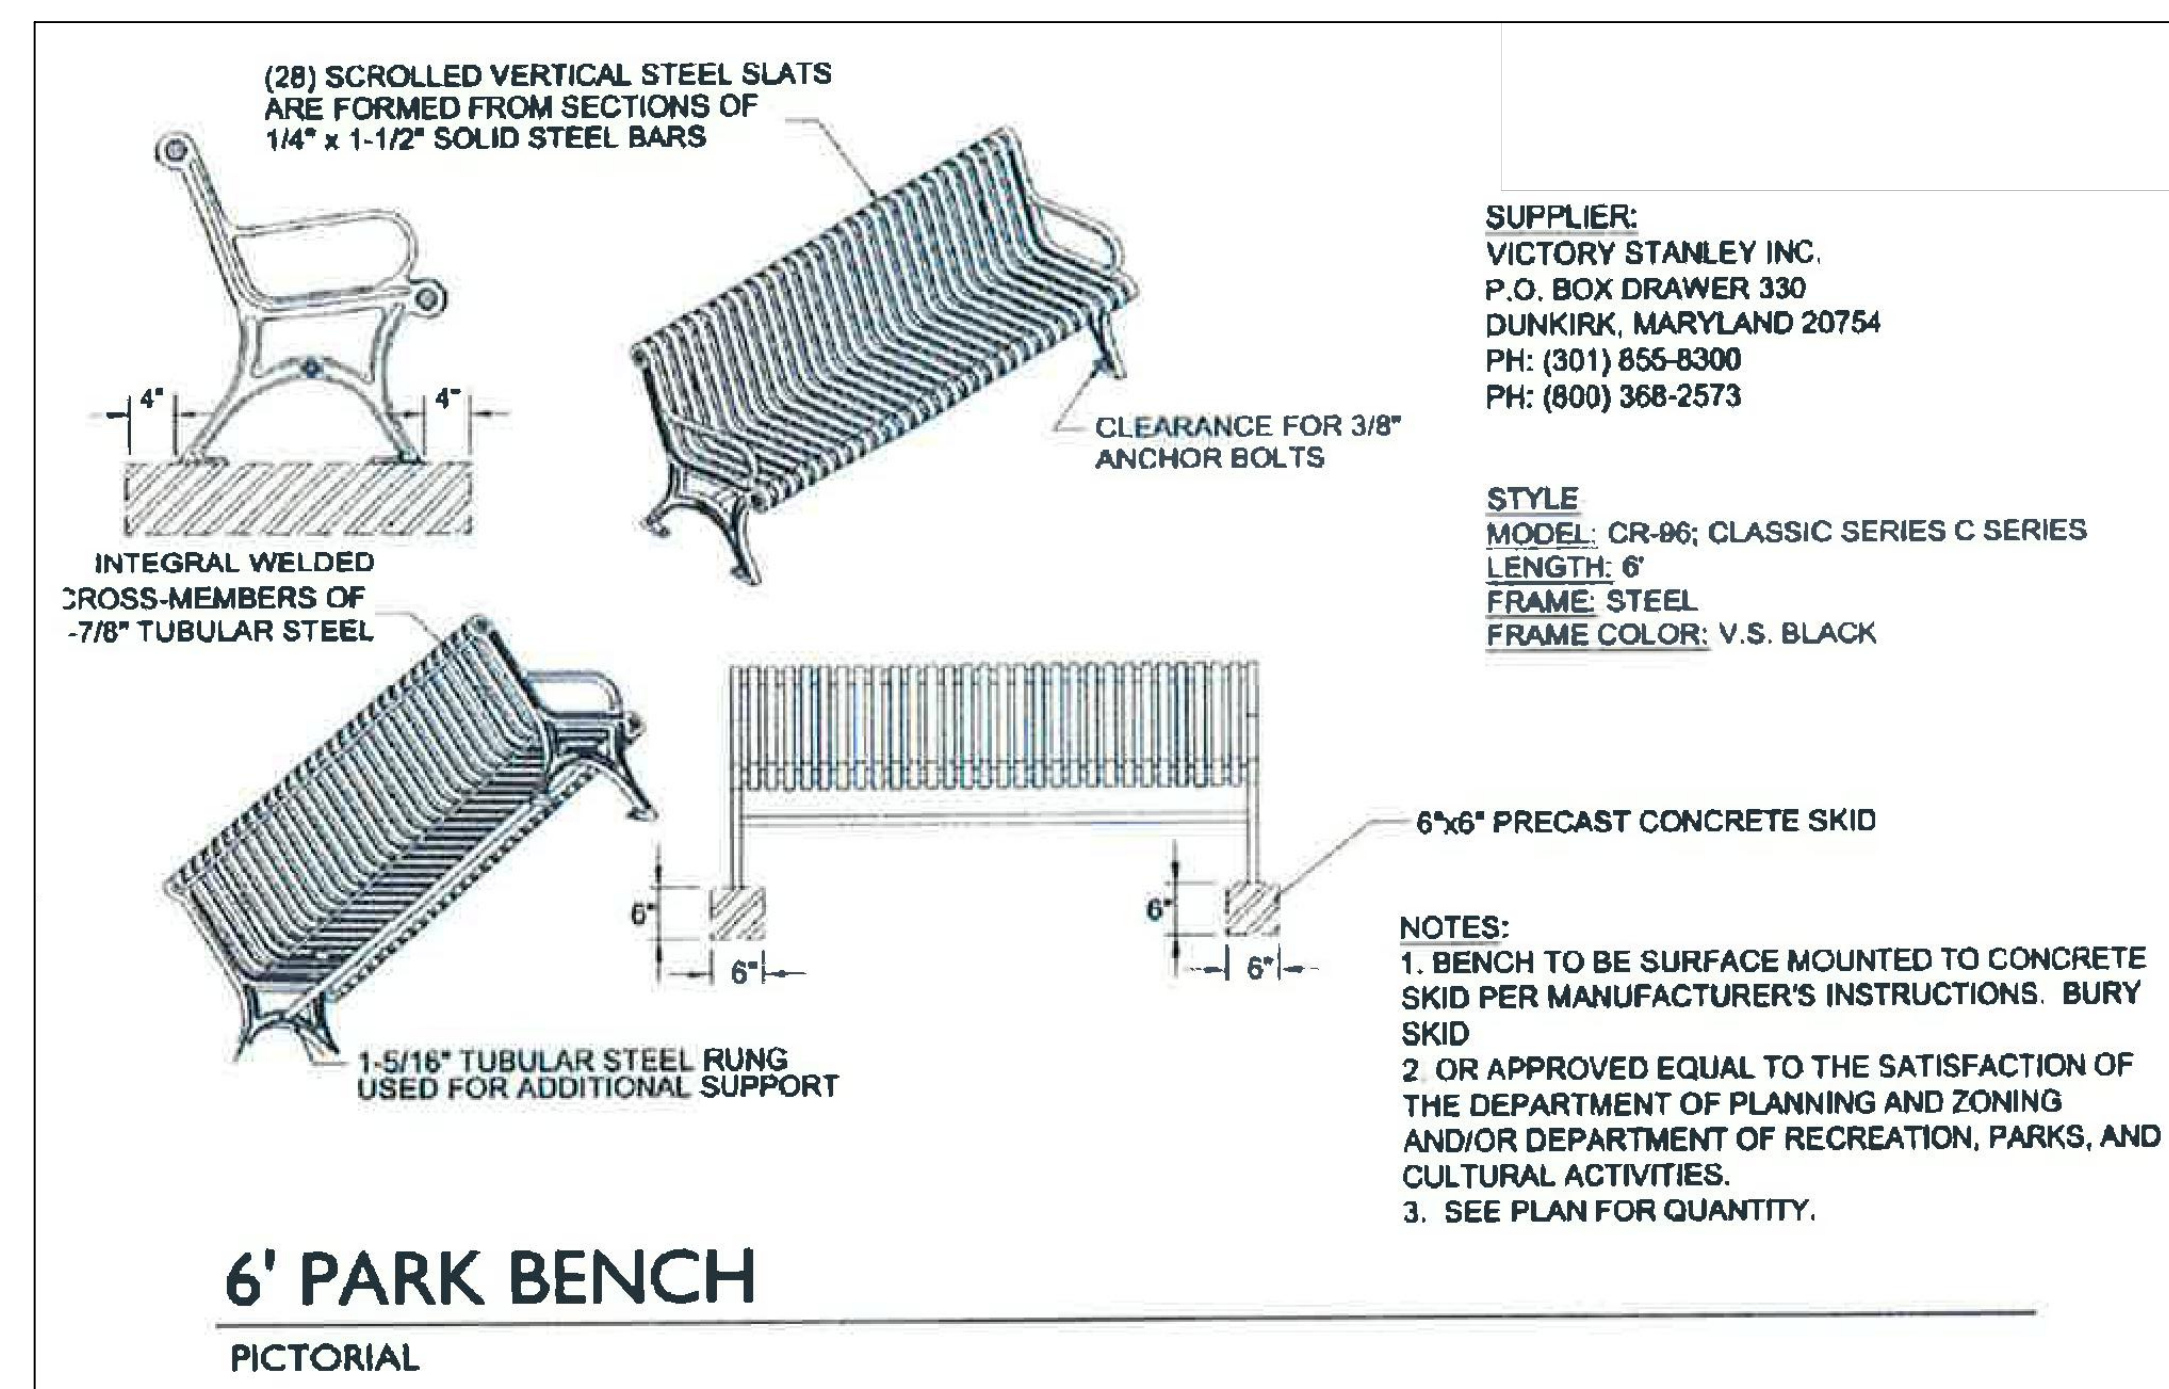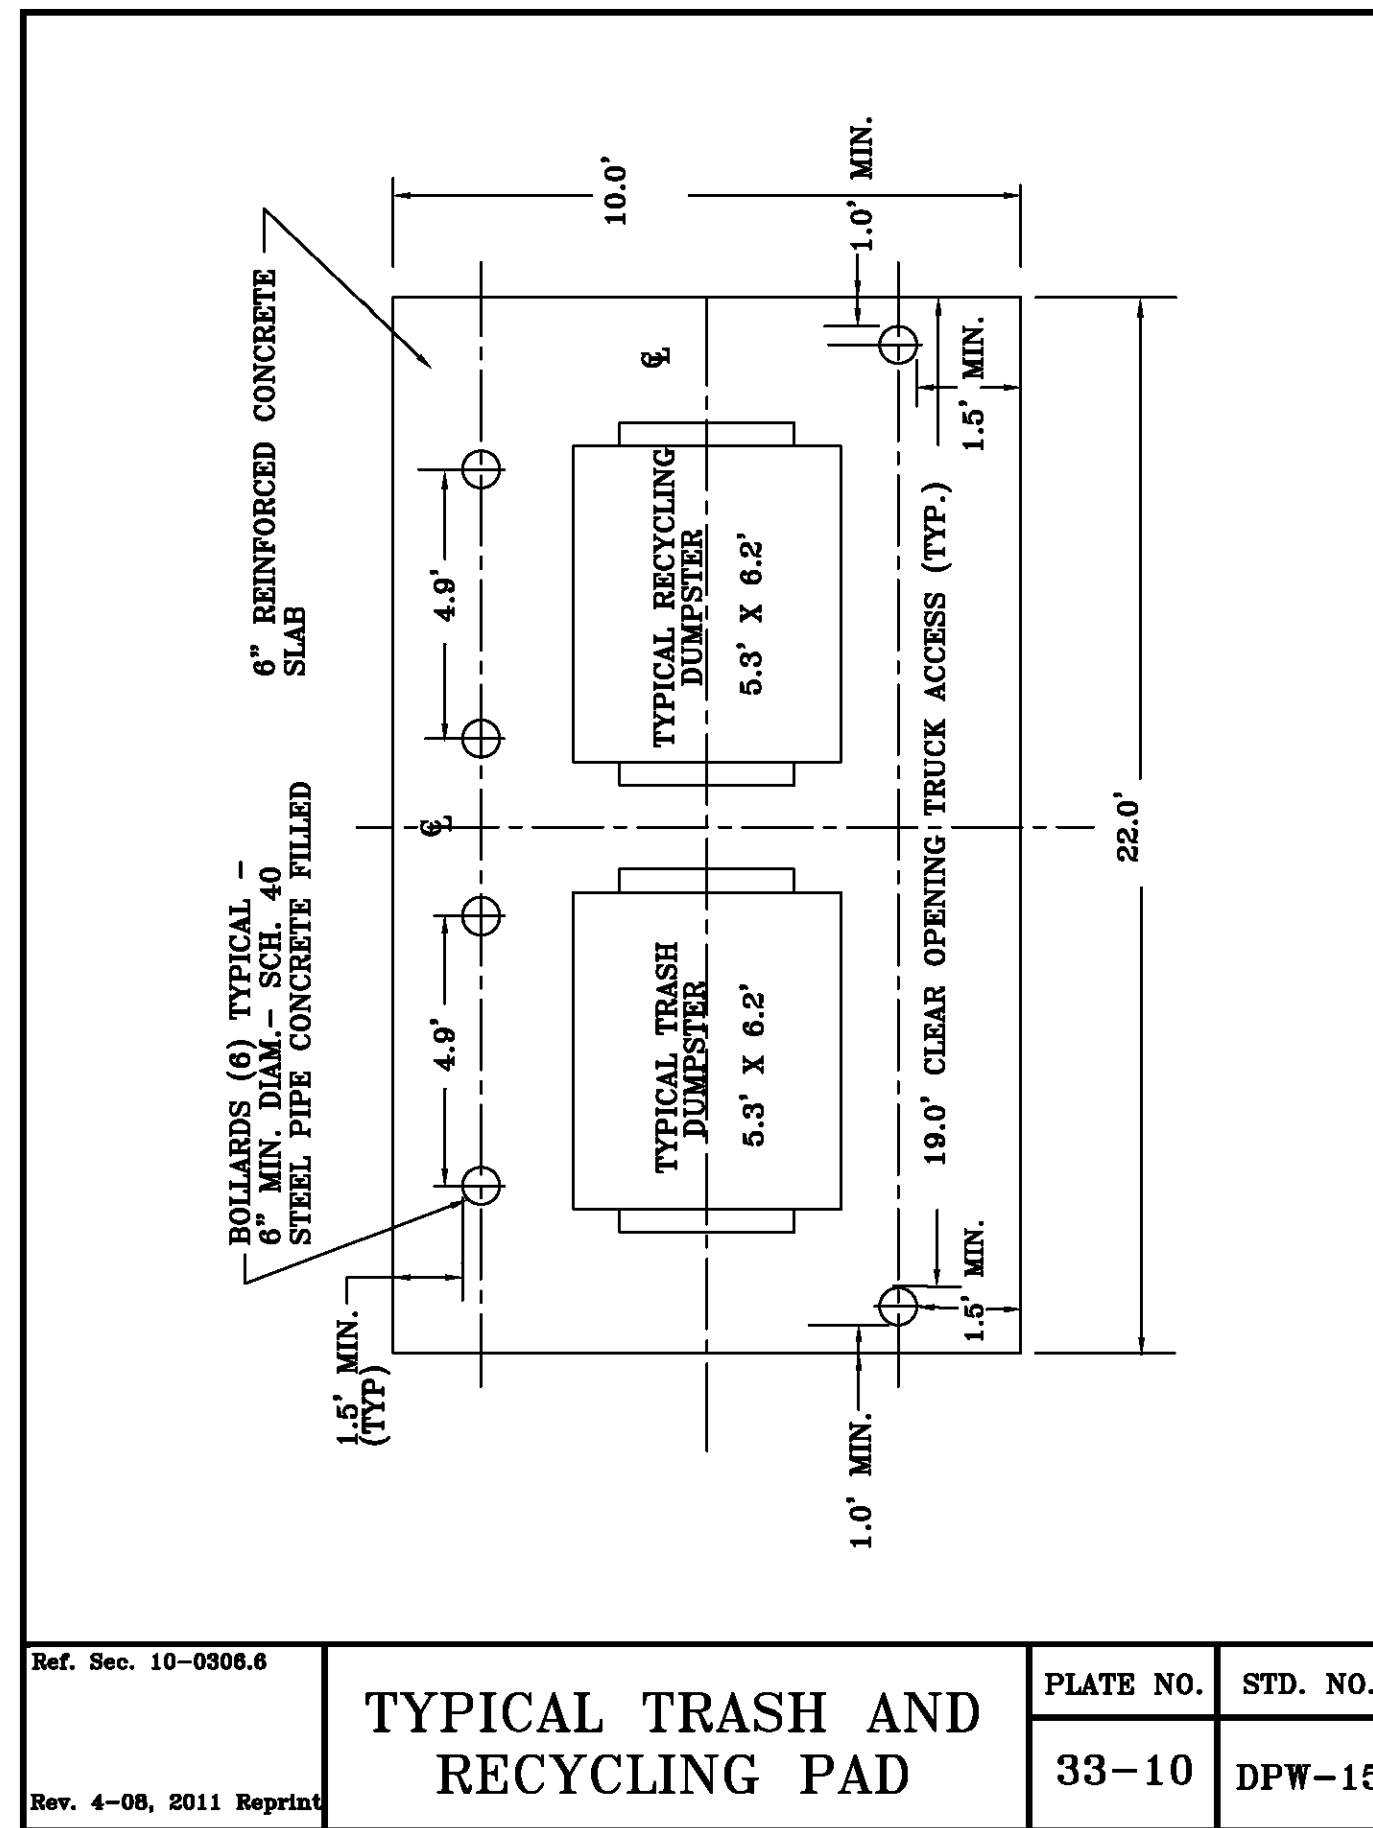

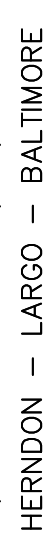GENERAL DETAILS RT. 50 BREZEWAY MASTER DEVELOPMENT PLAN		LOCATION FAIRFAX CITY, VIRGINIA	
13861 SUNRISE VALLEY DRIVE, SUITE 200 HENDON, VIRGINIA 20171 (703) 430-7300 FAX (703) 430-0889 PULITE HOME COMPANY LLC 9302 WEST ARCADE STREET, 1000 FAIRFAX, VA 22031 WWW.ATCSPHC.COM			
AUTHOR: _____ ZME CHECK: _____ JK DATE: 09/30/2020 SCALE: AS SHOWN		SUBMISSION NO. DATE 1 8/6/2018 2 6/7/2019 3 9/7/2019 4 11/2/2020 5 9/2/2021 6 10/15/2021	
REVISION DESCRIPTION ADDRESS QTY COMMENTS ADDRESS QTY COMMENTS ADDRESS QTY COMMENTS ADDRESS QTY COMMENTS ADDRESS QTY COMMENTS ADDRESS QTY COMMENTS			
SHEET: 12		OF 20	

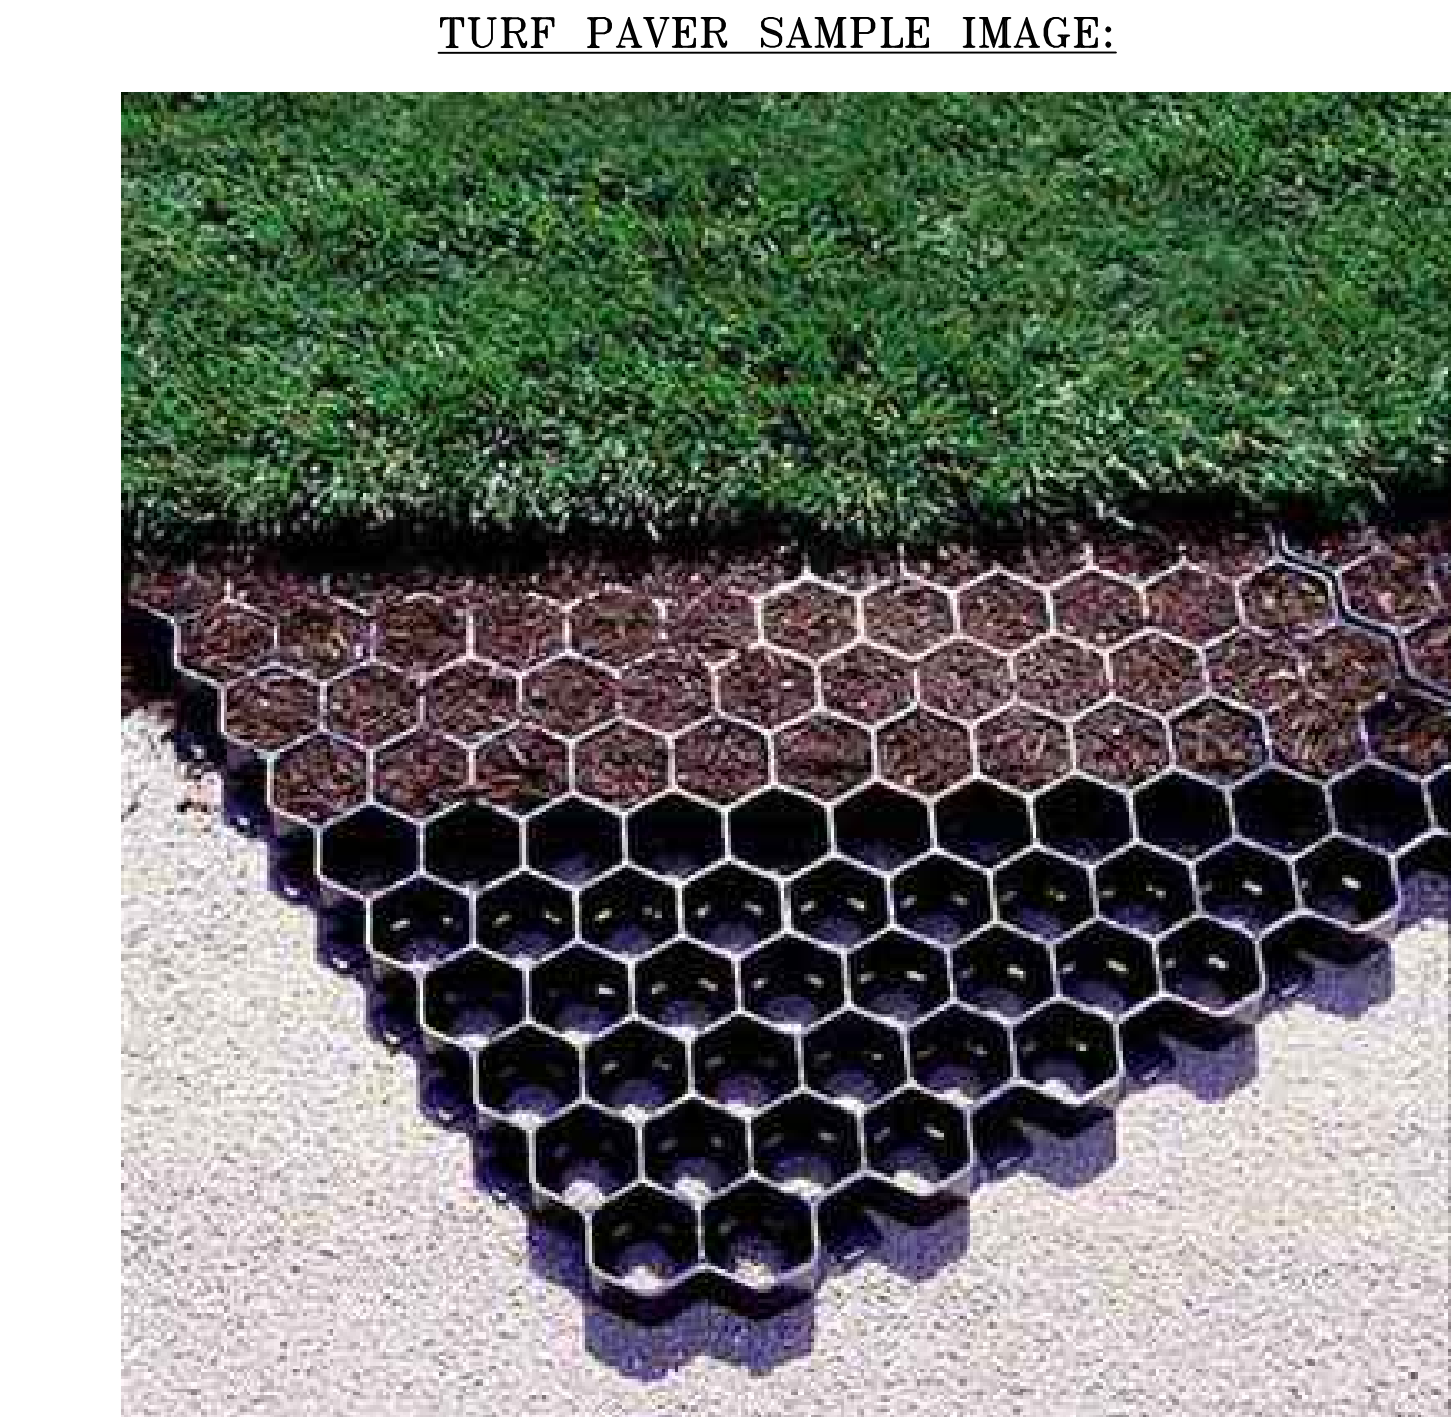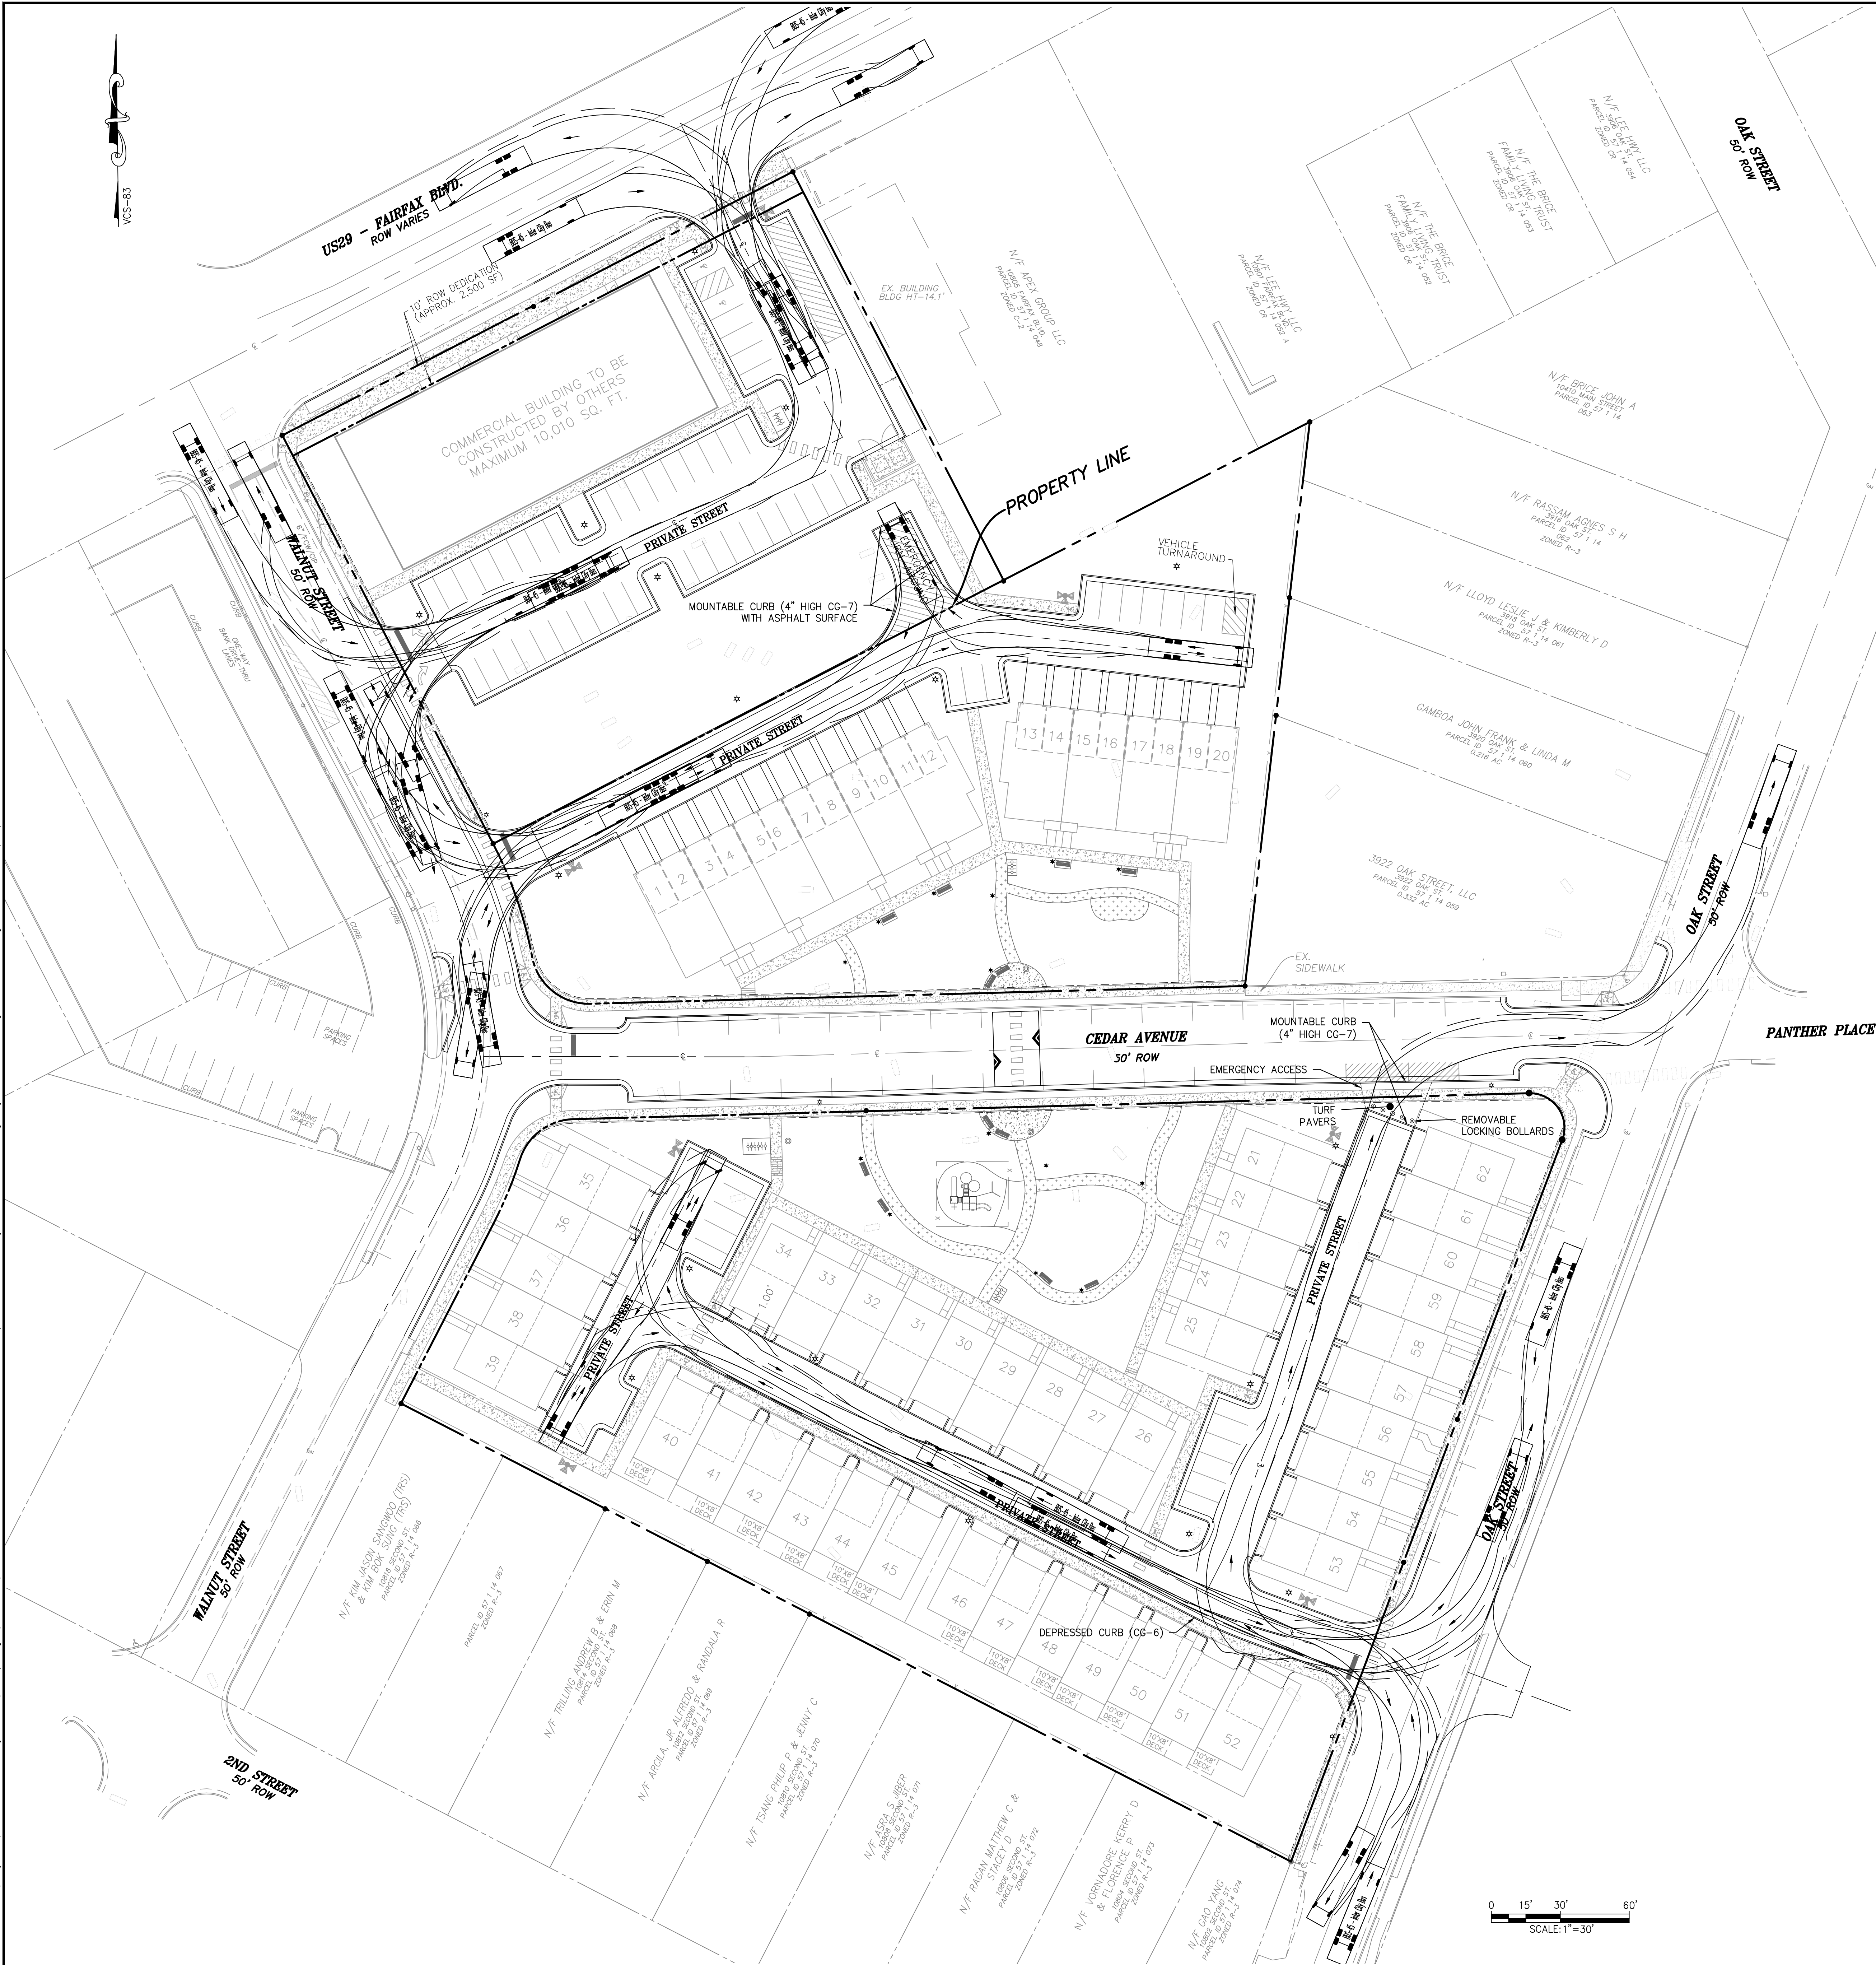

TURF PAVER SAMPLE IMAGE:

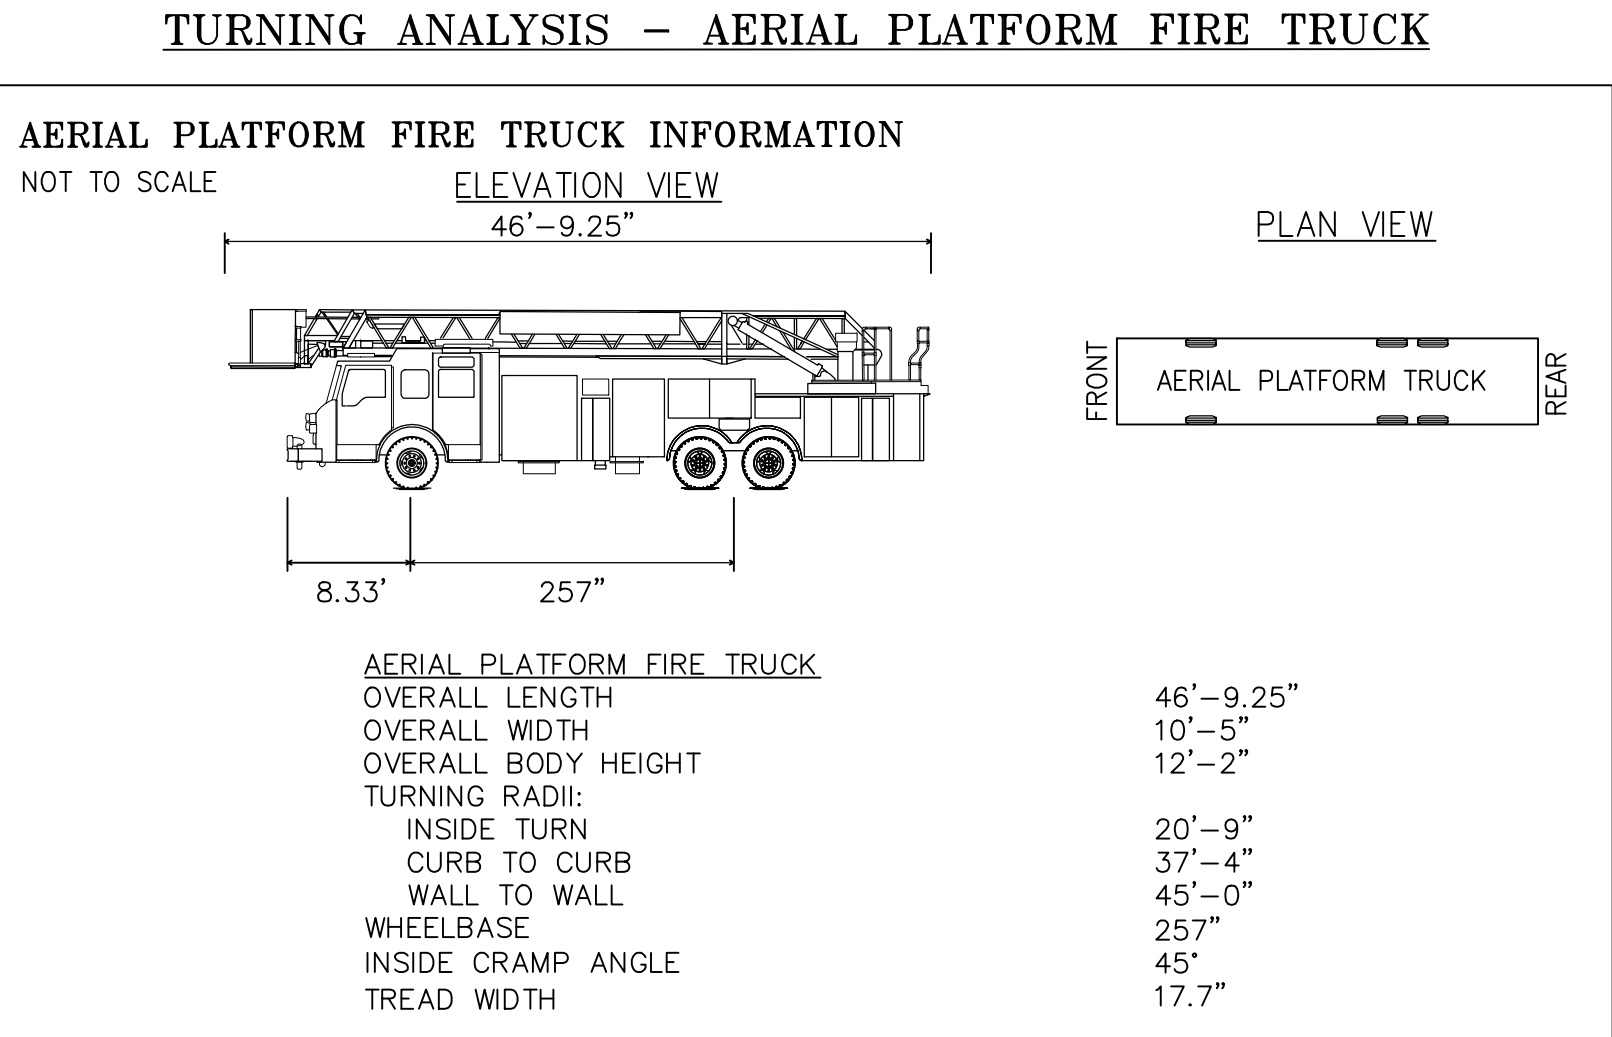

LEGEND

EX. SIDEWALK	PR. SIDEWALK	ROAD CENTERLINE	ADJACENT PROPERTY LINE	EX. OVERHEAD ELECTRIC	EX. CURB	EX. EDGE OF PAVEMENT	EX. MINOR CONTOUR	EX. MAJOR CONTOUR	PROPERTY BOUNDARY	EX. SANITARY SEWER LINE	EX. STORM SEWER LINE	EX. WATER LINE
--------------	--------------	-----------------	------------------------	-----------------------	----------	----------------------	-------------------	-------------------	-------------------	-------------------------	----------------------	----------------

NOTES

1. THE VEHICLE USED TO PRODUCE THE TURNING MOVEMENTS SHOWN ON THIS SHEET IS THE AASHTO EQUIVALENT DESIGN VEHICLE, "INTERCITY BUS (BUS-45)" FOR THE TYPICAL FAIRFAX CITY AERIAL PLATFORM FIRE TRUCK APPARATUS, AND USES TRUCK DIMENSION PROVIDED BY THE CITY FIRE DEPARTMENT.

REVISION		SUBMISSION		DATE		NO.		DESCRIPTION	
1		8/6/2018		1		6/6/2019		ADDRESS CITY COMMENTS	
2		6/7/2019		2		9/16/2020		ADDRESS CITY COMMENTS	
3		9/20/2019		3		9/16/2020		ADDRESS CITY COMMENTS	
4		11/2/2020		4		7/14/2021		ADDRESS CITY COMMENTS	
5		7/23/2021		5		9/22/2021		ADDRESS CITY COMMENTS	
6		10/7/2021		6		10/15/2021		ADDRESS CITY COMMENTS	
7		10/19/2021		7					

CLIENT
PULTE HOME COMPANY LLC
9302 LEE HIGHWAY, SUITE 1000
FAIRFAX, VA 22031


ATCS®
13861 SUNRISE VALLEY DRIVE, SUITE 200
HERNDON, VIRGINIA 20171
(703) 430-7500 FAX (703) 430-0889
HERNDON - LARGO BALTIMORE
BLACK LIPS NEWS
RALEIGH - RICHMOND
WWW.ATCSPLC.COM

EMERGENCY VEHICLE ACCESS TURNING MOVEMENTS
RT. 50 BREEZEWAY
MASTER DEVELOPMENT PLAN
LOCATION
FAIRFAX CITY, VIRGINIA

AUTHOR: ZME
CHECK: JTK
PROJ.#: 001271
DATE: 10/30/2020
SCALE: 1"=50'

SHEET: 13 of 20

FILE PATH: S:\Projects\001271_Breezeway_Motel\Civil\Design\Sheets\1271-REZONING MASTER DEVELOPMENT PLAN\01271 -Breezeway - 13-14 - Emergency Access Turning Movements.dwg PLOT DATE:10/18/2021 9:40:56 PM BY: CHRIS NEIFERT


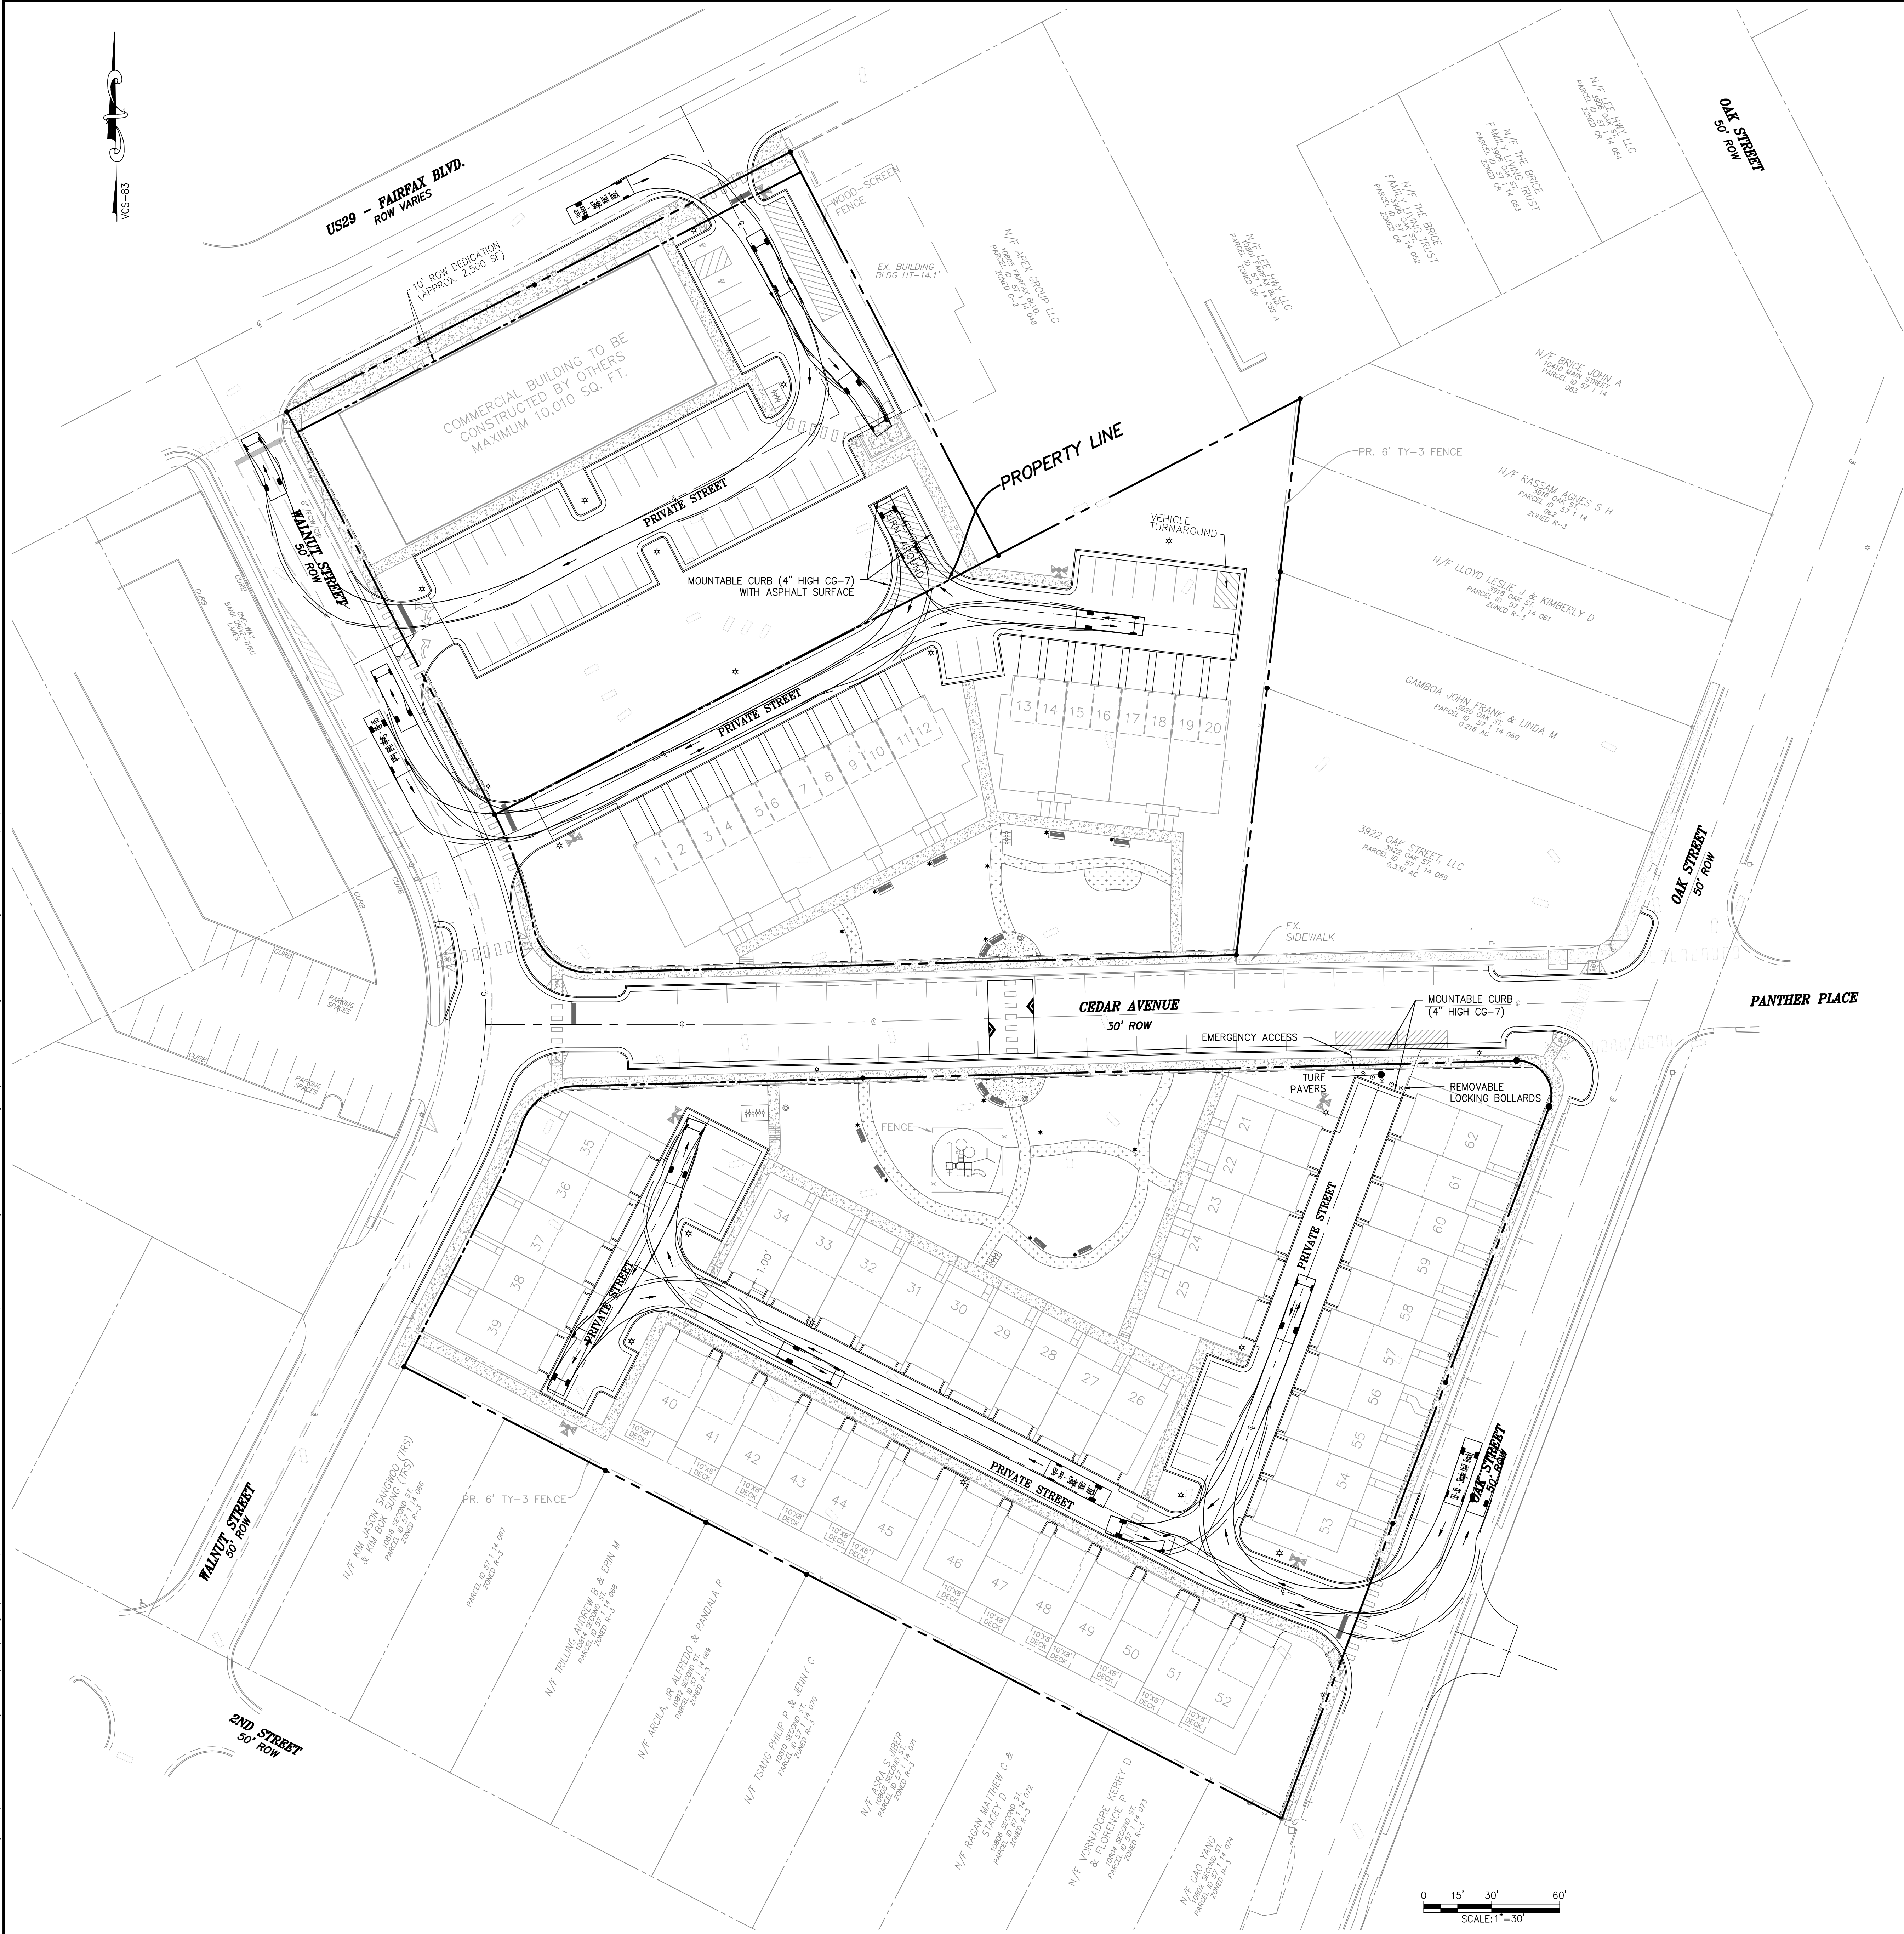


NOTES

1. THE VEHICLE USED TO PRODUCE THE TURNING MOVEMENTS SHOWN ON THIS SHEET IS THE AASHTO EQUIVALENT DESIGN VEHICLE "SINGLE UNIT TRUCK (SU)" FOR THE TYPICAL FAIRFAX CITY WORK TRUCK, AND USES TRUCK DIMENSION PROVIDED BY THE CITY PUBLIC WORKS DEPARTMENT.

TURNING ANALYSIS - REAR-LOAD REFUSE TRUCK

REAR-LOAD REFUSE TRUCK INFORMATION
NOT TO SCALE

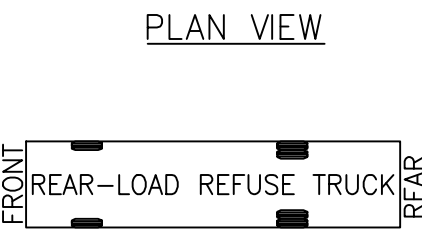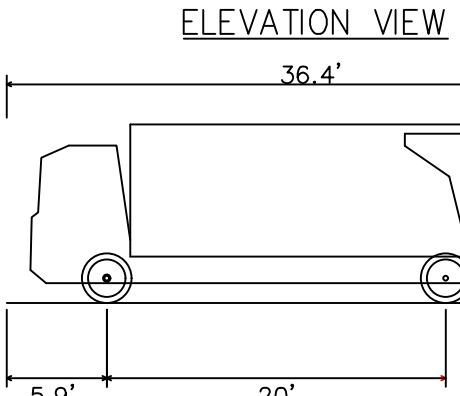

REAR-LOAD REFUSE TRUCK
OVERALL LENGTH 36.40 FEET
OVERALL WIDTH 8.38 FEET
OVERALL BODY HEIGHT 10.55 FEET
MIN BODY GROUND CLEARANCE 1.00 FEET
TRACK WIDTH 8.36 FEET
LOCK-TO-LOCK TIME 6.00 SECONDS
CURB TO CURB TURNING RADIUS 29.30 FEET

LEGEND

- EX. SIDEWALK
- PR. SIDEWALK
- ROAD CENTERLINE
- ADJACENT PROPERTY LINE
- EX. OVERHEAD ELECTRIC
- EX. CURB
- EX. EDGE OF PAVEMENT
- EX. MINOR CONTOUR
- EX. MAJOR CONTOUR
- PROPERTY BOUNDARY
- EX. SANITARY SEWER LINE
- EX. STORM SEWER LINE
- EX. WATER LINE

SUBMISSION		REVISION	
NO.	DATE	NO.	DESCRIPTION
1	8/6/2018	1	ADDRESS CITY COMMENTS
2	6/7/2019	2	ADDRESS CITY COMMENTS
3	9/20/2019	3	ADDRESS CITY COMMENTS
4	11/2/2020	4	ADDRESS CITY COMMENTS
5	7/23/2021	5	ADDRESS CITY COMMENTS
6	10/7/2021	6	ADDRESS CITY COMMENTS
7	10/29/2021	7	ADDRESS CITY COMMENTS

ATCS

13861 SUNRISE VALLEY DRIVE, SUITE 200
HERNDON, VIRGINIA 20171
(703) 430-7500 FAX (703) 430-0889
HERNDON - LARGO BALTIMORE
BLACK HILLS NEW YORK
RALEIGH - RICHMOND
WWW.ATCSPLC.COM

CLIENT
PULTE HOME COMPANY LLC
9302 LEE HIGHWAY, SUITE 1000
FAIRFAX, VA 22031

COMMONWEALTH OF VIRGINIA
JASON TURNER KACAMBARAS
Lic. No. 0402042416
Professional Engineer
10/19/2021

CITY WORK TRUCK ACCESS TURNING MOVEMENTS
RT. 50 BREEZEWAY
MASTER DEVELOPMENT PLAN
LOCATION
FAIRFAX CITY, VIRGINIA

AUTHOR: ZME
CHECK: JTK
PROJ.#: 001271
DATE: 10/30/2020
SCALE: 1"=50'

SHEET: 14 of 20



LEGEND
PATH OF PEDESTRIAN MOVEMENTS

SUBMISSION		REVISION	
NO.	DATE	NO.	DESCRIPTION
1	8/6/2018	1	6/5/2019 ADDRESS CITY COMMENTS
2	6/7/2019	2	9/18/2019 ADDRESS CITY COMMENTS
3	9/20/2019	3	9/16/2020 ADDRESS CITY COMMENTS
4	11/2/2020	4	7/14/2021 ADDRESS CITY COMMENTS
5	7/31/2021	5	9/22/2021 ADDRESS CITY COMMENTS
6	10/7/2021	6	10/15/2021 ADDRESS CITY COMMENTS
7	10/19/2021	7	

COMMONWEALTH OF VIRGINIA

JASON TURNER KACAMBARAS
Lic. No. 0402042416
10/19/2021
PROFESSIONAL ENGINEER

CLIENT

PULTE HOME COMPANY LLC
9302 LEE HIGHWAY, SUITE 1000
FAIRFAX, VA 22031

13861 SUNRISE VALLEY DRIVE, SUITE 200
HERNDON, VIRGINIA 20171
(703) 430-7500 FAX (703) 430-0889
HERNDON - LARGO BALTIMORE
BLACKSTONE - RICHMOND
WWW.ATCSPLC.COM


ATCS

PEDESTRIAN MOVEMENT PLAN
RT. 50 BREEZEWAY
MASTER DEVELOPMENT PLAN

LOCATION
FAIRFAX CITY, VIRGINIA

AUTHOR: ZME
CHECK: JTK
PROJ.#: 001271
DATE: 10/30/2020
SCALE: 1"=30'

SHEET: 15 of 20

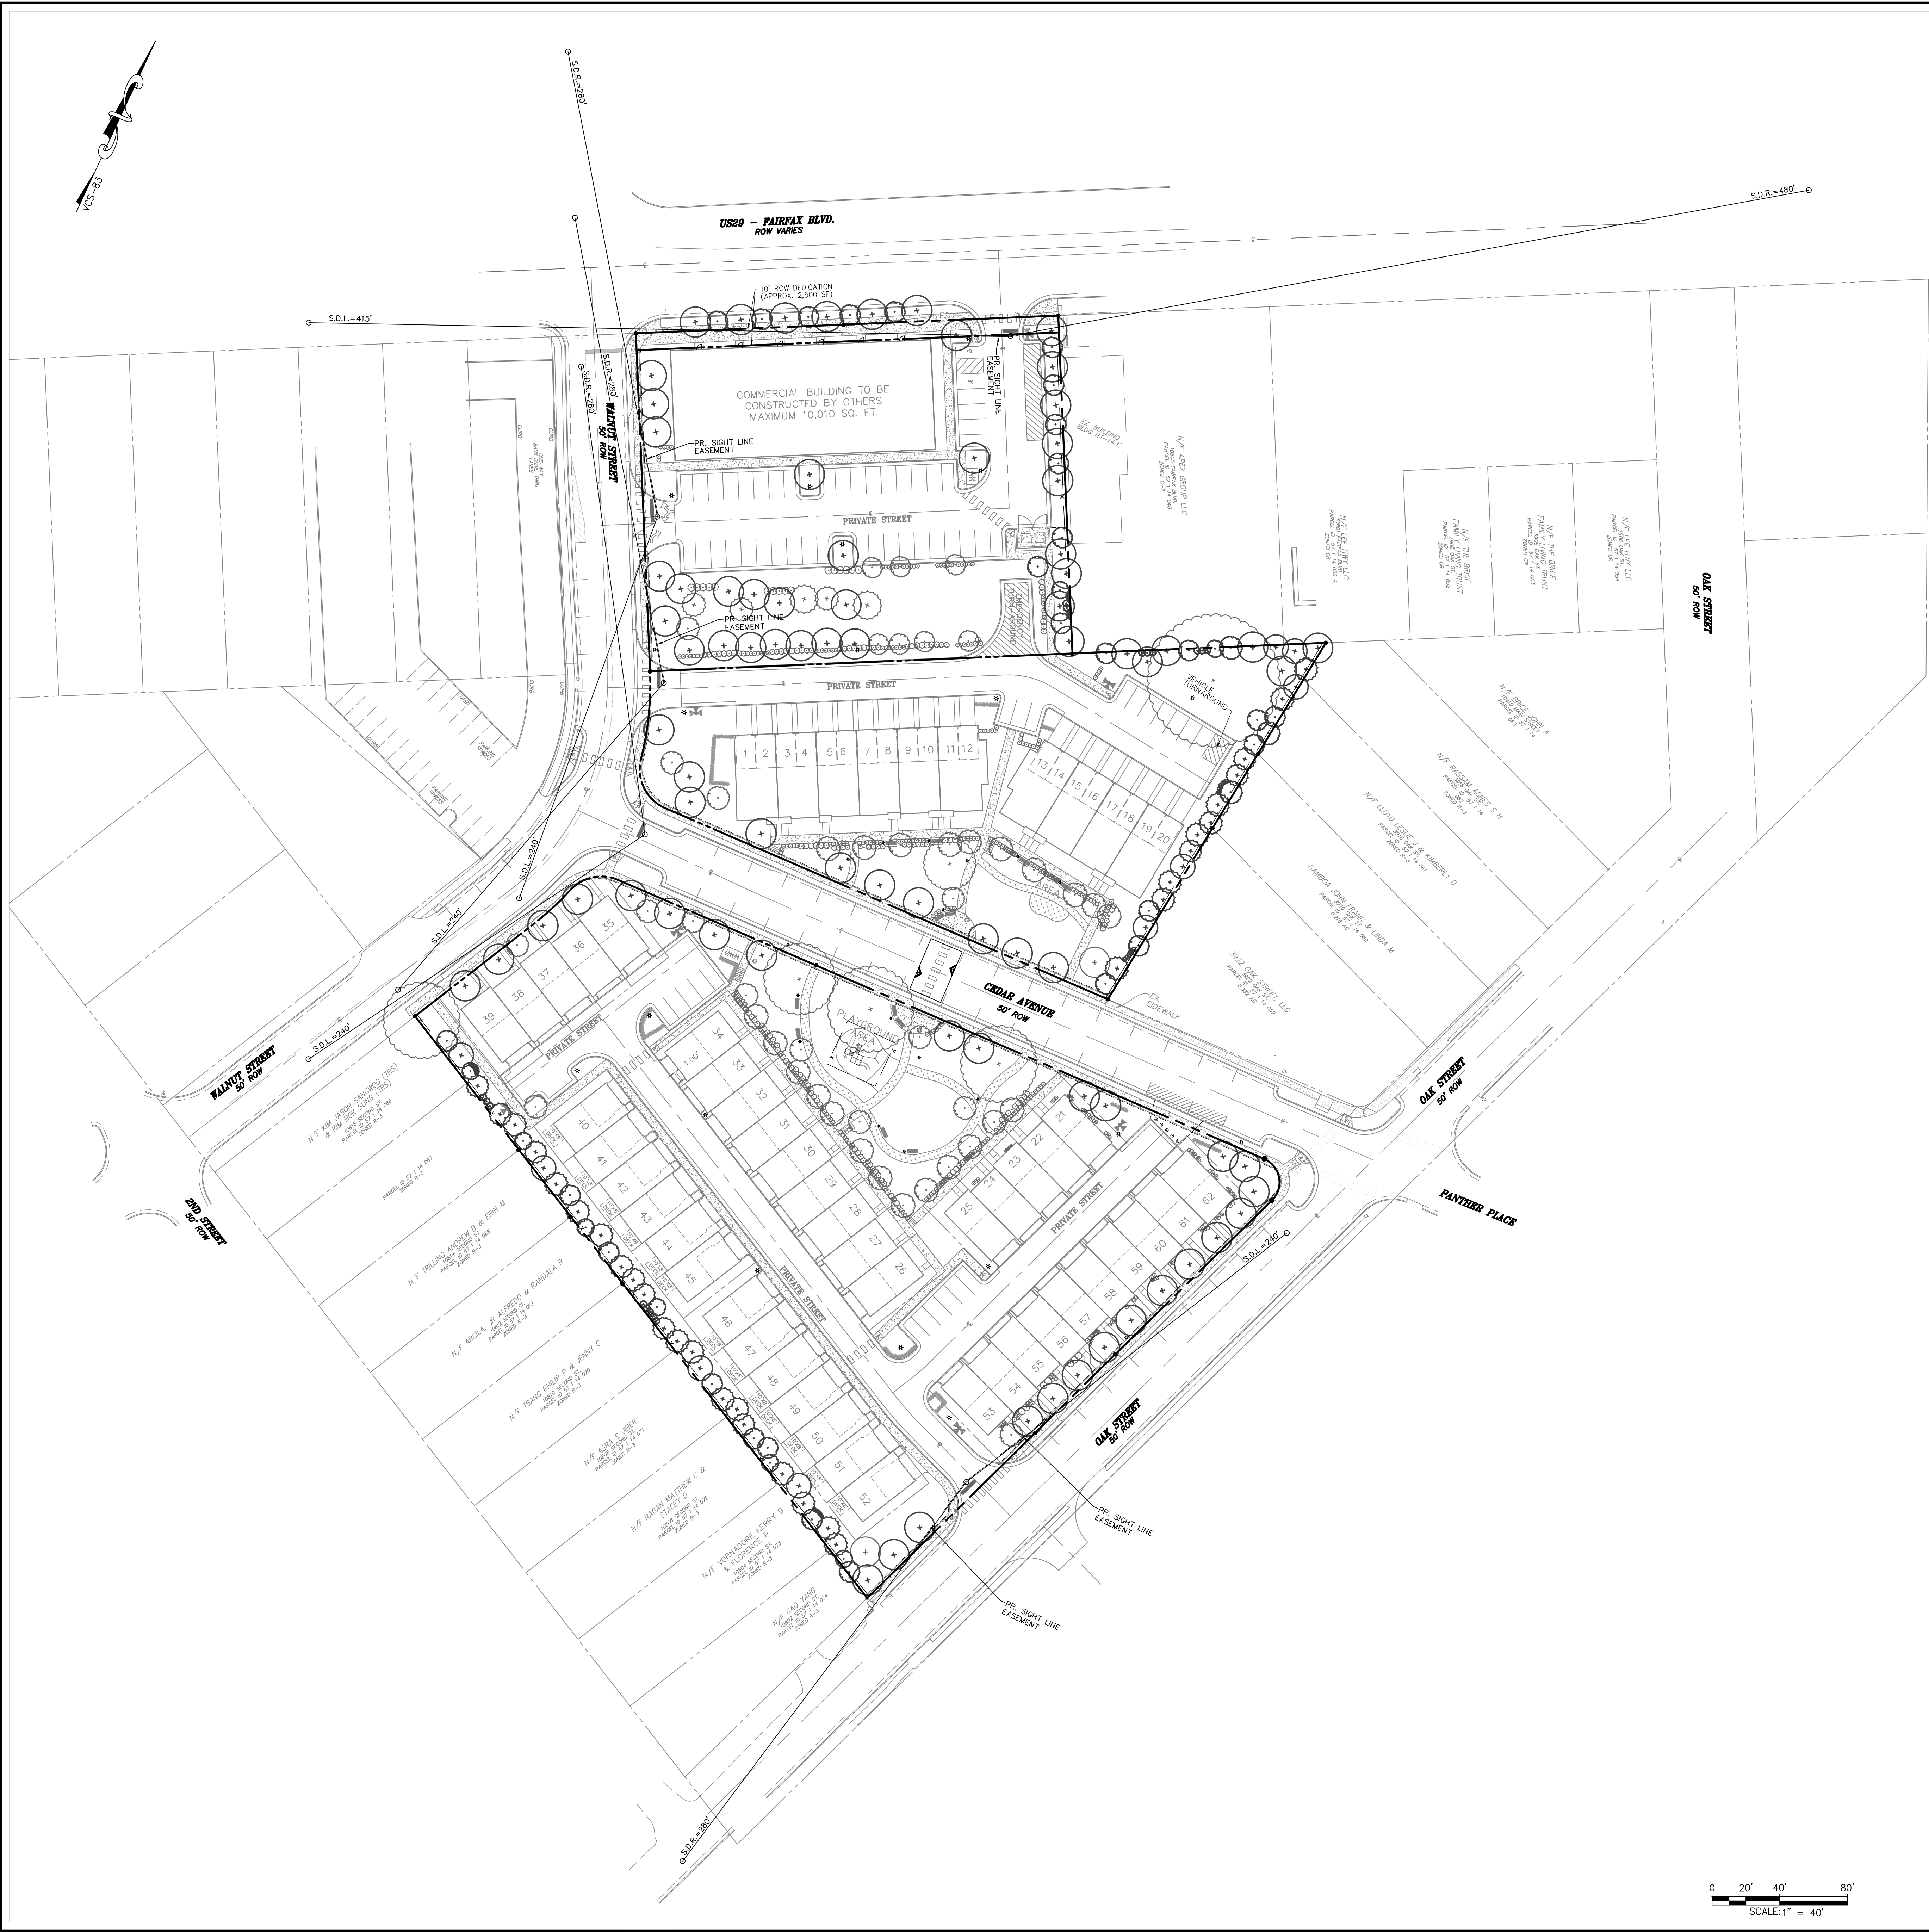

LEGEND

- ROAD CENTERLINE
- ADJACENT PROPERTY LINE
- EX. OVERHEAD ELECTRIC
- EX. CURB
- EX. EDGE OF PAVEMENT
- PROPERTY BOUNDARY
- EX. SANITARY SEWER LINE
- EX. STORM SEWER LINE
- EX. WATER LINE

SIGHT DISTANCE PLAN
RT. 50 BREEZEWAY
MASTER DEVELOPMENT PLAN

13861 SUNRISE VALLEY DRIVE, SUITE 200
HERNDON, VIRGINIA 20171
TEL: (703) 430-7500 FAX: (703) 430-0889
HERNDON - LARGO - BALTIMORE
BLACK - RALEIGH - RICHMOND
WWW.ATCSPLC.COM



CLIENT
PULTE HOME COMPANY LLC
9302 LEE HIGHWAY, SUITE 1000
FAIRFAX, VA 22031

SUBMISSION		REVISION	
NO.	DATE	NO.	DESCRIPTION
1	8/6/2018	1	6/5/2019 ADDRESS CITY COMMENTS
2	6/7/2019	2	9/18/2019 ADDRESS CITY COMMENTS
3	9/20/2019	3	9/16/2020 ADDRESS CITY COMMENTS
4	11/2/2020	4	7/14/2021 ADDRESS CITY COMMENTS
5	7/23/2021	5	9/22/2021 ADDRESS CITY COMMENTS
6	10/7/2021	6	10/15/2021 ADDRESS CITY COMMENTS
7	10/19/2021	7	

AUTHOR: ZME
CHECK: JTK
PROJ.#: 001271
DATE: 10/30/2020
SCALE: 1" = 40'



NOTES

- 1. LIGHTING LOCATIONS SHOWN ARE SUBJECT TO CHANGE AT TIME OF FINAL SITE PLAN.
- 2. PHOTOMETRIC PLAN PREPARED BY HADCO LIGHTING.
- 3. SEE STREET LIGHT DETAIL ON SHEET 11 FOR MORE INFORMATION.
- 4. BUILDING MOUNTED LIGHT FIXTURES ARE NOT SHOWN BUT WILL BE PROPOSED AT FINAL SITE PLAN TO SUPPLEMENT ILLUMINATION OF SIDEWALK AND PARKING AREAS IN FRONT OF COMMERCIAL BUILDING. PROVIDED LIGHTING WILL BE IN ACCORDANCE WITH ZO SECT. 4.B.

LEGEND

- ★ PR. PEDESTRIAN LIGHT
- ☆ PR. STREET LIGHT

PHOTOMETRIC PLAN
RT. 50 BREEZEWAY
MASTER DEVELOPMENT PLAN
LOCATION
FAIRFAX CITY, VIRGINIA

ATCS
13861 SUNRISE VALLEY DRIVE, SUITE 200
HERNDON, VIRGINIA 20171
430-7500 FAX 430-0889
HERNDON - LARGO INTERCHANGES
BLACKSTONE - RALEIGH
WWW.ATCSPLC.COM

CLIENT
PULTE HOME COMPANY LLC
9302 LEE HIGHWAY, SUITE 1000
FAIRFAX, VA 22031

COMMONWEALTH OF VIRGINIA
JASON TURNER KACAMBARAS
Lic. No. 0402042416
Professional Engineer
10/18/2021

REVISION
NO. DATE DESCRIPTION
1 8/6/2018 ADDRESS CITY COMMENTS
2 6/7/2019 ADDRESS CITY COMMENTS
3 9/20/2019 ADDRESS CITY COMMENTS
4 11/2/2020 ADDRESS CITY COMMENTS
5 7/23/2021 ADDRESS CITY COMMENTS
6 10/7/2021 ADDRESS CITY COMMENTS
7 10/19/2021 ADDRESS CITY COMMENTS

AUTHOR: ZME
CHECK: JTK
PROJ.#: 001271
DATE: 10/30/2020
SCALE: 1"=30'

SHEET: 17 of 20

FILE PATH: S:\Projects\001271_BreezeWay_Motel\Civil\Design\Sheets\1271-REZONING MASTER DEVELOPMENT PLAN\01271 -BreezeWay - 19 - Exterior Elevations.dwg PLOT DATE: 10/18/2021 9:43:06 PM BY: CHRIS NEFFERT



6-UNIT (202) BUILDING STREETSCAPE
PULTE-NORTHEAST (BREEZEWAY)



20' (5-UNIT) BUILDING STREETSCAPE
PULTE-NORTHEAST (BREEZEWAY)
(2403 - FRANKTON)

SUBMISSION		REVISION	
NO.	DATE	NO.	DESCRIPTION
1	8/6/2018	1	6/5/2019 ADDRESS CITY COMMENTS
2	6/7/2019	2	9/18/2019 ADDRESS CITY COMMENTS
3	9/20/2019	3	9/16/2020 ADDRESS CITY COMMENTS
4	11/2/2020	4	7/14/2021 ADDRESS CITY COMMENTS
5	7/31/2021	5	8/22/2021 ADDRESS CITY COMMENTS
6	10/7/2021	6	10/15/2021 ADDRESS CITY COMMENTS
7	10/19/2021	7	

COMMONWEALTH OF VIRGINIA

JASON TURNER KACAMBARAS

Lic. No. 0402042416

07/18/2021

PROFESSIONAL ENGINEER

CLIENT

PULTE HOME COMPANY LLC

9302 LEE HIGHWAY, SUITE 1000

FAIRFAX, VA 22031

13861 SUNRISE VALLEY DRIVE, SUITE 200

HERNDON, VIRGINIA 20171

HERNDON (703) 430-7500 FAX (703) 430-0889

HERNDON - LARGO - BALTIMORE

BLACKSTONE - RICHMOND

RALEIGH - RICHMOND

WWW.ATCSPLC.COM

ATCS®

ILLUSTRATIVE BUILDING HEIGHT ELEVATION EXHIBIT

RT. 50 BREEZEWAY

MASTER DEVELOPMENT PLAN

LOCATION

FAIRFAX CITY, VIRGINIA

AUTHOR: ZME


CHECK: JTK

PROJ.#: 001271


DATE: 10/30/2020

SCALE:

SHEET: 19 of 20

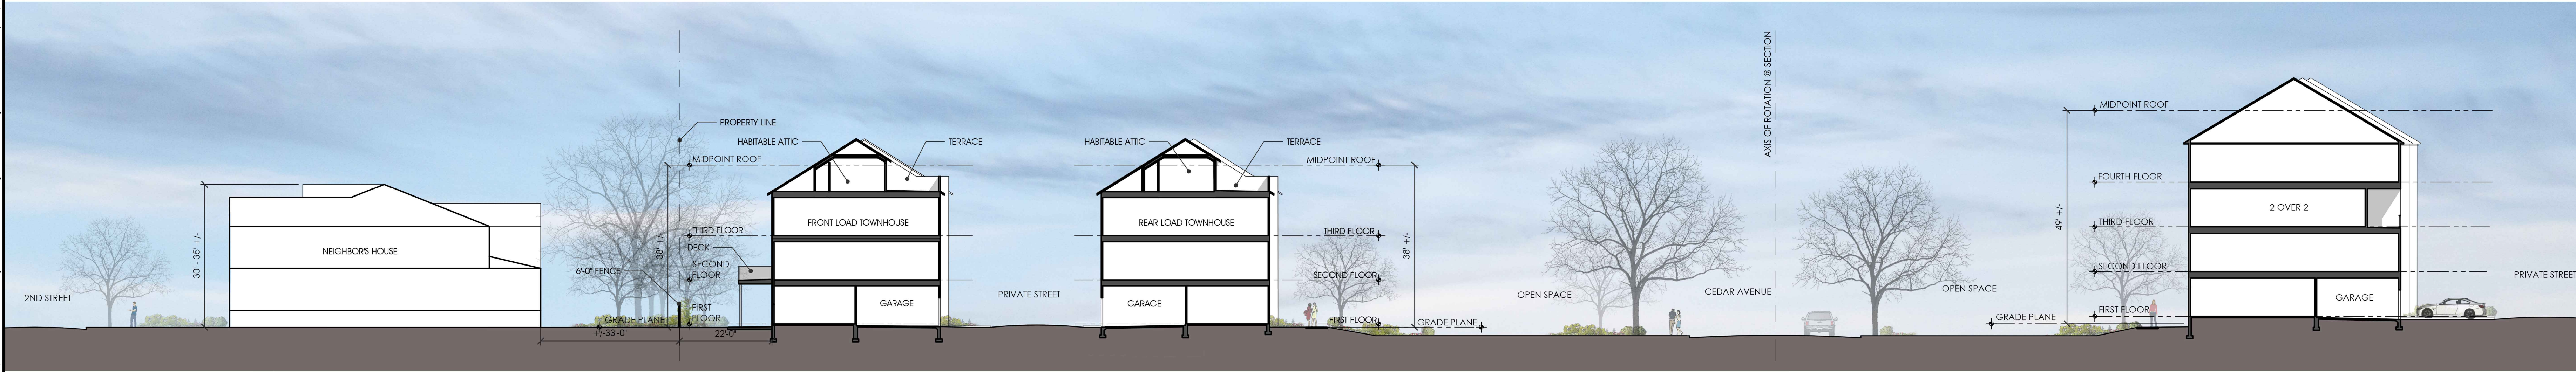

KEY PLAN

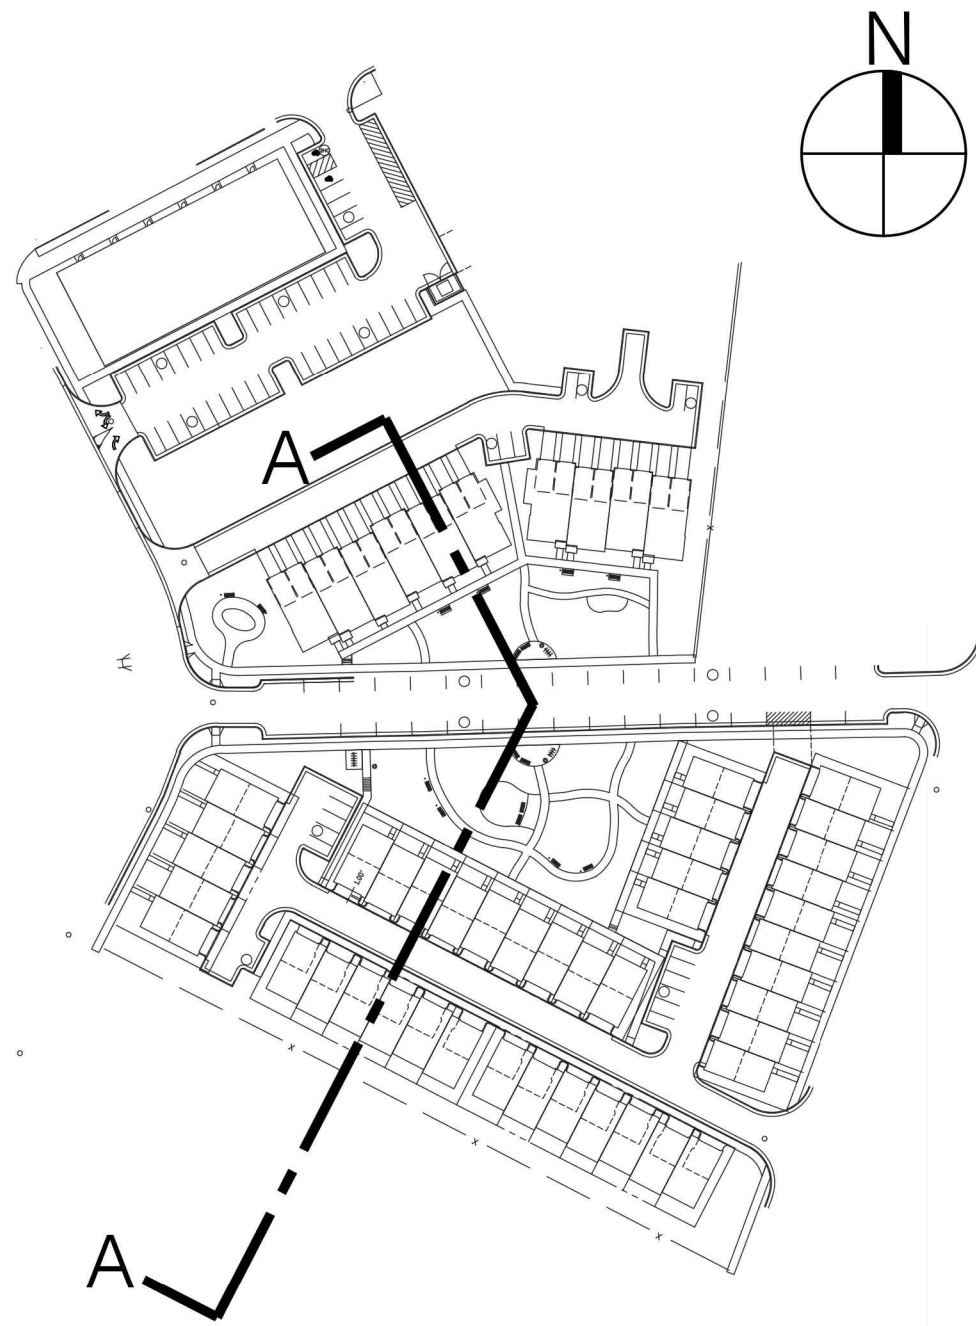


AUTHOR: ZME
CHECK: JTK
PROJ.#: 001271
DATE: 10/16/2020
SCALE: AS SHOWN

BUILDING SECTION
RT. 50 BREEZEWAY
MASTER DEVELOPMENT PLAN
LOCATION
FAIRFAX CITY, VIRGINIA

ATCS
13861 SUNRISE VALLEY DRIVE, SUITE 200
HERNDON, VIRGINIA 20171
(703) 430-7500 FAX (703) 430-0889
HERNDON - LARGO - BALTIMORE
BLACKSTONE - RALEIGH - RICHMOND
WWW.ATCSPLC.COM

CLIENT
PULTE HOME COMPANY LLC
9302 LEE HIGHWAY, SUITE 1000
FAIRFAX, VA 22031

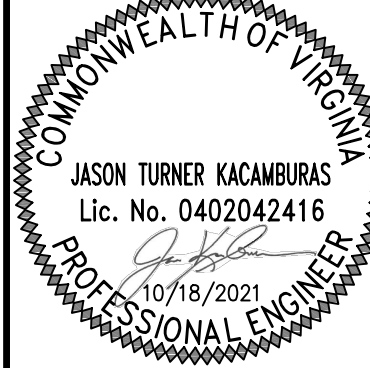

SUBMISSION		REVISION	
NO.	DATE	NO.	DATE
1	8/6/2018	1	6/5/2019
2	6/7/2019	2	9/18/2019
3	9/20/2019	3	9/16/2020
4	11/2/2020	4	7/14/2021
5	7/13/2021	5	8/22/2021
6	10/7/2021	6	10/15/2021
7	10/19/2021		

SUBMISSION		REVISION	
NO.	DATE	NO.	DATE
1	8/6/2018	1	6/5/2019
2	6/7/2019	2	9/18/2019
3	9/20/2019	3	9/16/2020
4	11/2/2020	4	7/14/2021
5	7/13/2021	5	8/22/2021
6	10/7/2021	6	10/15/2021
7	10/19/2021		