


ASTER DEVELOPMENT PLAN FOR CIRCLE GATEWAY CITY OF FAIRFAX, VIRGINIA

VICINITY MAP
SCALE: 1" = 200'

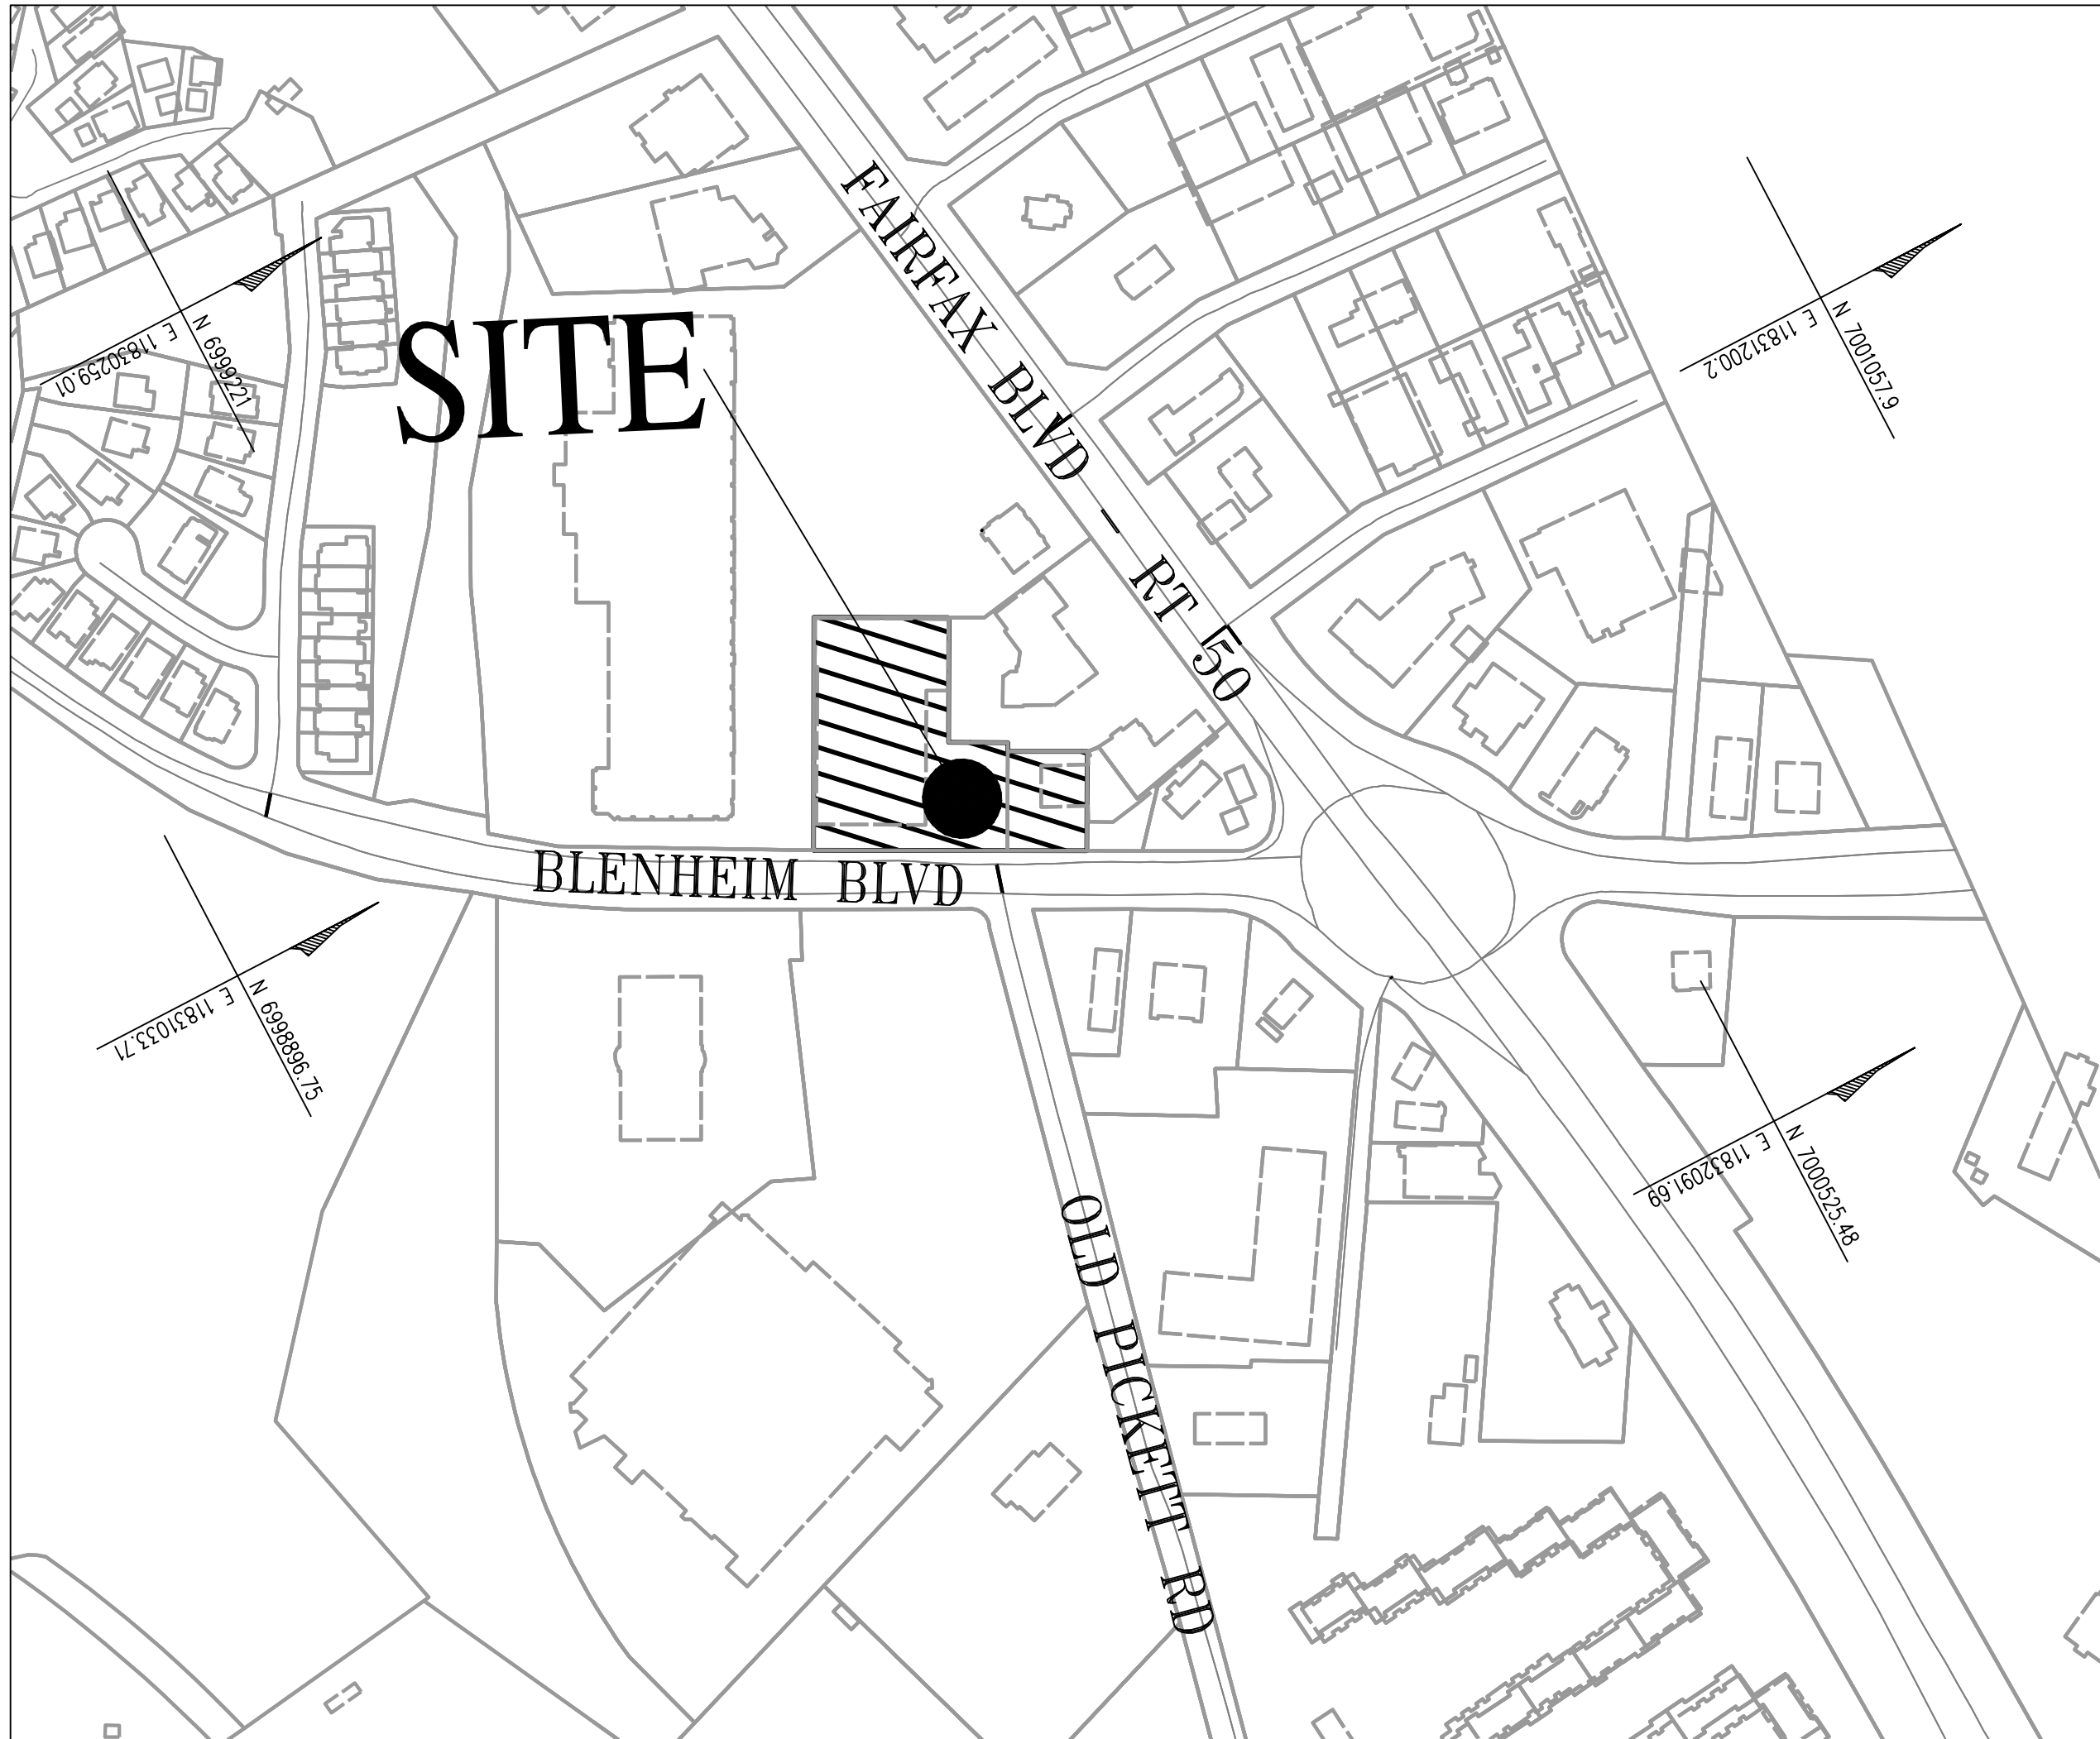

DEVELOPER
DON EARL STEDHAM
9705 LIBERIA AVENUE
SUITE 299
MANASSAS, VA 20110
(703) 556-9275

ARCHITECT
DCS DESIGN
8614 WESTWOOD CENTER DR
SUITE 800
TYSONS, VA 22182
(703) 556-9275
CONTACT: THOMAS DINNEY
TDINNEY@DCSDSIGN.COM

CIVIL ENGINEER
URBAN, LTD.
4200 D TECHNOLOGY CT.
CHANTILLY, VA 20151
(703) 642-2306
CONTACT: CLAYTON TOCK, P.E.
CTOCK@URBAN-LTD.COM

LANDSCAPE ARCHITECT
URBAN, LTD.
4200 D TECHNOLOGY CT.
CHANTILLY, VA 20151
(703) 642-2306
CONTACT: JOHN LIGHTLE
JLIGHTLE@URBAN-LTD.COM

Sheet Number	Sheet Title
001	COVER SHEET
002	GENERAL NOTES AND DETAILS
003	OVERVIEW
004	EXISTING CONDITIONS
005	MASTER DEVELOPMENT PLAN
006	GRADING PLAN
007	AVERAGE GRADE EXHIBIT
008	BUILDING AND LOT COVERAGE EXHIBIT
009	OPEN SPACE PLAN
010	PEDESTRIAN CIRCULATION PLAN
011	SWM PRE-DEVELOPMENT PLAN
012	SWM PRE-DEVELOPMENT COMPUTATIONS
013	SWM POST DEVELOPMENT PLAN
014	SWM POST-DEVELOPMENT COMPUTATIONS
015	BMP PRE-DEVELOPMENT PLAN
016	BMP POST-DEVELOPMENT PLAN
017	BMP PLAN AND NARRATIVE
018	BMP COMPUTATIONS
019	OUTFALL ANALYSIS
020	OUTFALL ANALYSIS
021	AUTOTURN ANALYSIS
022	AUTOTURN ANALYSIS
023	AUTOTURN ANALYSIS
024	SIGHT DISTANCE PROFILES
025	EXISTING VEGETATION MAP
026	LANDSCAPE PLAN
A1	CONCEPTUAL FLOOR PLANS
A2	CONCEPTUAL FLOOR PLANS
A3	CONCEPTUAL ELEVATIONS
A4	CONCEPTUAL SECTIONS AND VIEWS

NOTE: TOTAL 026 SHEETS

Urban, Ltd. - J:\005\Ariens\AriensCircle\B-Engineering\Entitlement\CDP-FDP-SPEX\3123-02-0NOTES.dwg [NOTES] September 11, 2023 - 10:44am mwolhal

GENERAL NOTES

1. THE PROPERTY DELINEATED HEREON IS LOCATED IN THE CITY OF FAIRFAX TAX MAP #48-3-08-002-A and #48-3-08-002-B
2. THE PROPERTY IS CURRENTLY ZONED CR (COMMERCIAL RETAIL).
3. THIS APPLICATION PROPOSES A REZONING OF THE PROPERTY TO THE COMMERCIAL URBAN DISTRICT.
4. BOUNDARY AND TOPOGRAPHIC INFORMATION PROVIDED BY URBAN, LTD DATED SEPTEMBER, 2022.
5. THE SITE IS PRESENTLY SERVED BY CITY OF FAIRFAX PUBLIC WATER AND SEWER.
6. THE PROPOSED IMPROVEMENTS RESULT IN AN INCREASED OF IMPERVIOUS AREA IN THE SUBJECT PROPERTY.
7. UNDERGROUND PRIVATE UTILITY LOCATIONS ARE APPROXIMATE AND THOSE SHOWN HAVE NOT BEEN SURVEYED. EASEMENTS CONTAINED WITHIN OWNERS TITLE REPORT HAVE BEEN PLOTTED ON THE SURVEY BASE.
8. INDIVIDUAL UTILITY PLANS AND PROFILES WILL BE SUBMITTED WITH THE FINAL SITE PLAN.
9. THERE ARE NO KNOWN HAZARDOUS OR TOXIC SUBSTANCES ON THIS SITE. IF ANY SUBSTANCES ARE FOUND, THE METHODS FOR DISPOSAL SHALL ADHERE TO CITY, COUNTY, STATE, AND FEDERAL LAW.
10. THERE ARE NO KNOWN BURIAL SITES OR ARCHEOLOGICAL FEATURES ON THIS SITE.
10. THERE ARE NO KNOWN BURIAL SITES OR ARCHEOLOGICAL FEATURES ON THIS SITE.
11. THERE IS NO CITY, COUNTY, OR FEMA FLOODPLAIN ON THE PROPERTY.
12. DIMENSIONS AND SIZES AS SCALED ARE APPROXIMATE AND MAY VARY DEPENDING ON THE FINAL USE AND ARCHITECTURAL/ENGINEERING DESIGN. THE FINAL DESIGN SHALL BE IN SUBSTANTIAL CONFORMANCE WITH THE MASTER DEVELOPMENT PLAN.
13. THE PROPOSED BUILDING FOOTPRINTS SHOWN ON THIS MDP ARE PRELIMINARY IN NATURE AND SUBJECT TO CHANGE BASED ON FINAL ENGINEERING AT THE TIME OF SITE PLAN PROVIDED THAT SUCH MODIFICATIONS ARE SUBSTANTIALLY CONSISTENT WITH THE APPROVED MDP/SUP PLAT.
14. THE CITY STANDARD STREET LIGHTS ARE SUBJECT TO APPROVAL BY THE DEPARTMENT OF PUBLIC WORKS.
15. SITE LIGHTING IS TO BE DETERMINED AT THE TIME OF SITE PLAN AND WILL BE IN CONFORMANCE WITH SECTION 4.8 OF THE ZONING ORDINANCE AND THE PUBLIC FACILITIES MANUAL.

SITE DATA

ZONING:

EXISTING
PROPOSED

COMMERCIAL RETAIL (CR)
COMMERCIAL URBAN (CU)

USE:

EXISTING
PROPOSED

RETAIL
UPPER STORY RESIDENTIAL, RETAIL

SITE AREA:

71,438 SF (1.64 ACRES)

SEC. 3.6.2 : BULK AND LOT AREA REQUIREMENTS
PER CG REGULATIONS

	BULK AND LOT AREA REQUIREMENTS PER COMMERCIAL URBAN (CU) OF CITY OF FAIRFAX ZONING ORDINANCE	
	REQUIRED	PROVIDED
	COMMERCIAL URBAN (SEC. 3.6.2)	
MIN. LOT AREA (SF)	30,000	71,438
REQUIRED YARDS (FT.)		
FRONT AND SIDE (STREET)	15' MIN	±21
SIDE (INTERIOR)	25' MIN	±5
REAR	25' MIN	±5
BUILD-TO LINE, (PERCENT)	N/A	
LOT WIDTH (FT.)	N/A	344
HEIGHT, MAX. (STORIES/FEET)	5 STORIES/60	10 STORIES
BUILDING COVERAGE, MAX. (%)	80	81%
LOT COVERAGE, MAX. (%)	100	94%
DENSITY, MAX	24 UNITS/ACRE	154 UNIT/ACRE


DEVELOPMENT PROGRAM

				MIXED USE BUILDING AREAS (GSF)						
LEVELS	TOTAL BUILDING AREA + GARAGE	PARKING GARAGE (***)	EXTERIOR BUILDING COVERED AREA (**)	BUILDING AREA (*)	RETAIL	SHARE AREAS	RESIDENTIAL ACCESSORY USE	MULTIFAMILY	MULTIFAMILY UNITS	% OF RESIDENTIAL USE OF GROUND LEVEL
P2 - 287'	43,847	43,847								
P1 - 297'	43,847	43,847								
L1 - 307'	57,233	26,073	7,266	23,894	16,600	2,825	4,469			19%
L2 - 317.66'	23,834	23,834								
L3 - 328.33'	55,852	55,852								
L4 - 339'	40,806			40,806			4,280	36,526	33	
L5 - 349.66'	40,806			40,806				40,806	38	
L6 - 359.45'	40,806			40,806				40,806	38	
L7 - 369.24'	40,806			40,806				40,806	38	
L8 - 379.03'	40,806			40,806				40,806	38	
L9 - 388.82'	40,806			40,806				40,806	38	
L10 - 398.61'	40,806			40,806				40,806	38	
ROOFTOP - 409.68'							6,975			
TOTAL	510,255	193,453	7,266	309,536	16,600	2,825	15,724	281,362	261	

SEC. 4.2.3E: OFF-STREET PARKING AND LOADING (ENTIRE SITE)

OFF-STREET PARKING AND LOADING REQUIREMENTS PER CITY OF FAIRFAX ZONING ORDINANCE (SEC. 4.2.3E)			
PARKING	USE	RATE	REQUIRED
	RETAIL	1 SPACE/200 SF	83
	UPPER STORY RESIDENTIAL/MIXED USE		
	1 BEDROOM	1.5 SPACES/UNIT	237
	2 BEDROOM	2 SPACES/ UNIT	206
TOTAL PARKING REQUIRED			526
LOADING	USE	RATE	REQUIRED
	UPPER STORY RESIDENTIAL/MIXED USE (4+ STORIES)	50+ UNITS	1
TOTAL LOADING SPACES REQUIRED			1
OFF-STREET PARKING AND LOADING PROVIDED			
PARKING GARAGE PARKING	LEVEL P2		116
	LEVEL P1		112
	LEVEL L1		52
	LEVEL L2		58
	LEVEL L3		125
	TOTAL GARAGE PARKING		463
TOTAL PARKING PROVIDED			463
LOADING SPACES PROVIDED			2

SOILS MAP

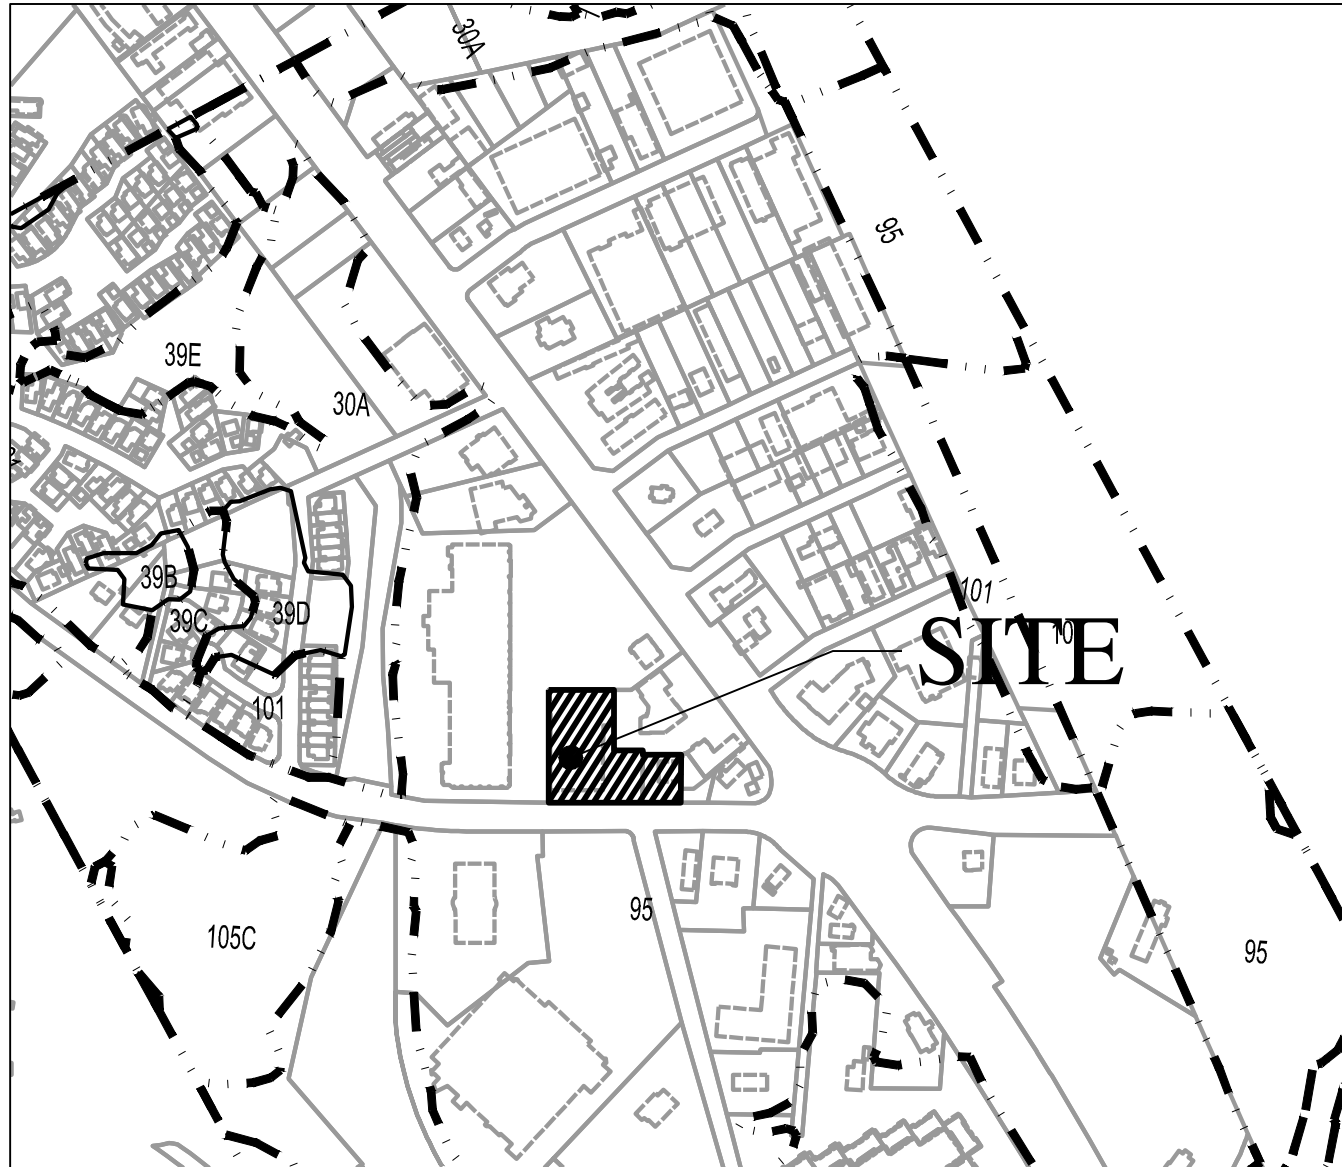

SOIL ID NUMBERS	SOIL SERIES NAME	FOUNDATION SUPPORT	SOIL DRAINAGE	EROSION POTENTIAL	HYDROLOGIC SOIL GROUP
30	CONDORUS & HATBORO SOILS 0-2% SLOPES	POOR-F,W,B	POOR-W,F	LOW	D
39	GLENELG SILT LOAM 2-7 % SLOPES	GOOD	GOOD	HIGH	B
39	GLENELG SILT LOAM 7-15 % SLOPES	GOOD	GOOD	HIGH	B
39	GLENELG SILT LOAM 15-25 % SLOPES	GOOD	GOOD	HIGH	B
39	GLENELG SILT LOAM 25-45 % SLOPES	GOOD	GOOD	HIGH	B
95	URBAN LAND	N/A	N/A	N/A	N/A
101	URBAN LAND -- WHEATON COMPLEX	N/A	N/A	N/A	N/A
105	WHEATON LOAM 2-25% SLOPES	GOOD	GOOD	HIGH	D

LEGEND:

- EXISTING STORM DRAIN STRUCTURE
- PROPOSED STORM DRAIN STRUCTURE
- EXISTING CONTOUR
- PROPOSED CONTOUR
- EXISTING SANITARY SEWER
- PROPOSED SANITARY SEWER
- EXISTING WATER LINE
- PROPOSED WATER LINE
- EXISTING TREE LINE
- EXISTING PROPERTY LINE
- PROPOSED PROPERTY LINE
- EXISTING PROPERTY LINE PIPES
- PROPOSED PROPERTY LINE PIPES
- PROPOSED CURB & GUTTER
- EXISTING CURB & GUTTER
- EXISTING TRAFFIC POLE
- EXISTING SPOT ELEVATION
- PROP. SPOT ELEVATION
- EXISTING FENCE
- EXISTING LIGHTING
- PROPOSED LIGHTING
- EXISTING TREE
- PROPOSED TREE
- PROJECTED TRAFFIC COUNT (BASED ON 6TH ED. OF ITE TRIP GENERATION BOOK)
- EXISTING OVERHEAD WIRE
- PROP. FENCE

GENERAL NOTES AND DETAILS

CIRCLE GATEWAY
MASTER DEVELOPMENT PLAN
CITY OF FAIRFAX
VIRGINIA

SCALE: AS NOTED
DATE: DEC, 2022
CL= N/A

SHEET
002
OF
026

FILE No.
RZ-13123

Urban, Ltd.
4200 D TECHNOLOGY CT.
CHANTILLY, VA 20151
TEL: 703.783.2888
FAX: 703.783.2888
www.urbanlid.com

urban
PLANNERS-ENGINEERS-LANDSCAPE ARCHITECTS-LEAD SURVEYORS




[illegible]



[illegible]

[illegible]

Urban, Ltd. - J:\0085\AriendofairfaxCircle\B-Engineering\Entitlements\CDP-SPEX\1312-08-GRADING.dwg [GRADING] September 11, 2023 - 10:45am mwalthol

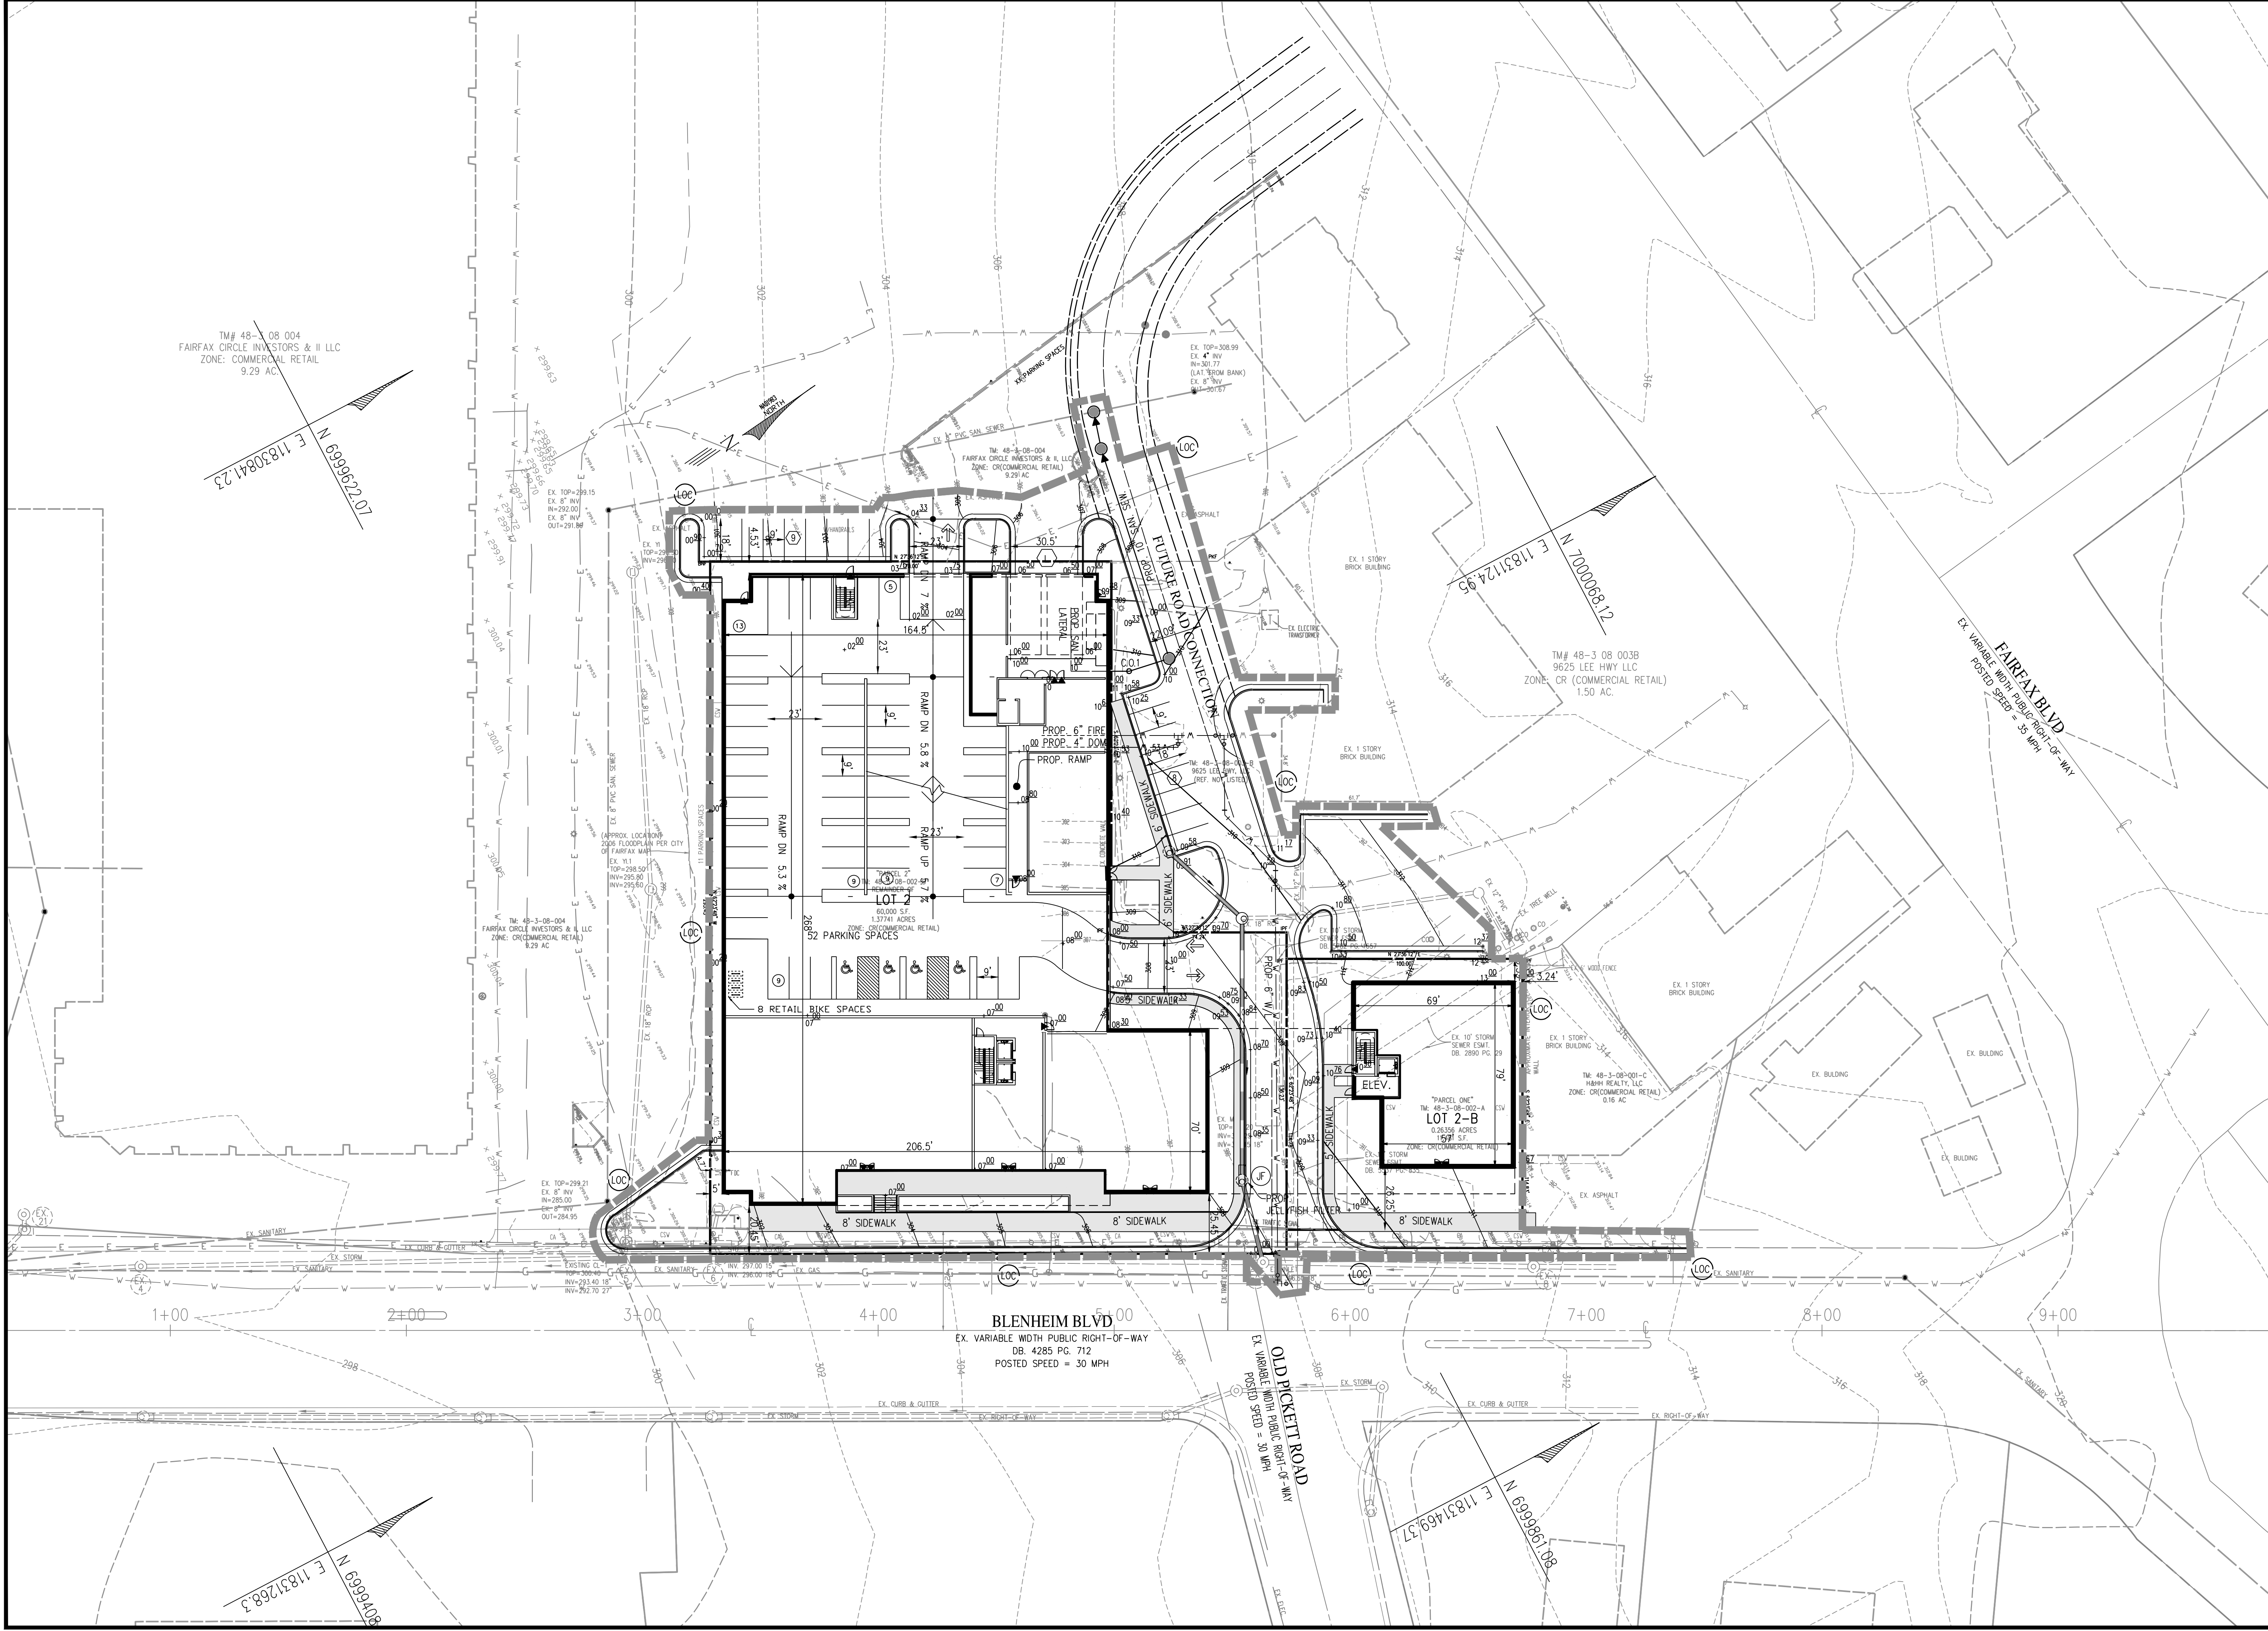

Urban, Ltd. - C:\BOBS\Artenof\arfoaCircle\B-Engineering\Entitlement\CDP-FDP-SPEX\13123-09-BUILDING AND LOT COVERAGE EXHIBITION.dwg [BUILDING AND LOT] September 11, 2023 - 10:46am mwalthall

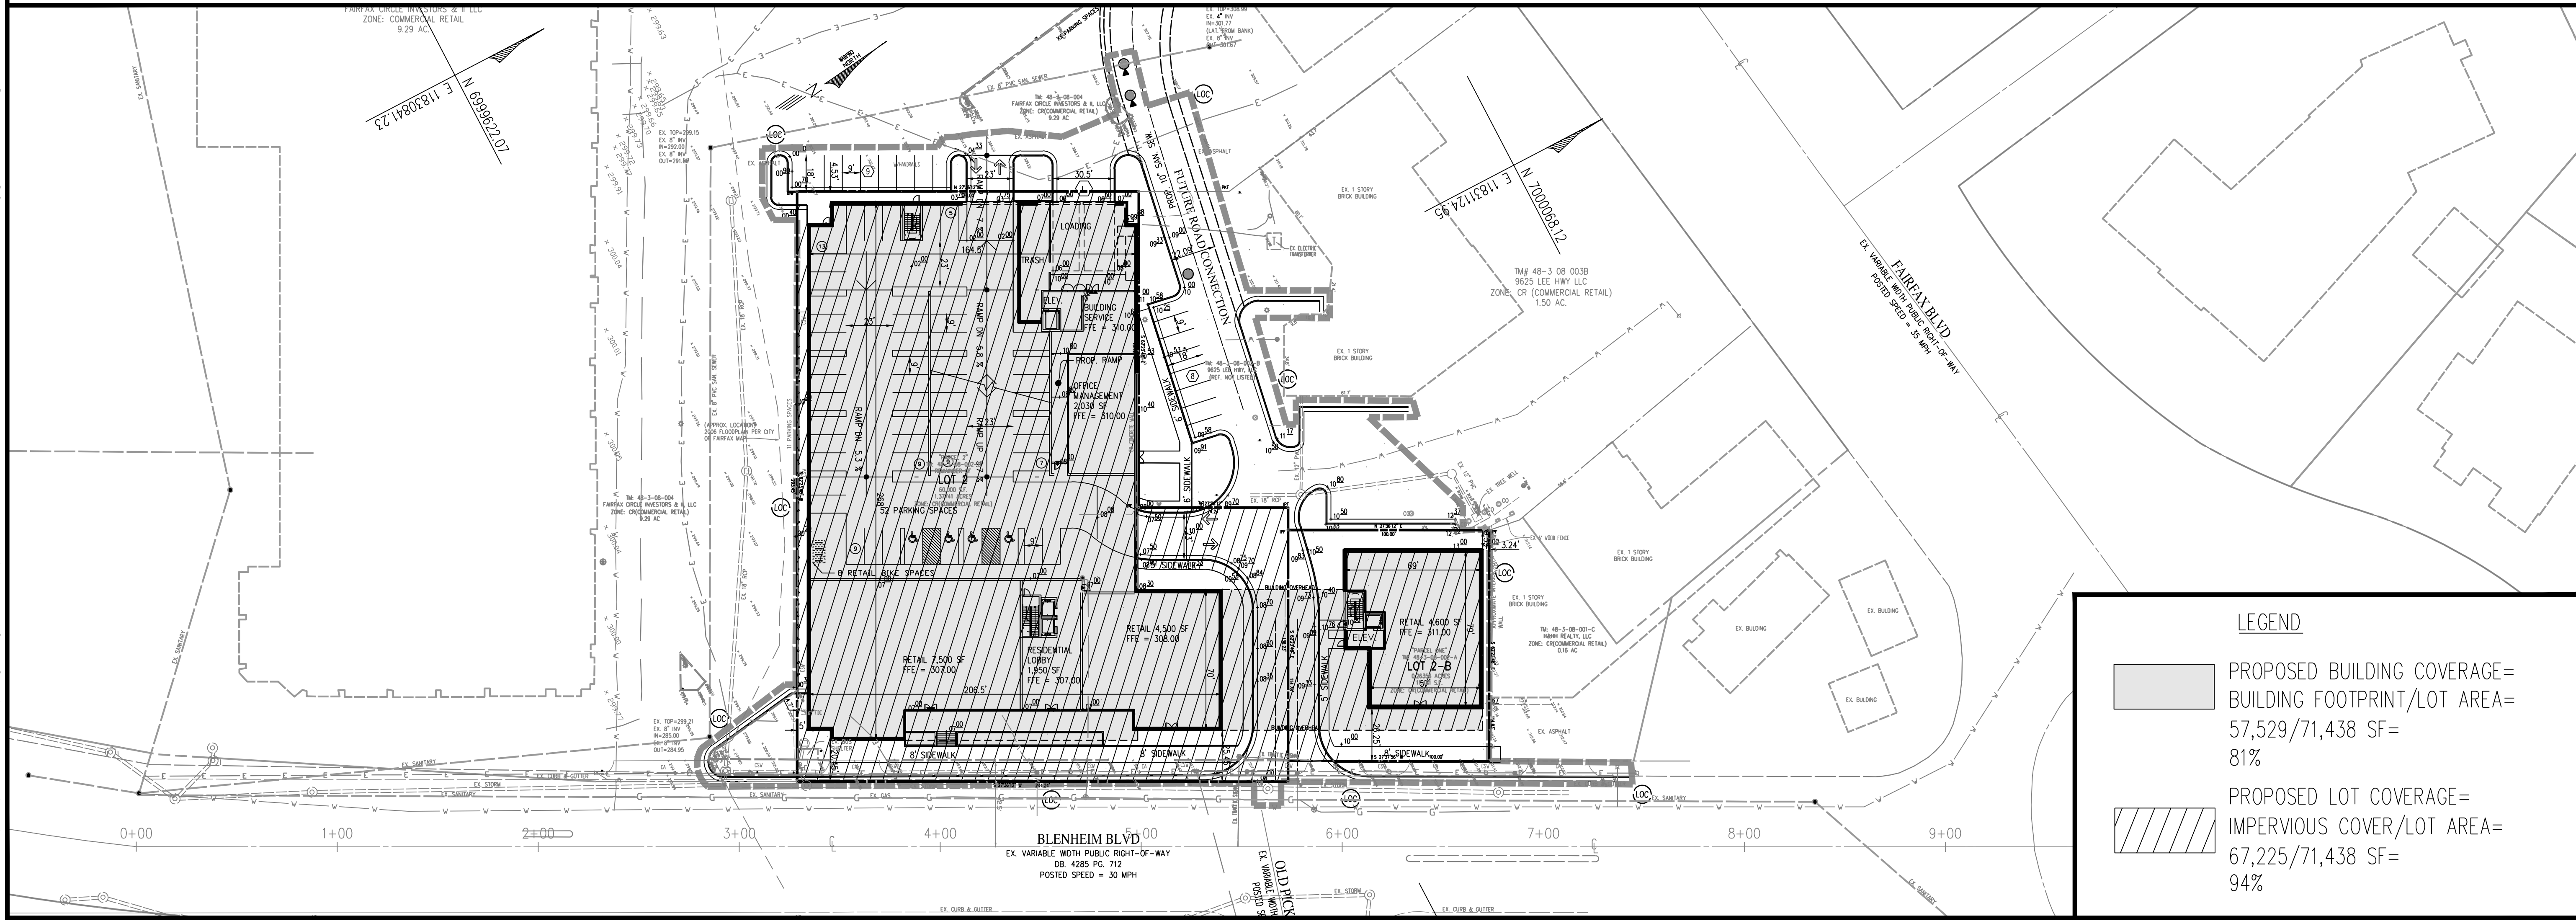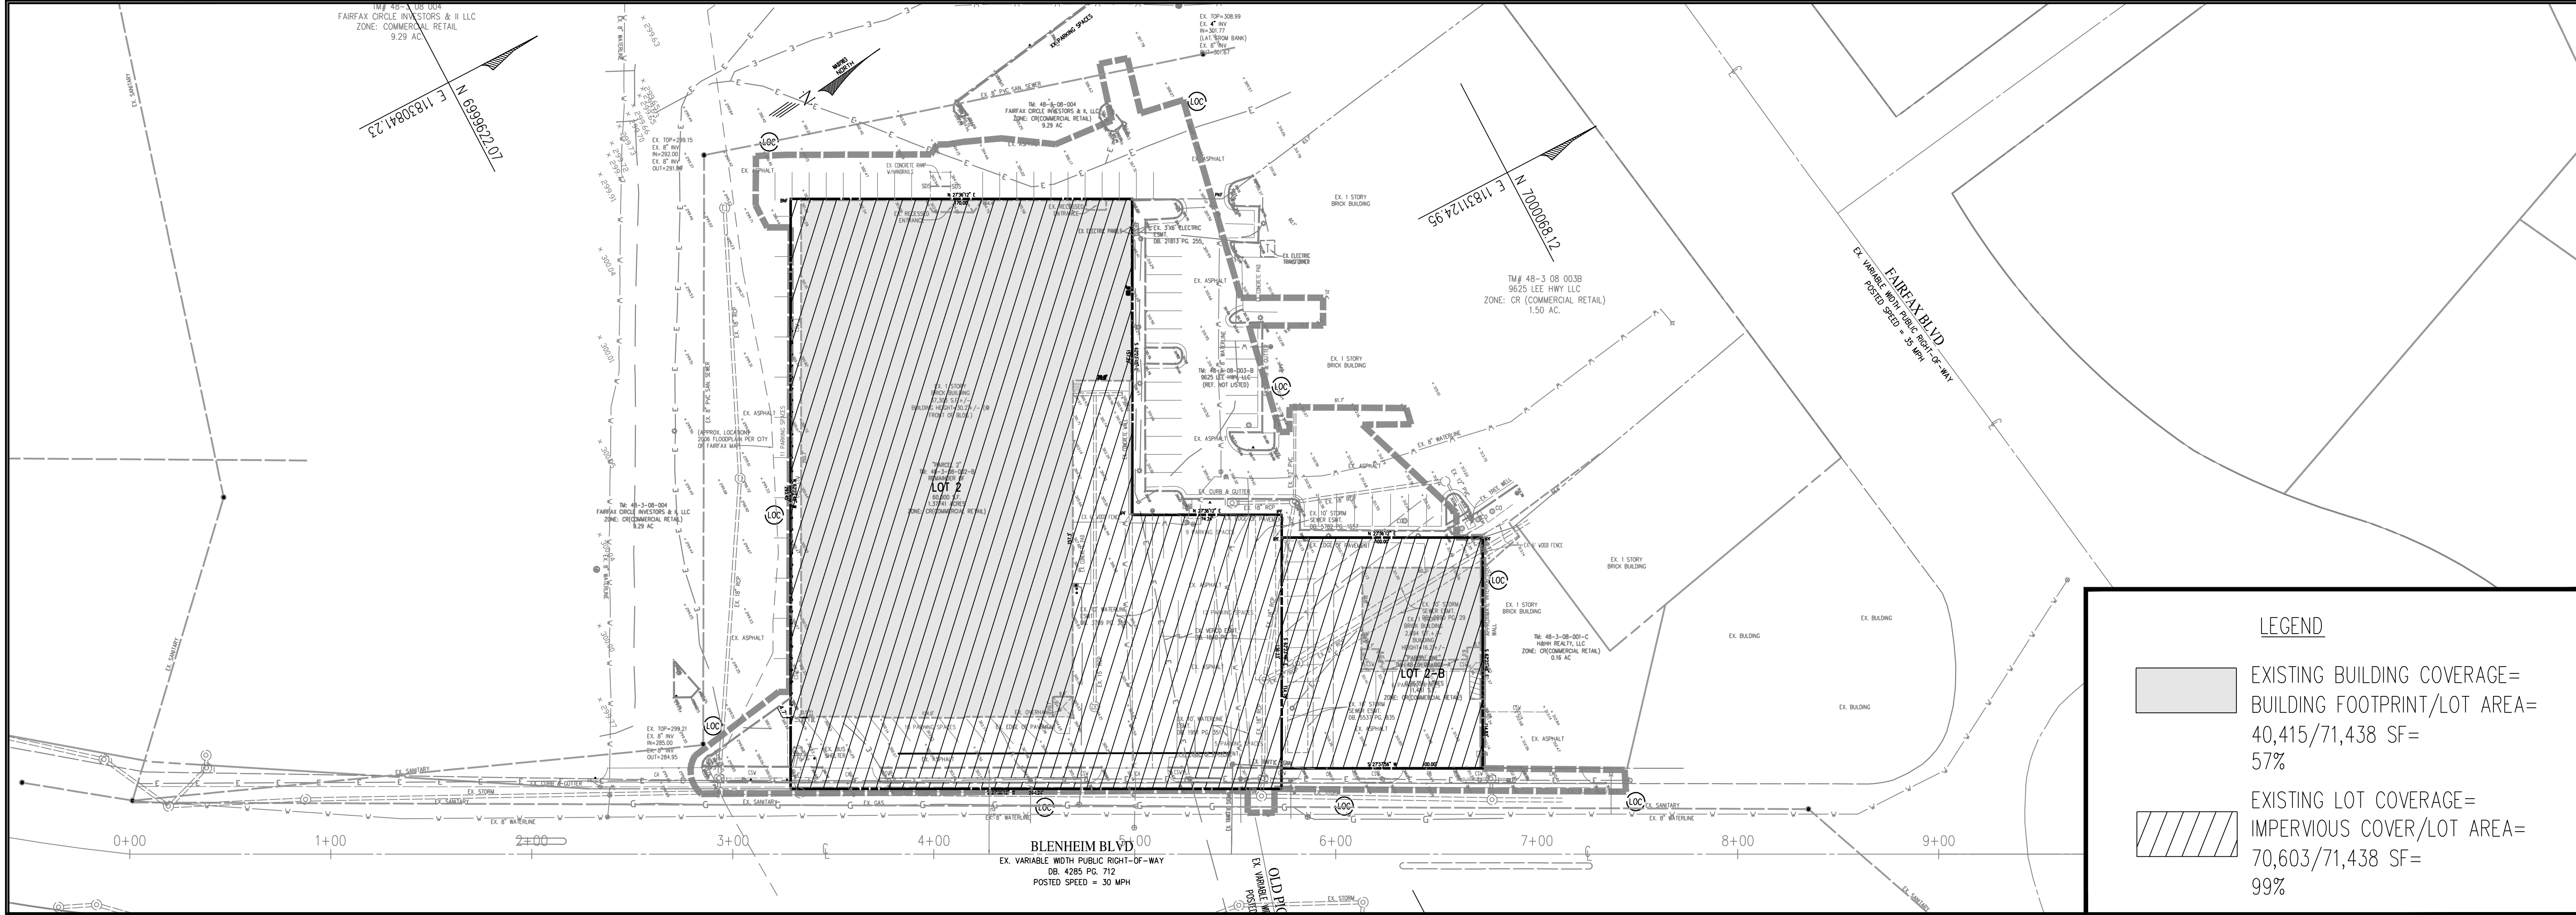

REVISIONS	
No.	DATE

PLAN DATE	DESCRIPTION
02-14-23	

Urban, Ltd.
2000 TECHNOLOGY CT.
FAIRFAX, VA 22031
TEL: 703.642.2306
FAX: 703.378.7888
www.urban-llc.com

urban
Planners-Engineers-Landscape Architects-Lead Surveyors

COMMONWEALTH OF VIRGINIA
CLAYTON C. LOCK
Lic. No. 08690
02/14/2023
PROFESSIONAL ENGINEER

BUILDING AND LOT COVERAGE EXHIBIT	
CIRCLE GATEWAY MASTER DEVELOPMENT PLAN CITY OF FAIRFAX VIRGINIA	
SCALE: 1"=40'	DATE: DEC, 2022
FILE No. RZ-13123	C.I.= N/A

SHEET	OF
008	026

[illegible]

[illegible]

STUDY POINT 1

PEAK FLOW SUMMARY FOR 1-YEAR STORM EVENT

Inflow Area = 211,266 sf, 95.26% Impervious, Inflow Depth = 2.25" for 1-Year event
Inflow = 13.24 cfs @ 12.10 hrs, Volume= 39,658 cf
Primary = 13.24 cfs @ 12.10 hrs, Volume= 39,658 cf, Atten= 0%, Lag= 0.0 m

Primary outflow = Inflow. Time Span= 0.00-50.00 hrs. dt= 0.05 hr

PEAK FLOW SUMMARY FOR 2-YEAR STORM EVENT

Inflow Area = 211,266 sf, 95.26% Impervious, Inflow Depth = 2.79" for 2-Year event
Inflow = 16.17 cfs @ 12.10 hrs, Volume= 49,070 cf
Primary = 16.17 cfs @ 12.10 hrs, Volume= 49,070 cf, Atten= 0%, Lag= 0.0 min

Primary outflow = Inflow. Time Span= 0.00-50.00 hrs. dt= 0.05 hr

PEAK FLOW SUMMARY FOR 10-YEAR STORM EVENT

Inflow Area = 211,266 sf, 95.26% Impervious, Inflow Depth = 4.46" for 10-Year event
Inflow = 25.22 cfs @ 12.10 hrs, Volume= 78,481 cf
Primary = 25.22 cfs @ 12.10 hrs, Volume= 78,481 cf, Atten= 0%, Lag= 0.0 min

Primary outflow = Inflow, Time Span= 0.00-50.00 hrs, dt= 0.05 hr


STUDY POINT 1: INSIDE LOC CURVE NUMBER/
TIME OF CONCENTRATION

Area (ac)	CN	Description			
2.130	98	Paved parking, HSG D			
0.110	80	>75% Grass cover, Good, HSG D			
2.240	97	Weighted Average			
0.110		4.91% Pervious Area			
2.130		95.09% Impervious Area			
Tc (min)	Length (feet)	Slope (ft/ft)	Velocity (ft/sec)	Capacity (cfs)	Description
1.1	579	0.0200	8.41	14.86	Pipe Channel, Pipe Channel 18.0" Round Area= 1.8 sf Perim= 4.7' r= 0.38" n= 0.013 Concrete pipe, straight & clean
2.5	300	0.0300	2.00		Sheet Flow, Sheet Flow Smooth surfaces n= 0.011 P2= 3.15"
3.6	879	Total			

STUDY POINT 1: OUTSIDE LOC CURVE NUMBER/
TIME OF CONCENTRATION

Area (ac)	CN	Description			
2.490	98	Paved parking, HSG D			
0.120	80	>75% Grass cover, Good, HSG D			
2.610	97	Weighted Average			
0.120		4.60% Pervious Area			
2.490		95.40% Impervious Area			
Tc (min)	Length (feet)	Slope (ft/ft)	Velocity (ft/sec)	Capacity (cfs)	Description
5.0					Direct Entry, Direct Entry

PRE-DEVELOPMENT HYDROCAD NODES

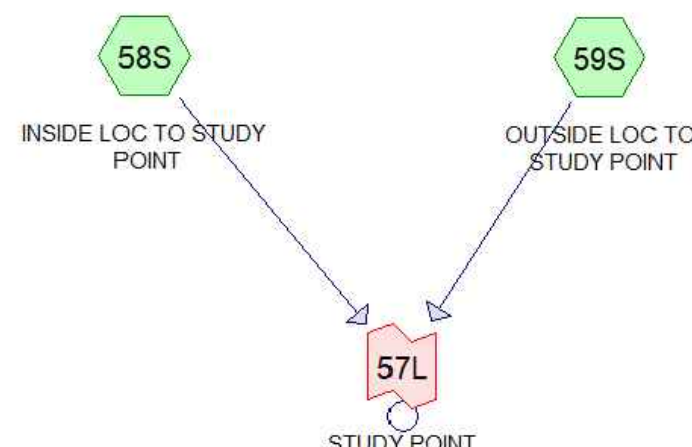
[illegible]

PLAN DATE	02-14-23
-----------	----------

Urban, Ltd.
4200 D TECHNOLOGY CT.
CHANTILLY, VA. 20151
TEL. 703.642.2306
FAX 703.378.7888
www.urban-ltd.com



Planners • Engineers • Landscape Architects • Land Surveyors

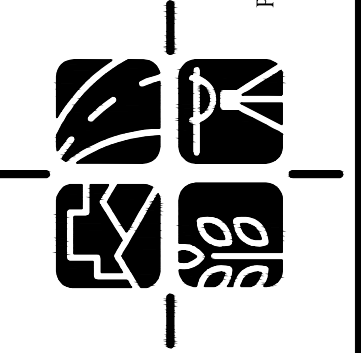

SWM PRE-DEVELOPMENT COMPUTATIONS

CIRCLE GATEWAY
MASTER DEVELOPMENT PLAN
CITY OF FAIRFAX
VIRGINIA


DATE: DEC, 2022

C.I.=N/A

SCALE: N/A

SHEET
012
OF
026

FILE No.
RZ-13123

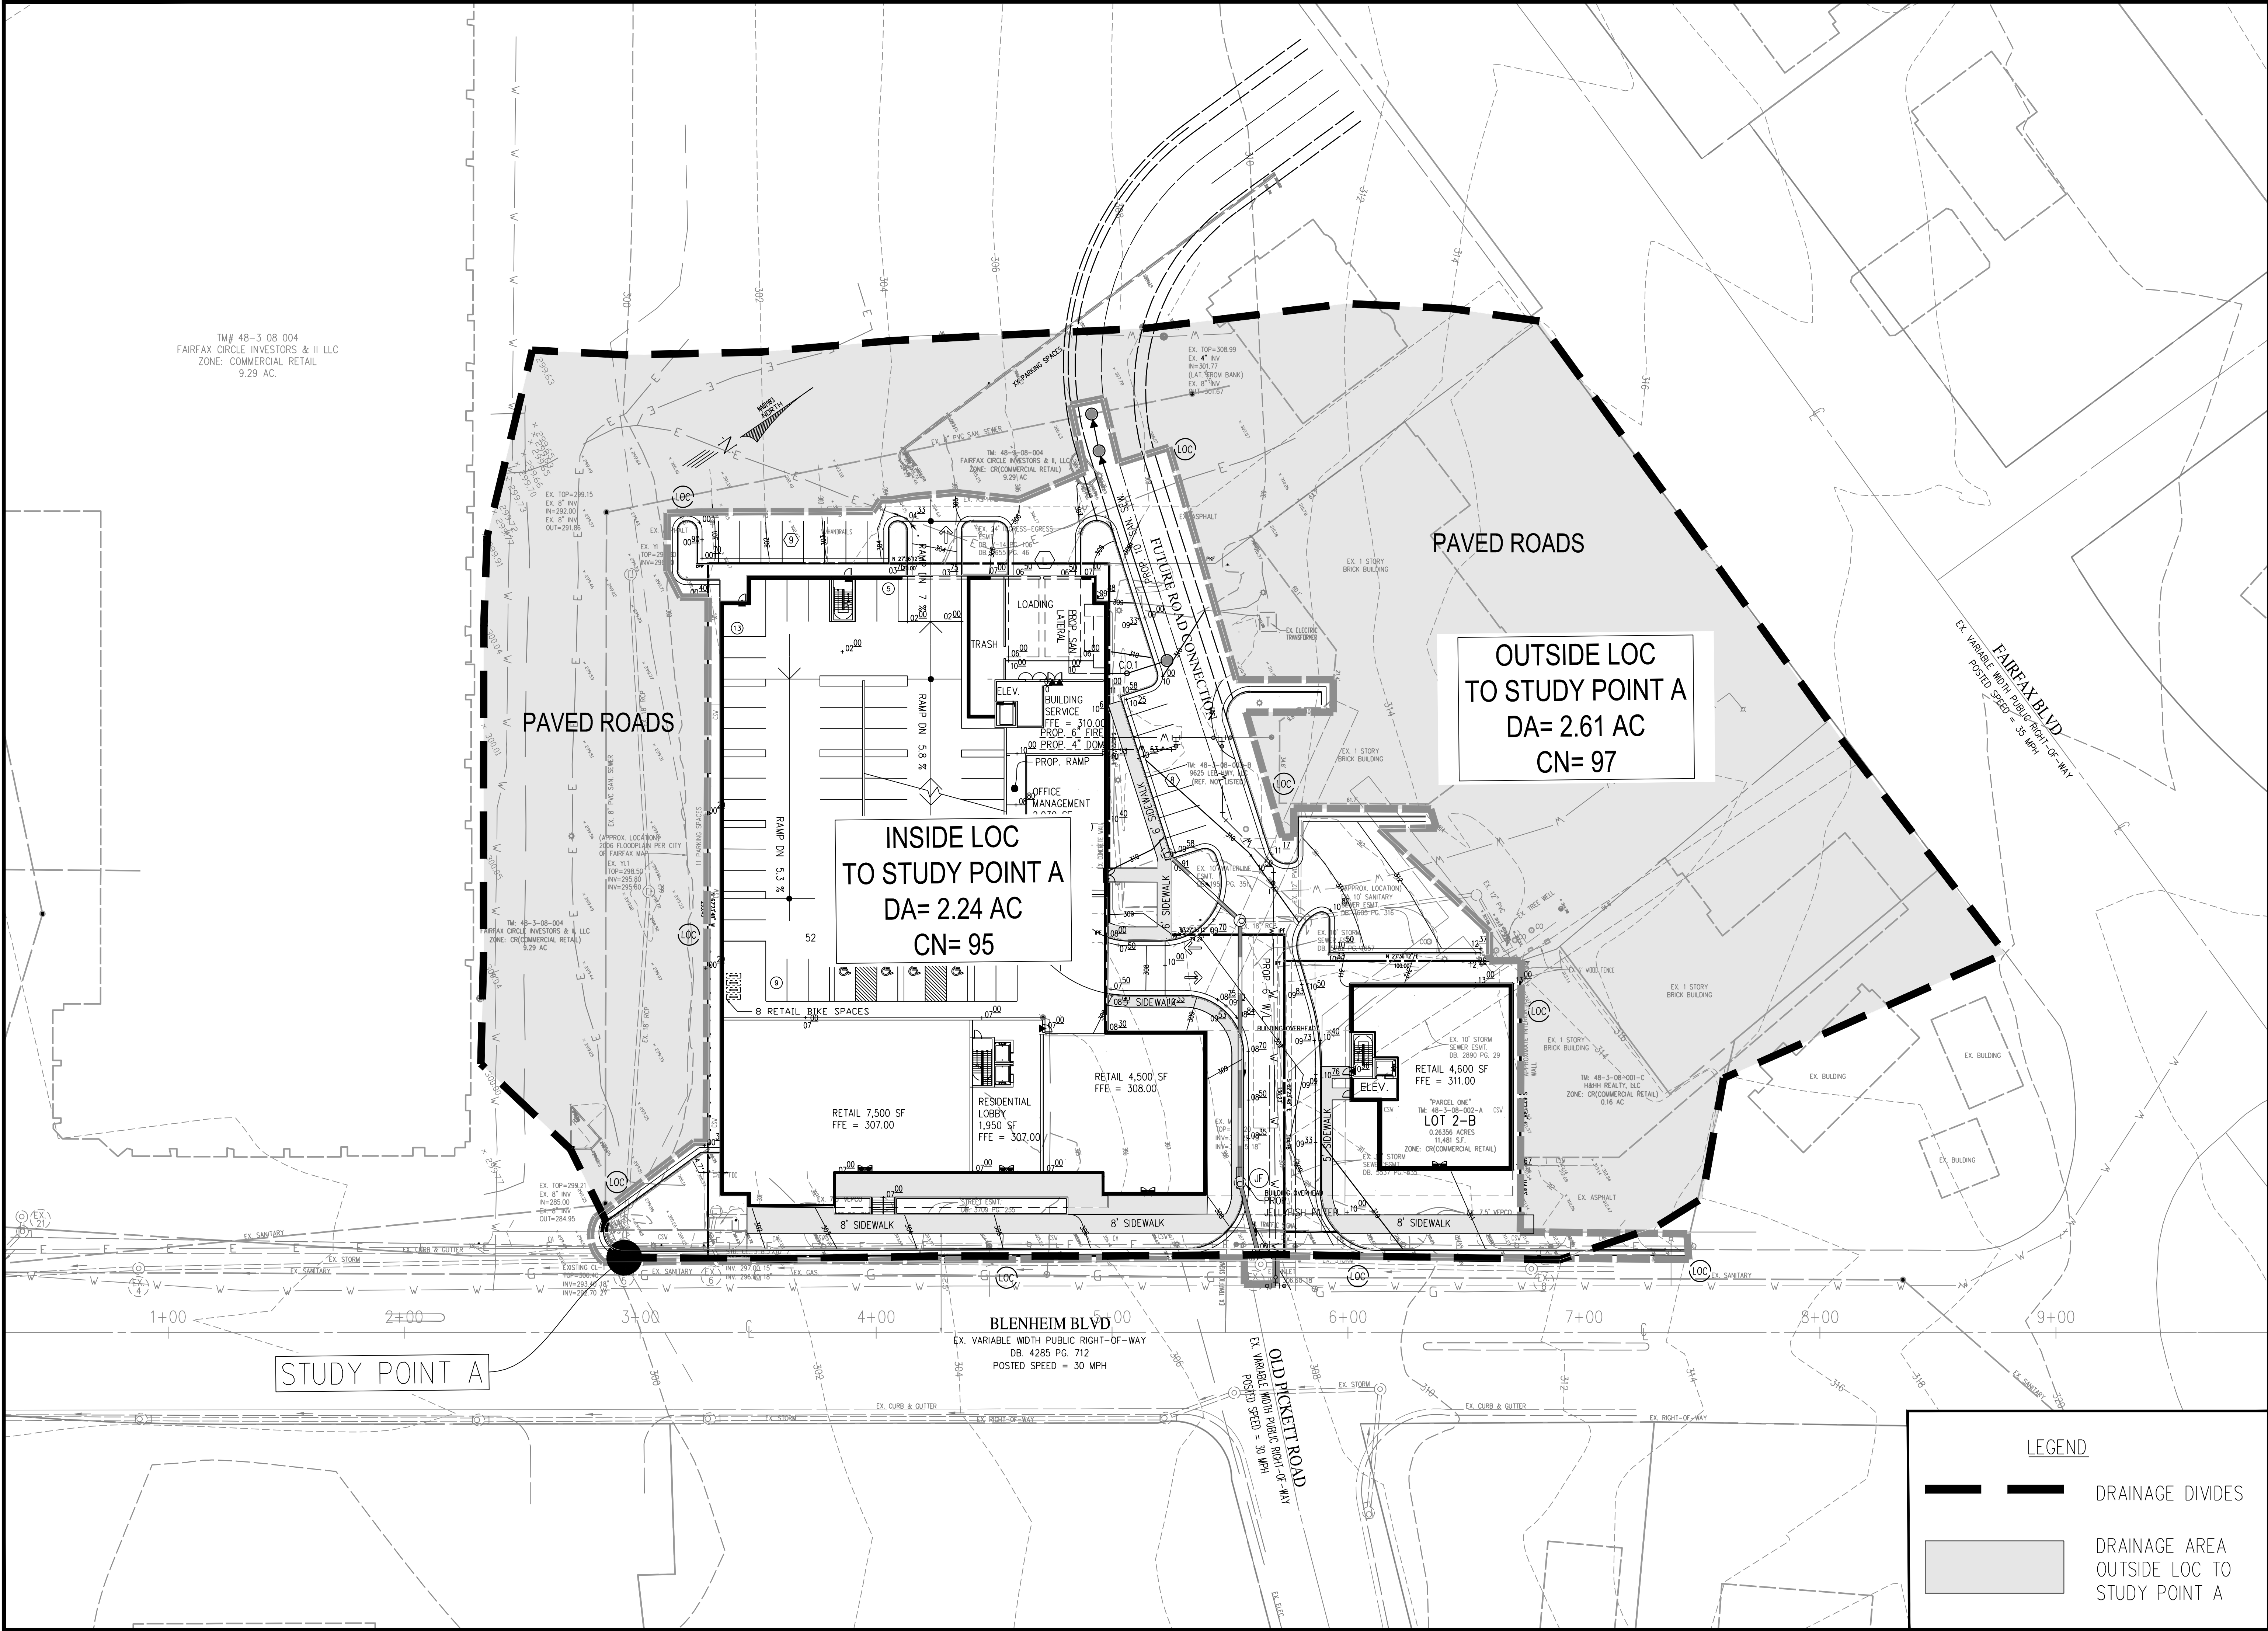[illegible]

Urban, Ltd. - U:\DBS\ArtenaFairfaxCircle\B-Engineering\Entitlement\CDP-FDP-SPEX\13123-04-SWM POST COMP.dwg [POST COMP] September 11, 2023 - 10:47:00 mwalhal

POST-DEVELOPMENT PEAK FLOW SUMMARY

STUDY POINT 1

PEAK FLOW SUMMARY FOR 1-YEAR STORM EVENT

Inflow Area = 211,266 sf , 90.52% Impervious , Inflow Depth = 2.16" for 1-Year event
Inflow = 10.77 cfs @ 12.13 hrs , Volume= 38,014 cf
Primary = 10.77 cfs @ 12.13 hrs , Volume= 38,014 cf, Atten= 0%, Lag= 0.0 min

Primary outflow = Inflow, Time Span= 0.00-50.00 hrs, dt= 0.05 hrs

PEAK FLOW SUMMARY FOR 2-YEAR STORM EVENT

Inflow Area = 211,266 sf , 90.52% Impervious , Inflow Depth = 2.69" for 2-Year event
Inflow = 13.24 cfs @ 12.13 hrs , Volume= 47,356 cf
Primary = 13.24 cfs @ 12.13 hrs , Volume= 47,356 cf, Atten= 0%, Lag= 0.0 min

Primary outflow = Inflow, Time Span= 0.00-50.00 hrs, dt= 0.05 hrs

PEAK FLOW SUMMARY FOR 10-YEAR STORM EVENT

Inflow Area = 211,266 sf , 90.52% Impervious , Inflow Depth = 4.35" for 10-Year event
Inflow = 20.85 cfs @ 12.13 hrs , Volume= 76,641 cf
Primary = 20.85 cfs @ 12.13 hrs , Volume= 76,641 cf, Atten= 0%, Lag= 0.0 min

Primary outflow = Inflow, Time Span= 0.00-50.00 hrs, dt= 0.05 hrs

FLOW SUMMARY			
	1 YR	2 YR	10 YR
Pre Development Flows at Study Point 'A' (cfs)	13.24	16.17	25.22
Allowable Flow At Study Point 'A' (cfs)	11.05*	16.17	25.22
Post-Development Flows at Study Point 'A' (cfs)	10.77	13.24	20.85

* Per the Energy Balance Equation

ENERGY BALANCE METHOD TO STUDY POINT A

Q(Developed)=	10.77 cfs
Q(Pre-Developed)=	13.24 cfs
RV(Pre-Developed)=	39658.00 cf
RV(Developed)=	38014.00 cf
I.F. =	(0.8 for sites greater than one acre) (0.9 for sites less than or equal to one

Q Developed	I.F x (Q(Pre-Developed x RV (Pre-Developed))/RV Developed
10.77	11.05

*Under no condition must:

$Q(Developed) > Q(Pre-Developed)$

$Q(Developed \text{ must be required to less than } (Q(Forest *RV Forest))/RV \text{ Developed}$

SWM NARRATIVE

THIS APPLICATION PROPOSES TO REZONE THE EXISTING CR (COMMERCIAL RETAIL) PARCELS TO COMMERCIAL URBAN DISTRICT TO ALLOW FOR A MIXED-USE BUILDING WITH RESIDENTIAL AND COMMERCIAL USES.

THE EXISTING SITE CURRENTLY DRAINS SOUTHEAST THROUGH AN EXISTING STORM SYSTEM WHICH LEAVES THE SITE AT EXISTING STORM STRUCTURE 5 ON BLENHEIM BOULEVARD AND CONTINUES DOWNSTREAM THROUGH A CLOSED CONDUIT SYSTEM. THE AFOREMENTIONED EXISTING STORM STRUCTURE IS ESTABLISHED AS "STUDY POINT" FOR THE SWM ANALYSIS. THE EXISTING SITE CURRENTLY COMPRISES OF APPROXIMATELY 2.13 ACRES OF IMPERVIOUS AREA WHICH CONSISTS OF EXISTING BUILDINGS AND SURFACE PARKING. THE RESULT OF THE IMPROVEMENTS PROVIDES A DECREASE IN IMPERVIOUS AREA OF 0.23 ACRES, WITH THE IMPERVIOUS AREA REDUCING TO 1.90 ACRES.

THE EXISTING SITE CONTAINS D TYPE SOIL. AS A RESULT OF THE PROPOSED DEVELOPMENT, THE SITE'S RUNOFF WILL BE CONVEYED THROUGH PROPOSED STORM CLOSED CONDUIT SYSTEM CONNECTING TO THE EXISTING STORM SYSTEM. THE STORMWATER FROM THE DEVELOPMENT IS DISCHARGED TO A MANMADE STORMWATER CONVEYANCE SYSTEM. PER SECTION 9VAC25-870-66.B.1.A, POST DEVELOPMENT PEAK FLOW RATE FROM THE TWO-YEAR 24-HOUR STORM EVENT WAS CHECKED AND CONFIRMED THAT IT CAN CONVEY THE FLOW AND THE CAPACITY OF THE EXISTING STORM SYSTEM WAS VERIFIED TO BE ADEQUATE FOR THE PROPOSED IMPROVEMENTS. IN ADDITION PER SECTION 9VAC25-870-66.B.1.B, THE 1-YEAR DESIGN PEAK FLOW SHALL NOT EXCEED THE ALLOWABLE RATE GIVEN BY THE 1-YEAR ENERGY BALANCE EQUATION. PLEASE SEE COMPUTATIONS ON THIS SHEET, SHEET 012 AND 014. NO DETENTION WAS INCORPORATED BECAUSE THE 9VAC25-870-66 CRITERIA WAS MET.

ALL BMP/SWM COMPUTATIONS SHOWN ON THIS APPLICATION ARE PRELIMINARY AND ARE SUBJECT TO CHANGE UPON RETRIEVAL OF NEW INFORMATION AND/OR IDENTIFICATION OF ADDITIONAL SITE CONSTRAINTS. THEREFORE, THE APPLICANT RESERVES THE RIGHT TO CHANGE AND/OR MODIFY THE PROPOSED BMP/SWM DEVICES AT THE TIME OF FINAL SITE PLAN TO MEET REQUIREMENTS.

Clayton C. Tock
URBAN LTD. 02/14/2023
CLAYTON C. TOCK, P.E., PRINCIPAL DATE

STUDY POINT 1: INSIDE LOC CURVE NUMBER/
TIME OF CONCENTRATION

Area (ac)	CN	Description
1.900	98	Paved parking, HSG D
0.340	80	>75% Grass cover, Good, HSG D
2.240	95	Weighted Average
0.340		15.18% Pervious Area
1.900		84.82% Impervious Area


Tc (min)	Length (feet)	Slope (ft/ft)	Velocity (ft/sec)	Capacity (cfs)	Description
9.9	100	0.0200	0.17		Sheet Flow, Sheet Flow Grass: Short n= 0.150 P2= 3.15"
0.6	290	0.0200	7.44	9.14	Pipe Channel, Pipe Channel 15.0" Round Area= 1.2 sf Perim= 3.9' r= 0.31' n= 0.013 Concrete pipe, straight & clean
1.2	200	0.0200	2.87		Shallow Concentrated Flow, Shallow Concentrated Flow Paved Kv= 20.3 fps
11.7	590	Total			

STUDY POINT 1: OUTSIDE LOC CURVE NUMBER/
TIME OF CONCENTRATION

Area (ac)	CN	Description
2.490	98	Paved parking, HSG D
0.120	80	>75% Grass cover, Good, HSG D
2.610	97	Weighted Average
0.120		4.60% Pervious Area
2.490		95.40% Impervious Area

Tc (min)	Length (feet)	Slope (ft/ft)	Velocity (ft/sec)	Capacity (cfs)	Description
5.0					Direct Entry, Direct Entry

POST-DEVELOPMENT HYDROCAD NODES

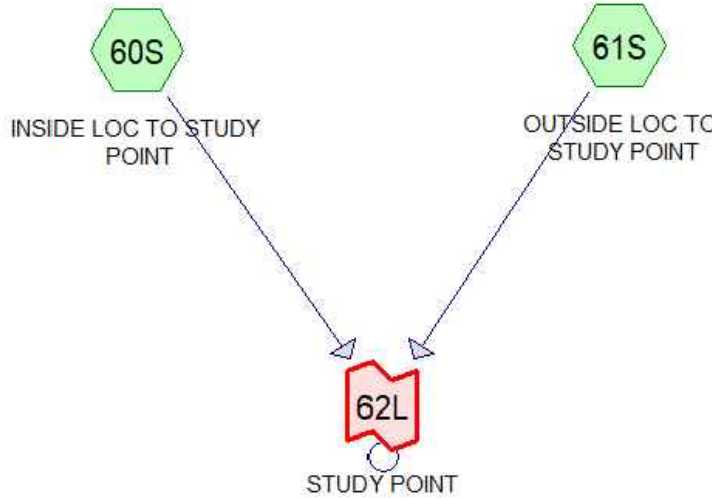

STORM SEWER DESIGN COMPUTATIONS																
Project: ARTENA FAIRFAX CIRCLE																
From Point	To Point	Drainage Area	C Factor	C x A		Inlet Time Min.	Rain Fall In/Hr	Runoff Q C.F.S.	Invert Elevation		Length FT.	Slope %	Dia. IN.	Capacity Q C.F.S.	VEL. F.P.S.	Flow Time MIN.
				Increment	Cumm.				Upper End	Lower End						
9	8	0.29	0.84	0.24	0.24	5.00	0.57	0.14	307.43	307.37	10.49	0.50%	18	7.45	1.05	0.11
8	7	0.00	0.00	0.00	0.24	5.00	0.57	0.14	307.27	306.70	114.72	0.50%	18	7.45	1.05	1.16
7	6	1.59	0.84	1.34	1.58	5.00	0.57	0.89	306.60	297.00	229.61	4.18%	18	21.54	6.03	0.63
6	5	0.00	0.00	0.00	1.58	5.00	0.57	0.89	296.00	295.00	40.32	2.48%	18	16.59	5.02	0.13
5	4	0.93	0.80	0.74	4.60	5.00	0.57	13.24	294.90	292.70	205.67	0.50%	27	21.96	5.78	0.59
4	3	0.00	0.00	0.00	4.60	5.00	0.57	2.61	292.60	292.26	68.33	0.50%	27	21.96	3.71	0.31
3	2	0.00	0.00	0.00	5.87	5.00	0.57	3.32	292.16	291.96	39.60	0.50%	27	21.96	3.99	0.17
2	1	0.00	0.00	0.00	5.87	5.00	0.57	3.32	291.86	290.00	68.62	2.72%	27	51.22	7.26	0.16
*																
30	29	0.96	0.80	0.77	0.77	5.00	0.57	0.43	296.00	295.80	134.73	0.15%	18	4.06	1.62	1.48
29	28	0.84	0.86	0.72	1.49	5.00	0.57	0.84	295.60	295.40	149.51	0.13%	18	3.85	1.76	1.42
28	5	0.93	0.85	0.79	2.28	5.00	0.57	1.29	295.40	295.00	6.96	5.75%	18	25.25	7.49	0.02
*																
21	3	1.46	0.87	1.27	1.27	5.00	0.57	0.72	295.38	295.25	26.85	0.50%	27	21.96	2.54	0.18
*																

PLAN DATE
02-14-23

REVISIONS

Urban, Ltd.
2300 TECHNOLOGY CT.
CLAYTON C. TOCK, P.E., PRINCIPAL
TEL: 703.642.2306
FAX: 703.642.2306
www.urban-ld.com

urban
Planners-Engineers-Landscape Architects-Land Surveyors

COMMONWEALTH OF VIRGINIA
CLAYTON C. TOCK
Lic. No. 068790
02/14/2023
PROFESSIONAL ENGINEER


SWM POST-DEVELOPMENT COMPUTATIONS
CIRCLE GATEWAY
MASTER DEVELOPMENT PLAN
CITY OF FAIRFAX
VIRGINIA

DATE: DEC, 2022
SCALE: N/A
C.I.= N/A

SHEET
014
OF
026

FILE No.
RZ-13123

Urban, Ltd. - c:\dbs\Artists\Artists\B-Engineering\Entitlement\CDP-FDP-SPEX\13123-06-BMP PRE DEVELOPMENT.dwg [BMP PRE] September 11, 2023 - 10:47am mwelthall

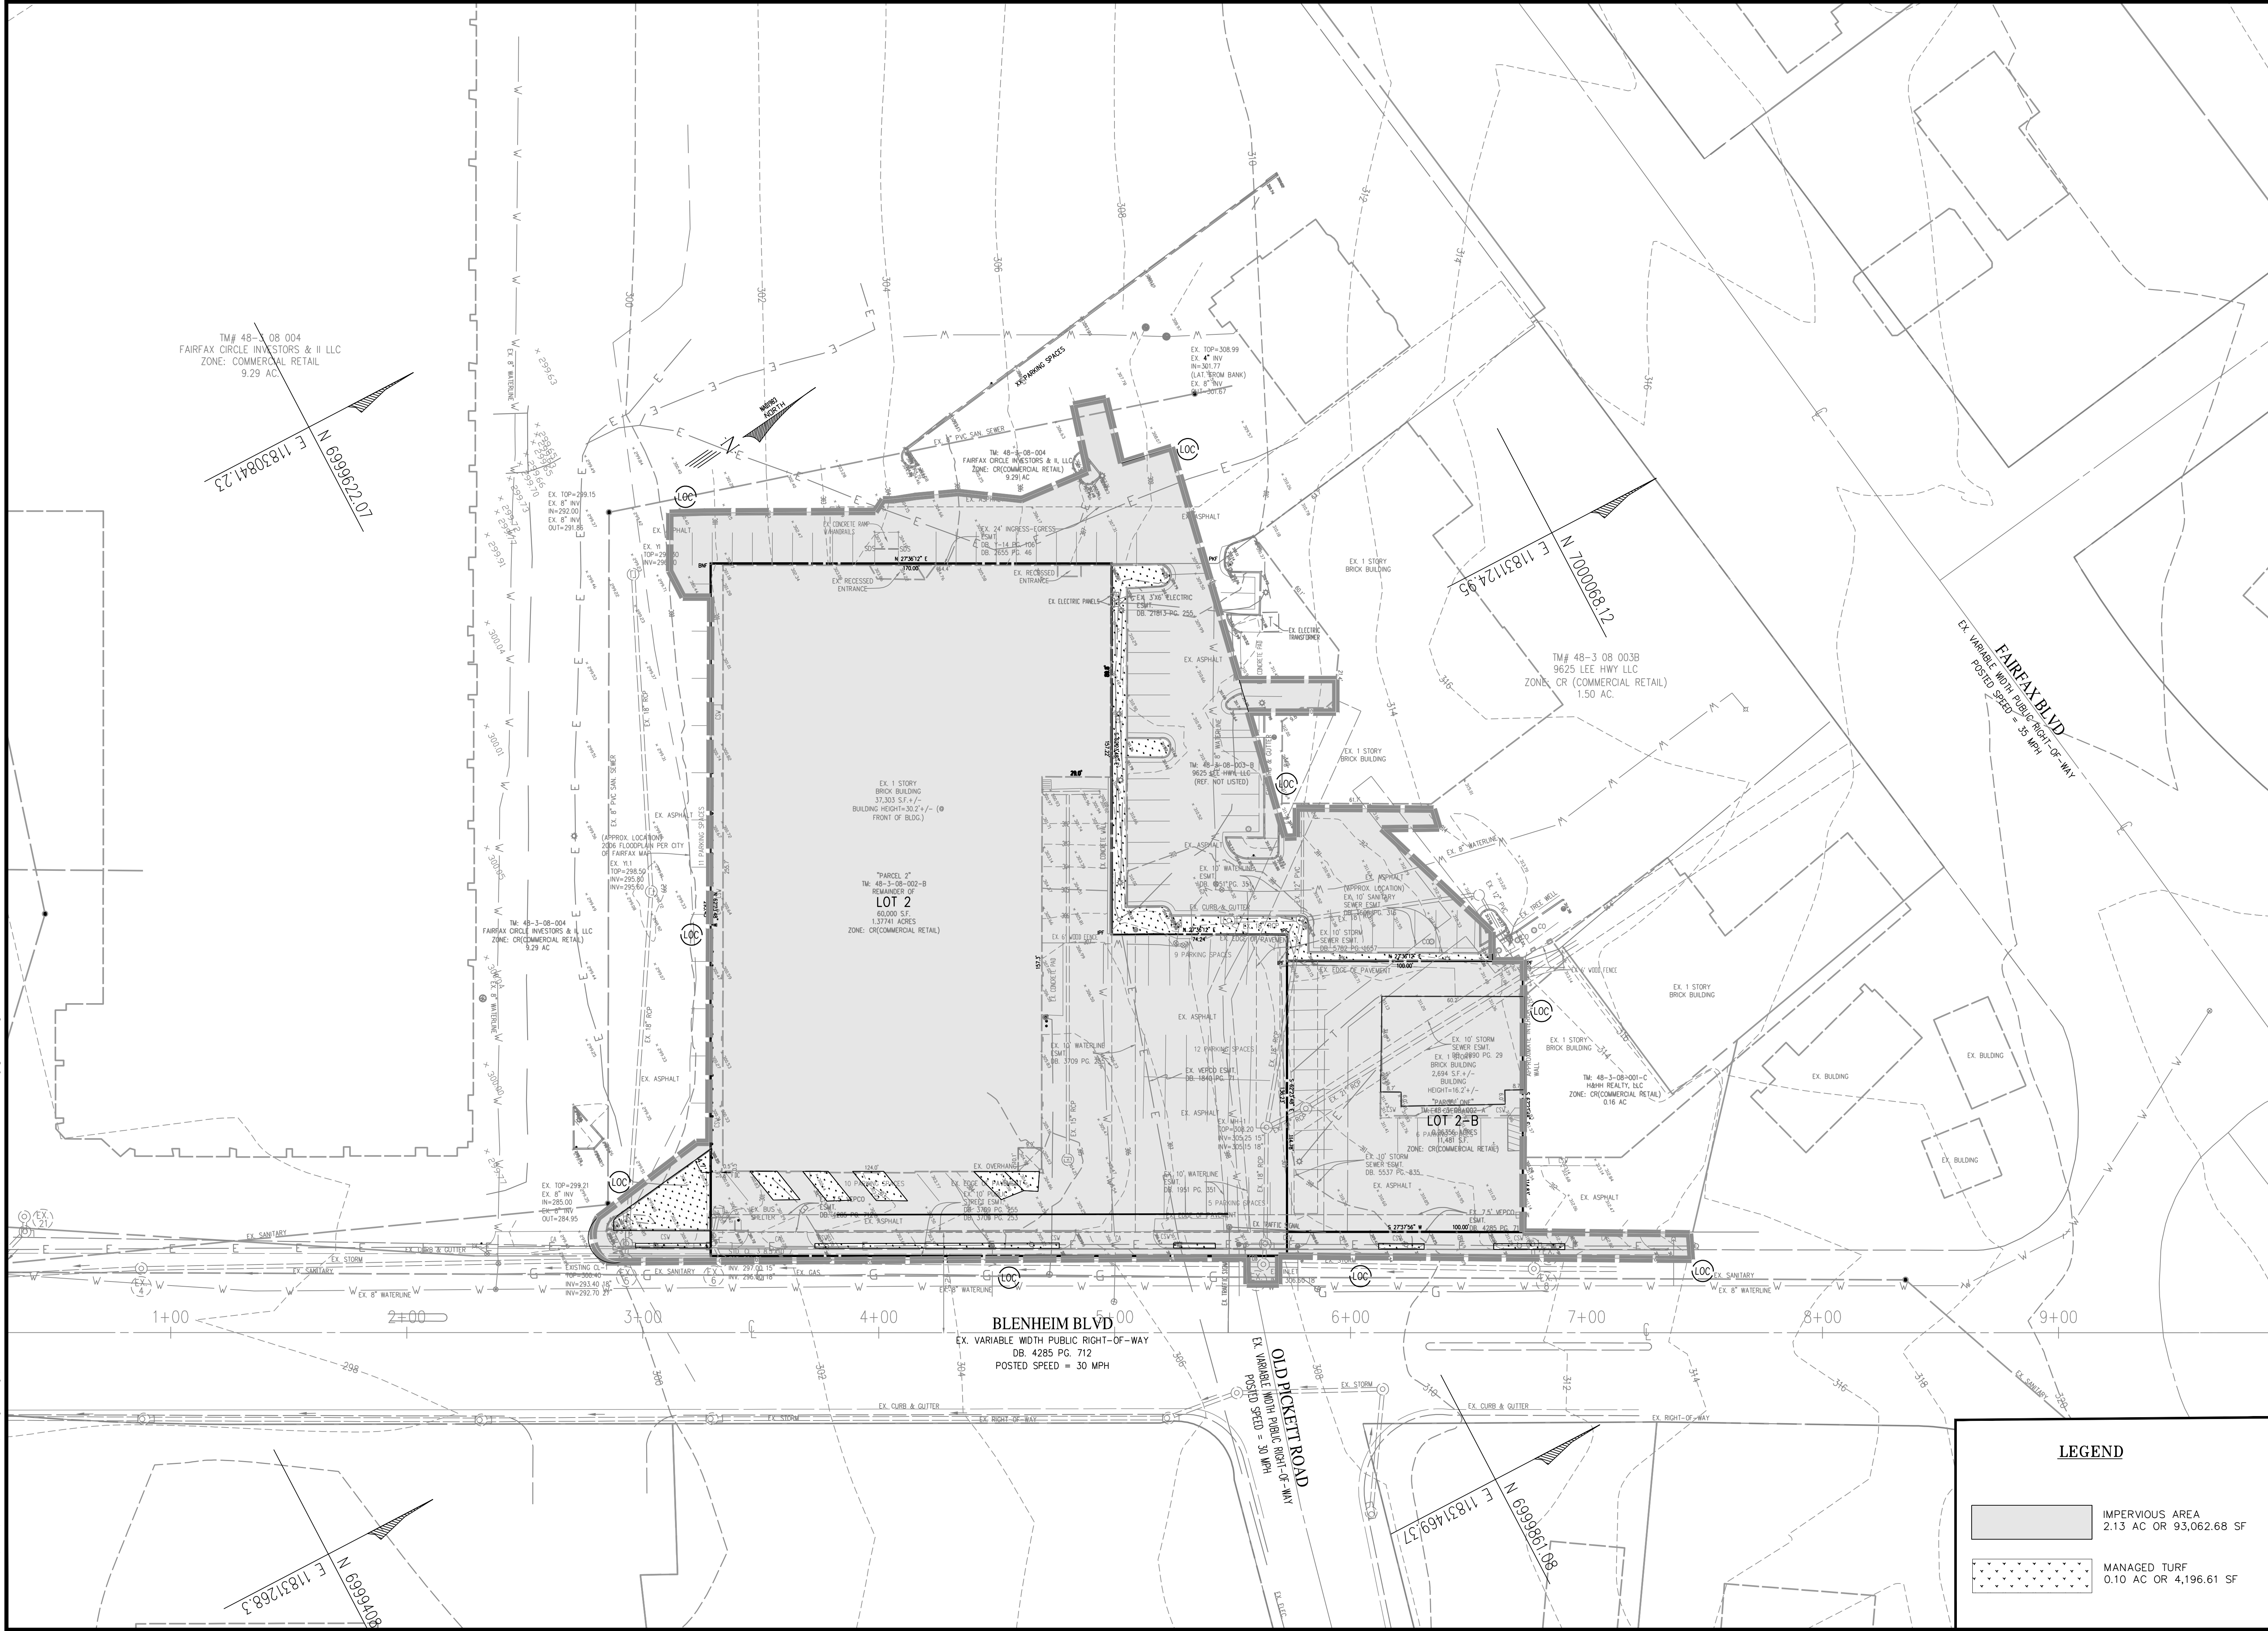

PLAN DATE		REVISIONS	
No.	DATE	No.	DATE
02	14-23		

Urban, Ltd.
2301D TECHNOLOGY CT.
FAIRFAX, VA 22031
TEL: 703.642.2306
FAX: 703.378.7888
www.urban-llc.com

Planners/Engineers/Landscapers/Architects/Land Surveyors

urban

COMMONWEALTH OF VIRGINIA
CLAYTON C. LOCK
Lic. No. 086790
02/14/2023
PROFESSIONAL ENGINEER


BMP PRE-DEVELOPMENT PLAN
CIRCLE GATEWAY
MASTER DEVELOPMENT PLAN
CITY OF FAIRFAX
VIRGINIA

DATE: DEC, 2022
SCALE: 1"=30'
C.I.= 1'

SHEET
015
OF
026

FILE No.
RZ-13123

[illegible]

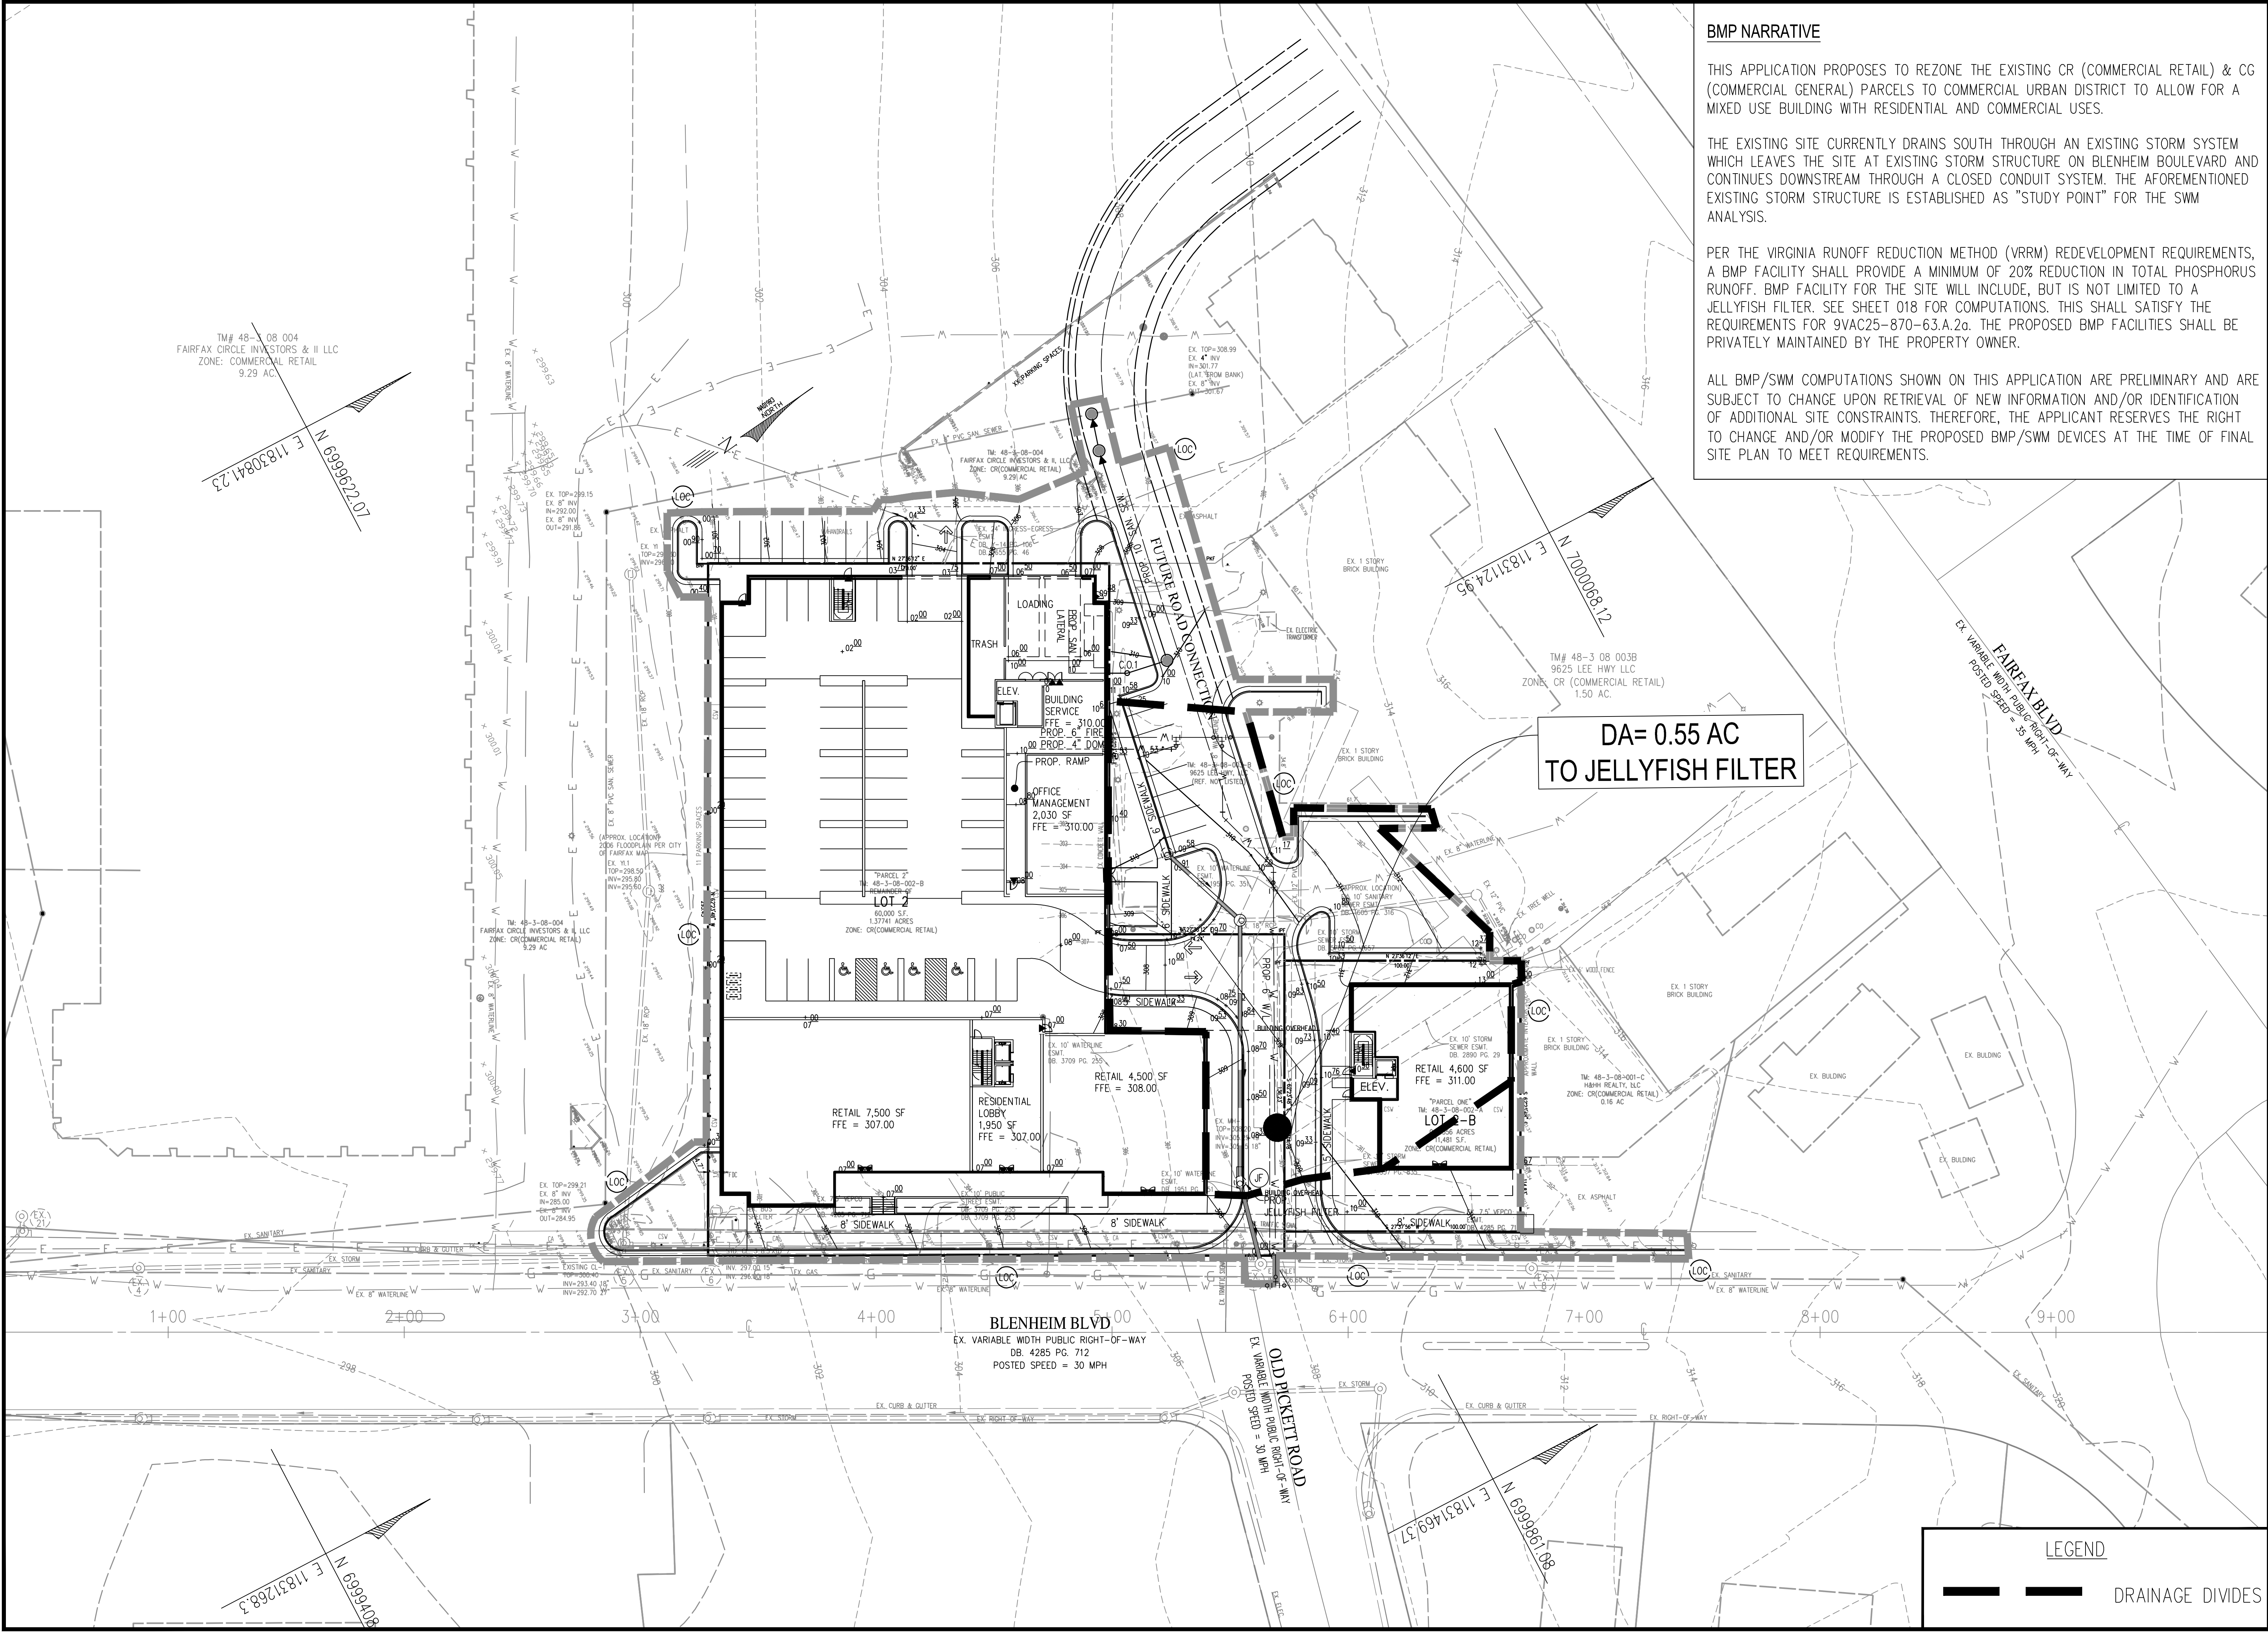

ALL BMP/SWM COMPUTATIONS SHOWN ON THIS APPLICATION ARE PRELIMINARY AND ARE SUBJECT TO CHANGE UPON RETRIEVAL OF NEW INFORMATION AND/OR IDENTIFICATION OF ADDITIONAL SITE CONSTRAINTS. THEREFORE, THE APPLICANT RESERVES THE RIGHT TO CHANGE AND/OR MODIFY THE PROPOSED BMP/SWM DEVICES AT THE TIME OF FINAL SITE PLAN TO MEET REQUIREMENTS.

DA= 0.55 AC
TO JELLYFISH FILTER


DRAINAGE DIVIDES

[illegible]

PLAN DATE	02-14-23
-----------	----------

Urban, Ltd.
4200 D TECHNOLOGY CT.
CHANTILLY, VA. 20151
TEL. 703.642.2306
FAX 703.378.7888
www.urban-ltd.com

urbanTM
Architects • Landscape Architects • Land Surveyors • Engineers

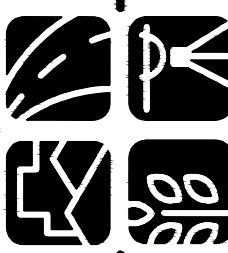

BMP PLAN AND NARRATIVE
CIRCLE GATEWAY
MASTER DEVELOPMENT PLAN
CITY OF FAIRFAX
VIRGINIA

DATE: DEC, 2022

SCALE: 1"=30'

SHEET
017
OF
026

FILE No.
RZ-13123

Urban, Ltd. - U:\DBS\ArtenaFairfaxCircle\B-Engineering\Entitlement\CDP-FDP-SPEX\13123-18-BMP-POST-DEVELOPMENT.dwg [BMP-POST COMP (2)] September 11, 2023 - 10:47am mwatthall

Project Name:Artena Fairfax Circle

Date:12/12/2022

Linear Development Project?No

CLEAR ALL
(Ctrl+Shift+R)

data input cells
constant values
calculation cells
final results

Site Information

Post-Development Project (Treatment Volume and Loads)

Enter Total Disturbed Area (acres) →2.23

Maximum reduction required:20%

The site's net increase in impervious cover (acres) is:0

Post-Development TP Load Reduction for Site (lb/yr):0.57

Check:
BMP Design Specifications List: 2013 Draft Stds & Specs

Linear project?No

Land cover areas entered correctly?✓

Total disturbed area entered?✓

Pre-ReDevelopment Land Cover (acres)

	A Soils	B Soils	C Soils	D Soils	Totals
Forest/Open Space (acres) -- undisturbed forest/open space					0.00
Managed Turf (acres) -- disturbed, graded for yards or other turf to be				0.10	0.10
Impervious Cover (acres)				2.13	2.13
					2.23

Post-Development Land Cover (acres)

	A Soils	B Soils	C Soils	D Soils	Totals
Forest/Open Space (acres) -- undisturbed, protected forest/open space or reforested					0.00
Managed Turf (acres) -- disturbed, graded for yards or other turf to be				0.33	0.33
Impervious Cover (acres)				1.90	1.90
Area Check	OK.	OK.	OK.	OK.	2.23

Constants

Annual Rainfall (inches)	43
Target Rainfall Event (inches)	1.00
Total Phosphorus (TP) EMC (mg/L)	0.26
Total Nitrogen (TN) EMC (mg/L)	1.86
Target TP Load (lb/acre/yr)	0.41
Pj (unitless correction factor)	0.90

Runoff Coefficients (Rv)

	A Soils	B Soils	C Soils	D Soils
Forest/Open Space	0.02	0.03	0.04	0.05
Managed Turf	0.15	0.20	0.22	0.25
Impervious Cover	0.95	0.95	0.95	0.95

LAND COVER SUMMARY -- PRE-REDEVELOPMENT

Land Cover Summary-Pre		
Pre-ReDevelopment	Listed	Adjusted ¹
Forest/Open Space Cover (acres)	0.00	0.00
Weighted Rv(forest)	0.00	0.00
% Forest	0%	0%
Managed Turf Cover (acres)	0.10	0.10
Weighted Rv(turf)	0.25	0.25
% Managed Turf	4%	4%
Impervious Cover (acres)	2.13	2.13
Rv(impervious)	0.95	0.95
% Impervious	96%	96%
Total Site Area (acres)	2.23	2.23
Site Rv	0.92	0.92

Treatment Volume and Nutrient Load

Pre-ReDevelopment Treatment Volume (acre-ft)	0.1707	0.1707
Pre-ReDevelopment Treatment Volume (cubic feet)	7,436	7,436
Pre-ReDevelopment TP Load (lb/yr)	4.67	4.67
Pre-ReDevelopment TP Load per acre (lb/acre/yr)	2.10	2.10
Baseline TP Load (lb/yr) (0.41 lbs/acre/yr applied to pre-redevelopment area excluding pervious land proposed for new impervious cover)		0.91

LAND COVER SUMMARY -- POST DEVELOPMENT

Land Cover Summary-Post (Final)			
Post ReDev. & New Impervious		Land Cover Summary-Post	
Post ReDev.	New Impervious	Post-Development	Post-Development New Impervious
Forest/Open Space Cover (acres)	0.00	Forest/Open Space Cover (acres)	0.00
Weighted Rv(forest)	0.00	Weighted Rv(forest)	0.00
% Forest	0%	% Forest	0%
Managed Turf Cover (acres)	0.33	Managed Turf Cover (acres)	0.33
Weighted Rv (turf)	0.25	Weighted Rv (turf)	0.25
% Managed Turf	15%	% Managed Turf	15%
Impervious Cover (acres)	1.90	ReDev. Impervious Cover (acres)	1.90
Rv(impervious)	0.95	Rv(impervious)	0.95
% Impervious	85%	% Impervious	85%
Final Site Area (acres)	2.23	Total ReDev. Site Area (acres)	2.23
Final Post Dev Site Rv	0.85	ReDev Site Rv	0.85

Treatment Volume and Nutrient Load

Final Post-Development Treatment Volume (acre-ft)	0.1573	Post-ReDevelopment Treatment Volume (acre-ft)	0.1573	Post-Development Treatment Volume (acre-ft)	--
Final Post-Development Treatment Volume (cubic feet)	6,852	Post-ReDevelopment Treatment Volume (cubic feet)	6,852	Post-Development Treatment Volume (cubic feet)	--
Final Post-Development TP Load (lb/yr)	4.30	Post-ReDevelopment Load (TP) (lb/yr)*	4.30	Post-Development TP Load (lb/yr)	--
Final Post-Development TP Load per acre (lb/acre/yr)	1.93	Post-ReDevelopment TP Load per acre (lb/acre/yr)	1.93		
		Max. Reduction Required (Below Pre-ReDevelopment Load)	20%		
		TP Load Reduction Required for Redeveloped Area (lb/yr)	0.57	TP Load Reduction Required for New Impervious Area (lb/yr)	0

Post-Development Requirement for Site Area

TP Load Reduction Required (lb/yr)	0.57
------------------------------------	------

Nitrogen Loads (Informational Purposes Only)

Pre-ReDevelopment TN Load (lb/yr)	33.42	Final Post-Development TN Load (Post-ReDevelopment & New Impervious) (lb/yr)	30.80
-----------------------------------	-------	--	-------

Adjusted Land Cover Summary:
Pre-ReDevelopment land cover minus pervious land cover (forest/open space or managed turf) acreage proposed for new impervious cover.

Adjusted total acreage is consistent with Post-ReDevelopment acreage (minus acreage of new impervious cover).

Column I shows load reduction requirement for new impervious cover (based on new development load limit, 0.41 lbs/acre/year).

Drainage Area A

Drainage Area A Land Cover (acres)						
	A Soils	B Soils	C Soils	D Soils	Totals	Land Cover Rv
Forest/Open Space (acres)					0.00	0.00
Managed Turf (acres)				0.10	0.10	0.25
Impervious Cover (acres)				0.45	0.45	0.95
Total					0.55	

CLEAR BMP AREAS

Total Phosphorus Available for Removal in D.A. A (lb/yr)	1.03
Post Development Treatment Volume in D.A. A (ft ³)	1,643

Stormwater Best Management Practices (RR = Runoff Reduction)

Practice	Runoff Reduction Credit (%)	Managed Turf Credit Area (acres)	Impervious Cover Credit Area (acres)	Volume from Upstream Practice (ft ³)	Runoff Reduction (ft ³)	Remaining Runoff Volume (ft ³)	Total BMP Treatment Volume (ft ³)	Phosphorus Removal Efficiency (%)	Phosphorus Load from Upstream Practices (lb)	Untreated Phosphorus Load to Practice (lb)	Phosphorus Removed By Practice (lb)	Remaining Phosphorus Load (lb)	Downstream Practice to be Employed
14. Manufactured Treatment Devices (no RR)													
14.a. Manufactured Treatment Device-Hydrodynamic	0			0	0	0	0	20	0.00	0.00	0.00	0.00	
14.b. Manufactured Treatment Device-Filtering	0	0.10	0.45	0	0	1,643	1,643	65	0.00	1.03	0.67	0.36	
14.c. Manufactured Treatment Device-Generic	0			0	0	0	0	20	0.00	0.00	0.00	0.00	

TOTAL IMPERVIOUS COVER TREATED (ac)	0.45	AREA CHECK: OK.
TOTAL MANAGED TURF AREA TREATED (ac)	0.10	AREA CHECK: OK.

TOTAL PHOSPHORUS REMOVAL REQUIRED ON SITE (lb/yr)	0.57
---	------

TOTAL PHOSPHORUS AVAILABLE FOR REMOVAL IN D.A. A (lb/yr)	1.03
TOTAL PHOSPHORUS REMOVED WITHOUT RUNOFF REDUCTION PRACTICES IN D.A. A (lb/yr)	0.67
TOTAL PHOSPHORUS REMOVED WITH RUNOFF REDUCTION PRACTICES IN D.A. A (lb/yr)	0.00
TOTAL PHOSPHORUS LOAD REDUCTION ACHIEVED IN D.A. A (lb/yr)	0.67
TOTAL PHOSPHORUS REMAINING AFTER APPLYING BMP LOAD REDUCTIONS IN D.A. A (lb/yr)	0.36

SEE WATER QUALITY COMPLIANCE TAB FOR SITE COMPLIANCE CALCULATIONS

NITROGEN REMOVED WITH RUNOFF REDUCTION PRACTICES IN D.A. A (lb/yr)	0.00
NITROGEN REMOVED WITHOUT RUNOFF REDUCTION PRACTICES IN D.A. A (lb/yr)	0.00
TOTAL NITROGEN REMOVED IN D.A. A (lb/yr)	0.00

Site Results (Water Quality Compliance)

Area Checks	D.A. A	D.A. B	D.A. C	D.A. D	D.A. E	AREA CHECK
FOREST/OPEN SPACE (ac)	0.00	0.00	0.00	0.00	0.00	OK.
IMPERVIOUS COVER (ac)	0.45	0.00	0.00	0.00	0.00	OK.
IMPERVIOUS COVER TREATED (ac)	0.45	0.00	0.00	0.00	0.00	OK.
MANAGED TURF AREA (ac)	0.10	0.00	0.00	0.00	0.00	OK.
MANAGED TURF AREA TREATED (ac)	0.10	0.00	0.00	0.00	0.00	OK.
AREA CHECK	OK.	OK.	OK.	OK.	OK.	

Site Treatment Volume (ft ³)	6,852
--	-------

Runoff Reduction Volume and TP By Drainage Area

	D.A. A	D.A. B	D.A. C	D.A. D	D.A. E	TOTAL
RUNOFF REDUCTION VOLUME ACHIEVED (ft ³)	0	0	0	0	0	0
TP LOAD AVAILABLE FOR REMOVAL (lb/yr)	1.03	0.00	0.00	0.00	0.00	1.03
TP LOAD REDUCTION ACHIEVED (lb/yr)	0.67	0.00	0.00	0.00	0.00	0.67
TP LOAD REMAINING (lb/yr)	0.36	0.00	0.00	0.00	0.00	0.36

NITROGEN LOAD REDUCTION ACHIEVED (lb/yr)	0.00	0.00	0.00	0.00	0.00	0.00
--	------	------	------	------	------	------

Total Phosphorus	
FINAL POST-DEVELOPMENT TP LOAD (lb/yr)	4.30
TP LOAD REDUCTION REQUIRED (lb/yr)	0.57
TP LOAD REDUCTION ACHIEVED (lb/yr)	0.67
TP LOAD REMAINING (lb/yr):	3.63
REMAINING TP LOAD REDUCTION REQUIRED (lb/yr):	0.00 **
** TARGET TP REDUCTION EXCEEDED BY 0.1 LB/YEAR **	

Total Nitrogen (For Informational Purposes)	
POST-DEVELOPMENT LOAD (lb/yr)	30.80
NITROGEN LOAD REDUCTION ACHIEVED (lb/yr)	0.00
REMAINING POST-DEVELOPMENT NITROGEN LOAD (lb/yr)	30.80

PLAN DATE
02-14-23

Urban, Ltd.
2300 TECHNOLOGY CT.
FARMERSVILLE, VA 20151
TEL: 703.643.2306
FAX: 703.378.7888
www.urban-llc.com

Planners-Engineers-Landscape Architects-Land Surveyors

BMP PLAN AND NARRATIVE
CIRCLE GATEWAY
MASTER DEVELOPMENT PLAN
CITY OF FAIRFAX
VIRGINIA

DATE: DEC, 2022
SCALE: N/A
C.I.= N/A


SHEET
018
OF
026

FILE No.
RZ-13123

The map displays a study area with several key features and labels:

- 20.47 AC RECREATIONAL LOTS AREA (GRASS)**: A dashed black boundary enclosing a green-shaded area in the upper center.
- 102.46 RESIDENTIAL LOTS AREA (38% IMP)**: A dashed black boundary enclosing a light blue-shaded area on the left side.
- SITE'S POINT OF CONFLUENCE**: A black dot marking the intersection of the recreational and residential areas.
- 81.57 AC COMMERCIAL LOTS AREA (85% IMP)**: A dashed black boundary enclosing a light green-shaded area on the right side.
- SITE AREA DA=1.64 AC**: A small black rectangle indicating the specific site area within the commercial zone.
- STUDY POINT**: A black dot located just downstream from the site area.
- POINT OF ANALYSIS**: A circular inset showing a detailed view of the confluence area with points A, B, and C marked.
- DOWNSTREAM POINT OF ANALYSIS TOTAL DA=2.99 AC**: A black dot located further downstream from the study point.

Topographic contour lines are shown throughout the map, and a north arrow is located in the upper right corner.

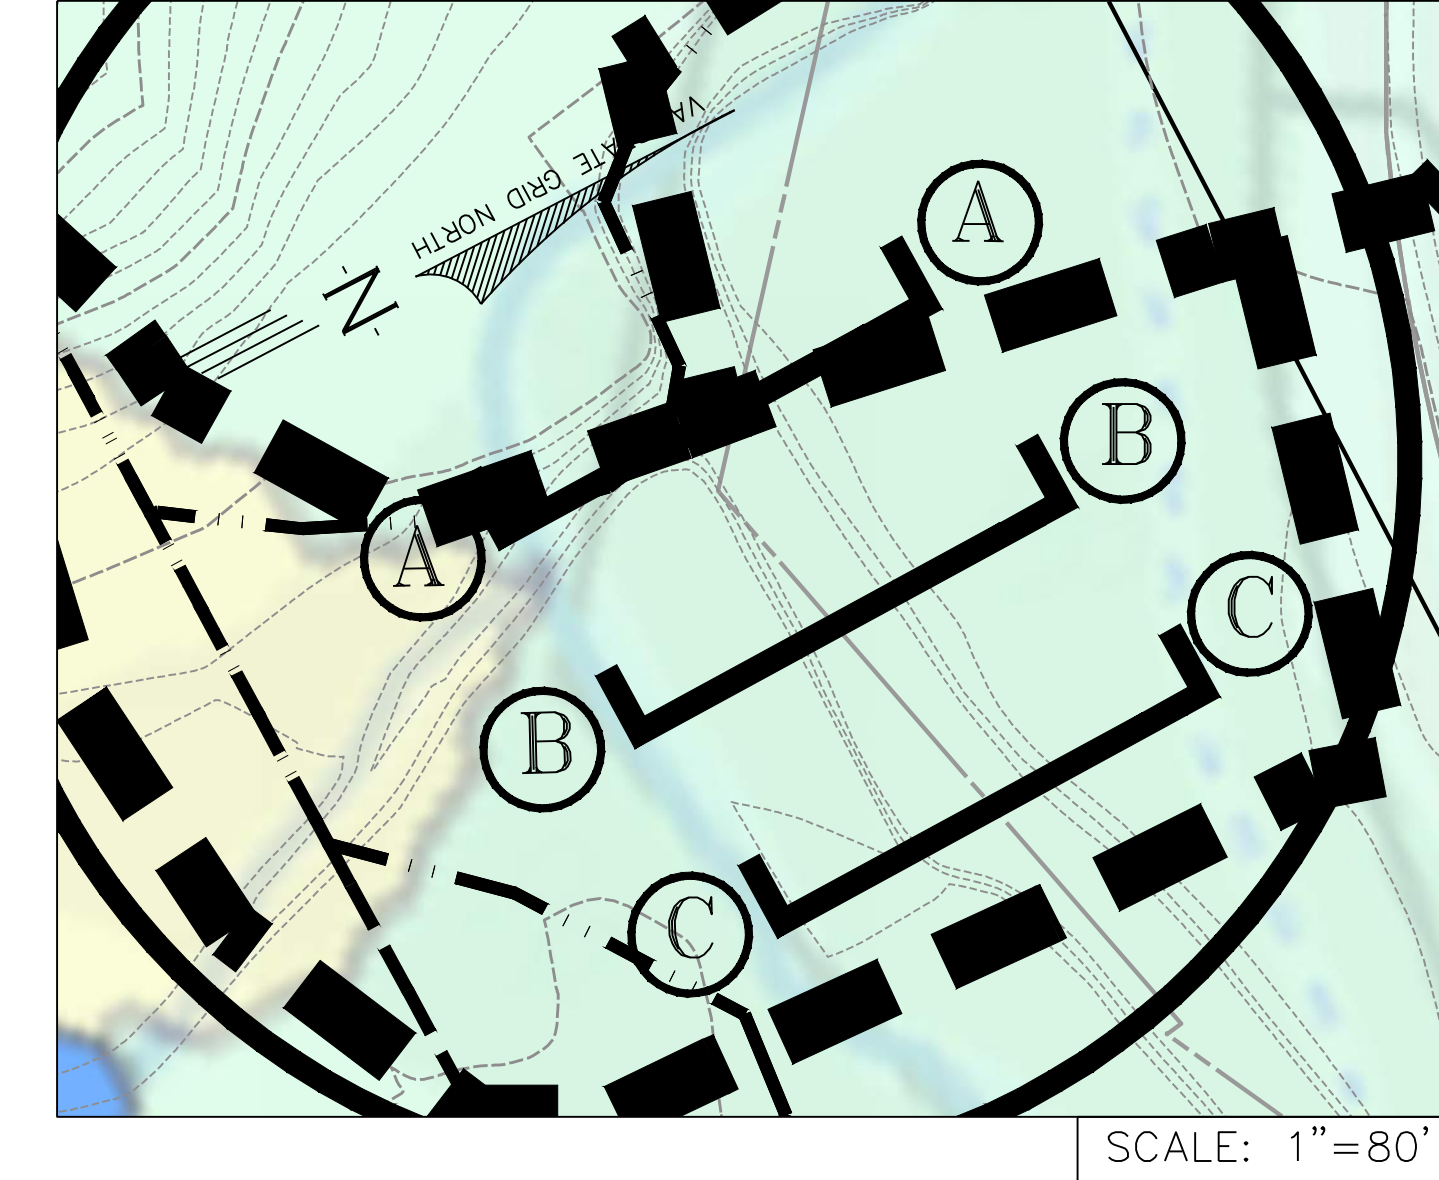

THIS APPLICATION PROPOSES TO REZONE THE EXISTING CR (COMMERCIAL RETAIL) & CG (COMMERCIAL GENERAL) PARCELS TO COMMERCIAL URBAN DISTRICT TO ALLOW FOR A MIXED USE BUILDING WITH RESIDENTIAL AND COMMERCIAL USES.

THE EXISTING SITE CURRENTLY DRAINS SOUTHEAST THROUGH AN EXISTING STORM SYSTEM WHICH LEAVES THE SITE AT EXISTING STORM STRUCTURE ON BLENHEIM BOULEVARD AND CONTINUES DOWNSTREAM THROUGH A CLOSED CONDUIT SYSTEM. THE PROJECT PROPOSES STORM SYSTEM REQUIRED TO CONNECT TO EXISTING STORM SYSTEM. THE EXISTING SYSTEM CONTINUES DOWNSTREAM AND EVENTUALLY DRAINS INTO ACCOTCIN CREEK, WHICH FALLS UNDER A MAPPED FLOODPLAIN.

ONE STUDY POINT HAS BEEN ESTABLISHED AT EXISTING STORM STRUCTURE ON BLENHEIM BOULEVARD WHERE STORMWATER RUNOFF LEAVES THE SITE. APPROXIMATELY 300' DOWNSTREAM OF THE STUDY POINT IS THE SITE'S POINT OF CONFLUENCE. APPROXIMATELY 750' DOWNSTREAM OF THE POINT OF CONFLUENCE, ADDITIONAL DRAINAGE AREA OF 102.46 ACRES OF RESIDENTIAL LOT COMBINES WITH 20.47 ACRES OF RECREATION AREA AND 81.57 ACRES OF COMMERCIAL AREA. THE DRAINAGE CONVERGENCE SHALL ACT AS OUR OUTFALL POINT OF ANALYSIS SINCE THE SITE'S CONTRIBUTING DRAINAGE AREA IS LESS THAN OR EQUAL TO 1.0% OF THE TOTAL WATERSHED AREA. THIS SHALL SATISFY THE LIMITS OF ANALYSIS REQUIREMENT PER 9VAC25-870-66.8.B.4. THE TOTAL AREA DRAINING TO POINT OF ANALYSIS IS 204.50 ACRES.

THREE CROSS SECTIONS HAVE BEEN PROVIDED AT MINIMAL 100 FOOT INTERVALS DOWNSTREAM OF THE POINT OF ANALYSIS. AN ADDITIONAL 2.99 ACRES ADJOINS WITH THE FURTHEST DOWNSTREAM CROSS SECTION LOCATION TOTALING 207.49 ACRES AND SHALL BE USED FOR THE ANALYSIS OF EACH CROSS SECTION AS A CONSERVATIVE MEASURE.

IT HAS BEEN VERIFIED THAT THE STORMWATER CONVEYANCE SYSTEM CONVEYS THE POSTDEVELOPMENT PEAK FLOW RATE FROM THE TWO-YEAR 24-HOUR STORM EVENT. IN ADDITION, PEAK DISCHARGE REQUIREMENTS FOR CONCENTRATED STORMWATER FLOW TO NATURAL STORMWATER CONVEYANCE SYSTEM HAS BEEN MET WITH THE ENERGY BALANCE EQUATION. THIS COMPLIES WITH THE 9VAC25-870-66.B.1. PLEASE SEE SHEET 019 FOR OUTFALL COMPUTATIONS AND SHEET 014 FOR ONE-YEAR ENERGY BALANCE COMPUTATIONS FOR SITE'S STUDY POINT.

FURTHERMORE, COMPLIANCE WITH FLOOD PROTECTION IS BASED ON 9VAC25-870-66.C.3.C, WHERE THE STORMWATER CONVEYANCE SYSTEM ENTERS A MAPPED FLOODPLAIN OR OTHER FLOOD-PRONE AREA. IT HAS BEEN VERIFIED THAT STORMWATER CONVEYANCE SYSTEM CONFINES THE POSTDEVELOPMENT PEAK FLOW RATE FROM THE 10-YEAR 24-HOUR STORM EVENT BASED ON 9VAC25-870-66.C.1. PLEASE SEE SHEET 019 FOR COMPUTATIONS.


ADDITIONAL CALCULATIONS WILL BE PROVIDED AT TIME OF FINAL ENGINEERING TO DEMONSTRATE COMPLIANCE WITH ALL REQUIRED REGULATIONS. NOTE THAT THE OUTFALL LOCATION, AND EXISTING STORM SEWER CONNECTIONS SHOWN WITH THIS APPLICATION ARE CONCEPTUAL AND ARE SUBJECT TO CHANGE BASED ON FINAL ENGINEERING IN ACCORDANCE WITH THE CITY OF FAIRFAX'S ZONING ORDINANCE.

Urban, Ltd. - J:\OBS\ArtenFairfaxCircle\B-Engineering\Entitlement\CDD-FDP-SPEX\13123-23-OUTFALL.dwg [OUTFALL] September 11, 2023 - 10:48am mwalthall


[illegible]

Urban, Ltd. - U:\DBS\Artland\for\forCircle\B-Engineering\Entitlement\CDP-FDP-SPEX\13123-23-OUTFALL.dwg [OUTFALL ANALYSIS] September 11, 2023 - 10:48am mwalltrall



PROFILE CROSS-SECTION A-A

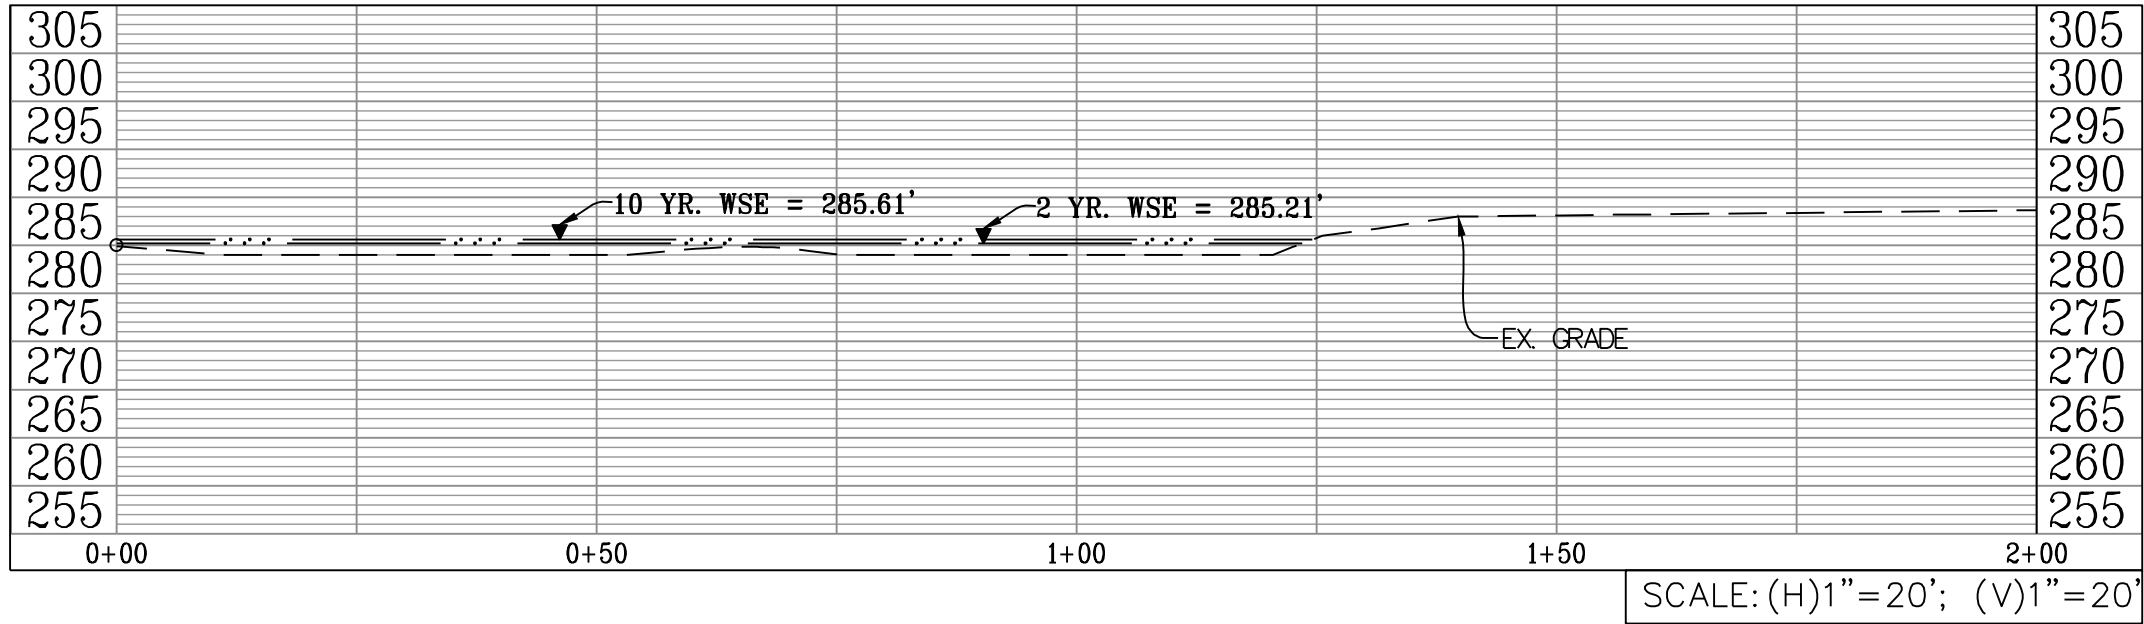

PROFILE CROSS-SECTION B-B

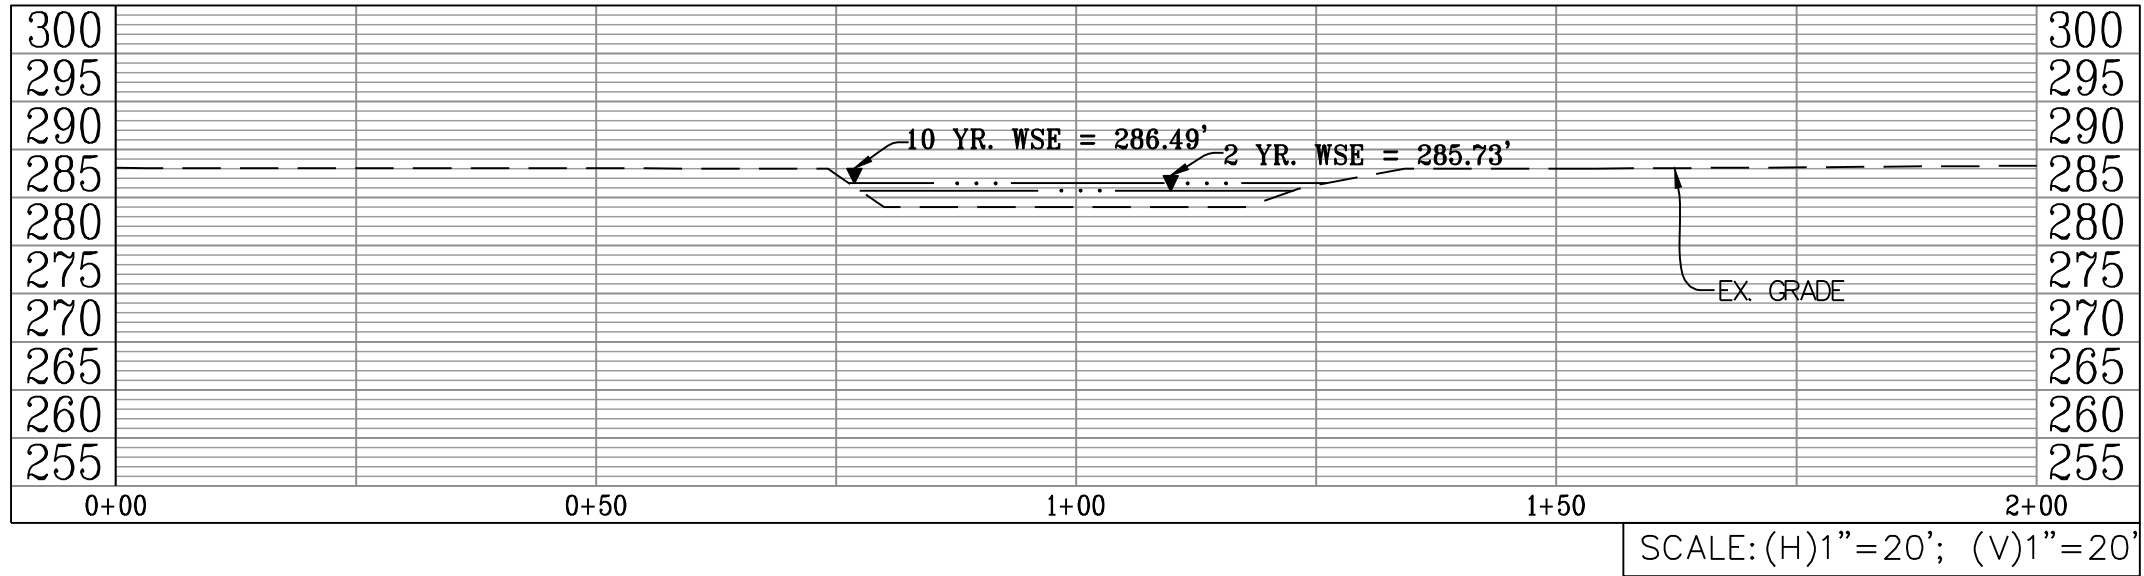

PROFILE CROSS-SECTION C-C

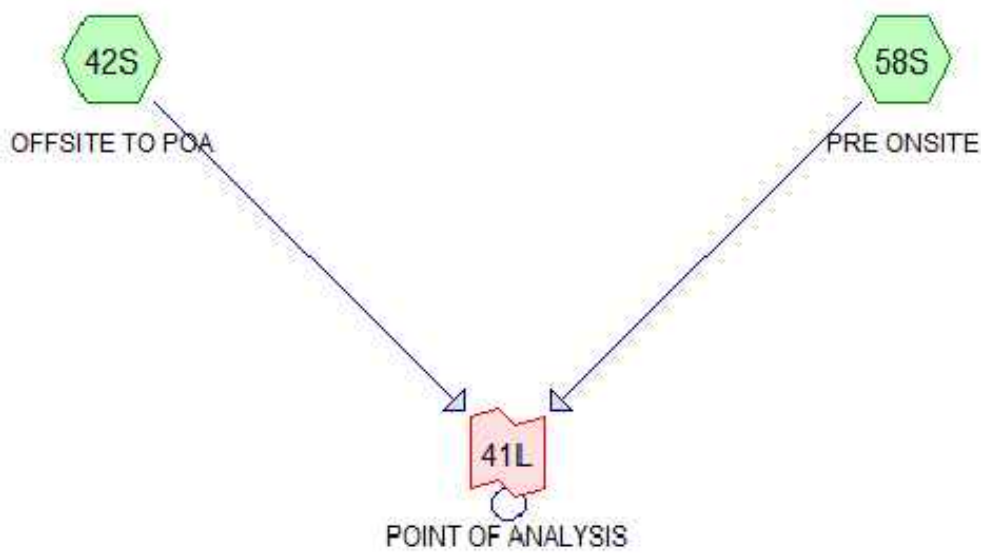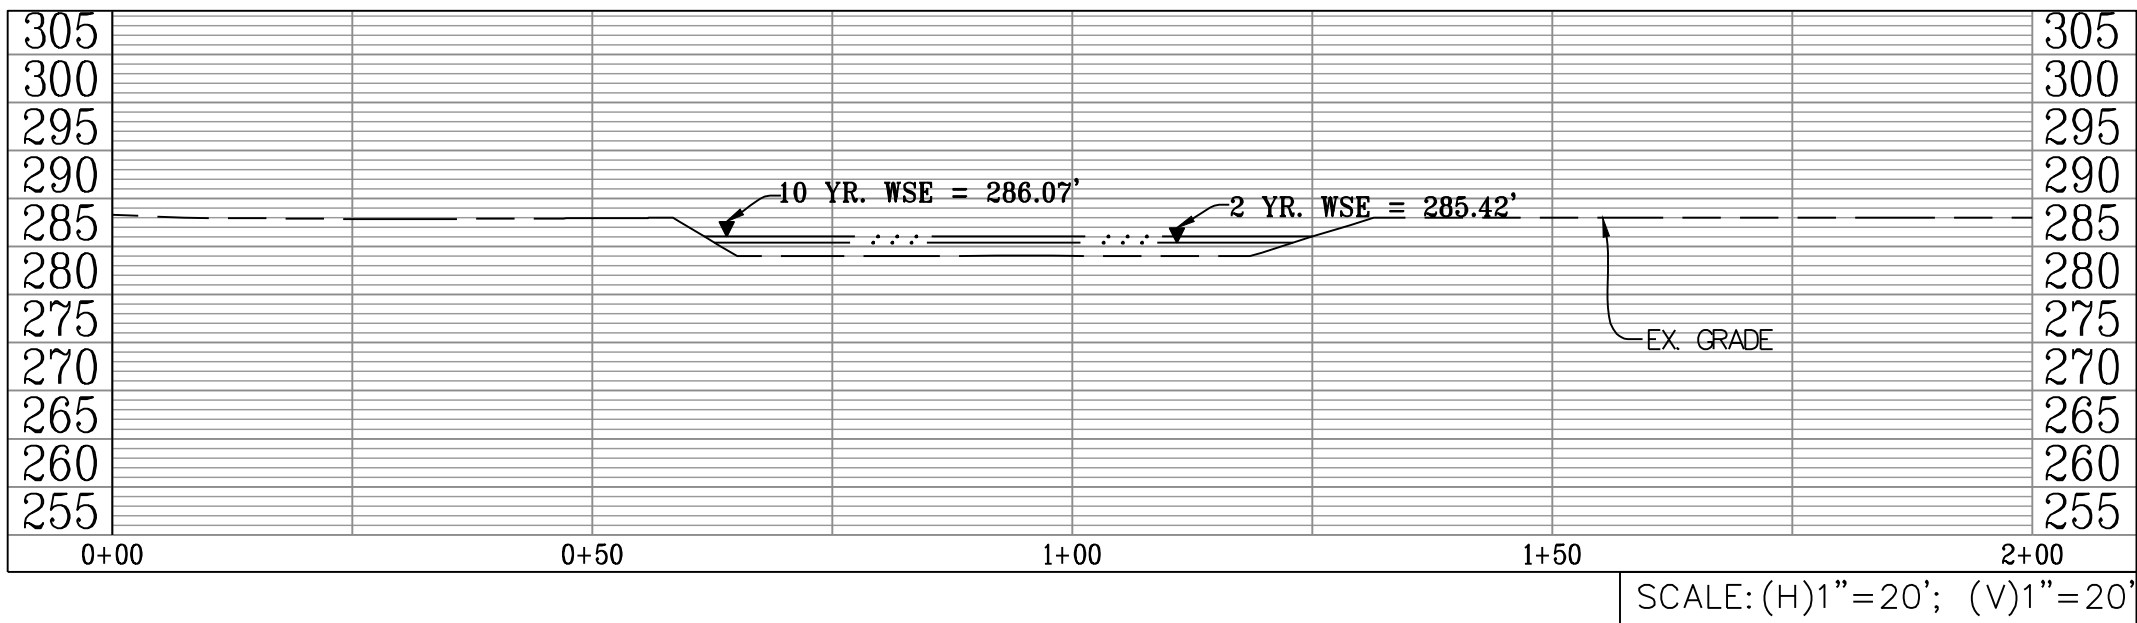

POST DEVELOPMENT CONDITIONS:


CROSS SECTION A-A (SEE SHEET 019 FOR CHANNEL SECTION LOCATION)
DA = 207.49 AC.
Q2 = 265.95 CFS
Q10 = 499.37 CFS
CHANNEL SLOPE= 0.003
n' = 0.030 STREAM CHANNEL

POST DEVELOPMENT CONDITIONS:

CROSS SECTION B-B (SEE SHEET 019 FOR CHANNEL SECTION LOCATION)
DA = 207.49 AC.
Q2 = 265.95 CFS
Q10 = 499.37 CFS
CHANNEL SLOPE= 0.003
n' = 0.030 STREAM CHANNEL

POST DEVELOPMENT CONDITIONS:

CROSS SECTION C-C (SEE SHEET 019 FOR CHANNEL SECTION LOCATION)
DA = 207.49 AC.
Q2 = 265.95 CFS
Q10 = 499.37 CFS
CHANNEL SLOPE= 0.003
n' = 0.030 STREAM CHANNEL

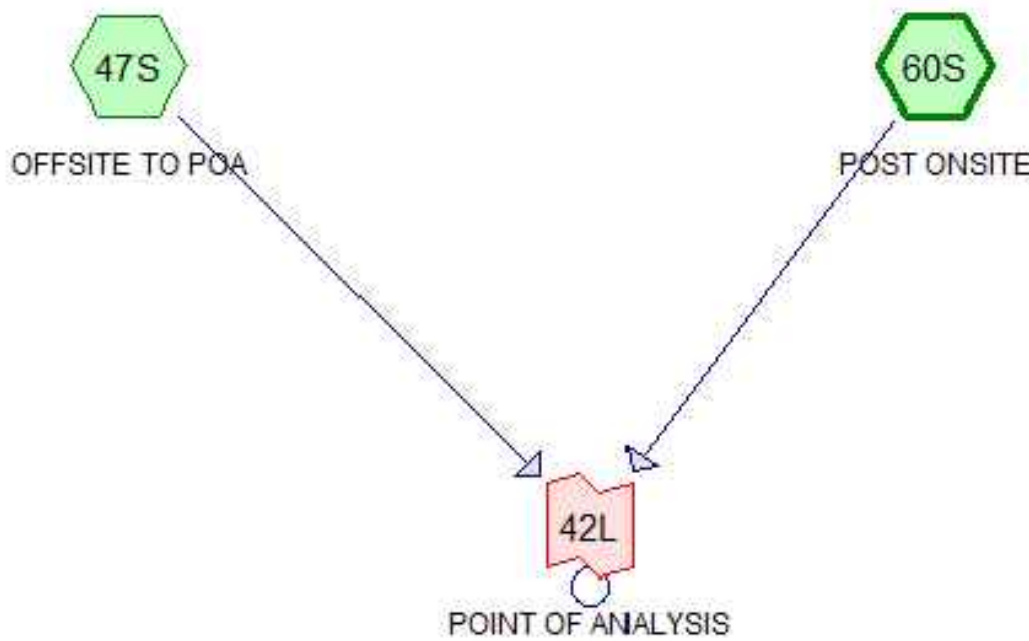

TIME OF CONCENTRATION: OFFSITE DRAINAGE AREA

Area (ac)	CN	Description
94.210	87	1/4 acre lots, 38% imp, HSG D
20.470	80	>75% Grass cover, Good, HSG D
79.930	95	Urban commercial, 85% imp, HSG D
2.990	80	>75% Grass cover, Good, HSG D
8.250	75	1/4 acre lots, 38% imp, HSG B
205.850	89	Weighted Average
98.975		48.08% Pervious Area
106.875		51.92% Impervious Area

Tc (min)	Length (feet)	Slope (ft/ft)	Velocity (ft/sec)	Capacity (cfs)	Description
24.2	300	0.0200	0.21		Sheet Flow, Sheet Flow Grass: Short n= 0.150 P2= 3.05"
5.8	1,000	0.0200	2.87		Shallow Concentrated Flow, Shallow Concentrated Flow Paved Kv= 20.3 fps
19.1	2,780	0.0050	2.43	9.72	Channel Flow, Channel Flow Area= 4.0 sf Perim= 6.0' r= 0.67" n= 0.033 Stream, clean & straight
49.1	4,080	Total			

TIME OF CONCENTRATION: PRE-DEVELOPMENT ONSITE AREA

Area (ac)	CN	Description
1.530	98	Paved parking, HSG D
0.110	80	>75% Grass cover, Good, HSG D
1.640	97	Weighted Average
0.110		6.71% Pervious Area
1.530		93.29% Impervious Area

Tc (min)	Length (feet)	Slope (ft/ft)	Velocity (ft/sec)	Capacity (cfs)	Description
1.1	579	0.0200	8.41	14.86	Pipe Channel, Pipe Channel 18.0" Round Area= 1.8 sf Perim= 4.7' r= 0.38" n= 0.013 Concrete pipe, straight & clean
2.5	300	0.0300	1.97		Sheet Flow, Sheet Flow Smooth surfaces n= 0.011 P2= 3.05"
3.6	879	Total			

TIME OF CONCENTRATION: POST-DEVELOPMENT ONSITE AREA

Area (ac)	CN	Description
1.300	98	Paved parking, HSG D
0.340	80	>75% Grass cover, Good, HSG D
1.640	94	Weighted Average
0.340		20.73% Pervious Area
1.300		79.27% Impervious Area

Tc (min)	Length (feet)	Slope (ft/ft)	Velocity (ft/sec)	Capacity (cfs)	Description
10.0	100	0.0200	0.17		Sheet Flow, Sheet Flow Grass: Short n= 0.150 P2= 3.05"
0.6	290	0.0200	7.44	9.14	Pipe Channel, Pipe Channel 15.0" Round Area= 1.2 sf Perim= 3.9' r= 0.31" n= 0.013 Concrete pipe, straight & clean
1.2	200	0.0200	2.87		Shallow Concentrated Flow, Shallow Concentrated Flow Paved Kv= 20.3 fps
11.8	590	Total			

OUTFALL ANALYSIS

CIRCLE GATEWAY
MASTER DEVELOPMENT PLAN
CITY OF FAIRFAX
VIRGINIA


SCALE: AS NOTED

DATE: DEC, 2022

C.I.= N/A

SHEET
020
OF
026

FILE No.
RZ-13123

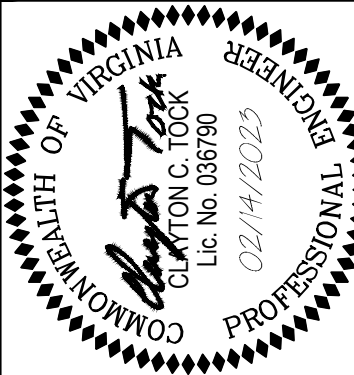


Urban, Ltd.
2300 TECHNOLOGY CT.
SUITE 200
FAIRFAX, VA 22031
TEL: 703.642.2306
FAX: 703.378.7888
www.urban-ltd.com



REVISIONS

PLAN DATE
02-14-23

AUTOTURN ANALYSIS: FIRE TRUCK NORTHBOUND

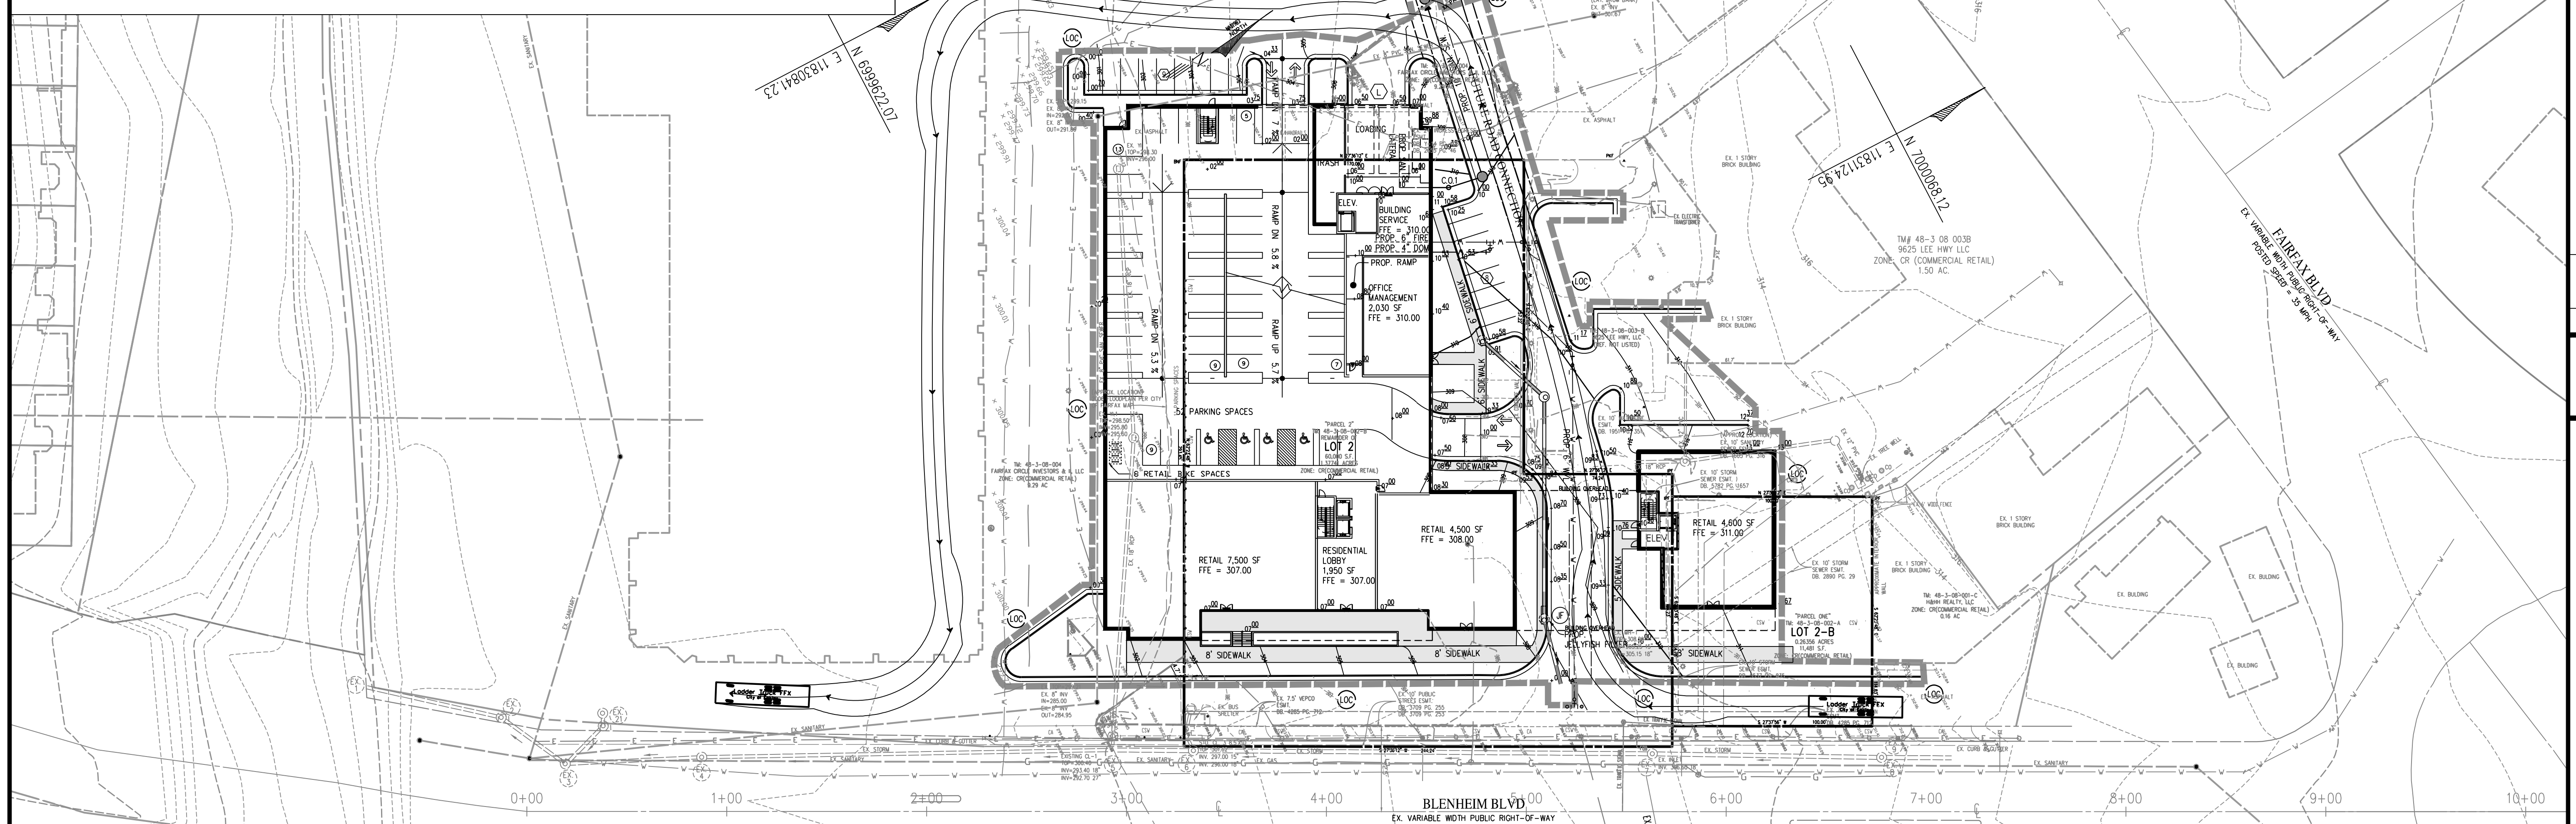

AUTOTURN ANALYSIS: FIRE TRUCK SOUTHBOUND

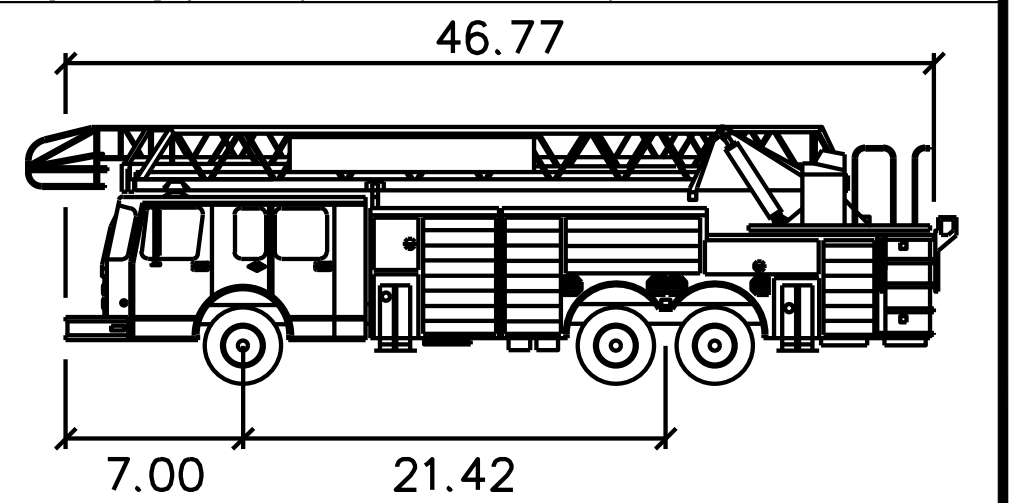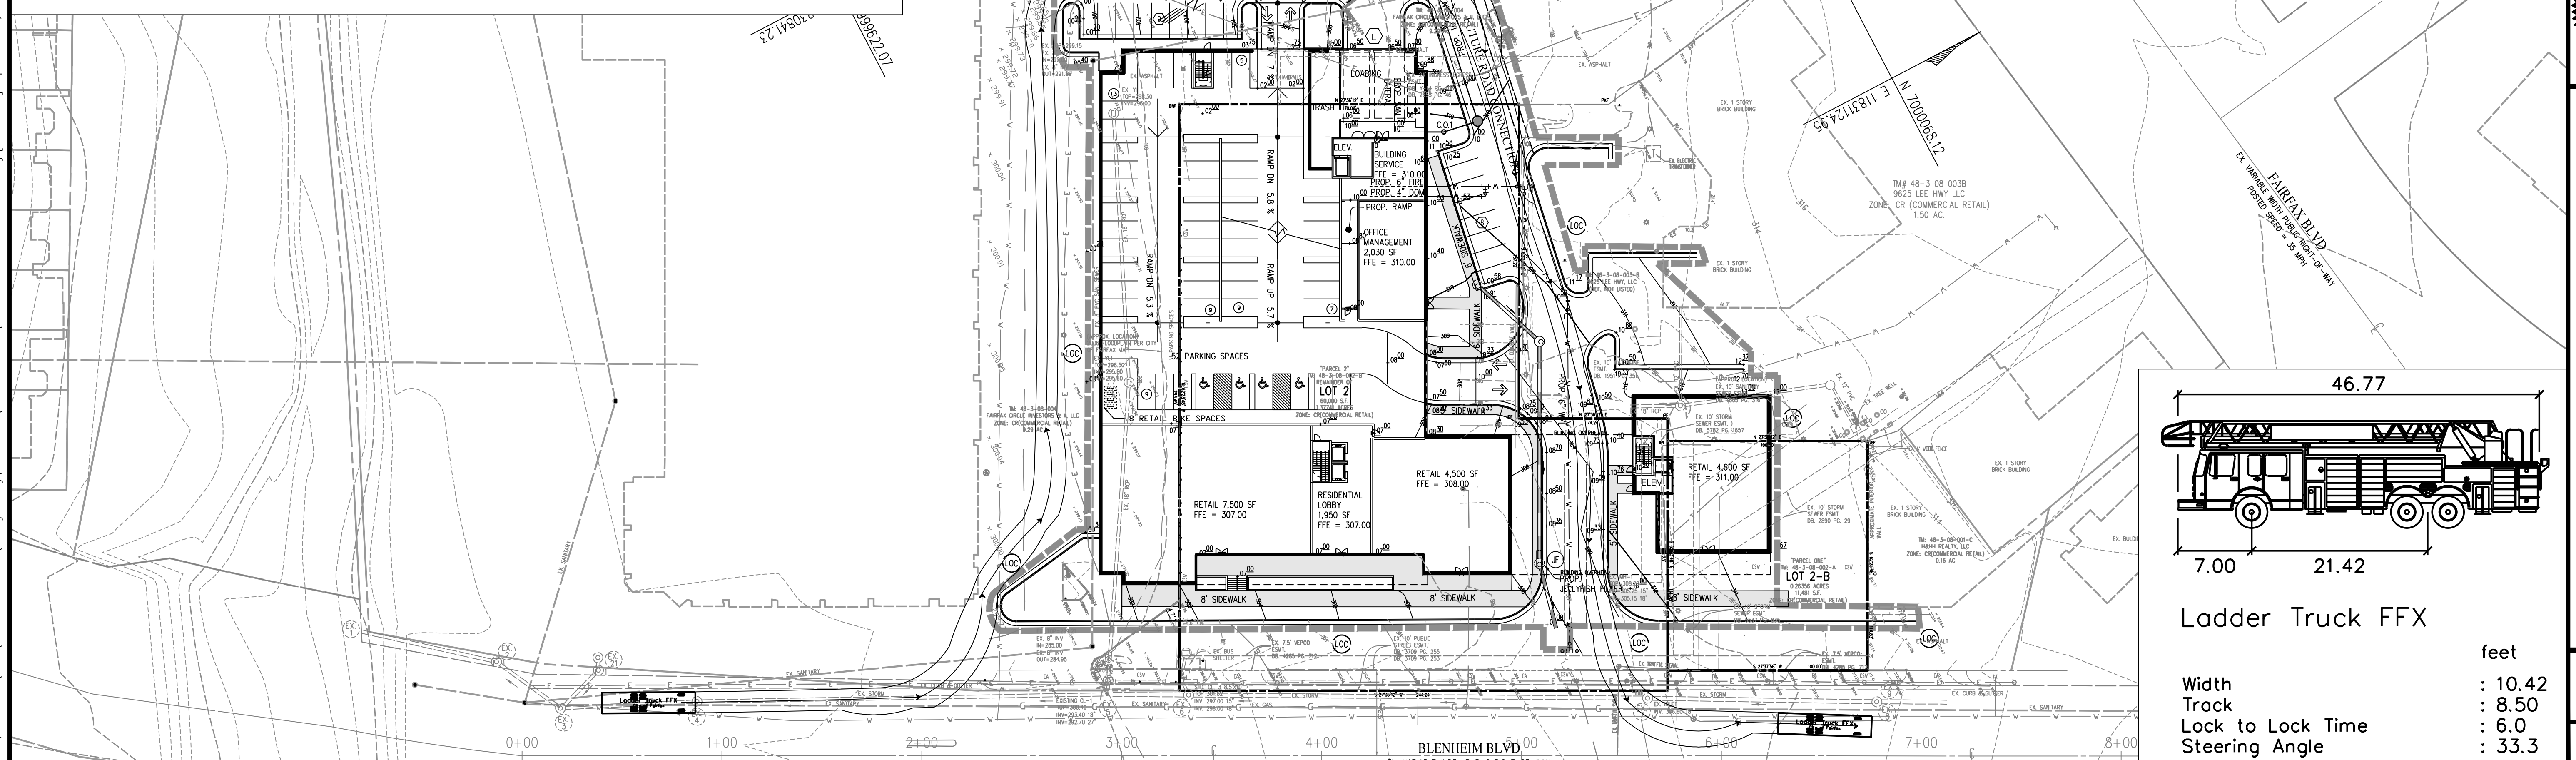



Ladder Truck FFX

Width	: 10.42
Track	: 8.50
Lock to Lock Time	: 6.0
Steering Angle	: 33.3

[illegible][illegible]

Urban, Ltd.
4200 D TECHNOLOGY CT.
CHANTILLY, VA. 20151
TEL. 703.642.2306
FAX 703.378.7888
www.urban-ltd.com

urban™
Planners • Engineers • Landscape Architects • Land Surveyors

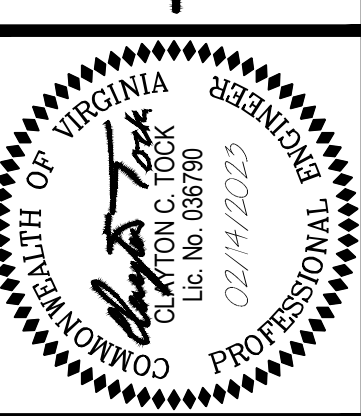
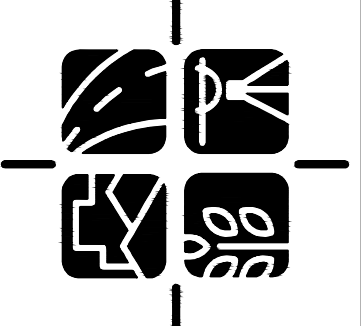


AUTOTURN ANALYSIS CIRCLE GATEWAY ER DEVELOPMENT PLAN CITY OF FAIRFAX VIRGINIA	DATE: DEC, 2022 CL= 1'
--	--------------------------------------


SCALE: 1"=40'

SHEET
021
OF
026



FILE No.
RZ-13123

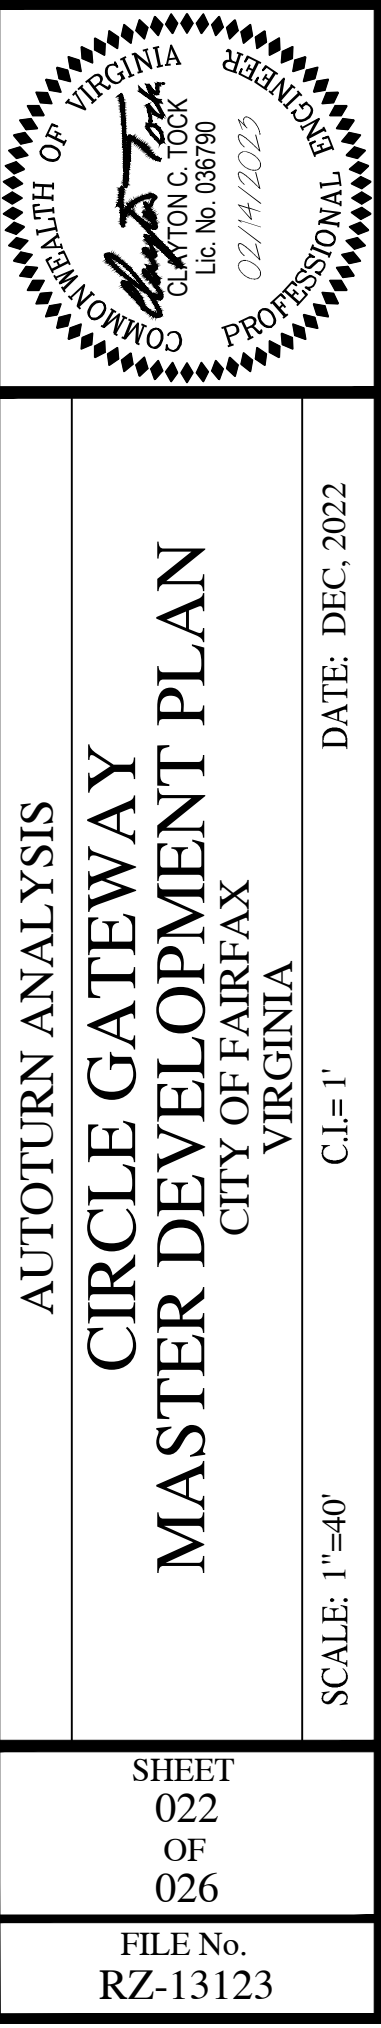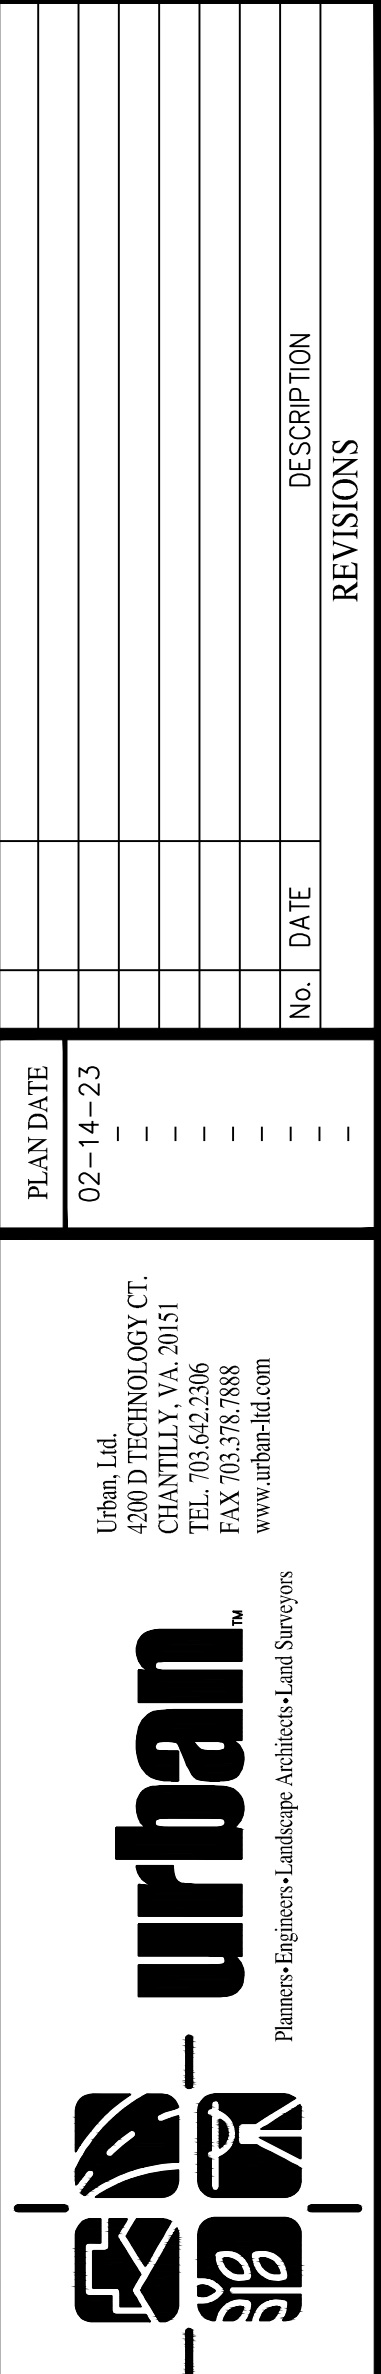

AUTOTURN ANALYSIS: COMMERCIAL TRUCK NORTHBOUND

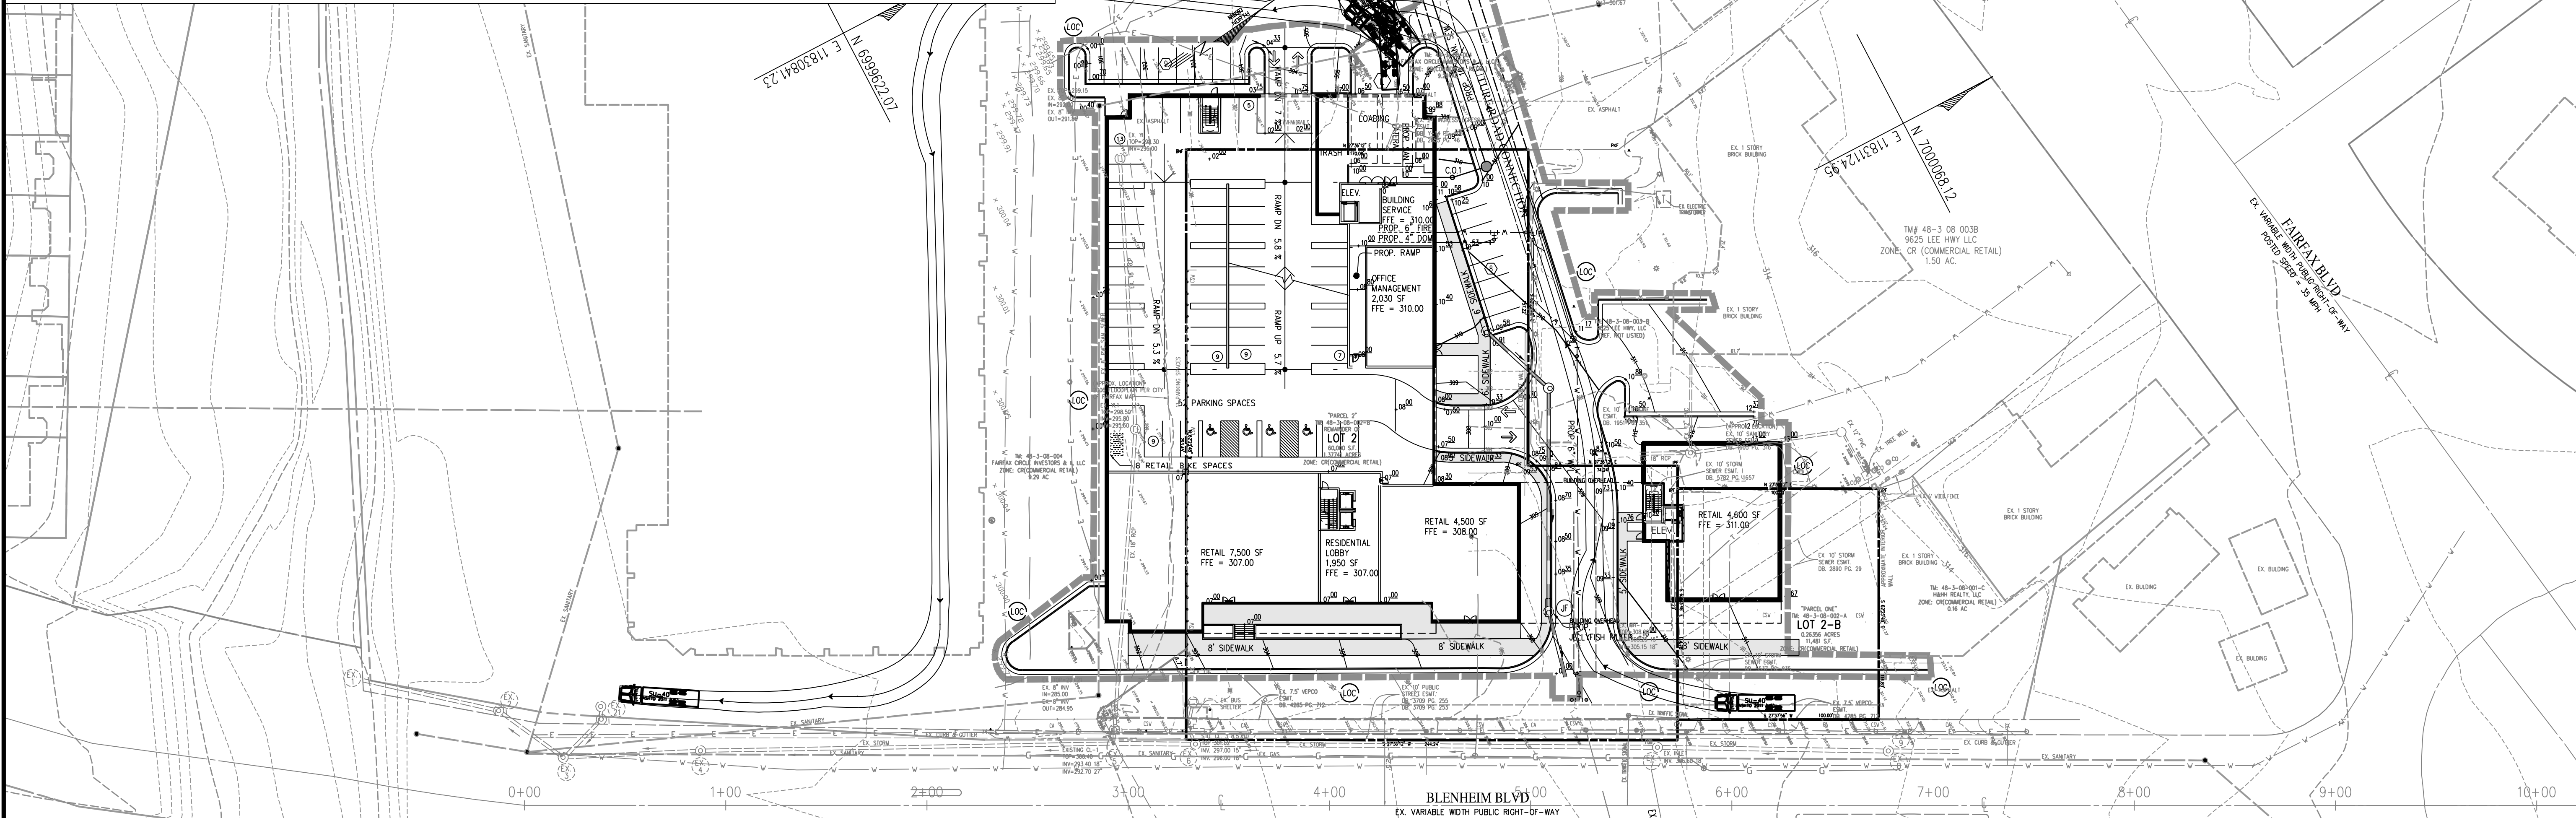

AUTOTURN ANALYSIS: COMMERCIAL TRUCK SOUTHBOUND

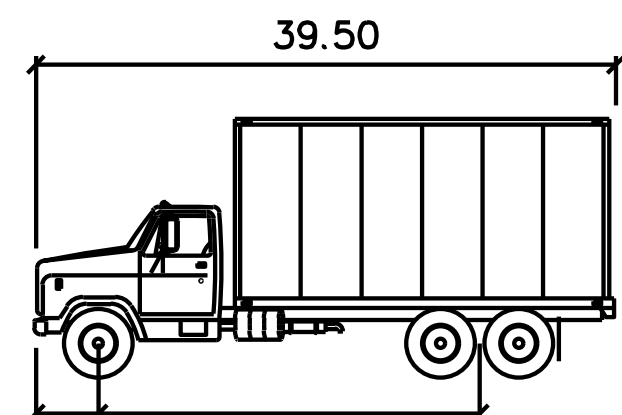
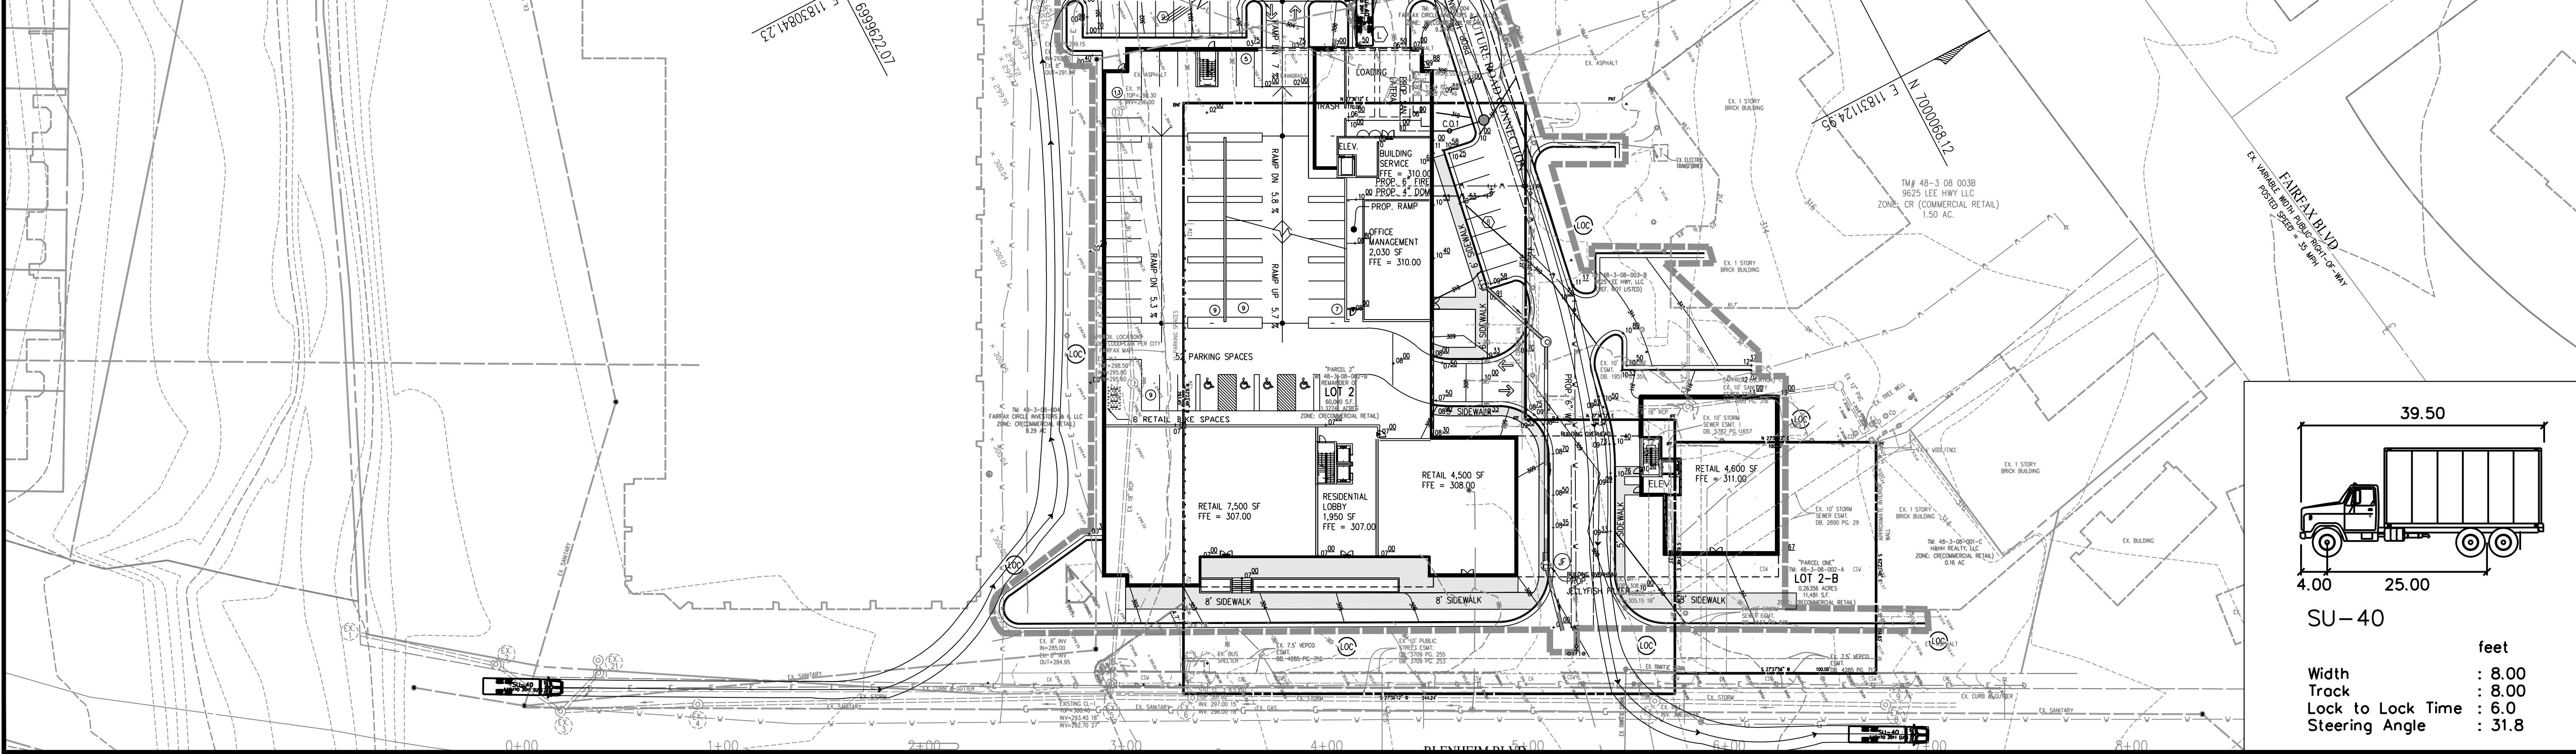


SU-40		feet
Width	: 8.00	
Track	: 8.00	
Lock to Lock Time	: 6.0	
Steering Angle	: 31.8	

AUTOTURN ANALYSIS
CIRCLE GATEWAY
MASTER DEVELOPMENT PLAN
CITY OF FAIRFAX
VIRGINIA

SHEET
023
OF
026
FILE No.
RZ-13123


DATE: DEC, 2022
CL= 1'

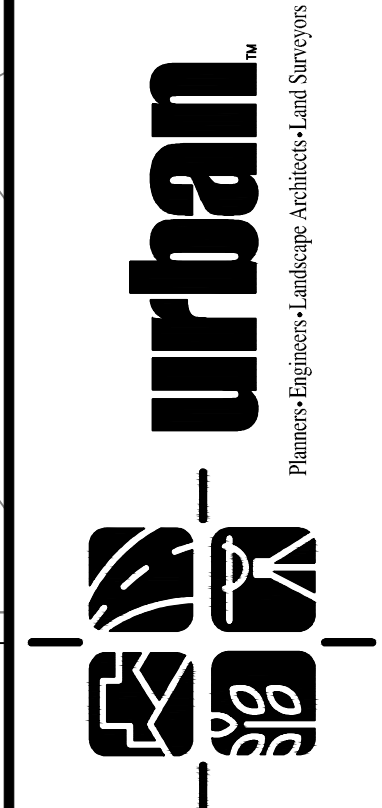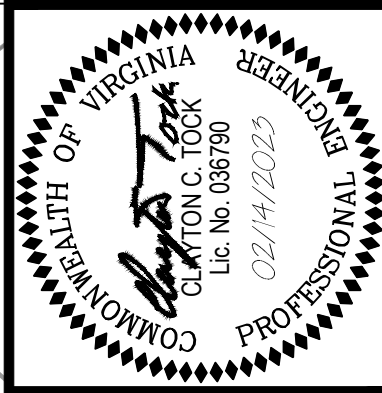

Urban, Ltd.
4200 D TECHNOLOGY CT.
CHANTILLY, VA 20151
FAX 703.578.7888
www.urban-llc.com


PLAN DATE
02-14-23

REVISIONS		No.	DATE	DESCRIPTION

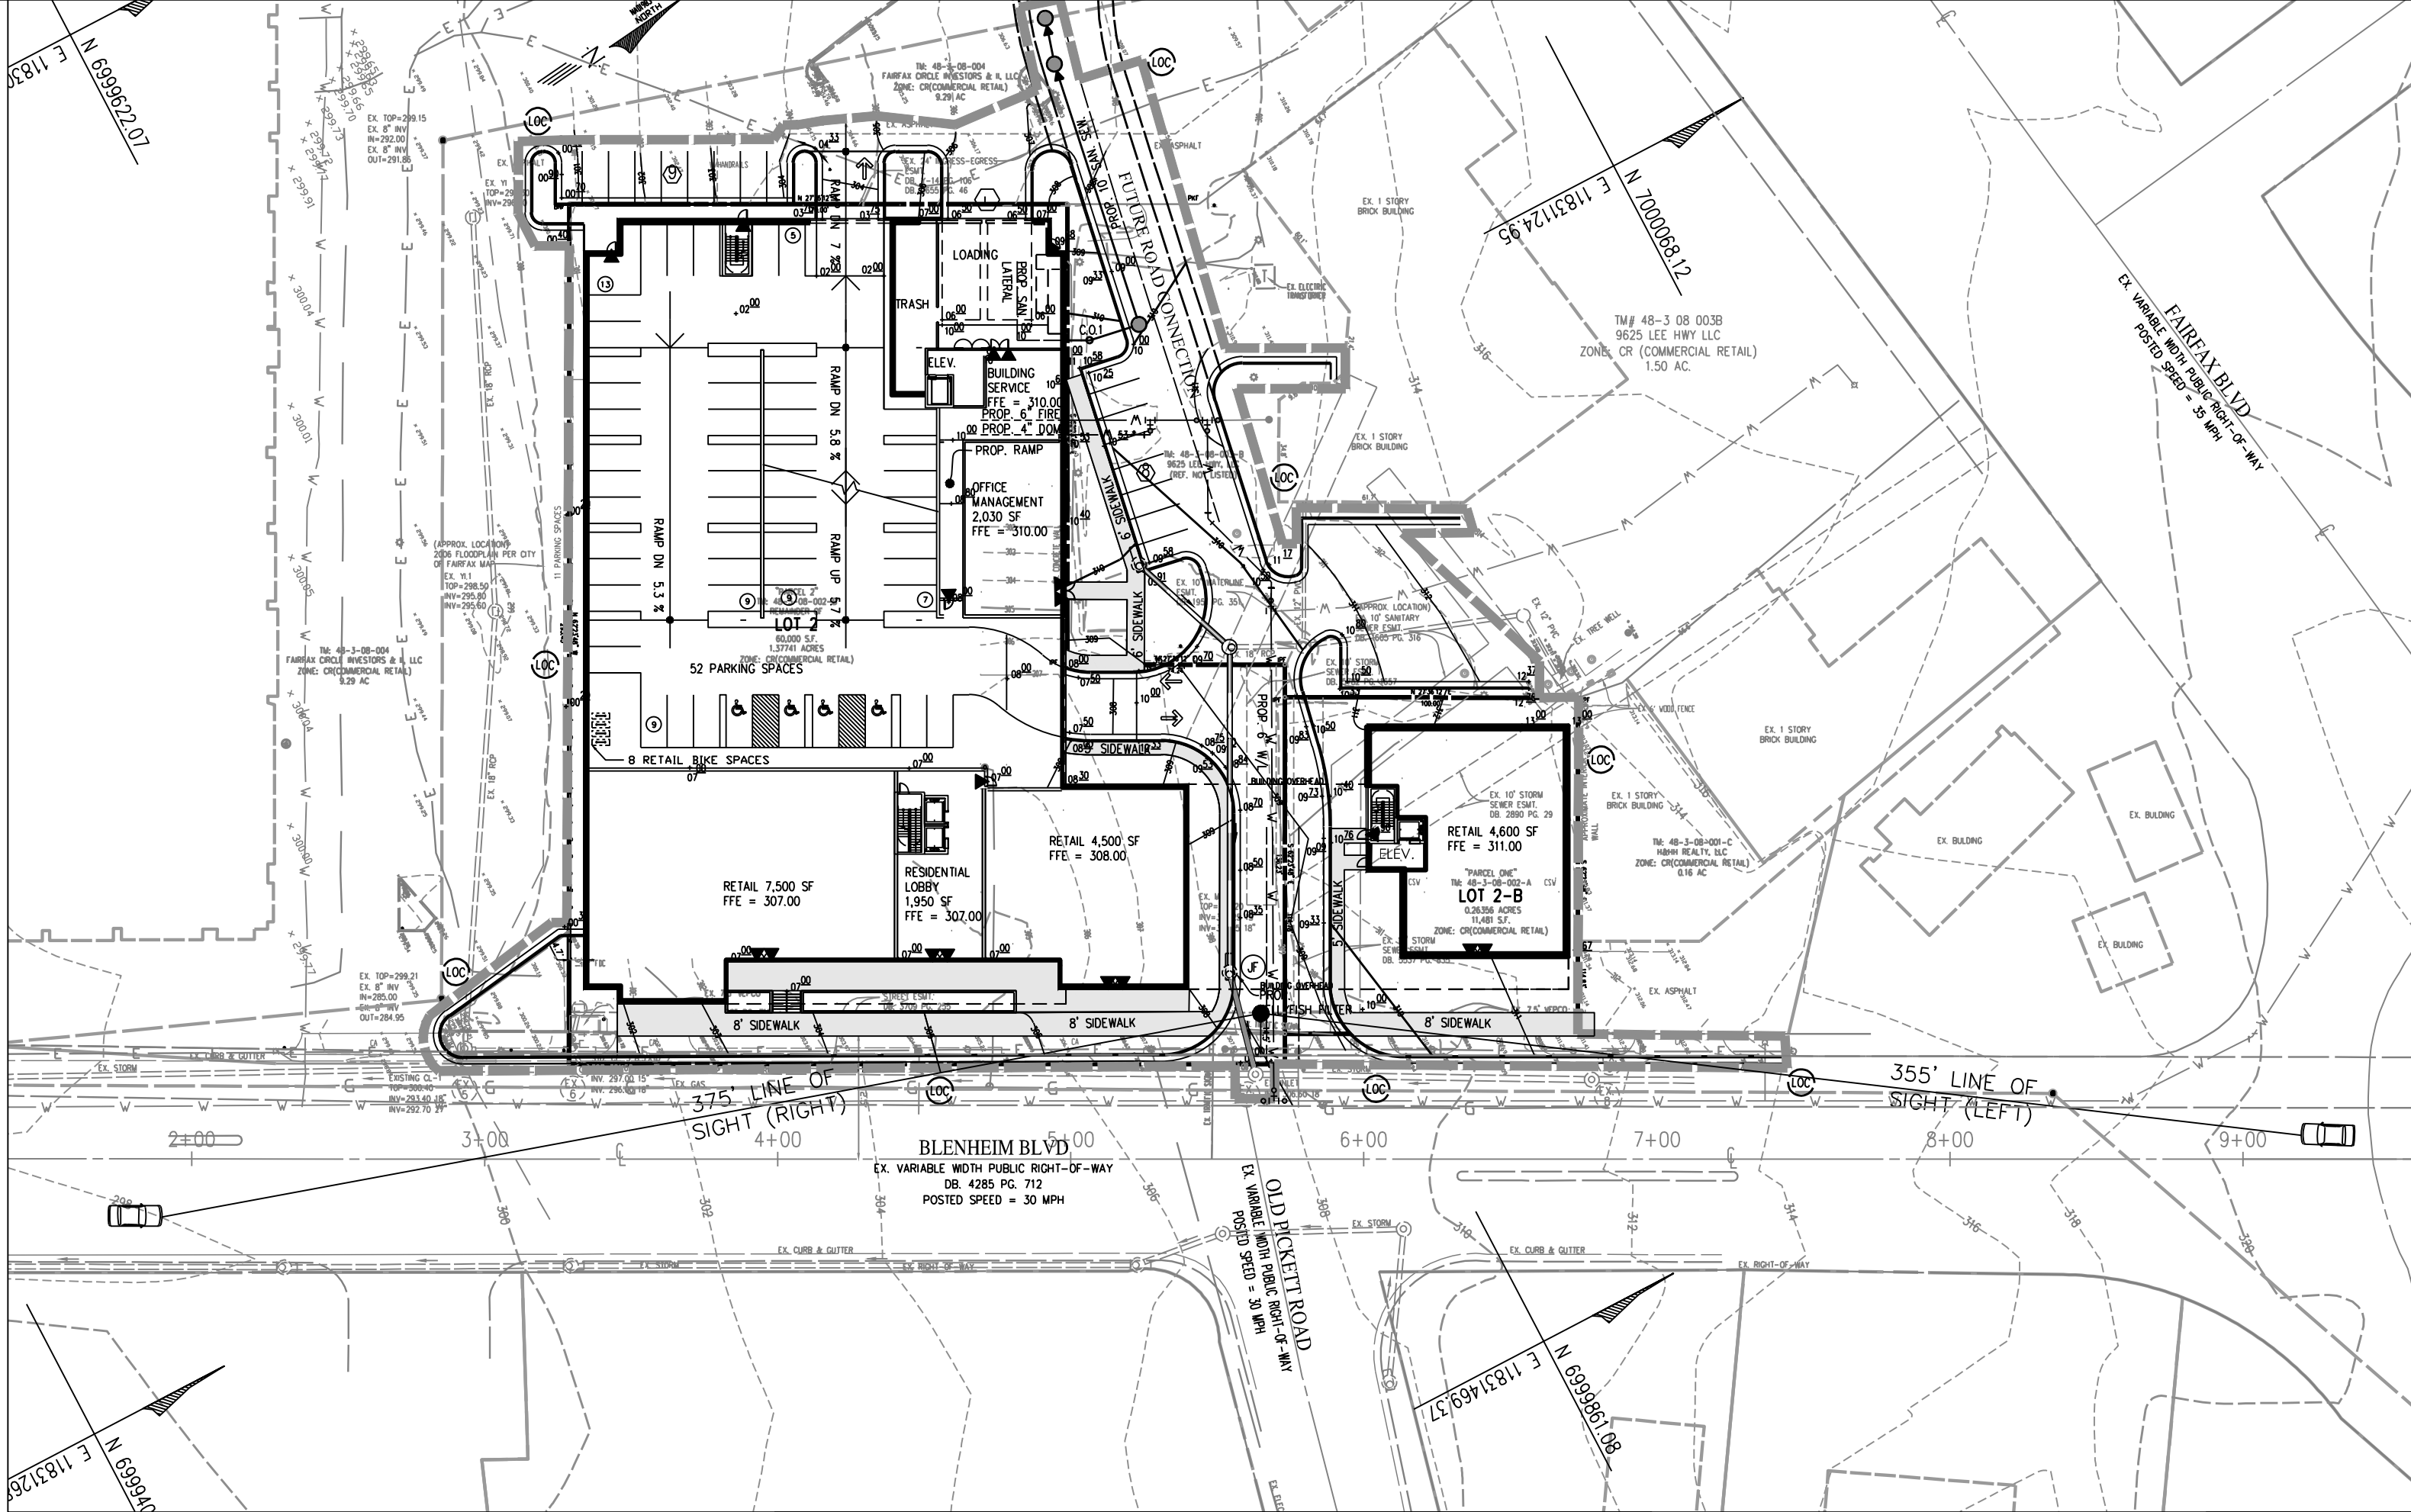

MAIN ENTRANCE ON BLENHEIM BOULEVARD
POSTED/DESIGN SPEED = 30 MPH

SCALE: 1"=50'

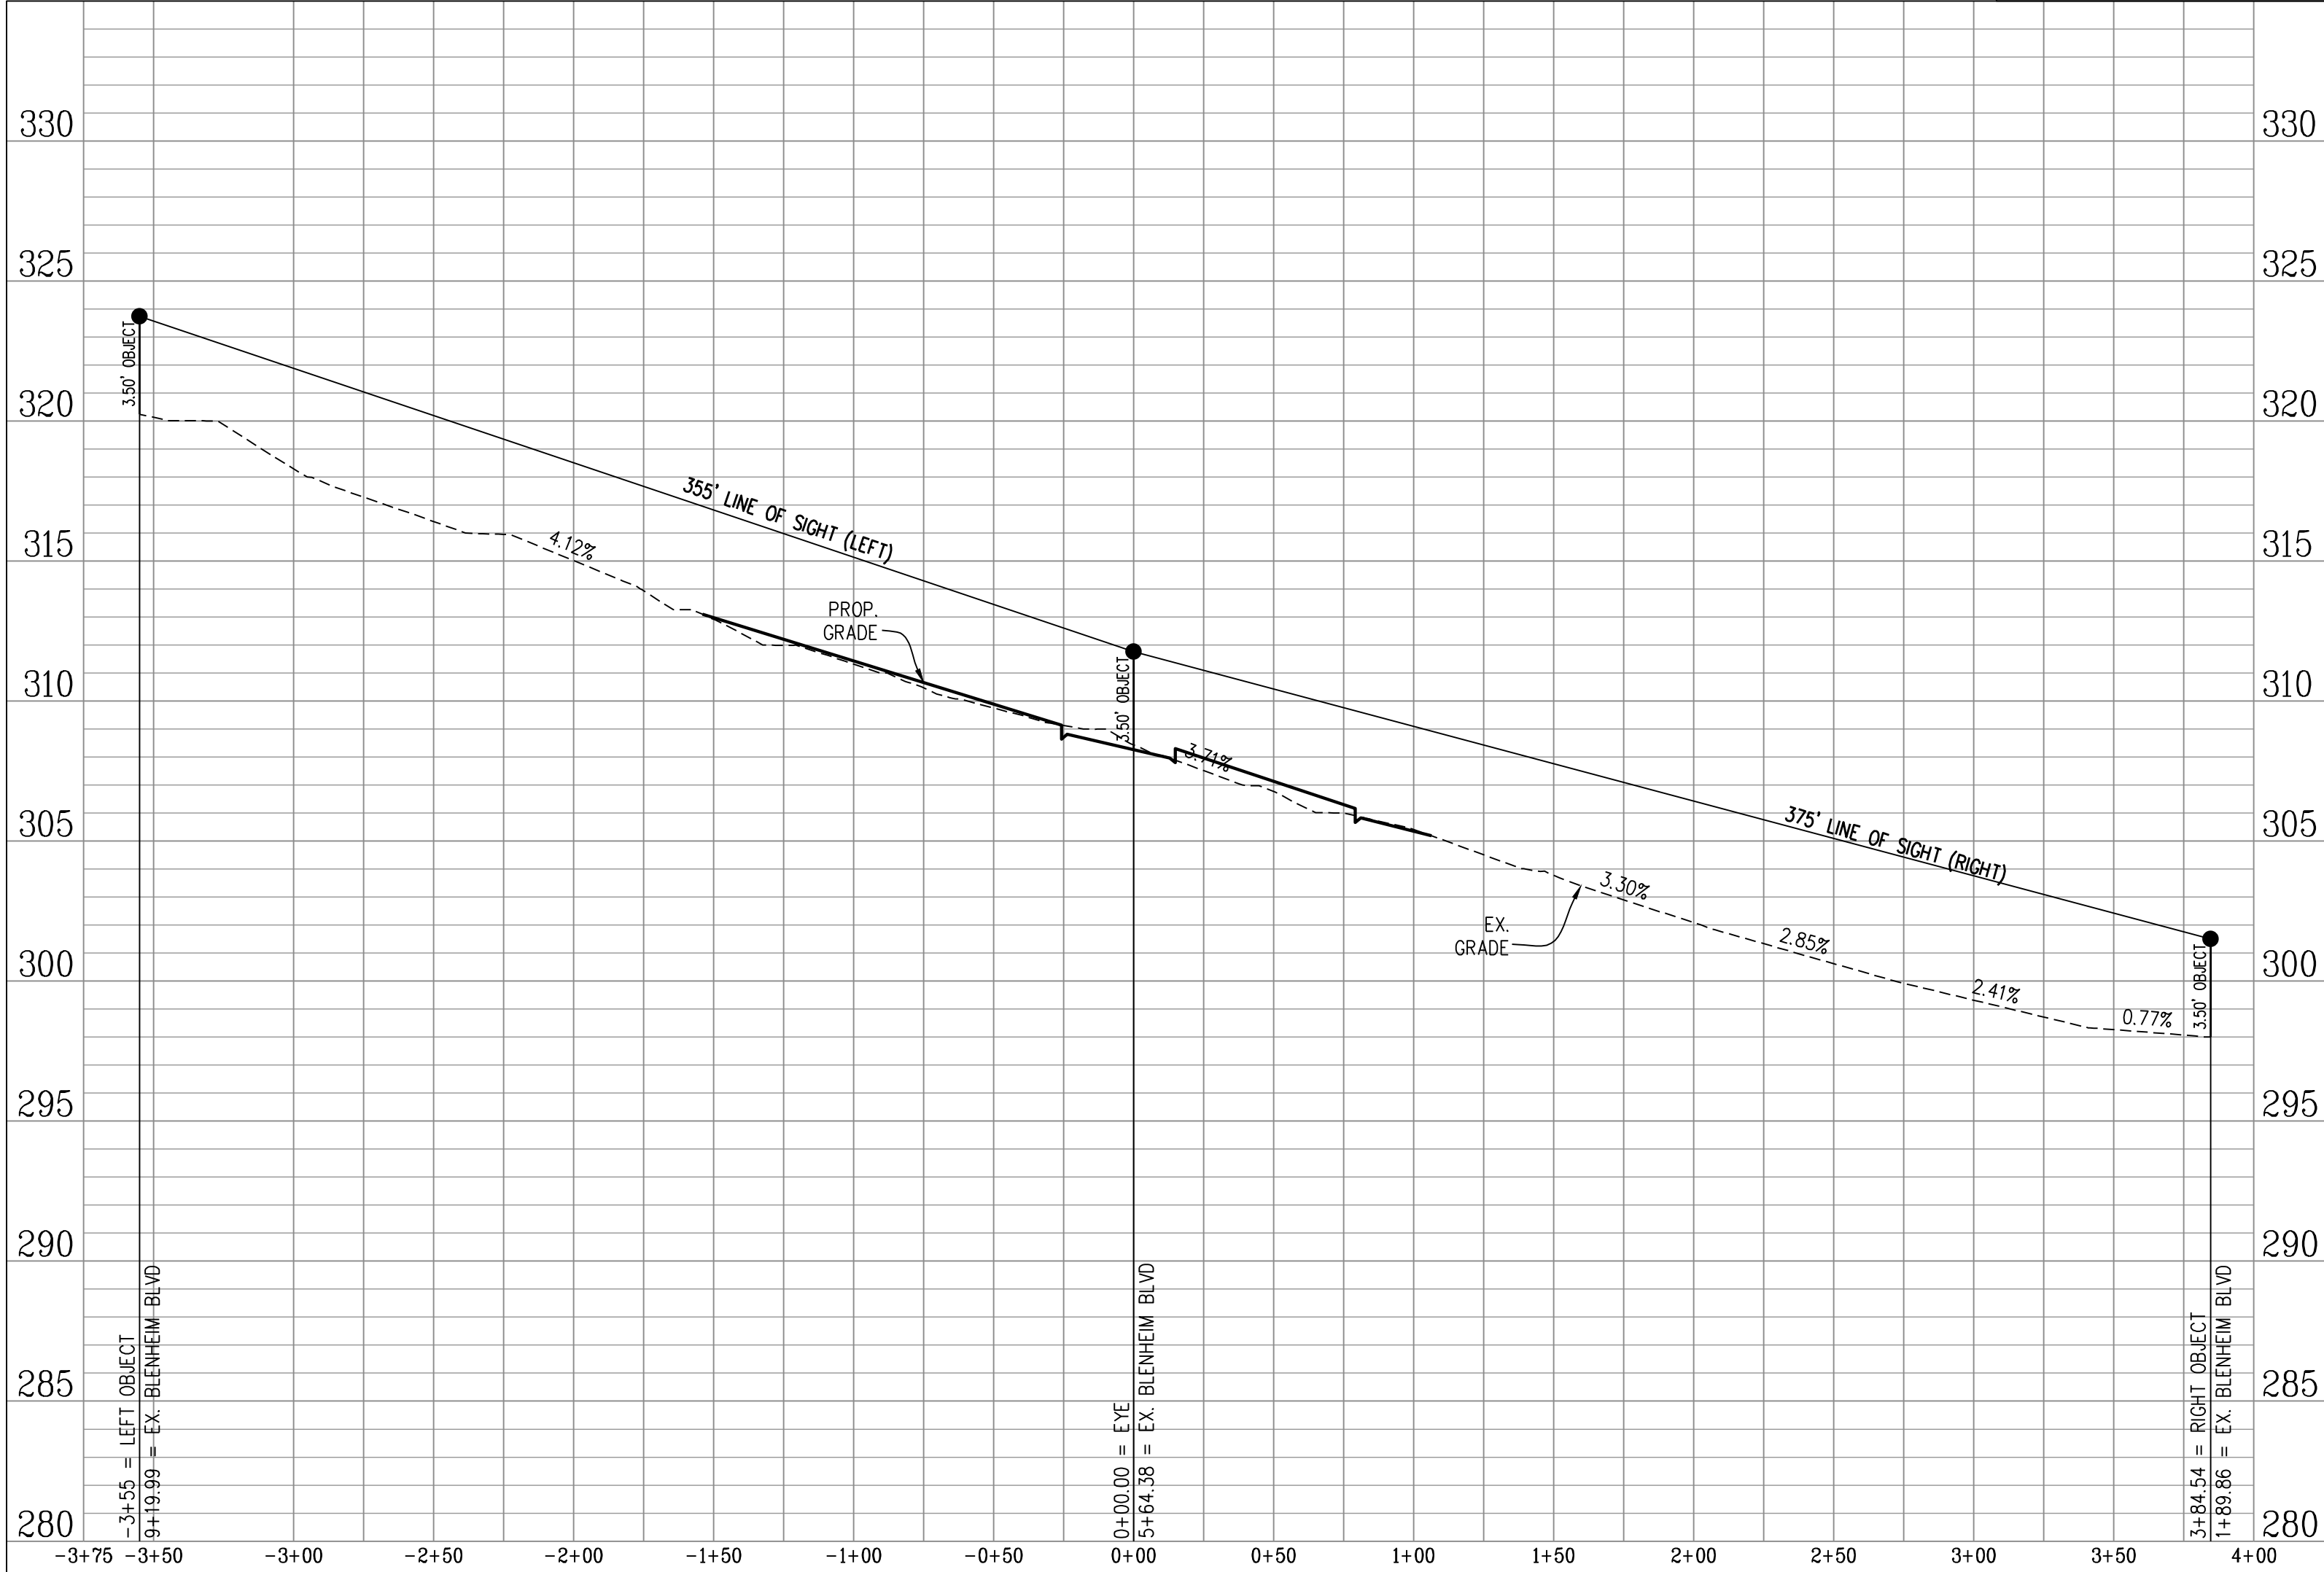

SCALE: H: 1"=50'; V: 1"=5'

PLAN DATE		REVISIONS	
No.	DATE	No.	DESCRIPTION
02	14-23		

Urban, Ltd.
2301 D TECHNOLOGY CT.
FAIRFAX, VA 22031
TEL: 703.642.2306
FAX: 703.378.7888
www.urban-llc.com

Planners-Engineers-Landscape Architects-Lead Surveyors

COMMONWEALTH OF VIRGINIA
CLAYTON C. TOOK
Lic. No. 036790
02/14/2023
PROFESSIONAL ENGINEER

CIRCLE GATEWAY
MASTER DEVELOPMENT PLAN
CITY OF FAIRFAX
VIRGINIA

SCALE: AS NOTED


DATE: DEC, 2022

SHEET
024
OF
026


FILE No.
RZ-13123

NOTE: Existing vegetation data provided through field study on February 17th, 2023 by Urban, Ltd.'s Project Arborist (John Lightle, ISA Lic. #MA-5174A).


Urban, Ltd. - J:\005\Arieland\of\osCircle\B-Engineering\Entitlements\CDP-FDP-SPEX\3125-26-LANDSCAPE.dwg [LANDSCAPE PLAN] September 11, 2023 - 10:51am mwalthall

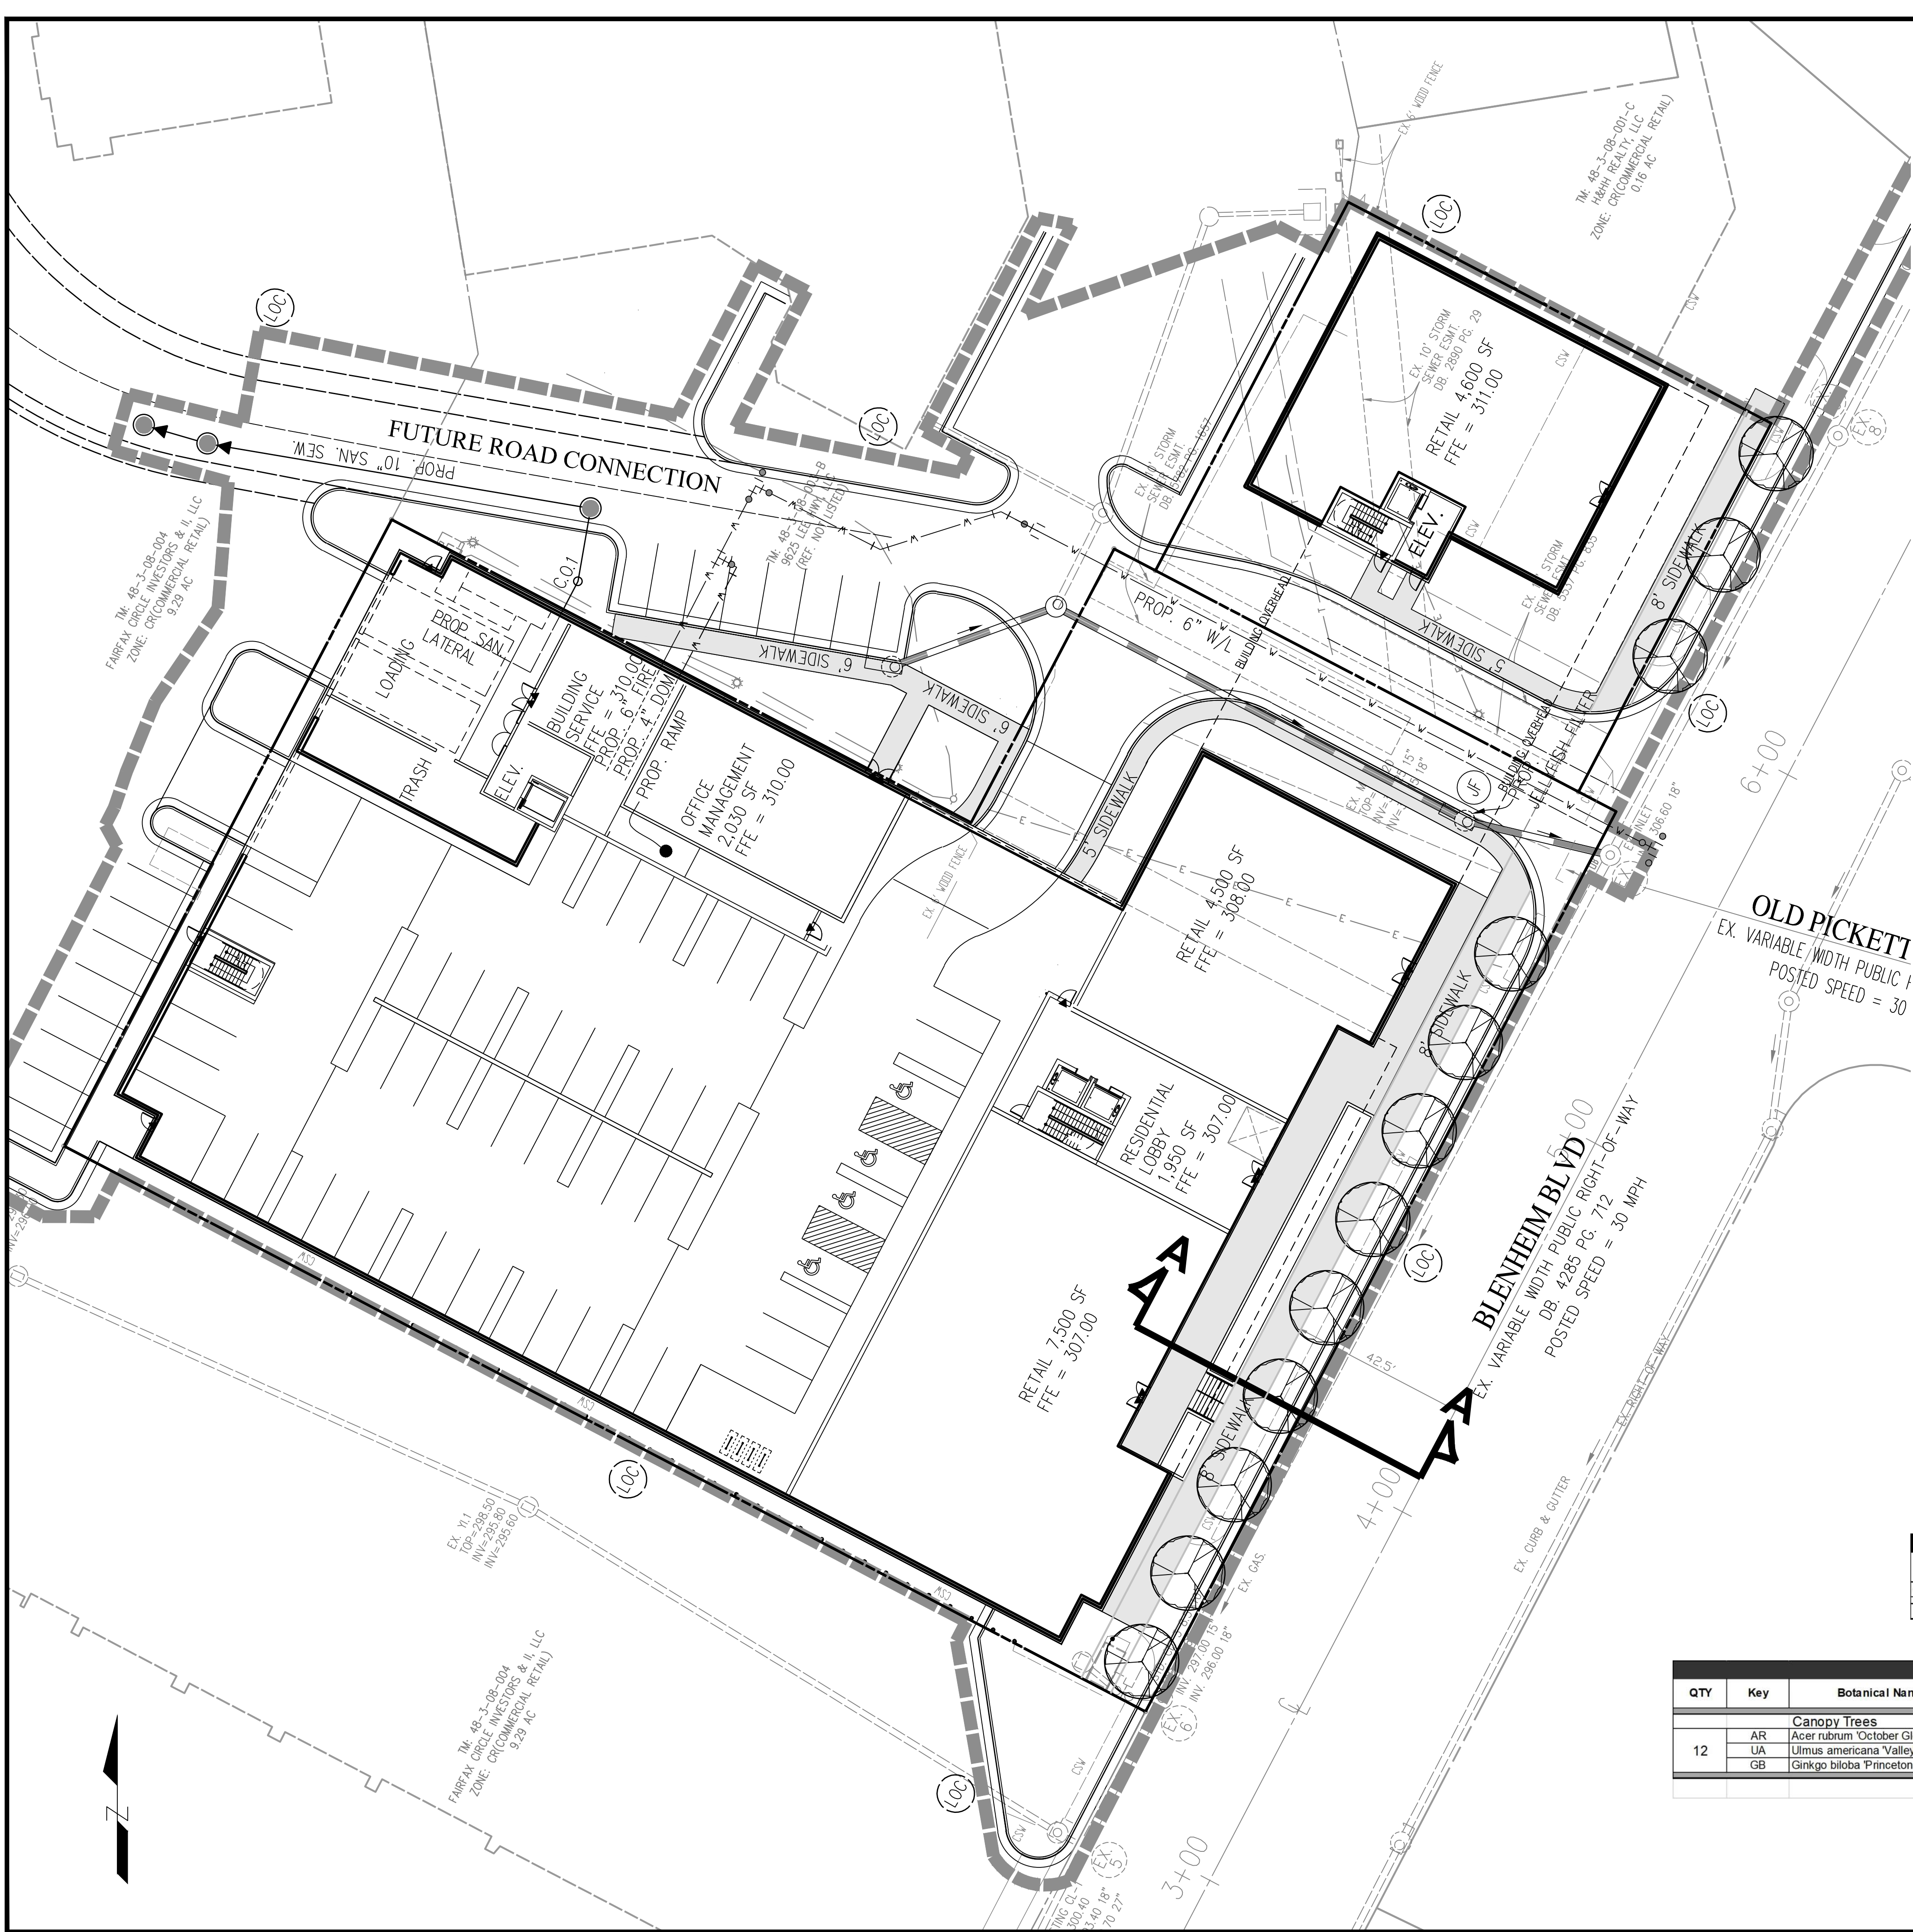

LEGEND

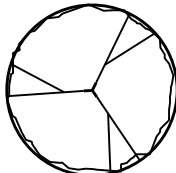

LARGE CANOPY TREES
WITHIN RIGHT-OF-WAY
(NO CANOPY CREDIT TAKEN)

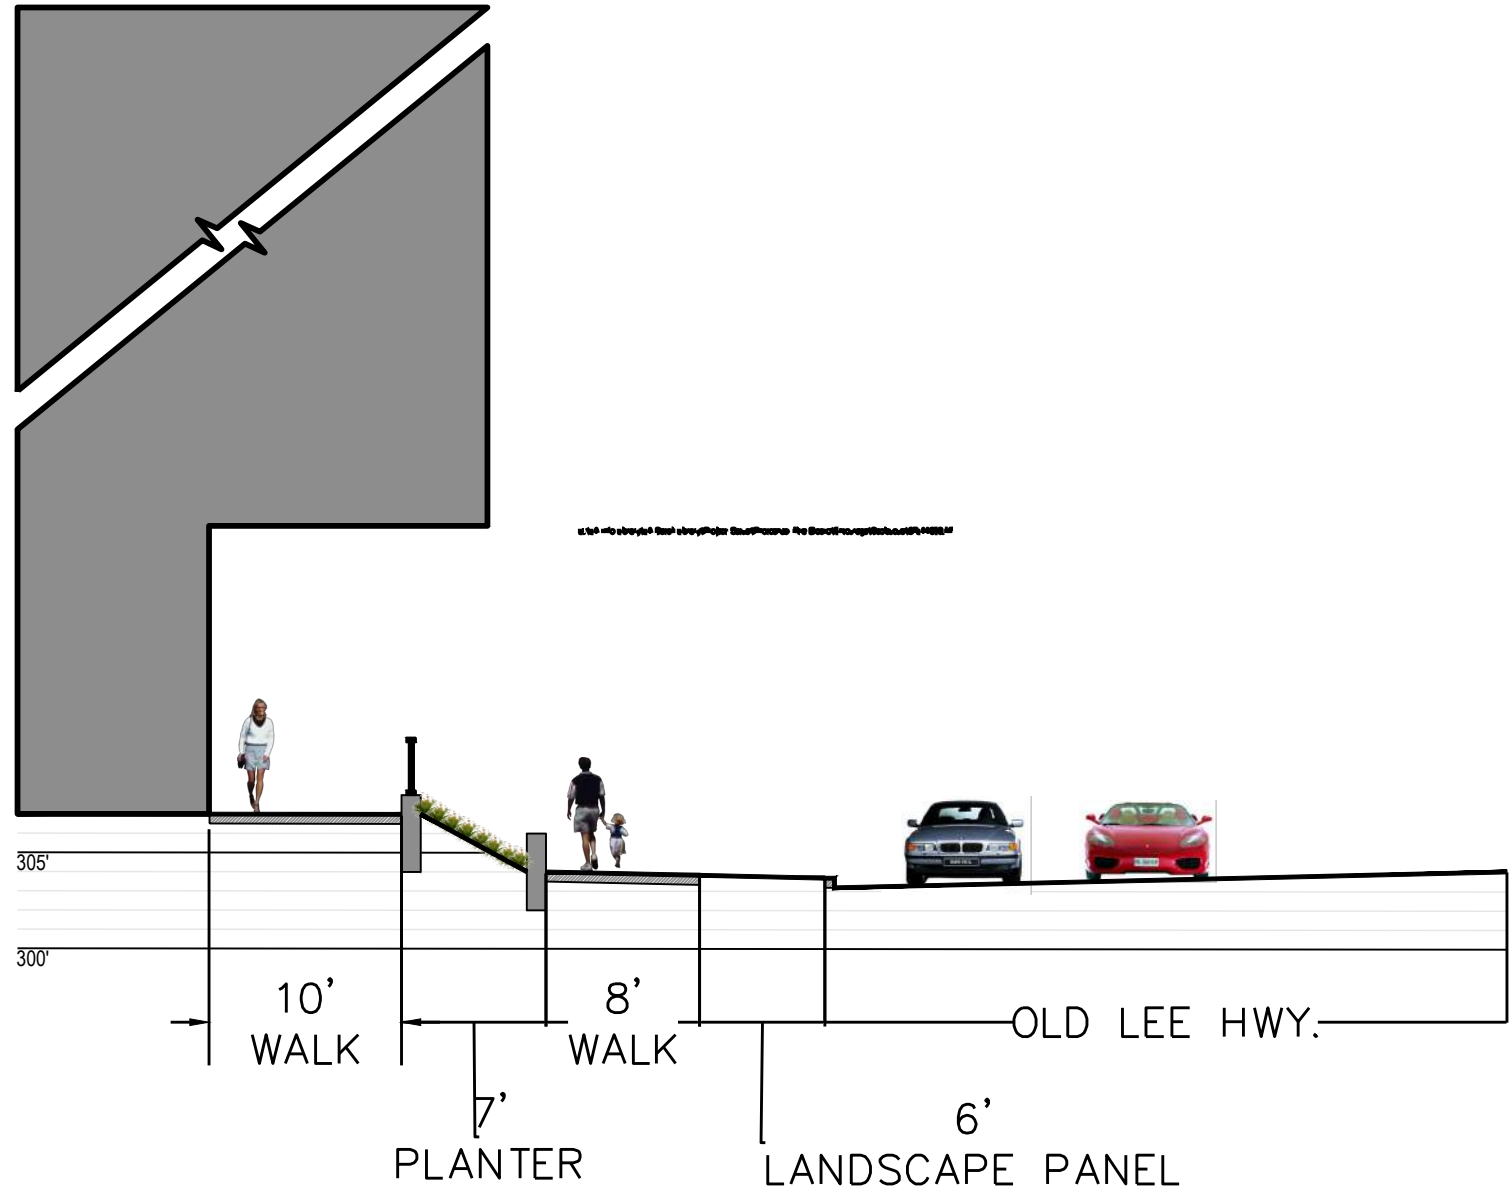

A TYPICAL STREETSCAPE SECTION
SCALE: 1"=10'

10-YEAR TREE CANOPY REQUIREMENT CALCULATIONS		
Gross Site Area (s.f.)		71,481
Existing Zone: [CR]	Use: [Commercial Retail]	
Proposed Zone: [CG]	Use: [Mixed Use]	
Tree Canopy Required (s.f.)	10%	7,148
10-YEAR TREE CANOPY PROVIDED		
Total Existing Canopy Area Provided Through Tree Preservation (s.f.)		0
Total Proposed Canopy Area (s.f.)		0
Total Tree Canopy Provided (s.f.) **		0

**Note: See Special Exception Modification Request on Sheet _

STREET TREE CALCULATIONS				
Street Name	Requirements	Linear Feet Along Street	Street Trees Required	Street Trees Provided
Old Lee Highway	Street Tree Required (1 Tree per 40 l.f.)	458	12	12
Total Street Trees Provided (s.f.)				12

PLANT SCHEDULE								
QTY	Key	Botanical Name	Common Name	Size	Type	Remarks	10 YR CANOPY COVERAGE	Total Canopy Coverage (SF)
12	Canopy Trees							
	AR	Acer rubrum 'October Glory'	October Glory Red Maple	3.5" Cal	B & B	Uniform branching pattern	0 Square Feet (OFFSITE)	0
	UA	Ulmus americana 'Valley Forge'	Valley Forge Elm	3.5" Cal	B & B	Uniform branching pattern		
	GB	Ginkgo biloba 'Princeton Sentry'	Princeton Sentry Ginkgo	3.5" Cal	B & B	Uniform branching pattern		
TOTAL:								0

LANDSCAPE PLAN

CIRCLE GATEWAY

MASTER DEVELOPMENT PLAN

CITY OF FAIRFAX

VIRGINIA

Urban, Ltd.
4200 D TECHNOLOGY CT.
CHANTILLY, VA 20151
TEL: 703.783.1888
FAX: 703.783.1888
www.urban-ld.com

Planners+Engineers+Landscape Architects+Land Surveyors

urban.

COMMONWEALTH OF VIRGINIA
John Lightle
Lic. No. 1957
Landscape Architect

SHEET
026
OF
026

FILE No.
RZ-13123

PLAN DATE
02-14-23

REVISIONS

DATE: DEC, 2022






CL: N/A

SCALE: 1"= 20'

J:\085\Artenofairfax\Circle Gateway\CDP-FDP-SPEX\13123-14-ARCHITECTURAL ELEVATIONS.dwg [ELEVATIONS] September 11, 2023 - 10:50am mwalhall

NOTE:
INTERIOR LAYOUTS AND EXTERIOR FEATURES PRESENTED ON THIS SHEET ARE
CONCEPTUAL AND SUBJECT TO REVISION AS LEASING AND UNIT MIX
CONFIGURATIONS ARE FURTHER DEVELOPED.


PARKING PROVIDED		ACCESSIBLE PARKING SPACES (INCLUDED IN THE PARKING PROVIDED)		
LEVELS	SPACES	HC	VAN	TOTAL HC
P2 - 287'	116	2		2
P1 - 297'	112	2		2
L1 - 307'	52	2	2	4
L2 - 317.66'	58	2		2
L3 - 328.33'	125	2		2
TOTAL	463	10	2	12

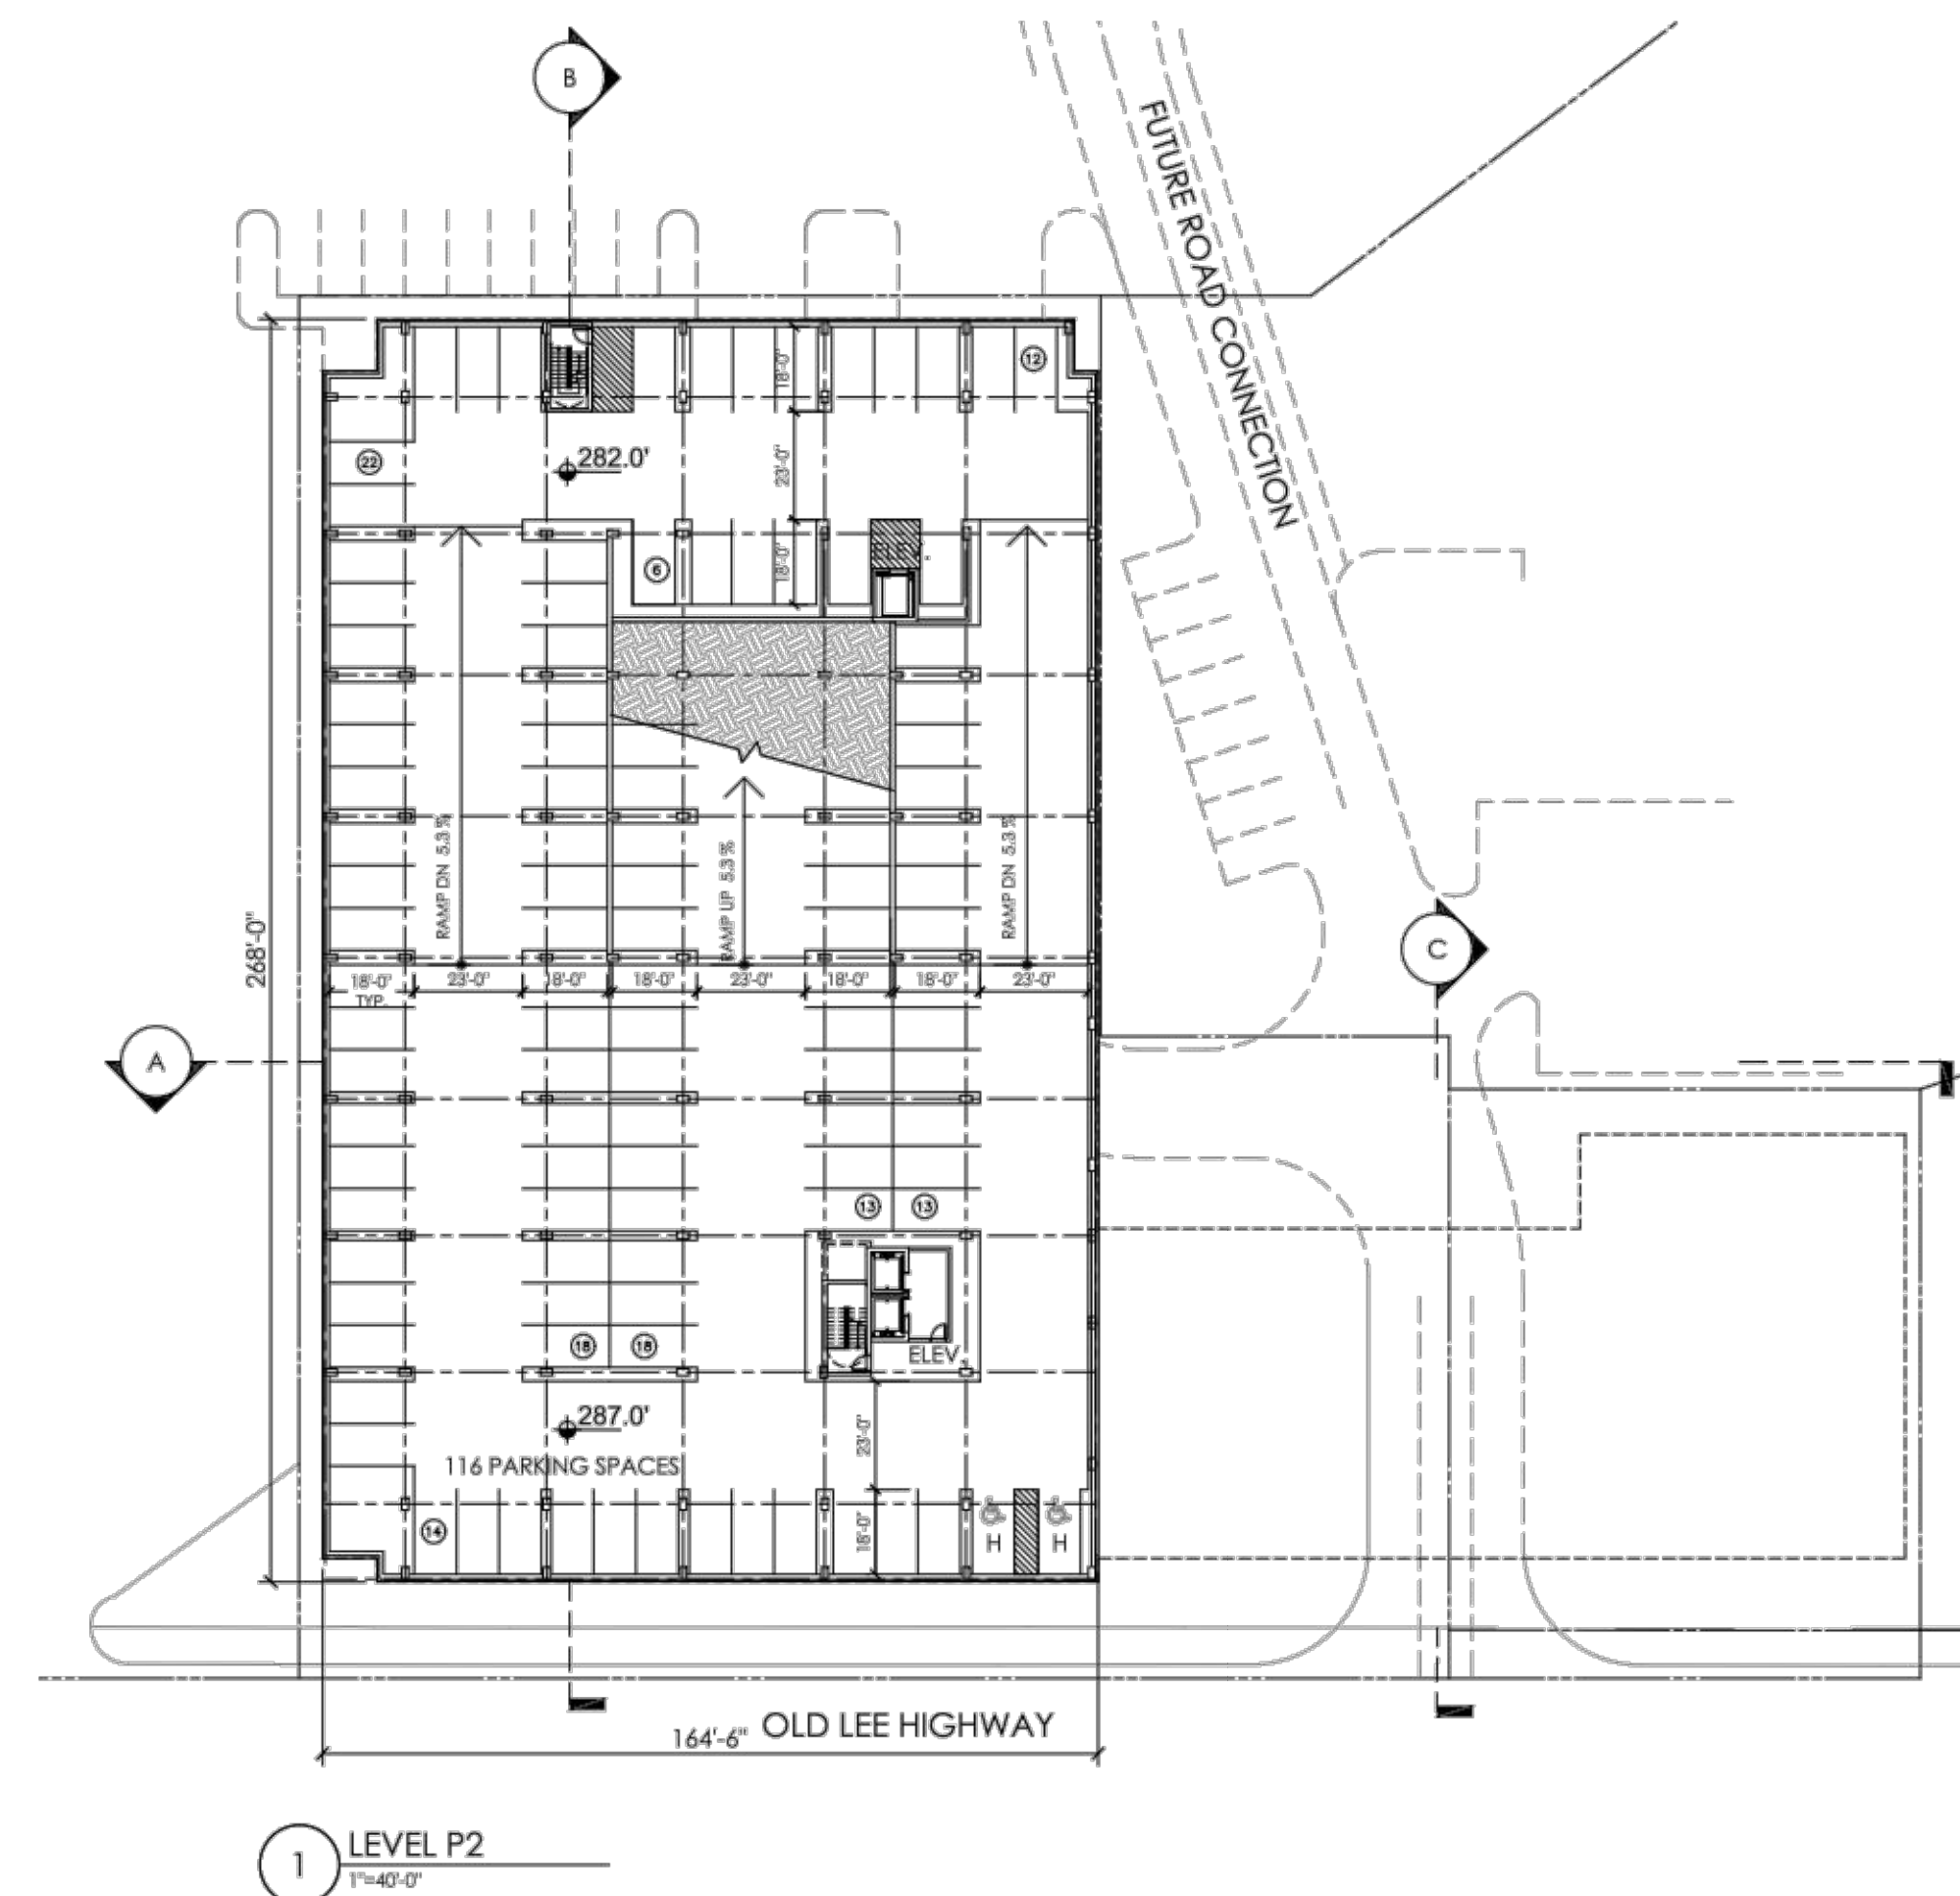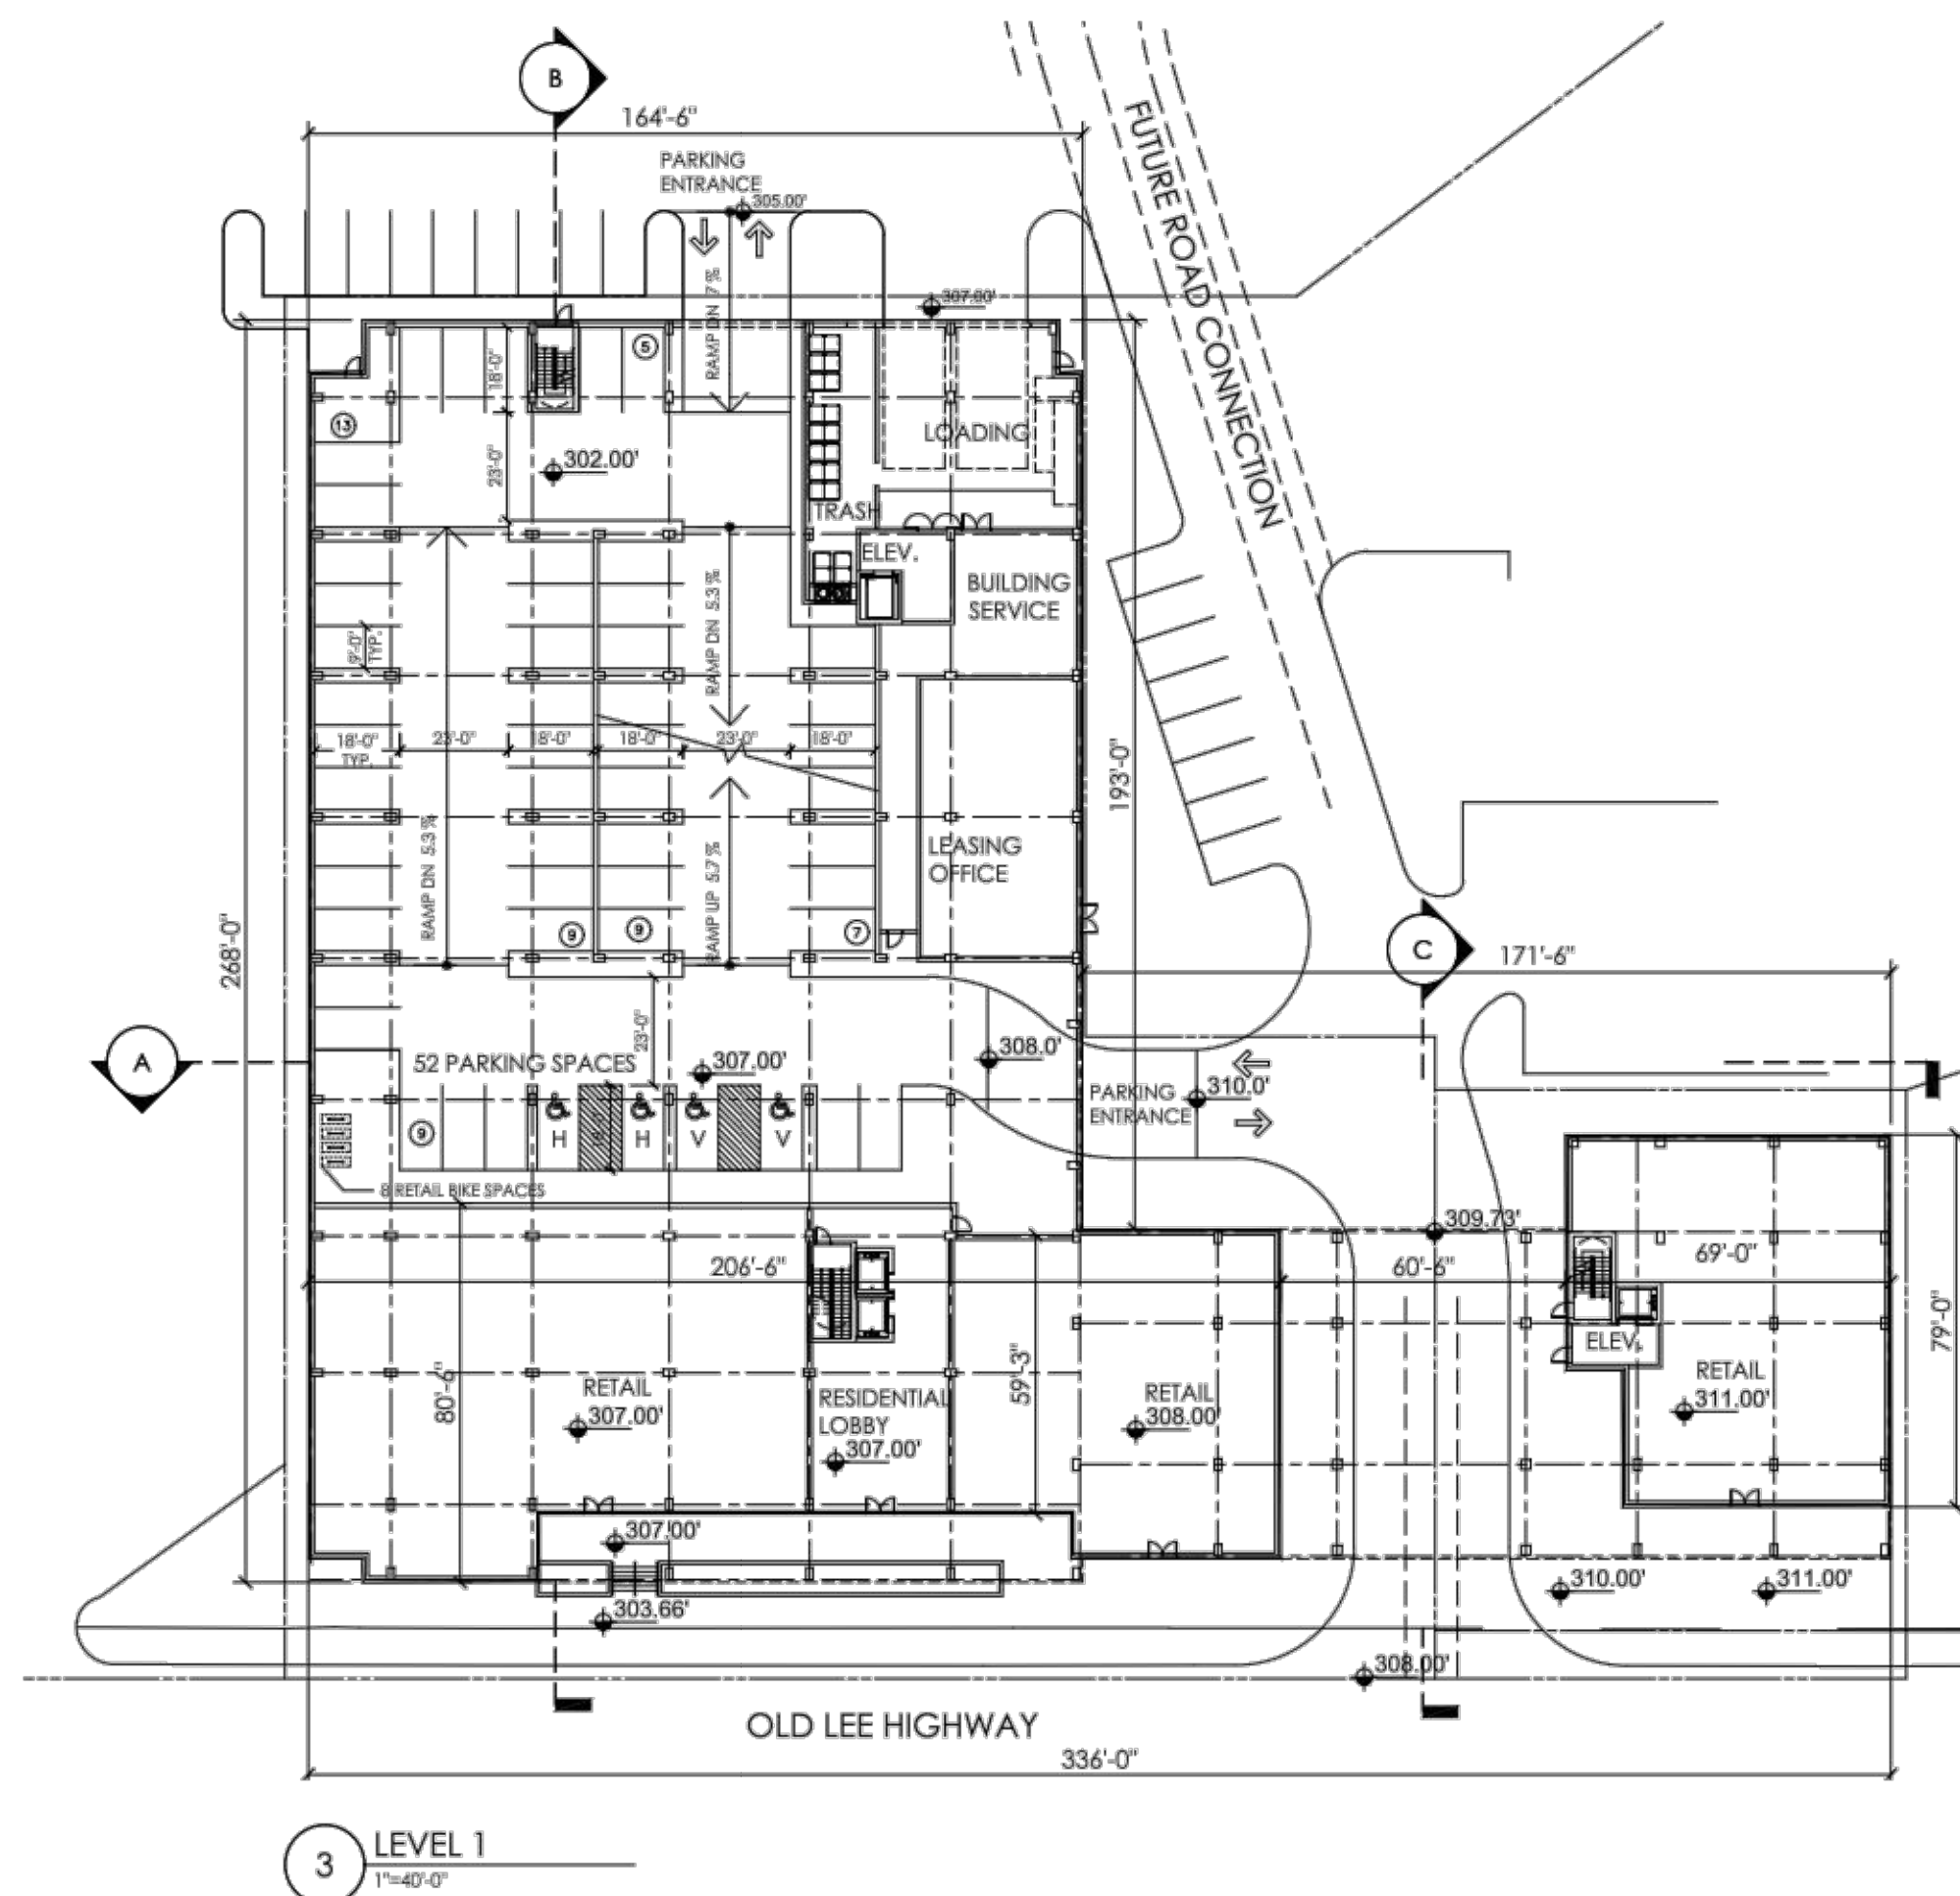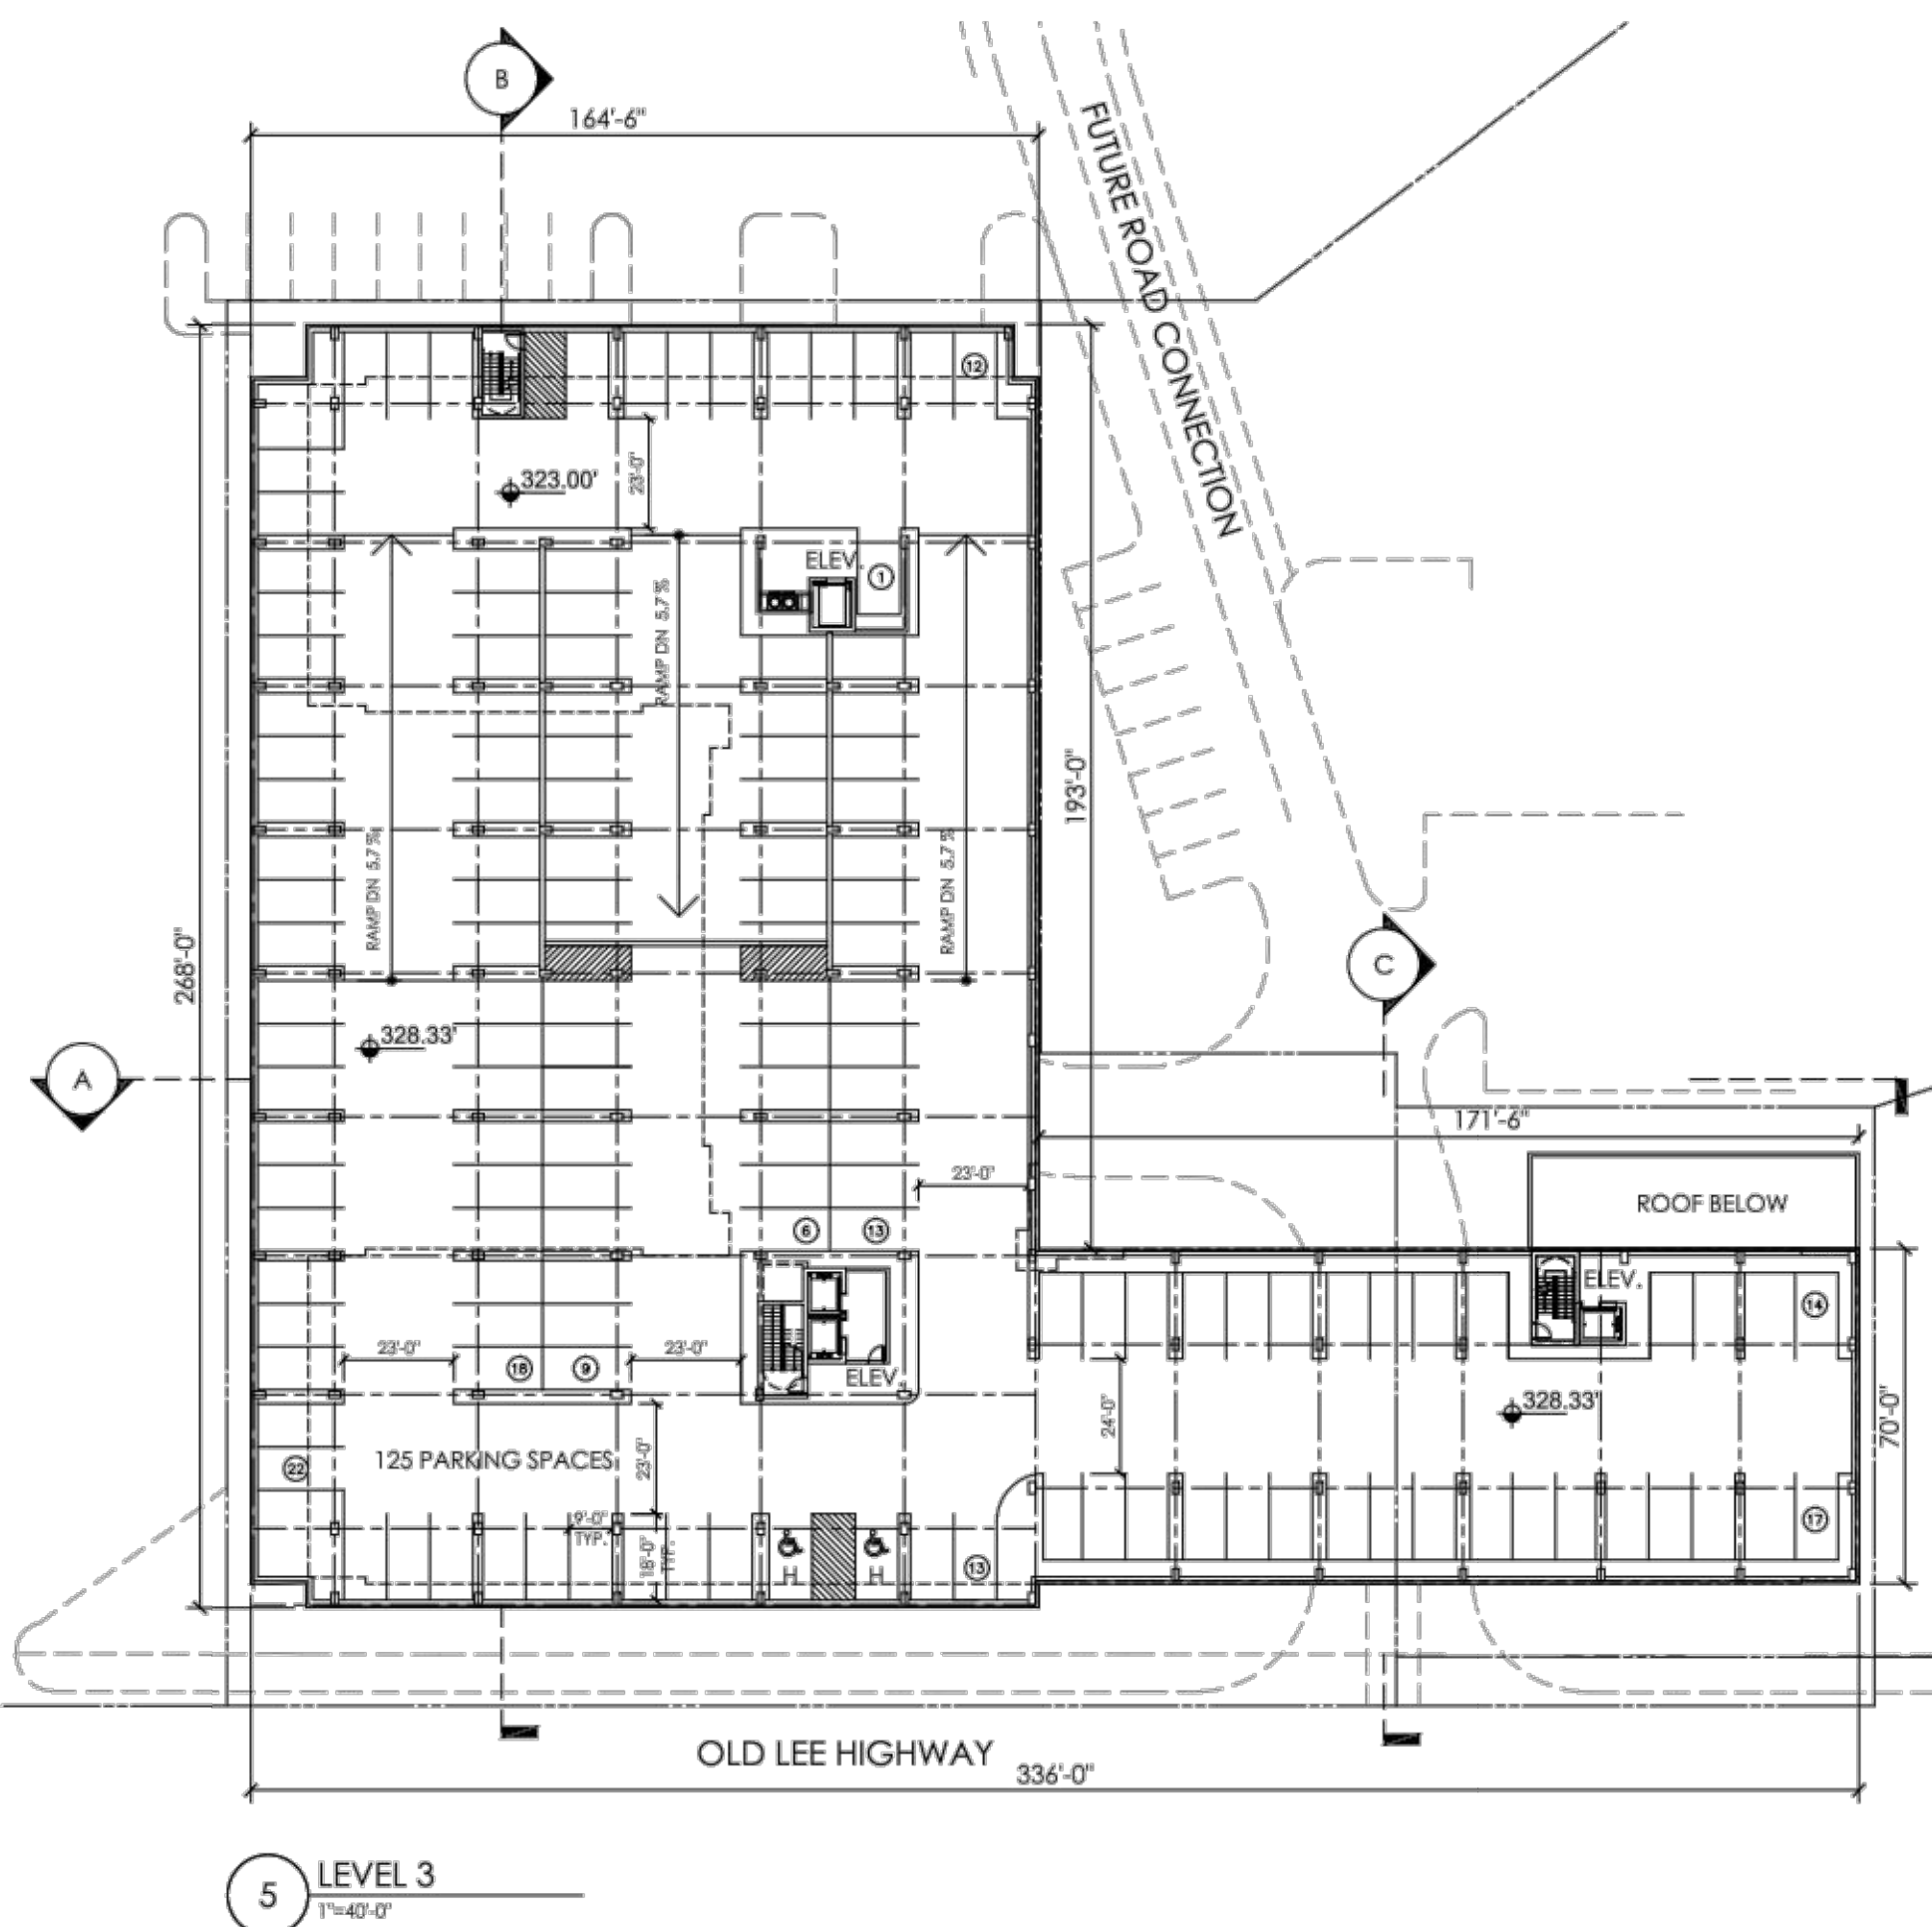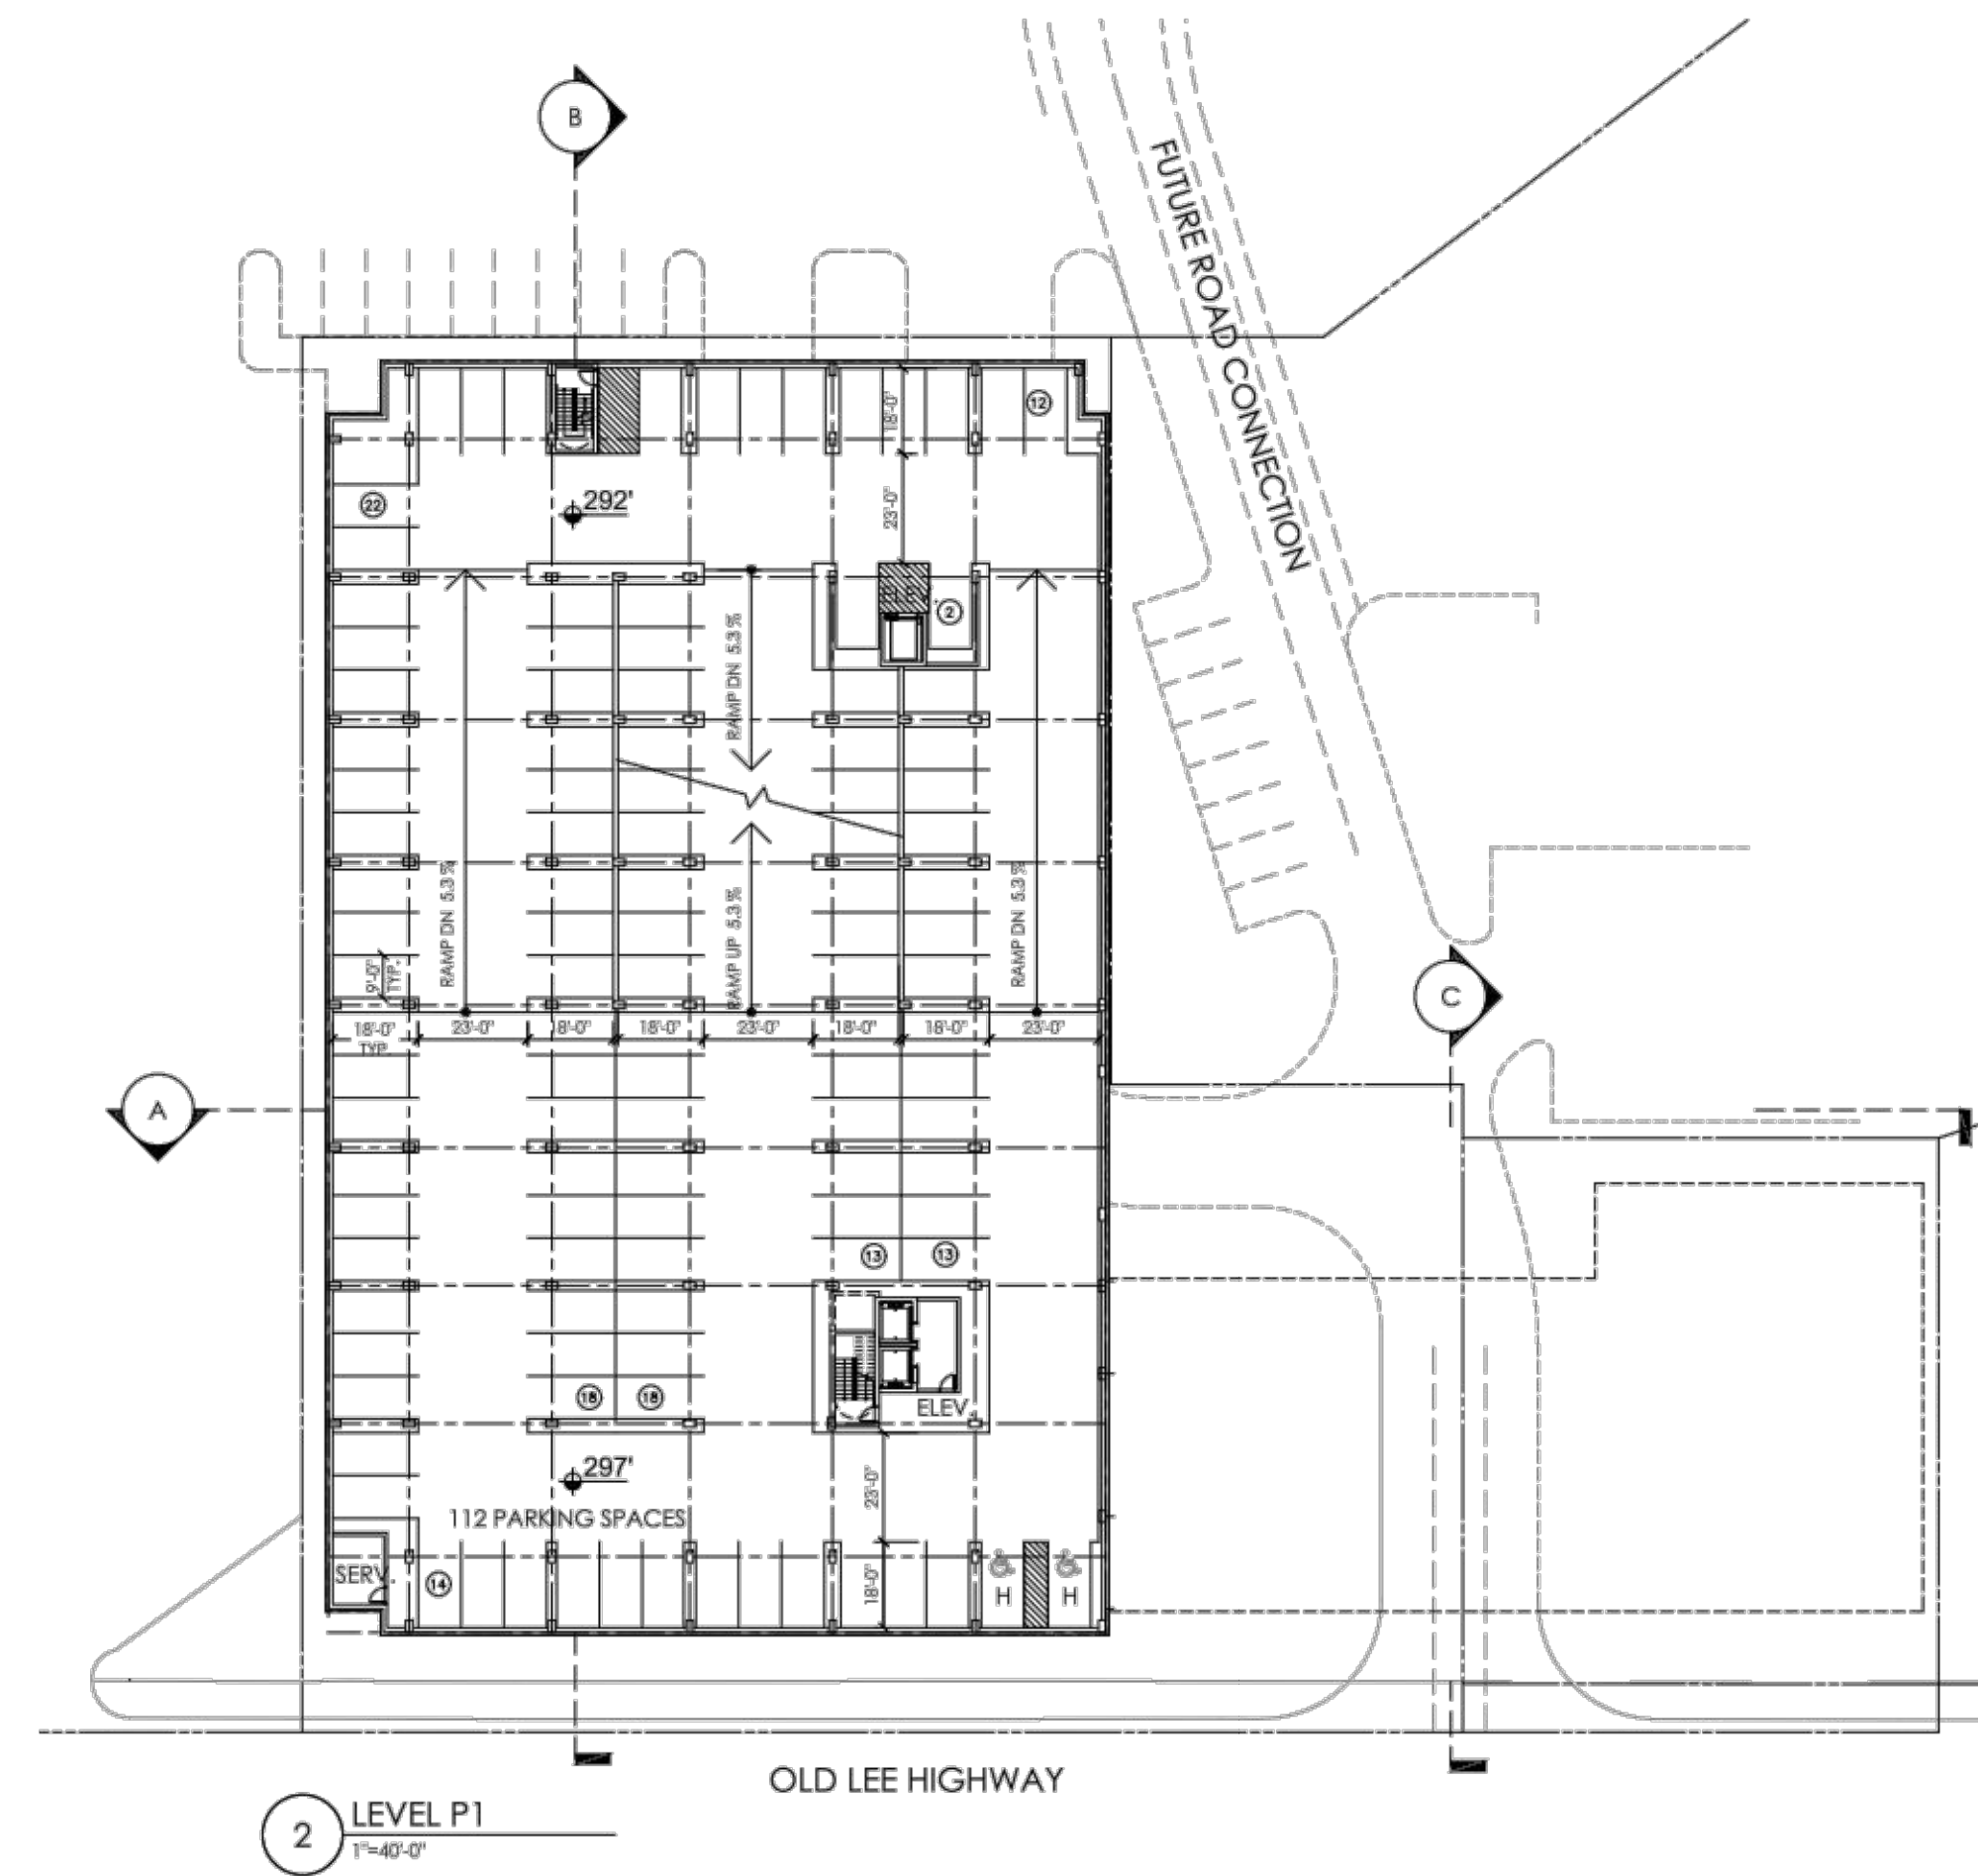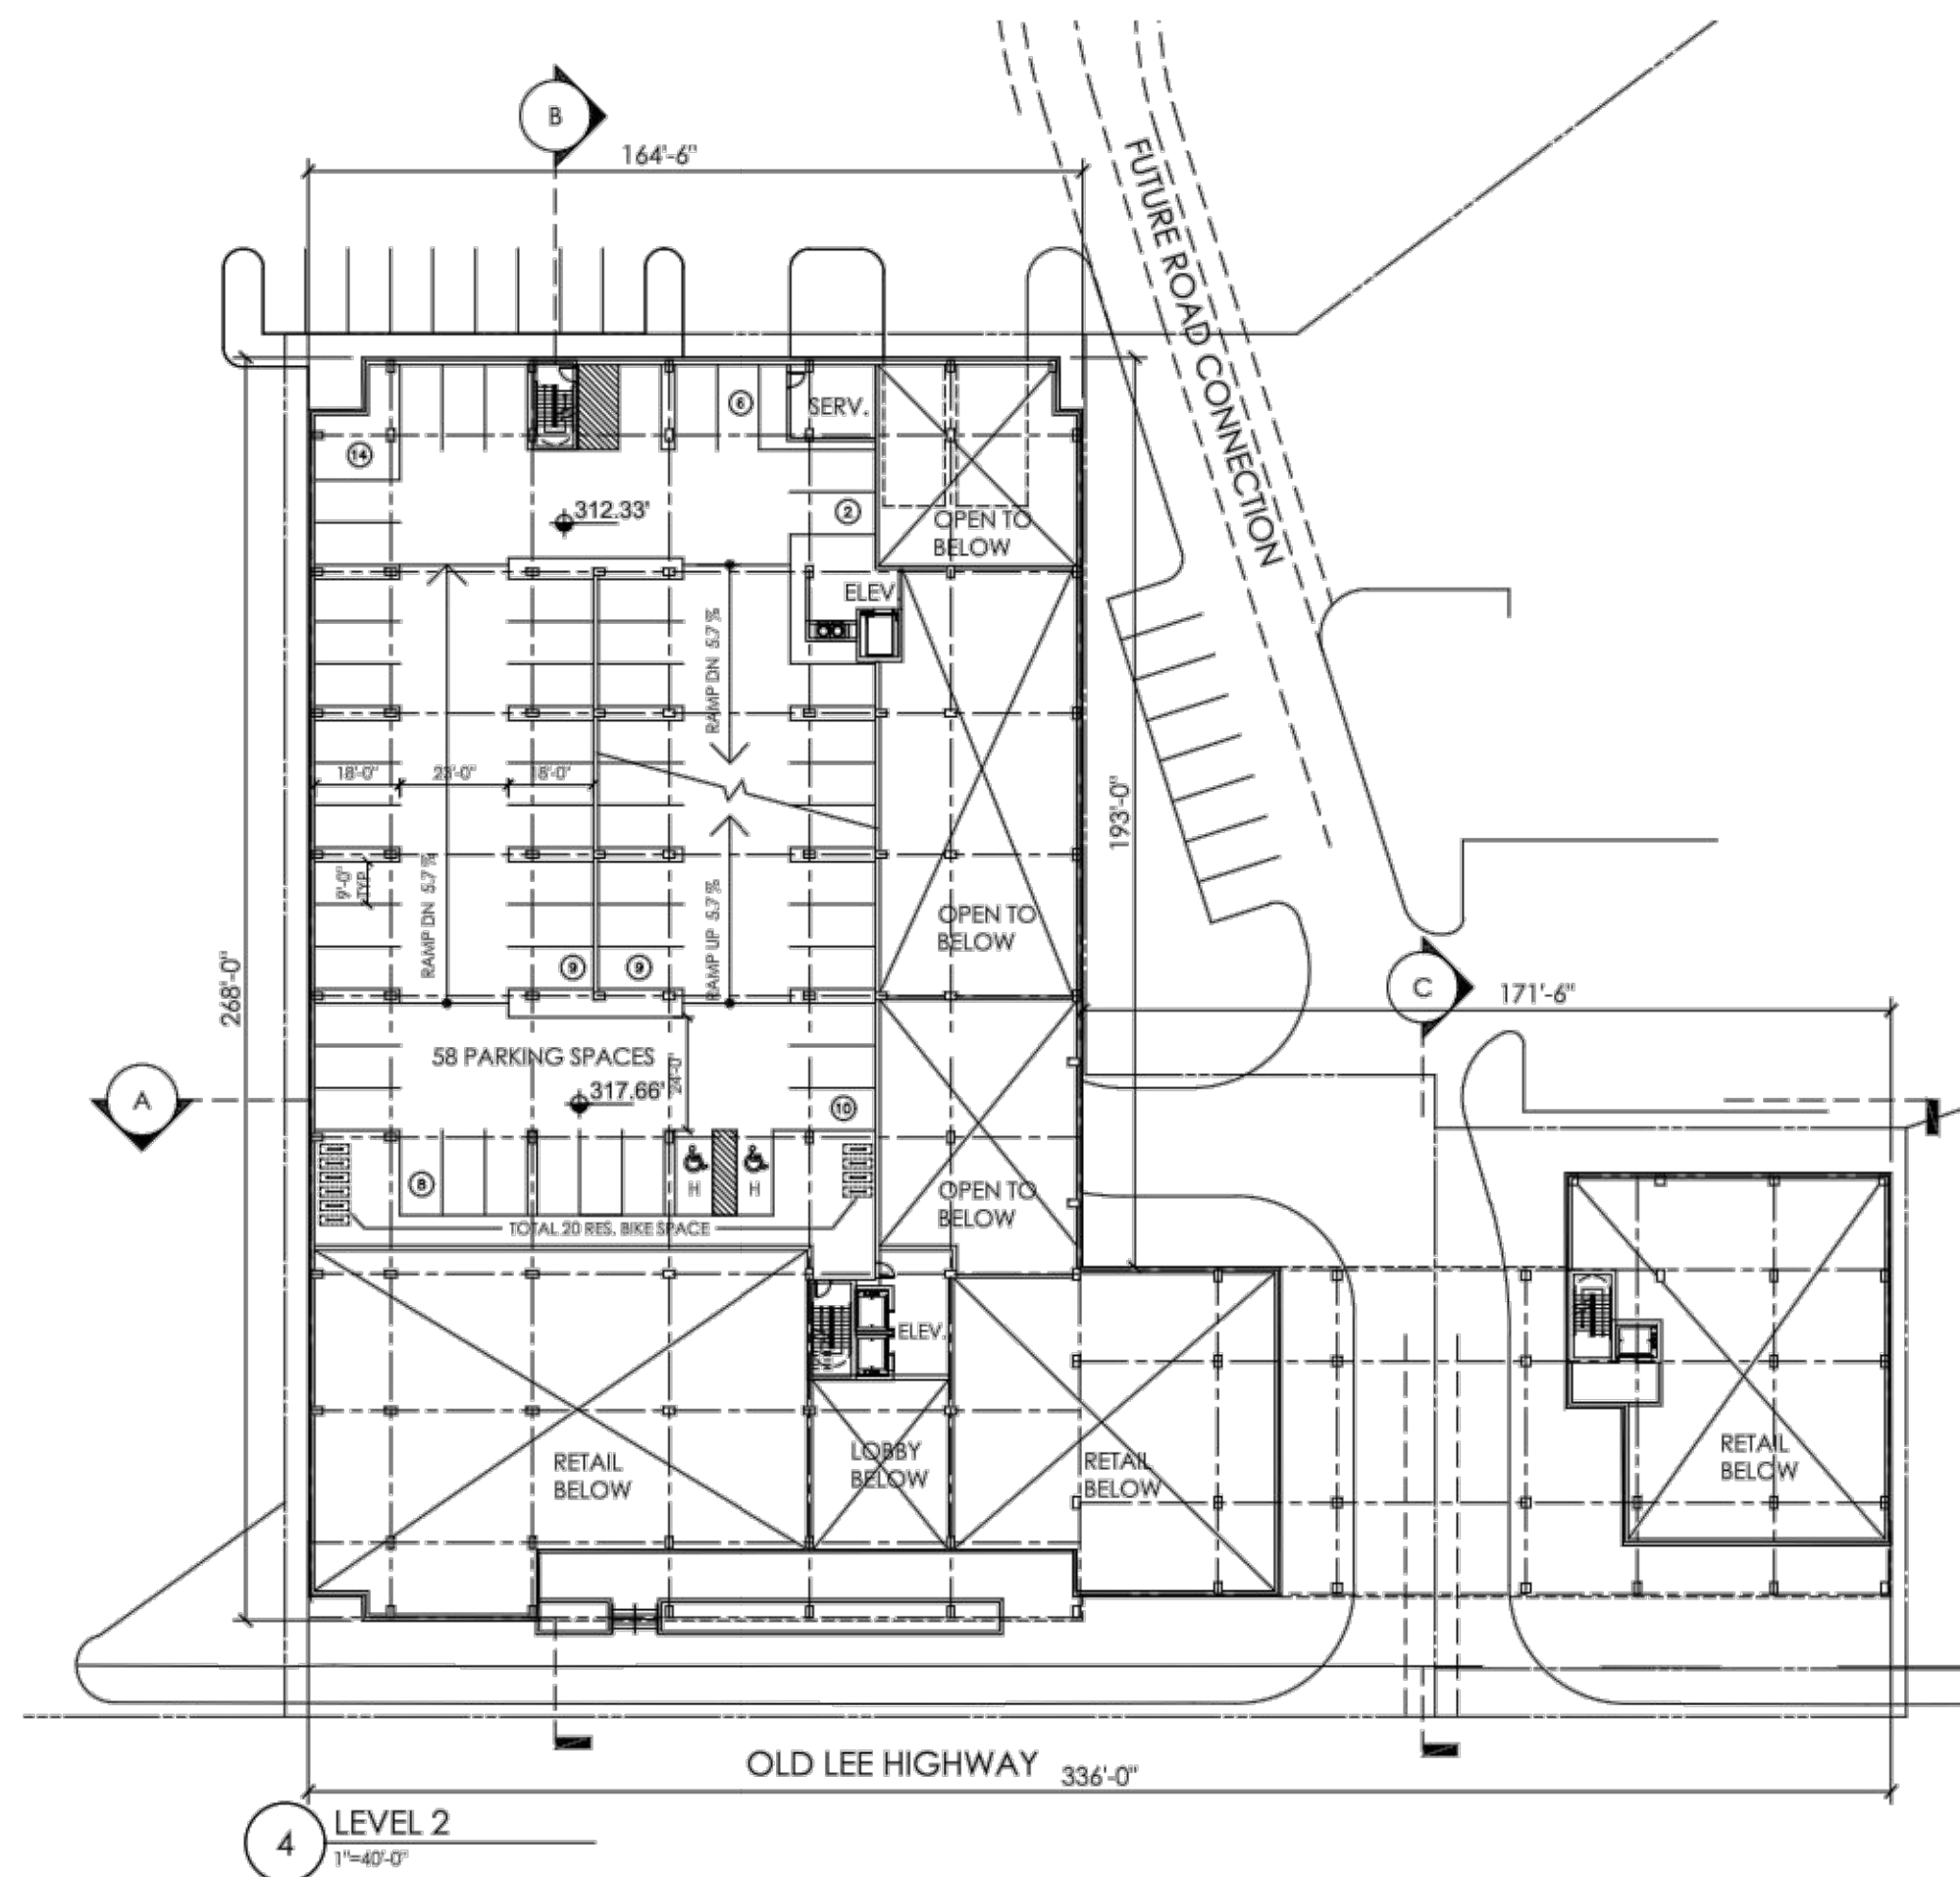

Circle Gateway, City of Fairfax, VA

CONCEPTUAL FLOOR PLANS

A1

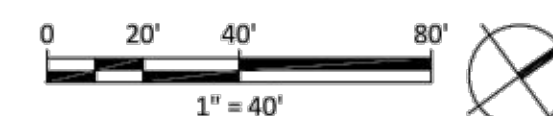

1/12/23

THIS DOCUMENT IS THE PROPERTY OF DAVIS, CARTER, SCOTT & ASSOCIATES, INC. IT IS TO BE USED FOR THE SPECIFIC PROJECT IDENTIFIED OR REFERRED TO HEREIN OR EXTENSIONS TO THIS PROJECT, IN WHOLE OR PART. DAVIS, CARTER, SCOTT & ASSOCIATES, INC. ALL RIGHTS RESERVED. THE DRAWINGS PRESENTED ARE ILLUSTRATIVE OF CHARACTER AND DESIGN INTENT ONLY, AND ARE SUBJECT TO CHANGE BASED UPON FINAL DESIGN CONSIDERATIONS (E.G. APPLICABLE CODES, STRUCTURAL, AND MEP DESIGN REQUIREMENTS, UNIT PLAN/FLOOR PLAN CHANGES, ETC.).





PLAN DATE	02-14-23
Urban Ltd.	4300 D TECHNOLOGY CT. CHANTILLY, VA 20151 TEL: 703.578.8888 FAX: 703.578.8888 www.urban-ltd.com
DESIGNER	CLAYTON C. TOCK Lic. No. 036790 02/14/2023
DATE	DEC, 2022
SCALE	AS SHOWN
CL	N/A
CONCEPTUAL FLOOR PLANS	
CIRCLE GATEWAY	
MASTER DEVELOPMENT PLAN	
CITY OF FAIRFAX	
VIRGINIA	
SHEET	A1
OF	026
FILE No.	RZ-13123

J:\085\Artenofairfax\Circle Gateway Engineering\Entitlement\CDP-FDP-SPEX\13123-14-ARCHITECTURAL ELEVATIONS.dwg [ELEVATIONS (2)] September 11, 2023 - 10:52am mwalthall

NOTE:
INTERIOR LAYOUTS AND EXTERIOR FEATURES PRESENTED ON THIS SHEET ARE
CONCEPTUAL AND SUBJECT TO REVISION AS LEASING AND UNIT MIX
CONFIGURATIONS ARE FURTHER DEVELOPED.

UNITS SUMMARY		
UNIT TYPE	# of Units	%
1 BED	124	47.51%
1 BED - DEN	34	13.03%
2 BED	103	39.46%
	261	100.00%


UNIT MATRIX															
Unit Name / Type		UNIT DESIGN		LEVELS											
		Total Units	Percent	P1	P2	L1	L2	L3	L4	L5	L6	L7	L8	L9	10
1BR-A	1 Bed	93	35.63%	47.51%	0	0	0	0	0	15	13	13	13	13	13
1BR-B		13	4.98%		0	0	0	0	0	1	2	2	2	2	2
1BR-C		6	2.30%		0	0	0	0	0	0	1	1	1	1	1
1BR-D		6	2.30%		0	0	0	0	0	0	1	1	1	1	1
1BR-E		6	2.30%		0	0	0	0	0	1	1	1	1	1	1
1BR-DEN-A	1 Bed-Den	14	5.36%	13.03%	0	0	0	0	0	2	2	2	2	2	2
1BR-DEN-B		6	2.30%		0	0	0	0	0	1	1	1	1	1	
1BR-DEN-C		7	2.68%		0	0	0	0	0	1	1	1	1	1	
1BR-DEN-D		7	2.68%		0	0	0	0	0	1	1	1	1	1	
2BR-A	2 Bed	19	7.28%	39.46%	0	0	0	0	0	1	3	3	3	3	3
2BR-B		28	10.73%		0	0	0	0	0	4	4	4	4	4	4
2BR-C		14	5.36%		0	0	0	0	0	2	2	2	2	2	2
2BR-D		28	10.73%		0	0	0	0	0	4	4	4	4	4	4
2BR-E		7	2.68%		0	0	0	0	0	1	1	1	1	1	1
2BR-F		7	2.68%		0	0	0	0	0	1	1	1	1	1	1
TOTAL		261	100.00%		100.00%	0	0	0	0	0	34	38	38	38	38

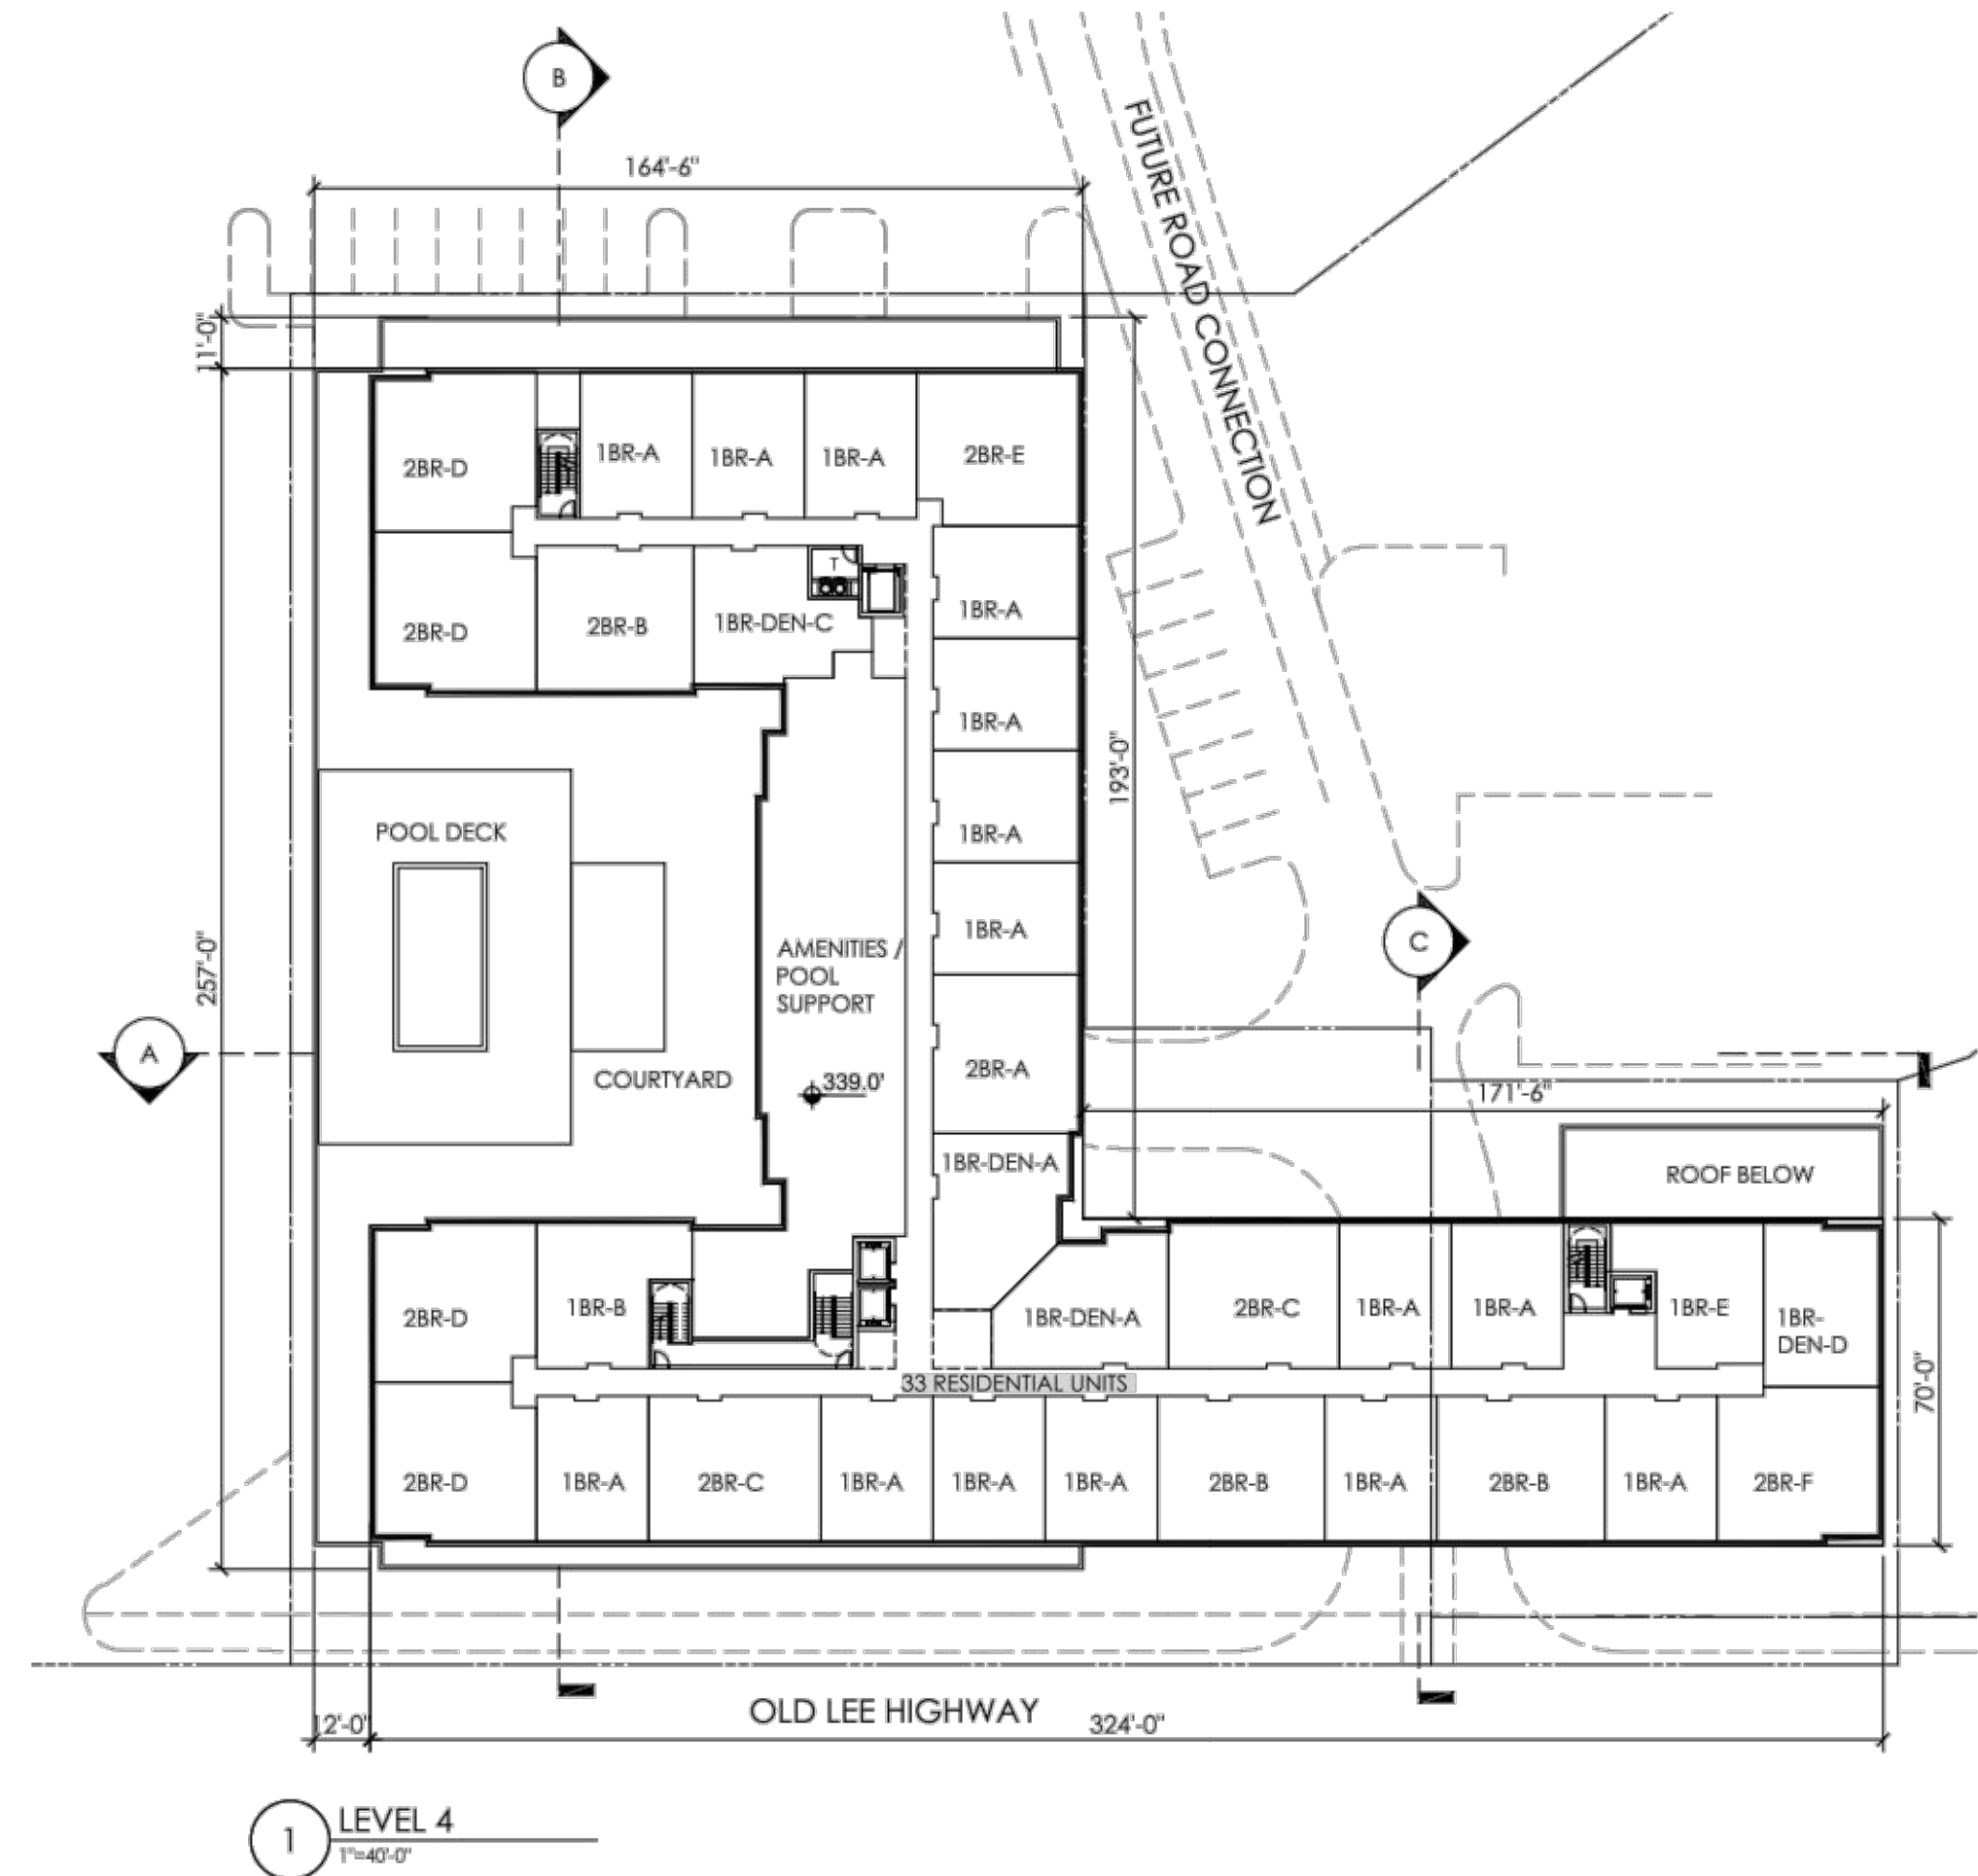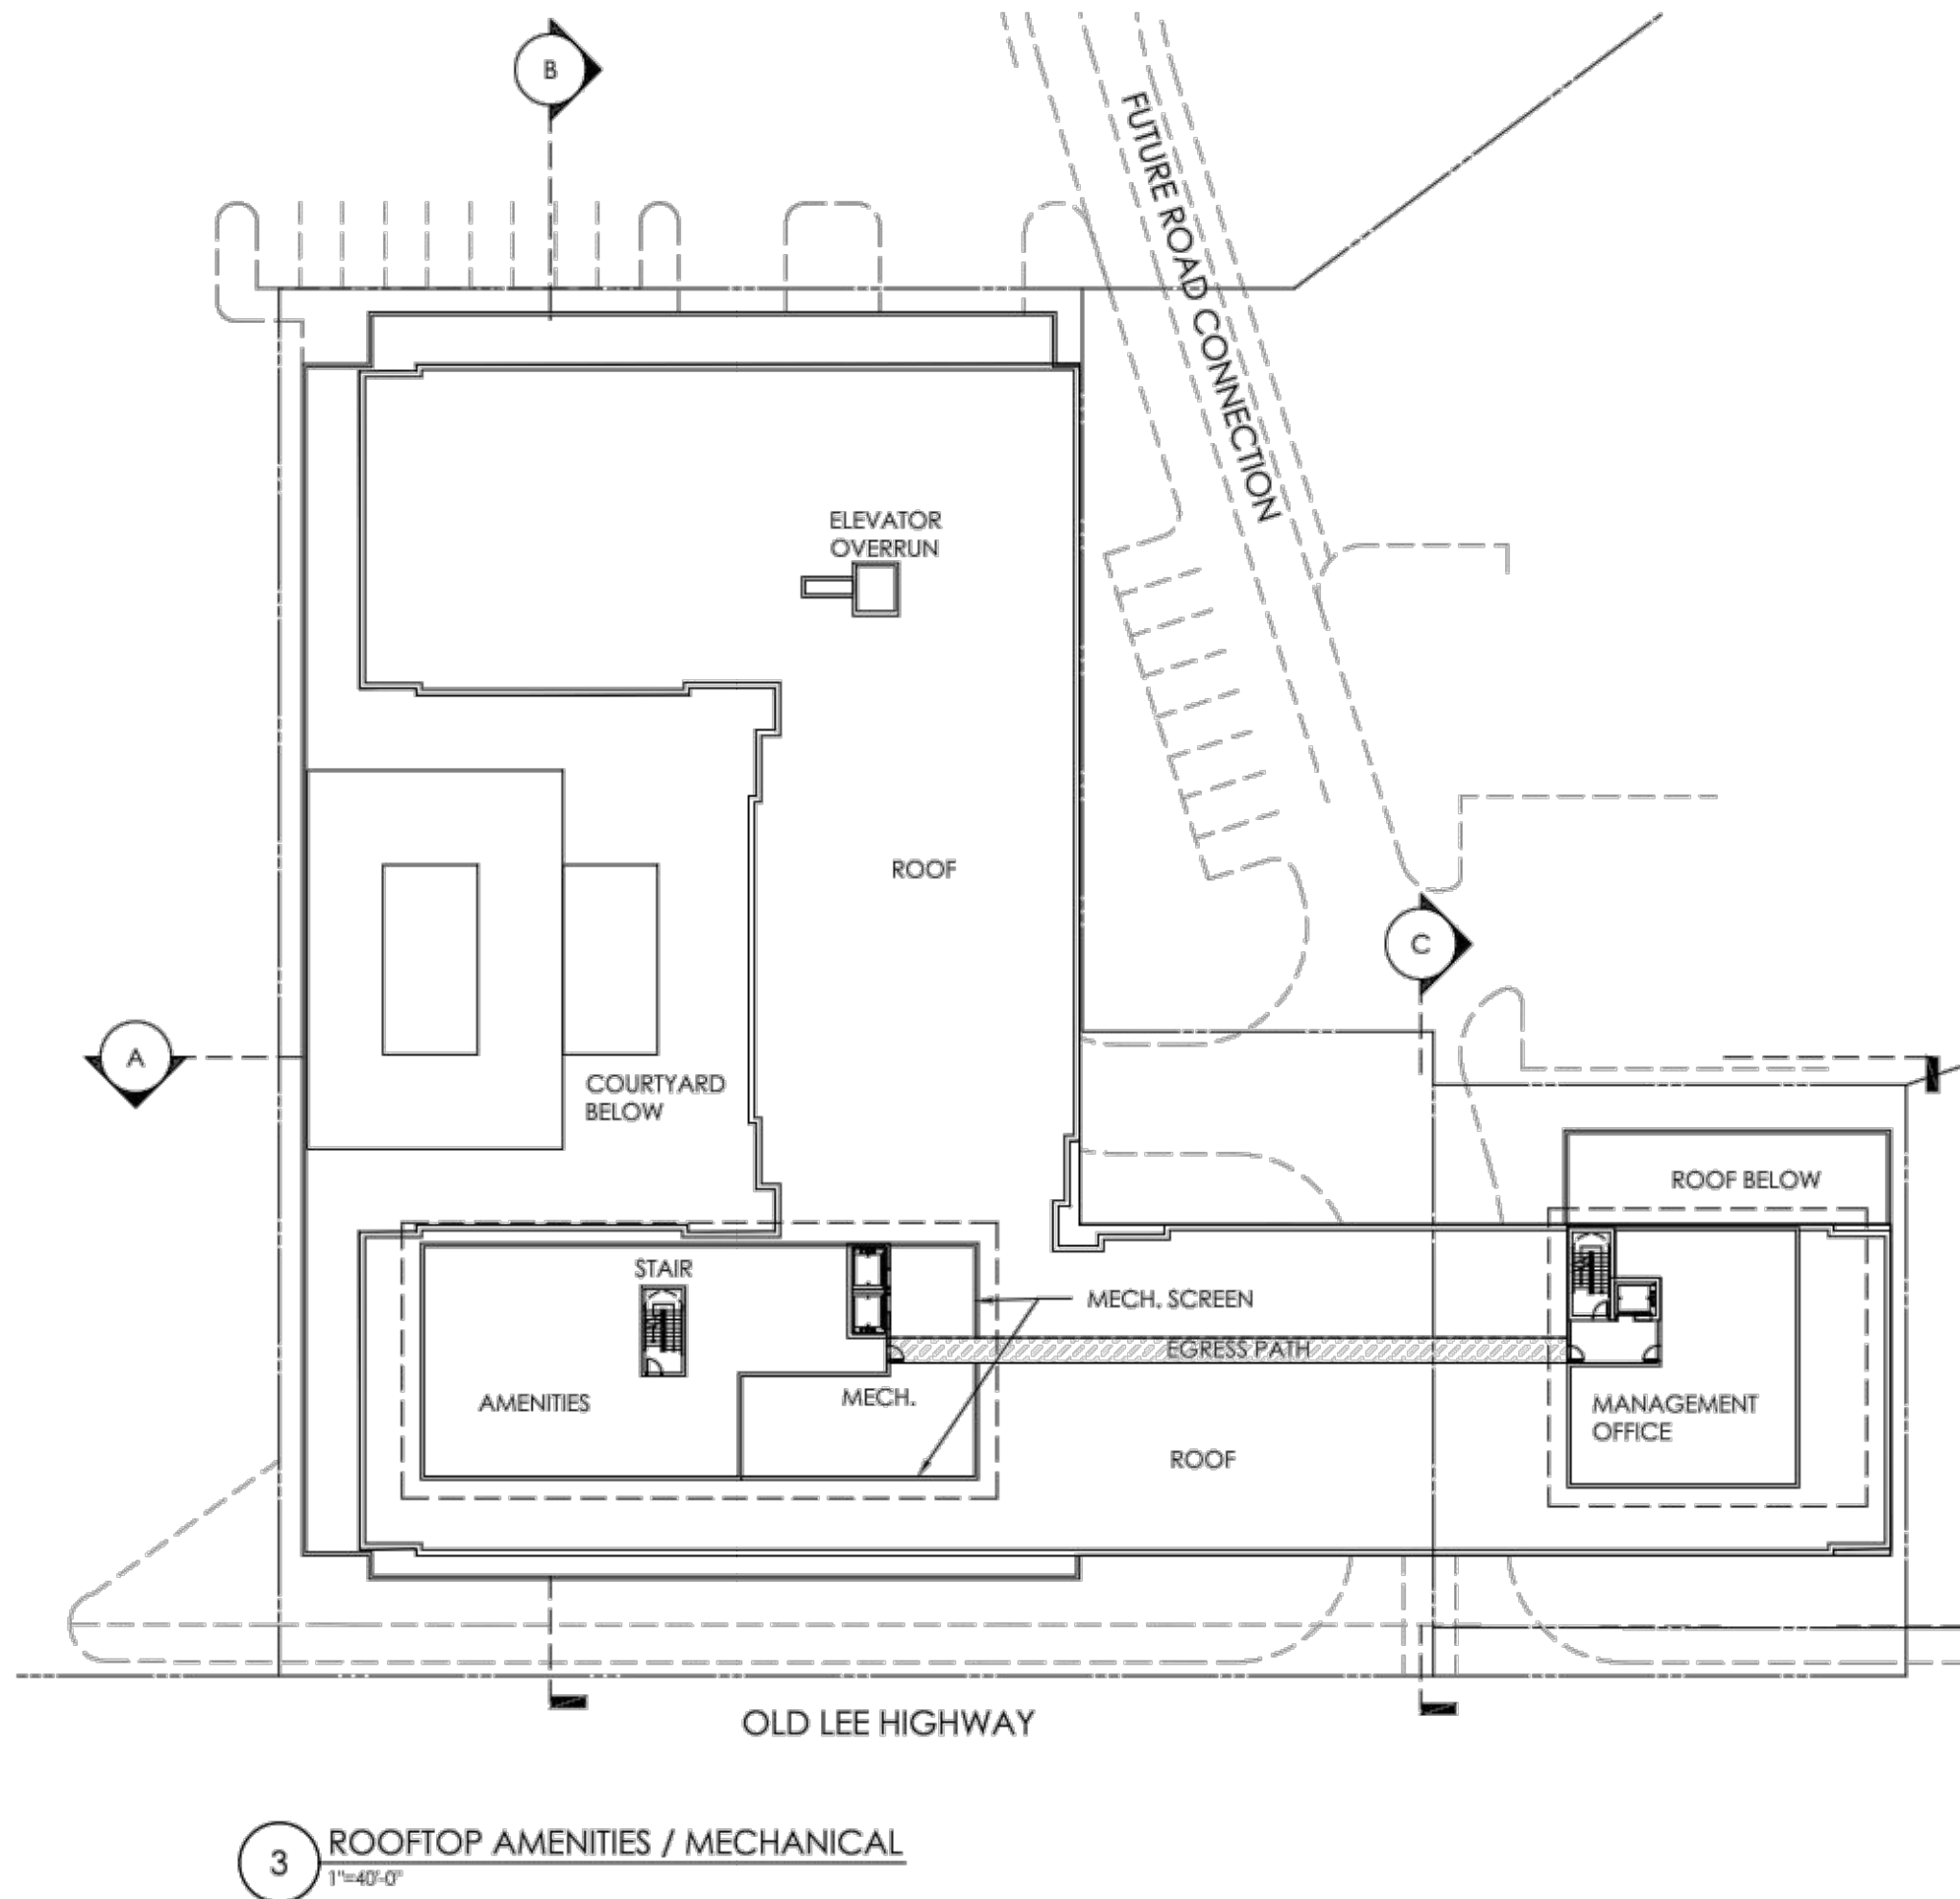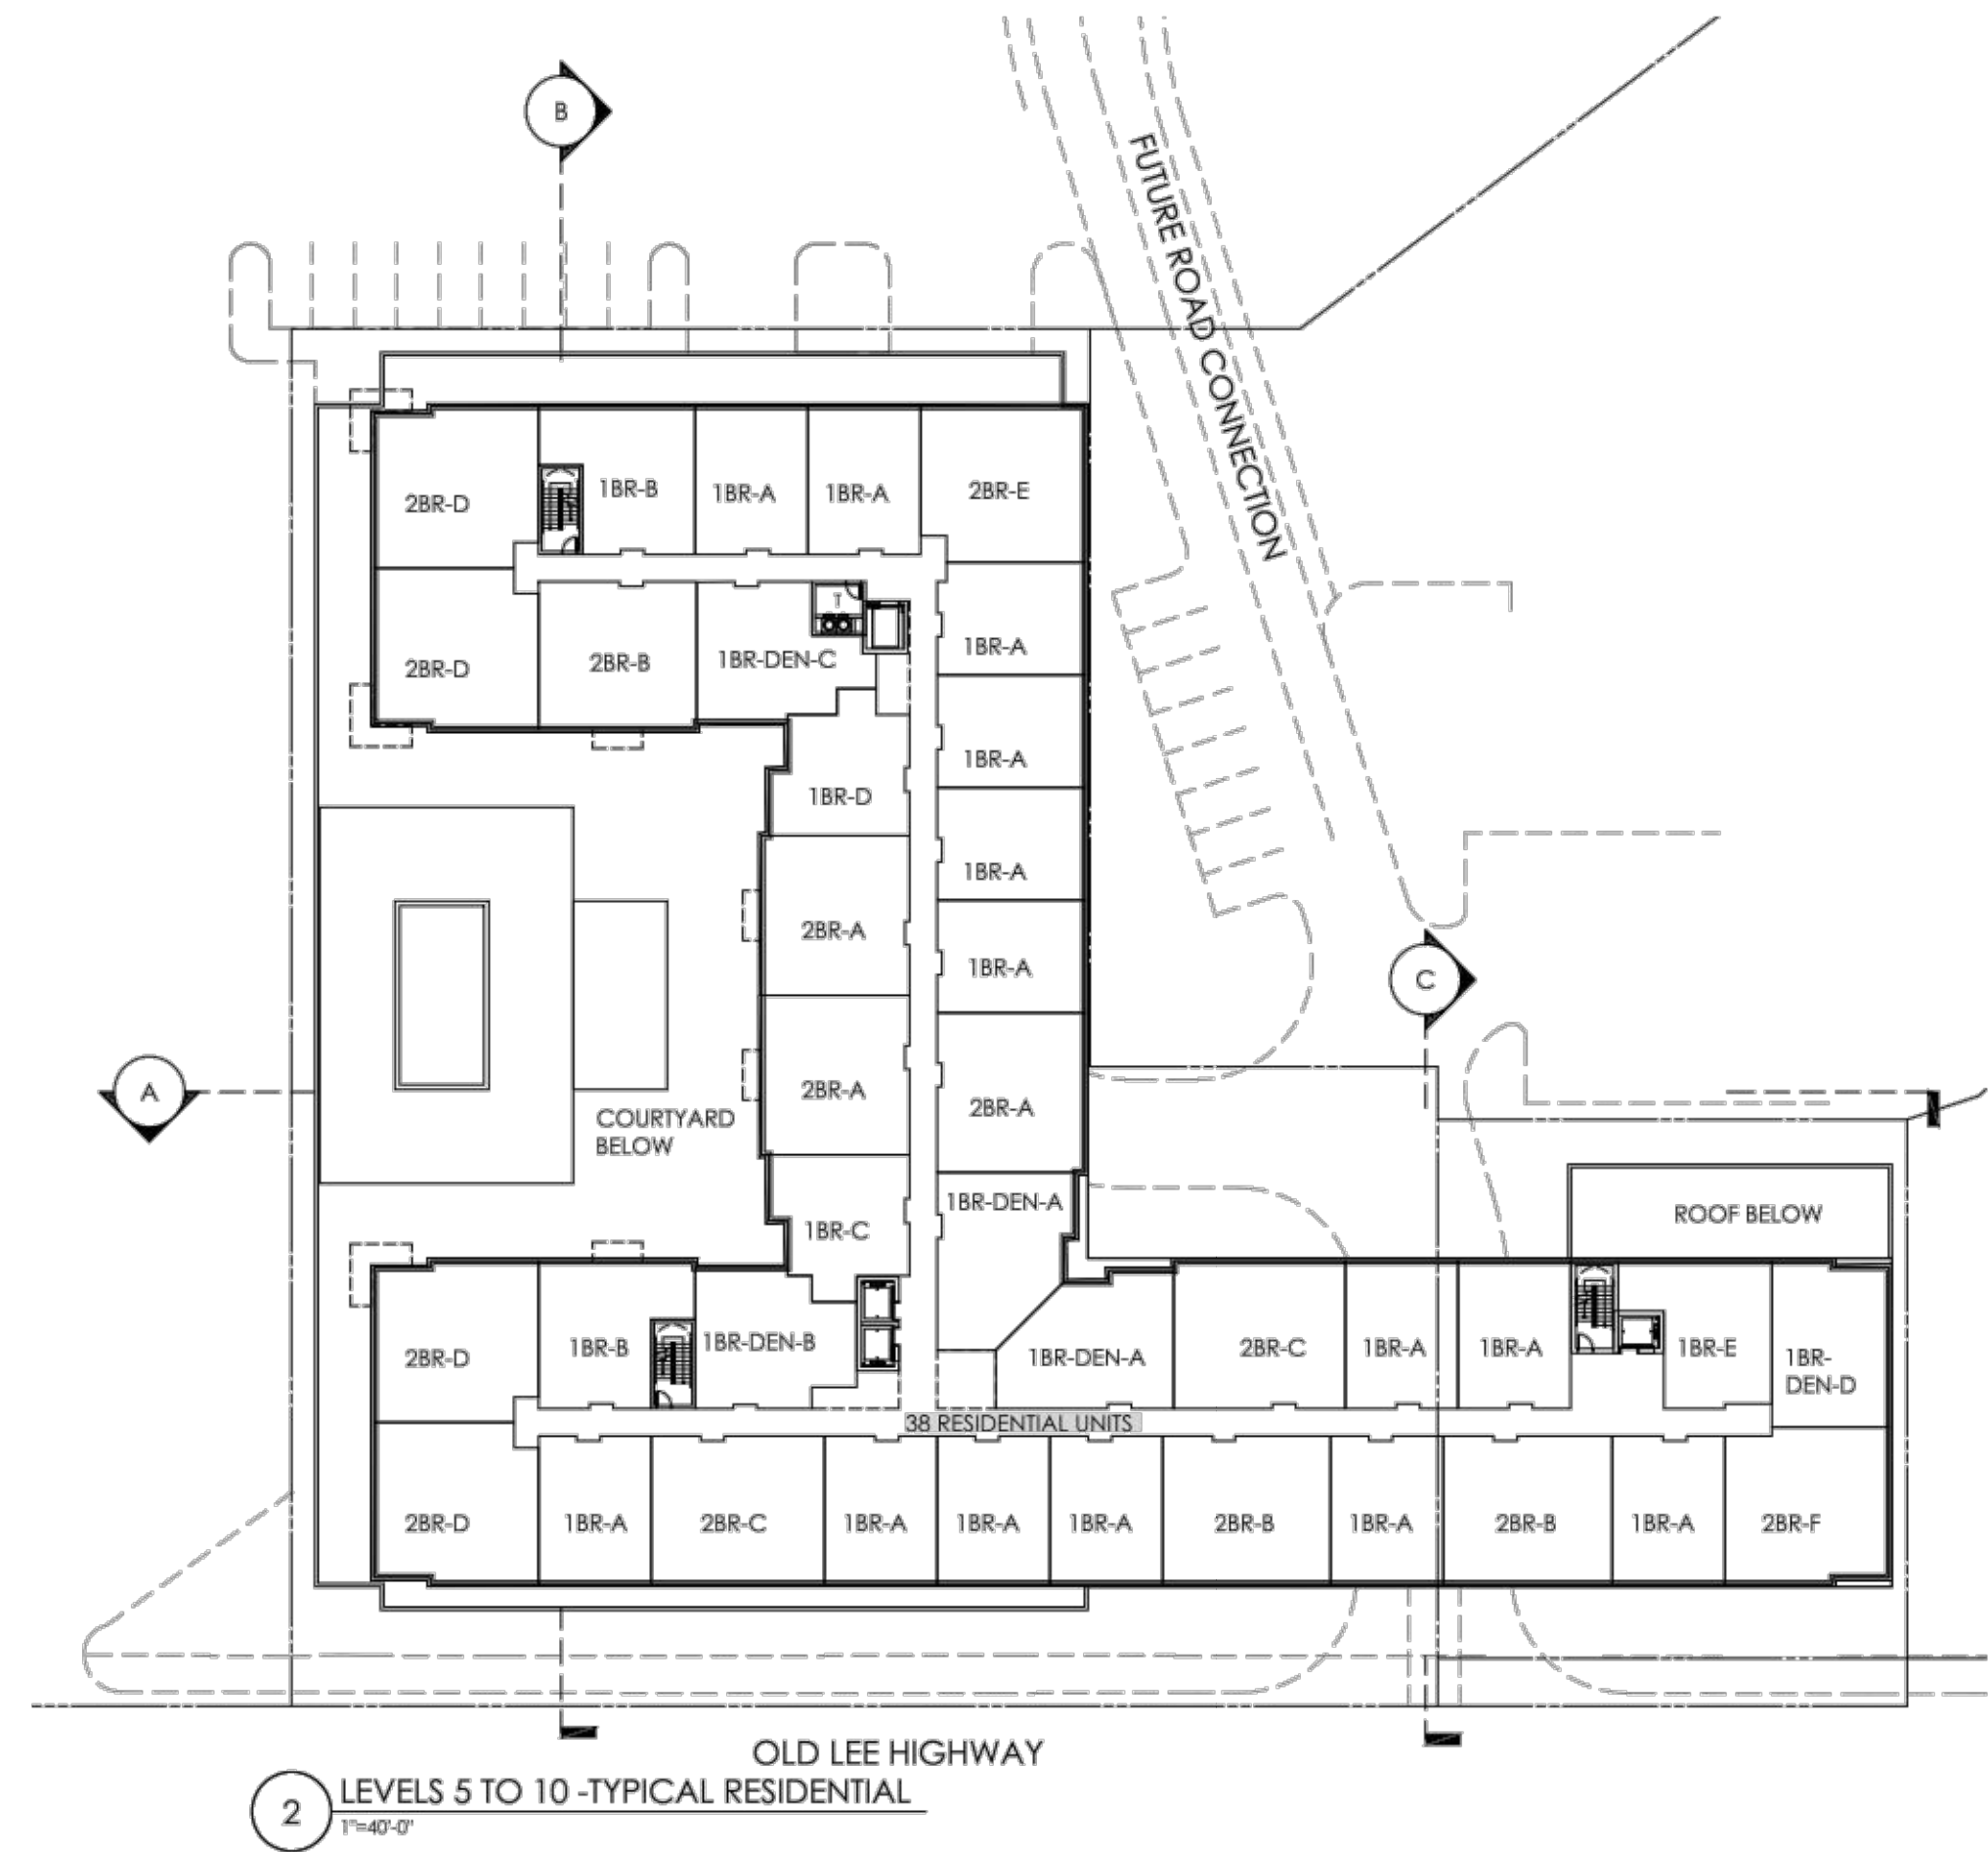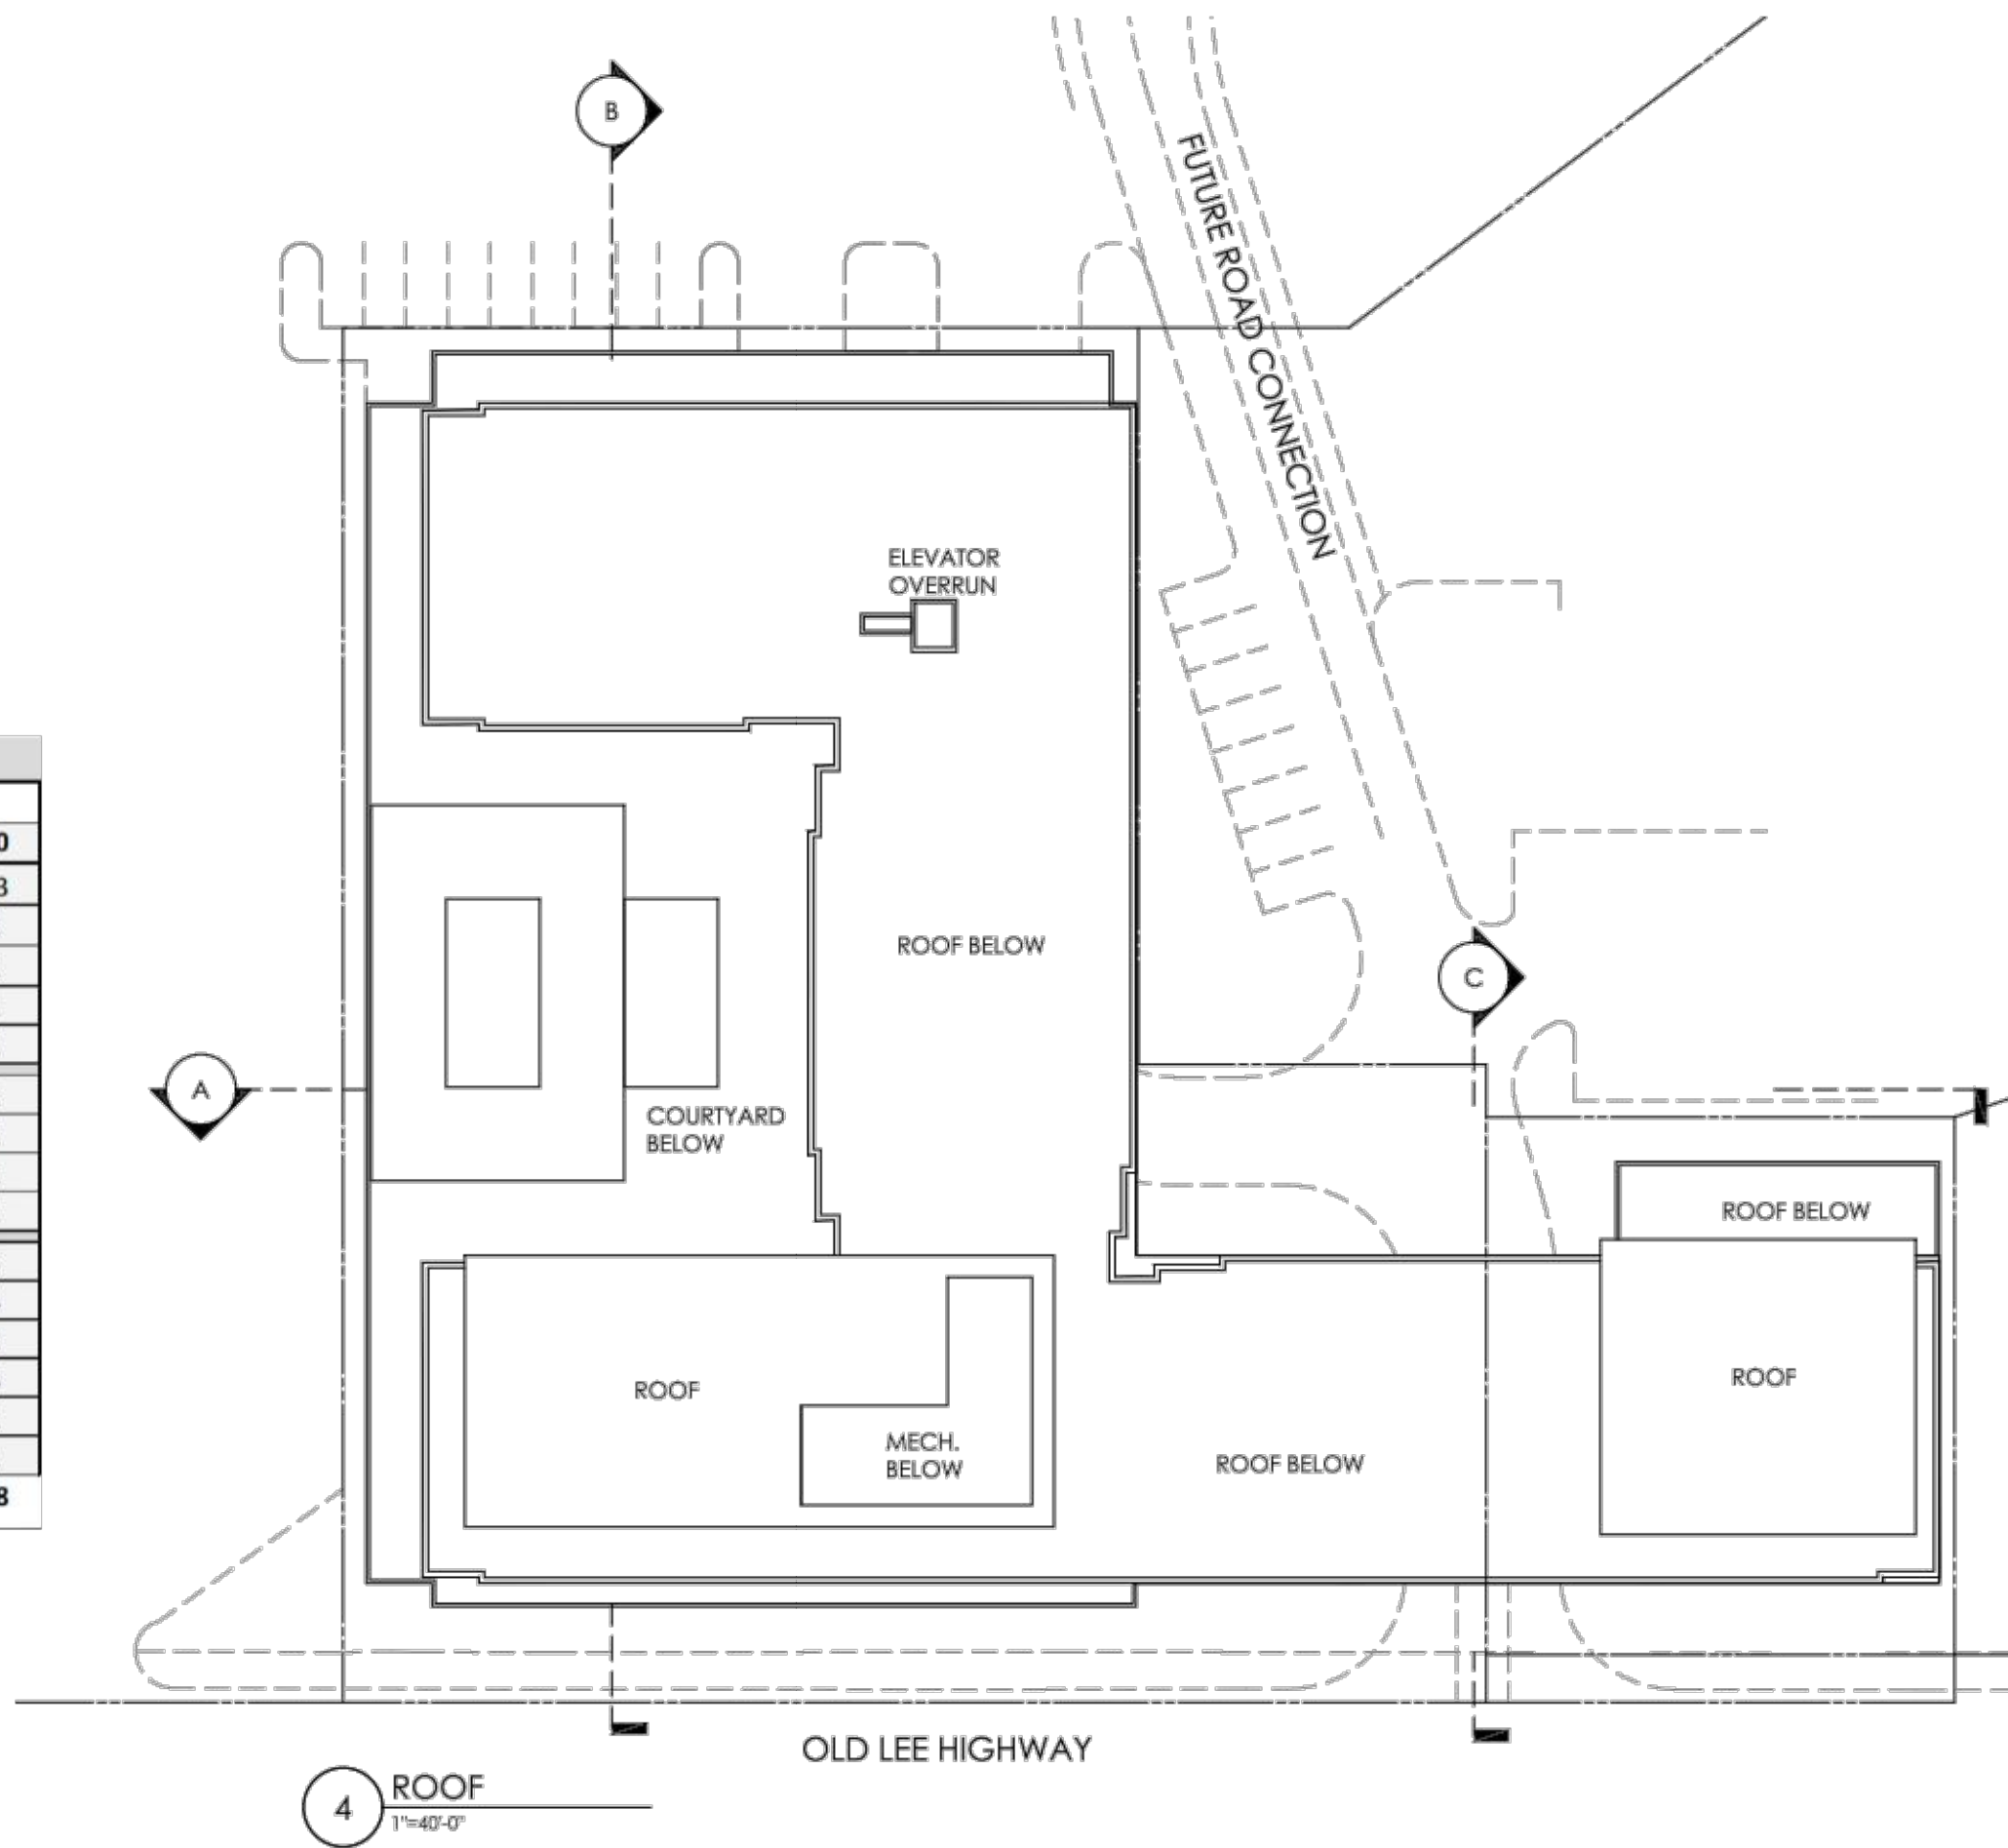

Circle Gateway, City of Fairfax, VA

CONCEPTUAL FLOOR PLANS

A2

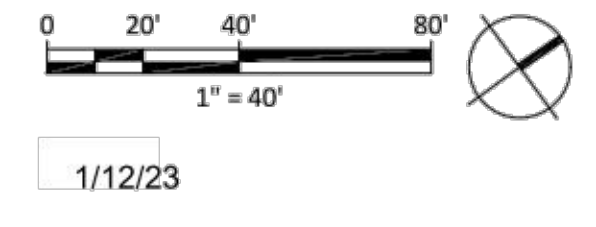

1/12/23

THIS DOCUMENT IS THE PROPERTY OF DAVIS, CARTER, SCOTT & ASSOCIATES, INC. IT IS TO BE USED FOR THE SPECIFIC PROJECT IDENTIFIED OR REFERRED TO HEREIN OR EXTENSIONS TO THIS PROJECT, IN WHOLE OR PART. DAVIS, CARTER, SCOTT & ASSOCIATES, INC. ALL RIGHTS RESERVED. THE DRAWINGS PRESENTED ARE ILLUSTRATIVE OF CHARACTER AND DESIGN INTENT ONLY, AND ARE SUBJECT TO CHANGE BASED UPON FINAL DESIGN CONSIDERATIONS (E.G. APPLICABLE CODES, STRUCTURAL, AND MEP DESIGN REQUIREMENTS, UNIT PLAN/FLOOR PLAN CHANGES, ETC.).

PLAN DATE
02-14-23




Urban Ltd.
4300 D TECHNOLOGY CT.
CHANTILLY, VA 20151
TEL: 703.578.8888
FAX: 703.578.8880
www.urban-ltd.com

Planners • Engineers • Landscape Architects • Land Surveyors

CONCEPTUAL FLOOR PLANS
CIRCLE GATEWAY
MASTER DEVELOPMENT PLAN
CITY OF FAIRFAX
VIRGINIA

DATE: DEC, 2022
SCALE: AS SHOWN
C.I. = N/A


SHEET
A2
OF
026
FILE No.
RZ-13123

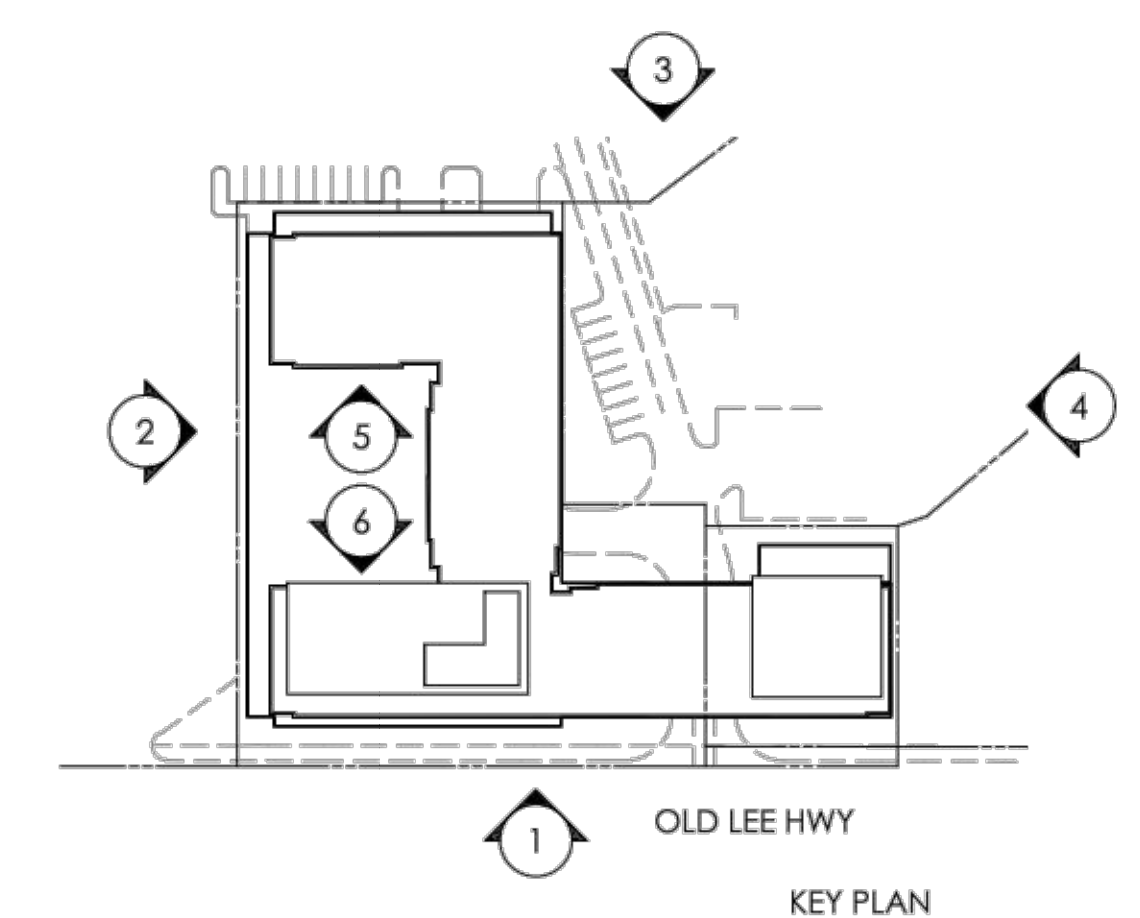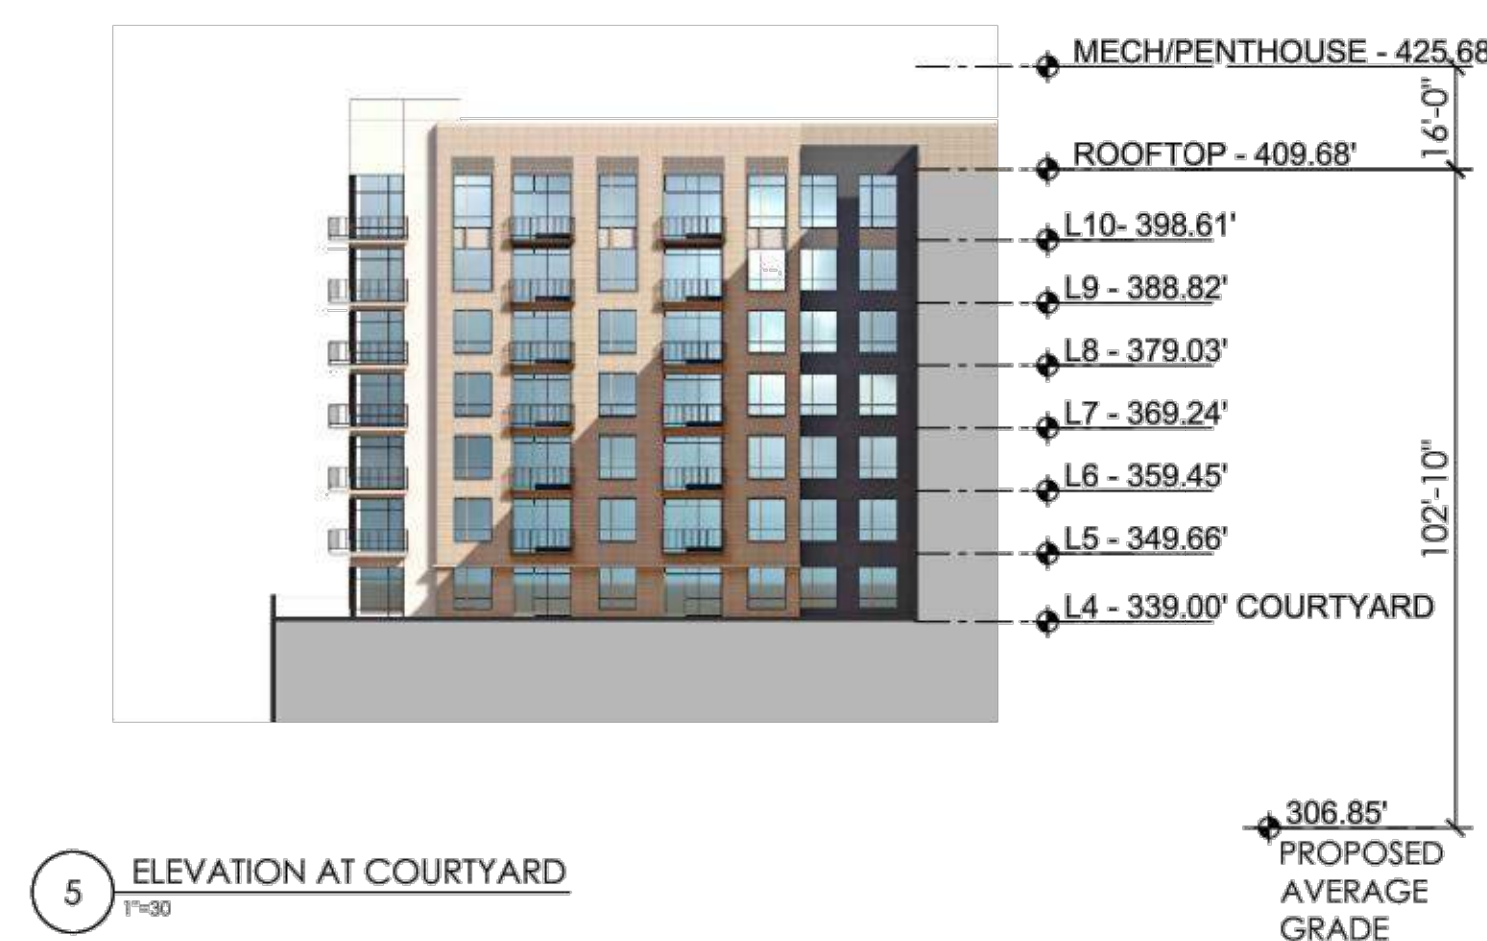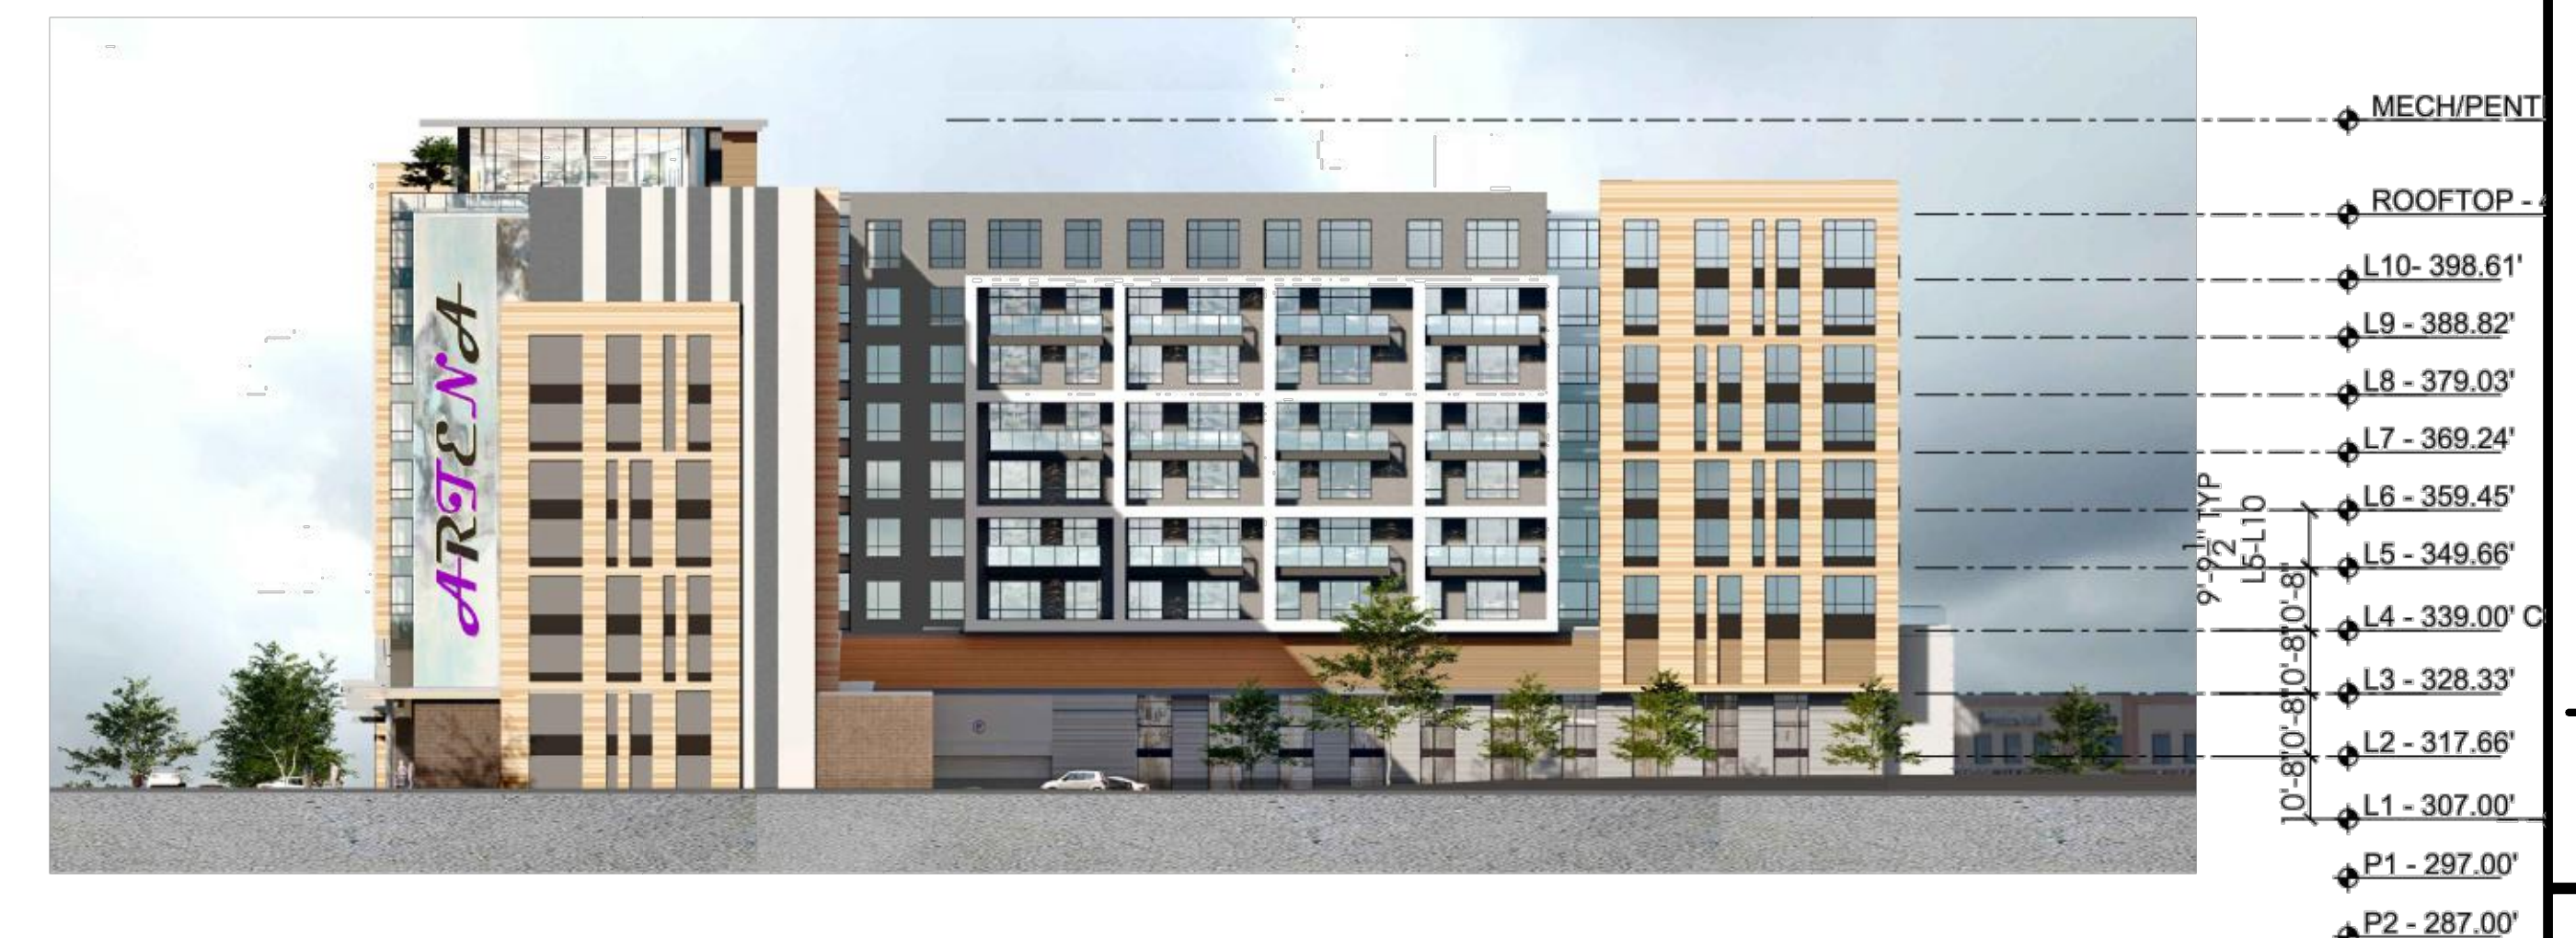


NOTE: ELEVATIONS ON THIS SHEET ARE ILLUSTRATIVE IN NATURE AND ARE INTENDED TO DEMONSTRATE THE HEIGHT AND GENERAL ARCHITECTURAL CHARACTER OF THE PROPOSED BUILDING. FINAL ARCHITECTURAL DETAILS AND LANDSCAPING ARE SUBJECT TO CONFORMANCE WITH THE CERTIFICATE OF APPROPRIATENESS TO BE SUBMITTED UNDER SEPARATE COVER.

Circle Gateway, City of Fairfax, VA

CONCEPTUAL ELEVATIONS A3

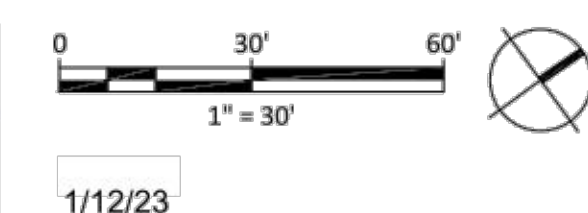[illegible]

4200 D TECHNOLOGY CT.
CHANTILLY, VA. 20151
TEL. 703.642.2306
FAX 703.378.7888
www.urban-ltd.com

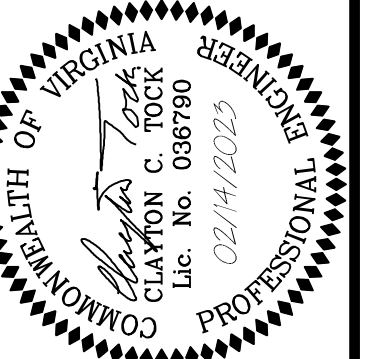

CONCEPTUAL ELEVATIONS

CIRCLE GATEWAY





MASTER DEVELOPMENT PLAN

CITY OF FAIRFAX

VIRGINIA

AS SHOWN	C.I. = N/A	DATE: DEC, 20
----------	------------	---------------


SHEET A3 OF 026	FILE No. Z-13123
--------------------------	---------------------

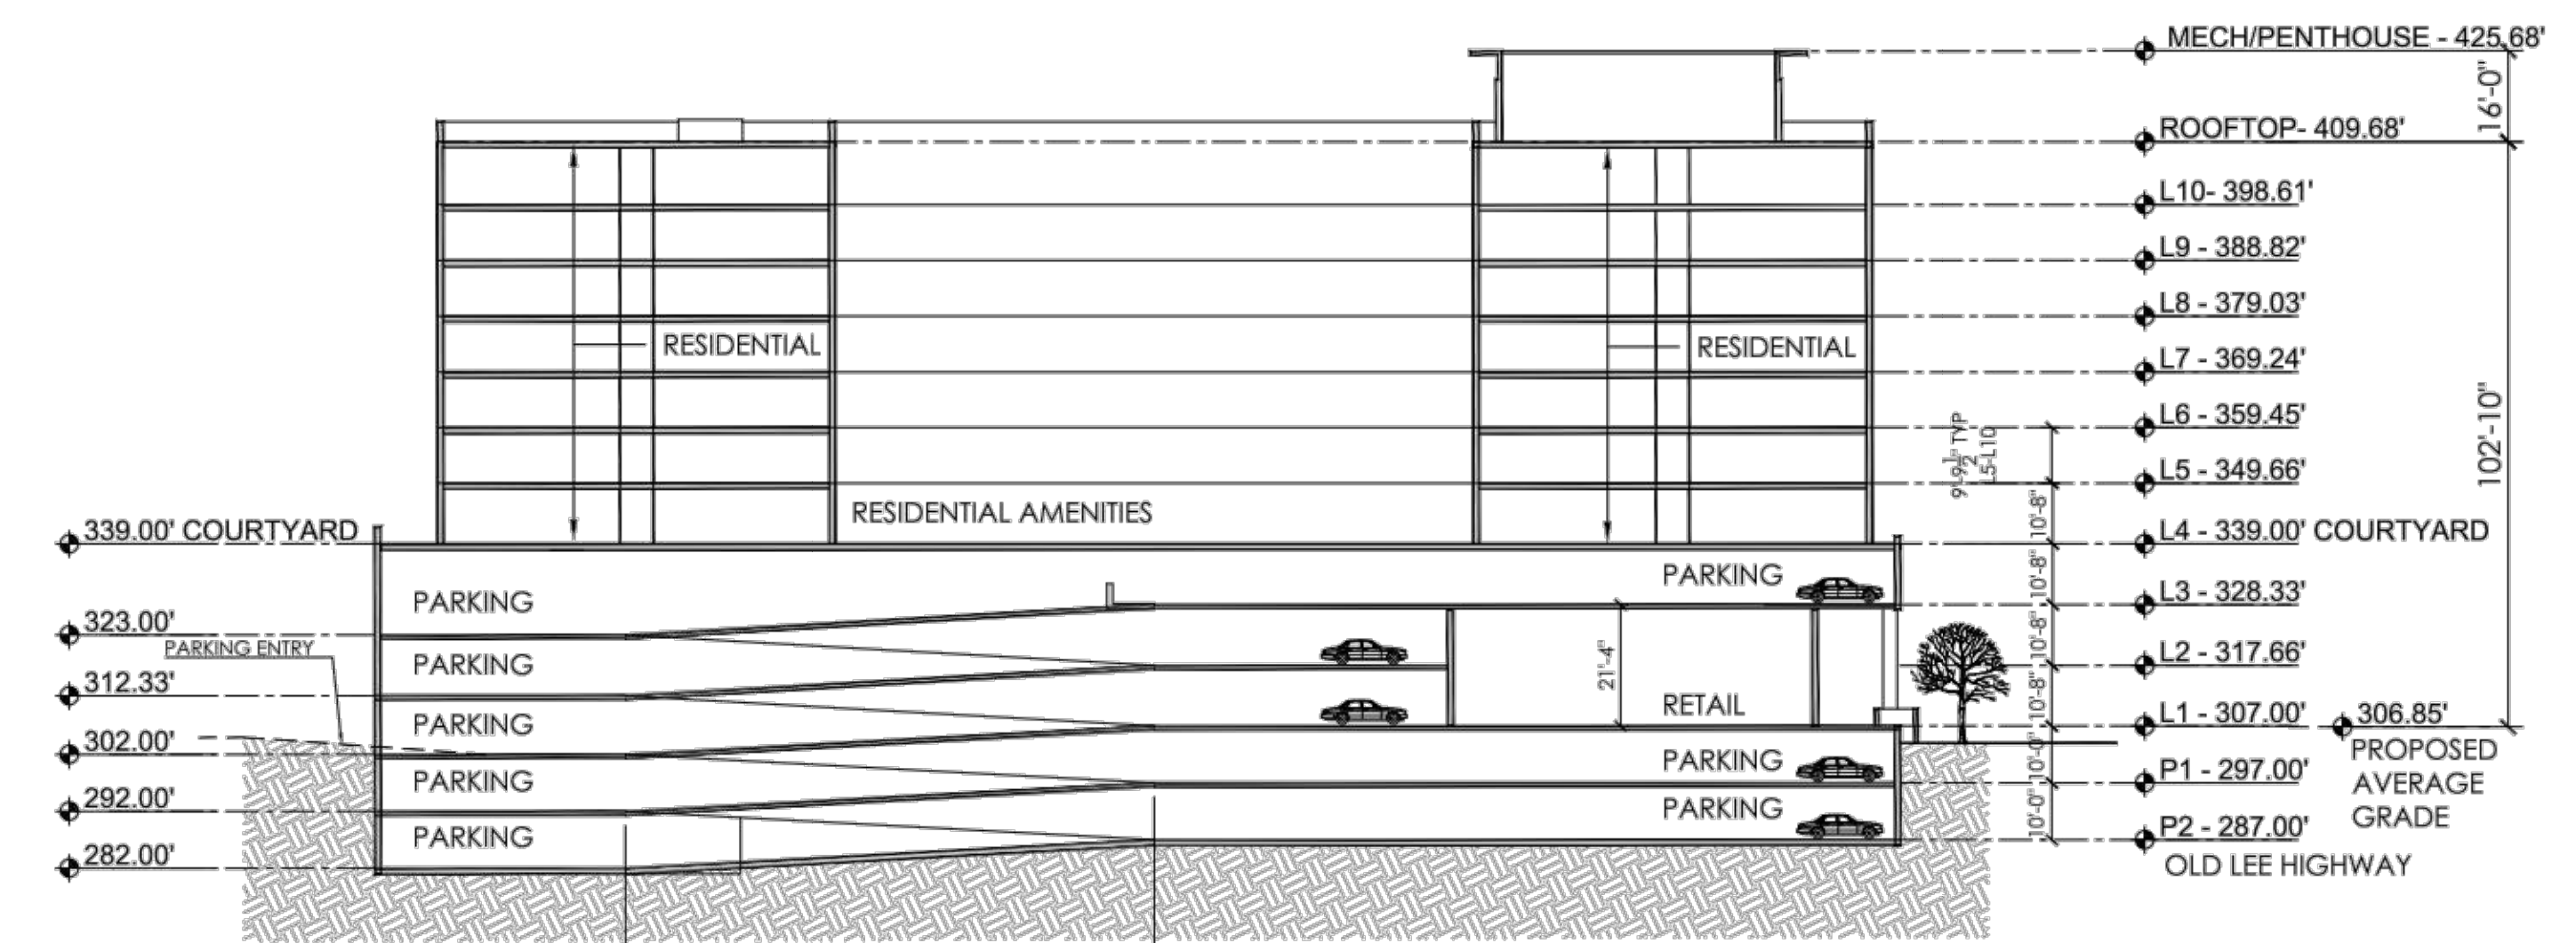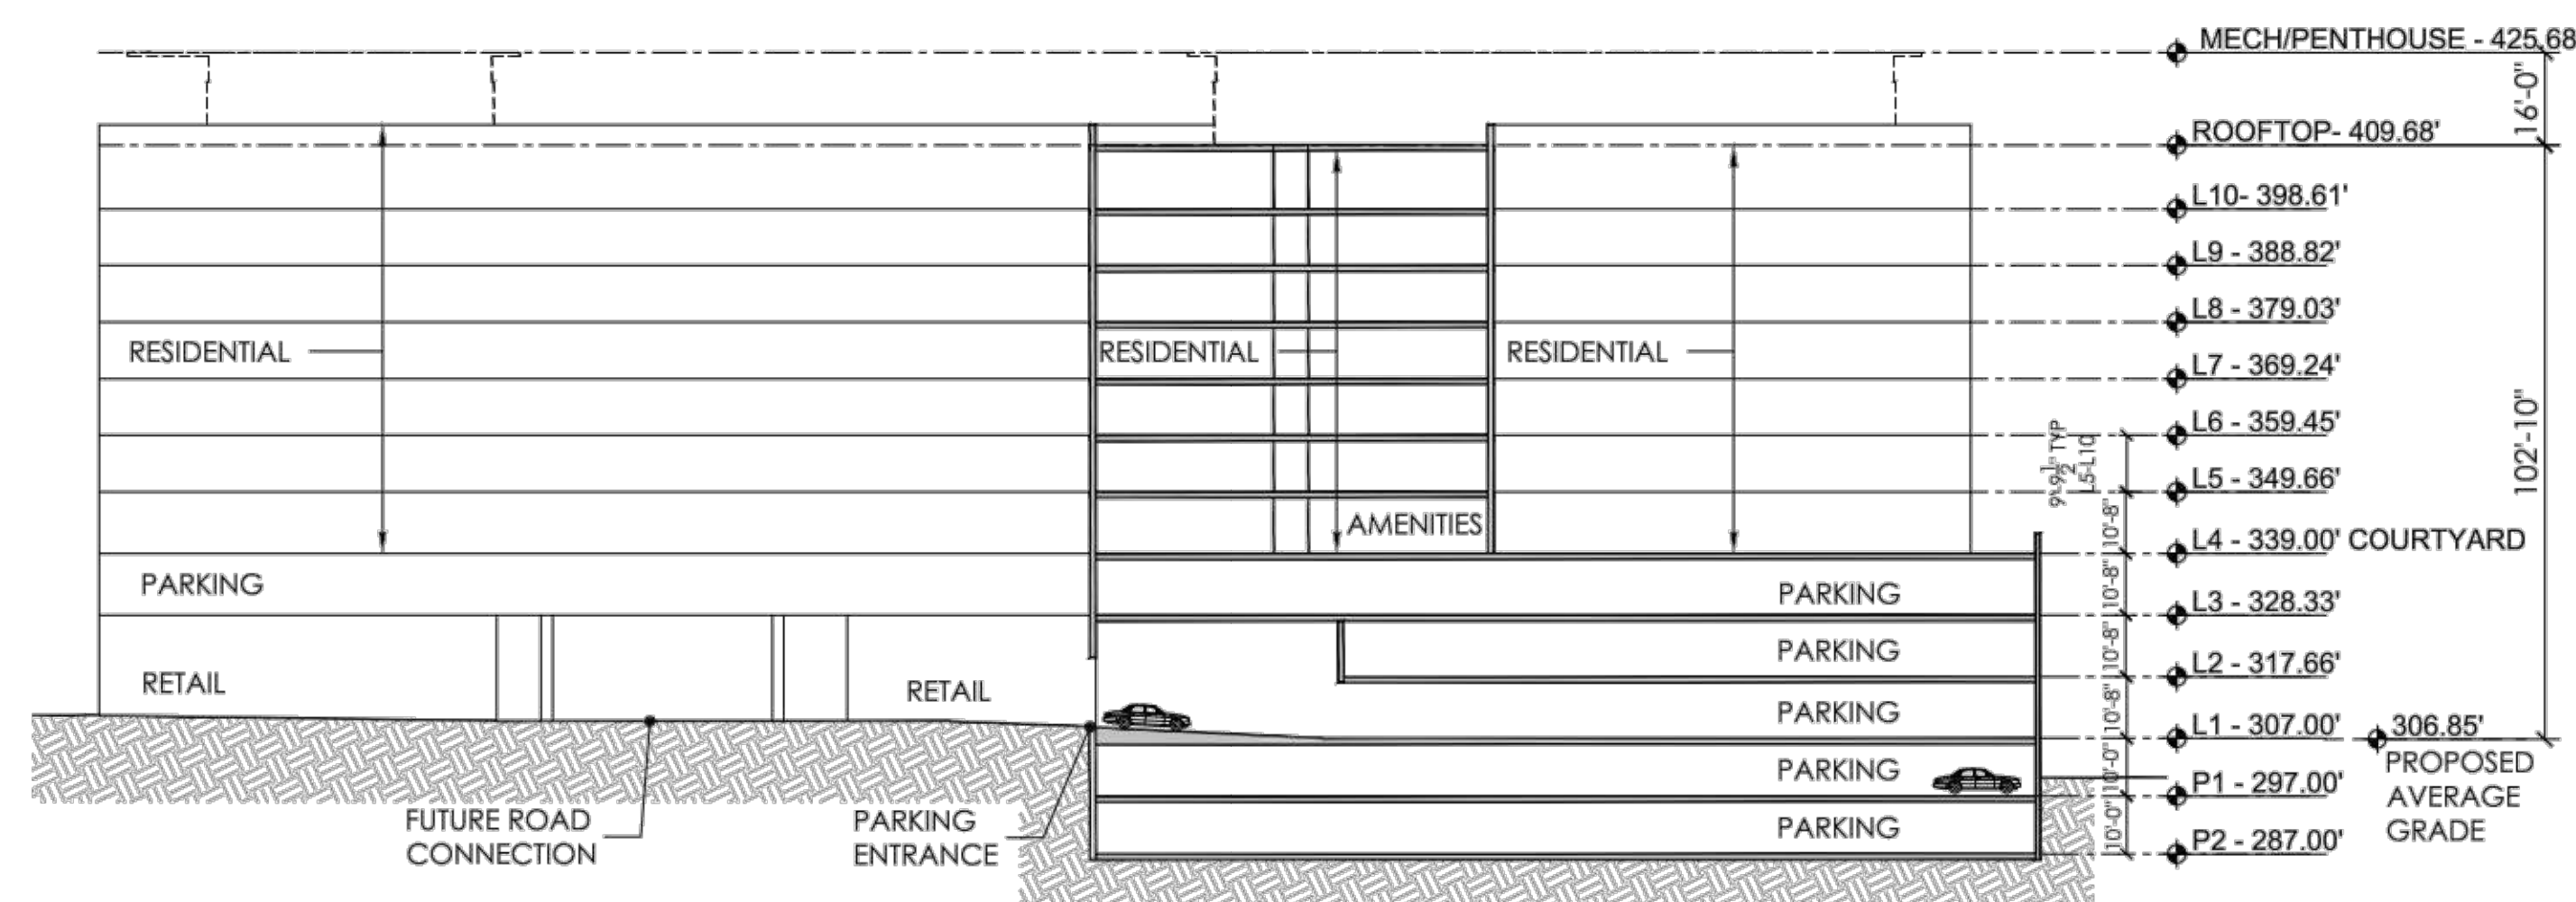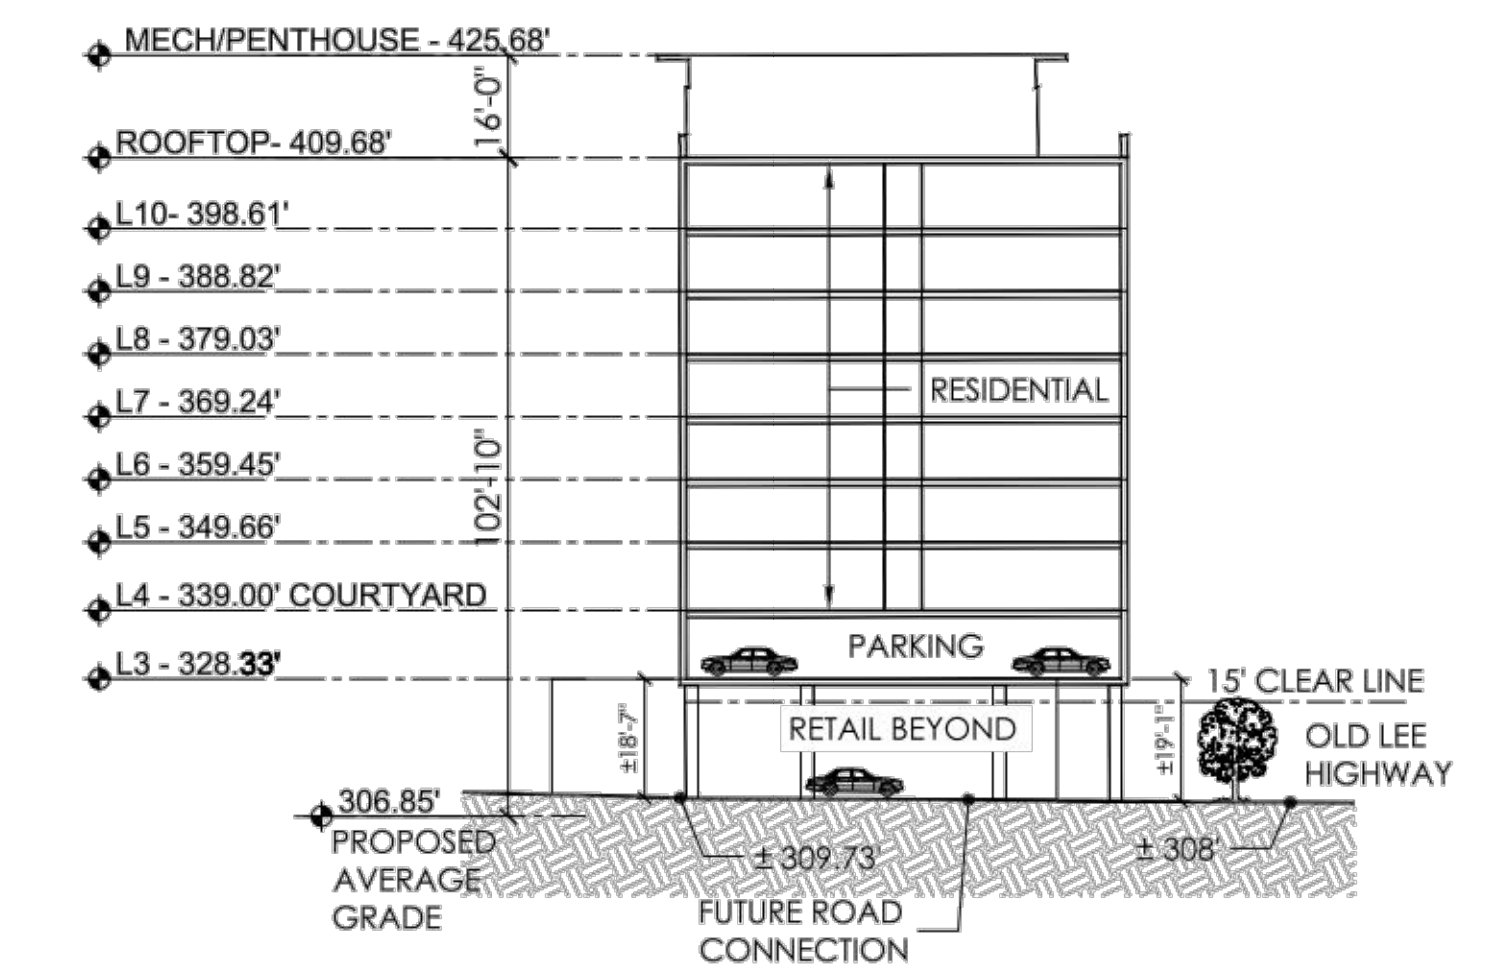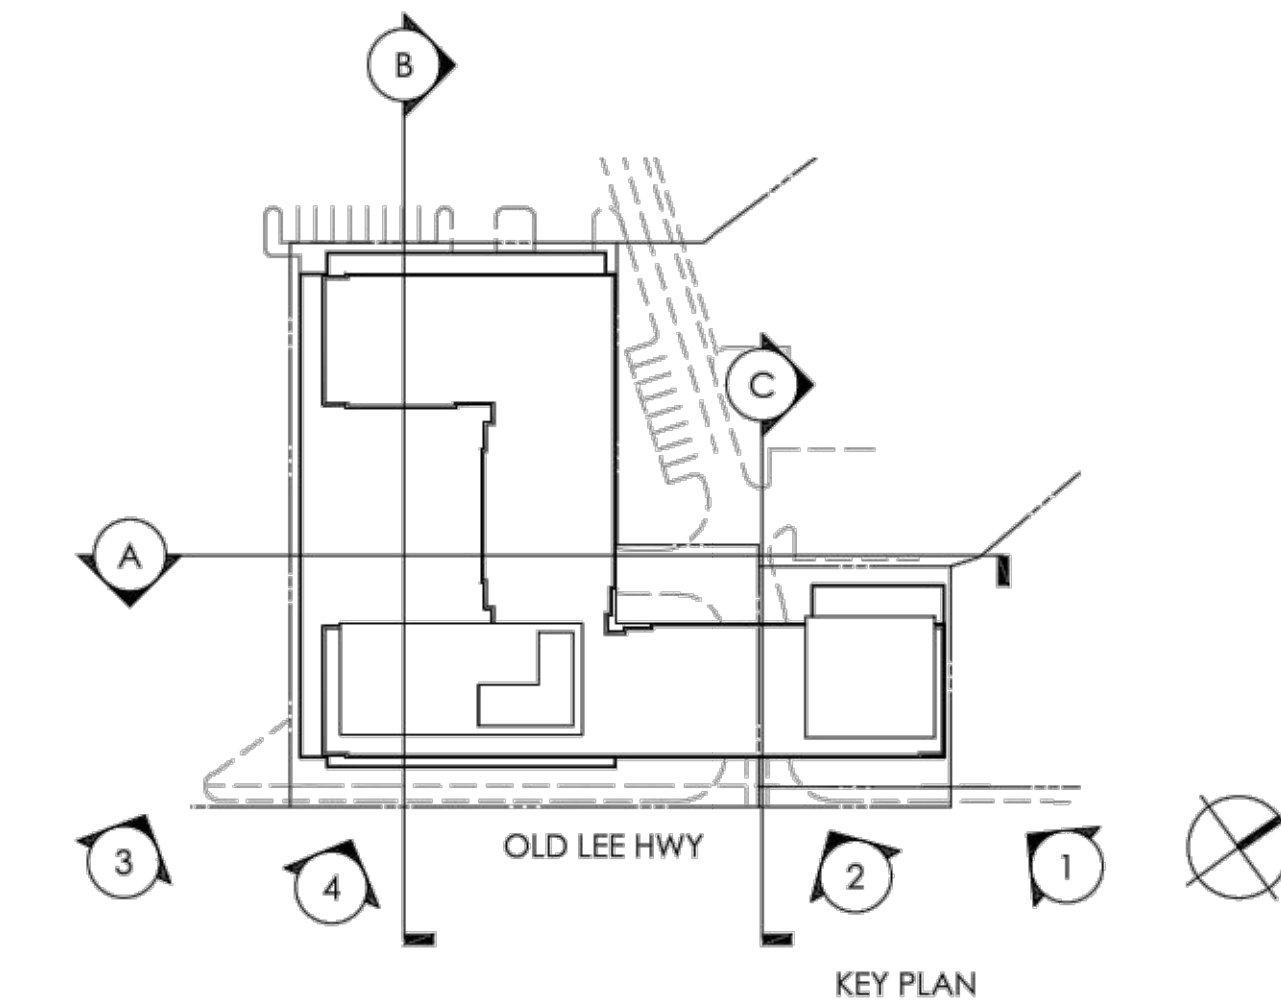

NOTE: ELEVATIONS ON THIS SHEET ARE ILLUSTRATIVE IN NATURE AND ARE INTENDED TO DEMONSTRATE THE HEIGHT AND GENERAL ARCHITECTURAL CHARACTER OF THE PROPOSED BUILDING. FINAL ARCHITECTURAL DETAILS AND LANDSCAPING ARE SUBJECT TO CONFORMANCE WITH THE CERTIFICATE OF APPROPRIATENESS TO BE SUBMITTED UNDER SEPARATE COVER.

Circle Gateway, City of Fairfax, VA

CONCEPTUAL SECTIONS AND VIEWS A4

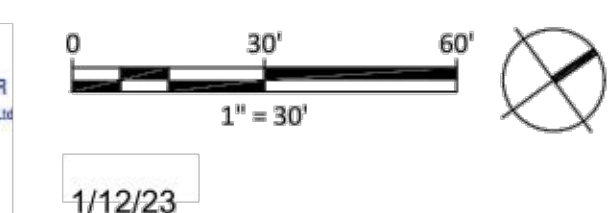[illegible]

02-14-23

4200 D TECHNOLOGY CT.
CHANTILLY, VA. 20151
TEL. 703.642.2306
FAX 703.378.7888
www.urban-ltd.com

urban™
Planners • Engineers • Landscape Architects • Land Surveyors



**CIRCLE GATEWAY
MASTER DEVELOPMENT PLAN
CITY OF FAIRFAX
VIRGINIA**

DATE: DEC, 2022

C.I.=N/A

SCALE: AS SHOWN

SHEET
A4
OF
026

FILE No.
Z-13123