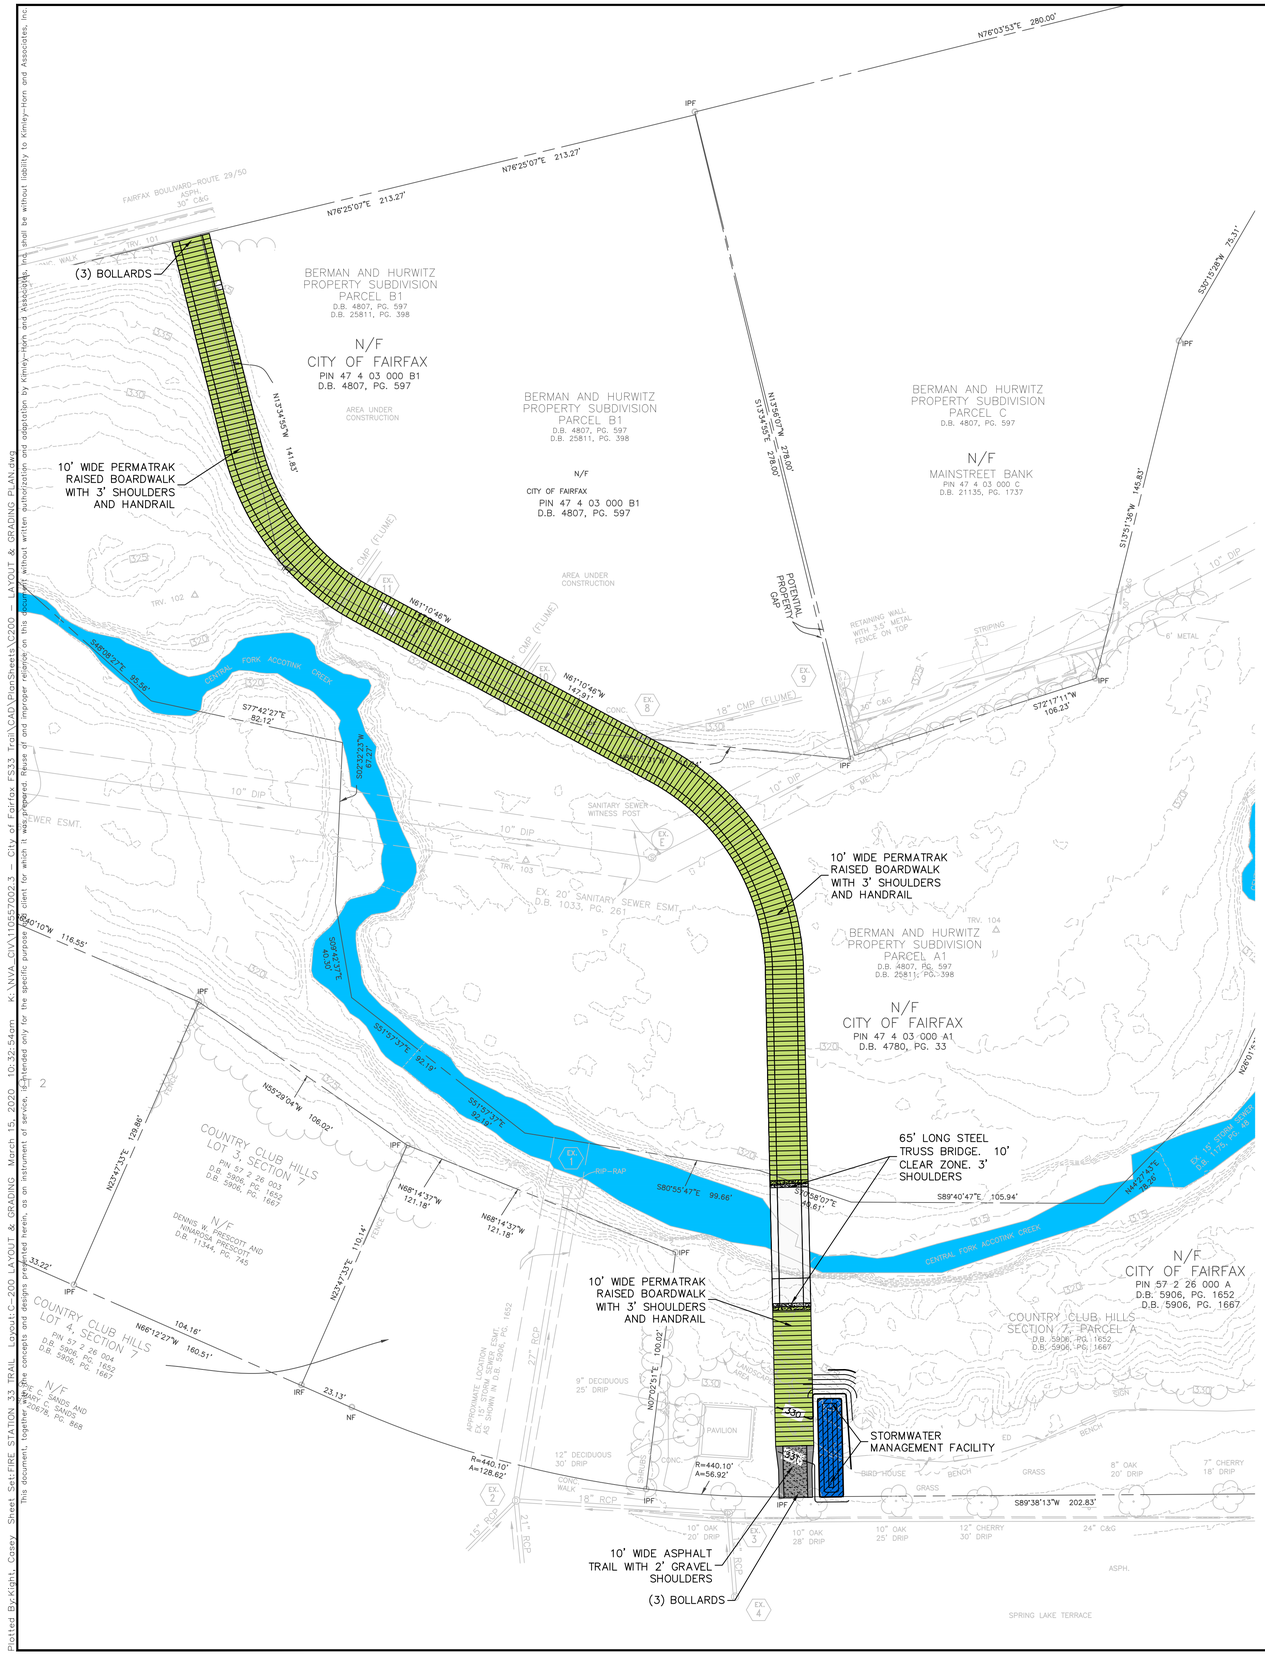

ASPHALT SECTION

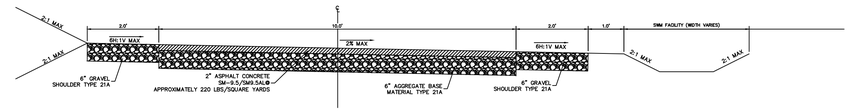

BOARDWALK SECTION

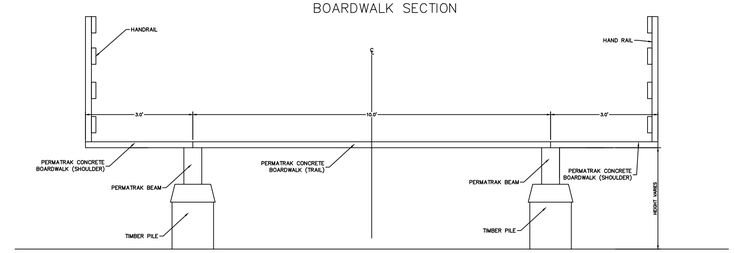

BRIDGE SECTION

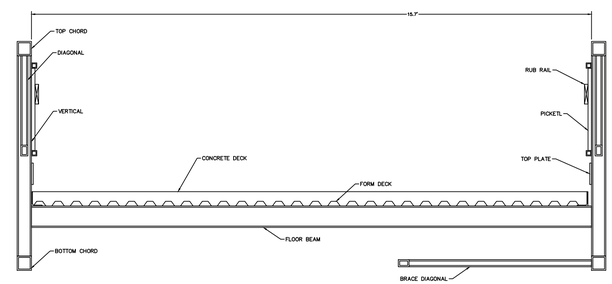

LEGEND

- ASPHALT TRAIL
- PERMATRAK CONCRETE BOARDWALK
- STEEL TRUSS BRIDGE
- STORMWATER MANAGEMENT
- ACCOTINK CREEK

CITY OF FAIRFAX

DEPARTMENT OF PUBLIC WORKS

Transportation Division
10455 Armstrong St. Room 200A
Fairfax, VA 22030

Phone: 703-385-7889

Kimley»Horn

© 2020 KIMLEY-HORN AND ASSOCIATES, INC.

11400 Commerce Park Drive
Suite 400
Reston, Virginia
20191
Phone: 703-674-1300
Fax: 703-674-1350

Seal

Revisions	Date

DESIGNED BY: CK
DRAWN BY: CK
CHECKED BY: CK

CITY OF FAIRFAX, VIRGINIA
DEPARTMENT OF PUBLIC WORKS

COUNTRY CLUB HILLS COMMONS CONNECTOR TRAIL
(ALONG ACCOTINK CREEK)

PROJECT # 110557002.3

SCALE

NORTH

GRAPHIC SCALE IN FEET
0 15 30 60

SHEET
SITE LAYOUT & GRADING PLAN
C-200

Plotted By:Kight, Casey Sheet Set:FIRE STATION 33 TRAIL Layout:C-200 LAYOUT & GRADING March 15, 2020 10:32:54am K:\NVA_CIV\110557002.3 - City of Fairfax FS33 Trail\CAD\PlanSheets\C200 - LAYOUT & GRADING PLAN.dwg
This document, together with the concepts and designs presented herein, as an instrument of service, is intended only for the specific purpose for which it was prepared. Reuse of and improper reliance on this document without written authorization and adaptation by Kimley-Horn and Associates, Inc. shall be without liability to Kimley-Horn and Associates, Inc.