

PROJECT MANAGER _ CHRISTINA ALEXANDER (CITY PM) (703) 385-7810
SURVEYED BY, DATE _ TIMMONS GROUP (804) 200-6500 8/2020 _
DESIGN BY _ TIMMONS GROUP (804) 200-6500
SUBSURFACE UTILITY BY, DATE TIMMONS GROUP (804) 200-6500 8/2020

RW PLANS


THESE PLANS ARE UNFINISHED AND
UNAPPROVED AND ARE NOT TO BE
USED FOR ANY TYPE OF
CONSTRUCTION.

PHASE 3

REVISED	STATE	ROUTE	STATE PROJECT	SHEET NO.
	VA.	050	0050-151-225 P101	


DESIGN FEATURES RELATING TO CONSTRUCTION
OR TO REGULATION AND CONTROL OF TRAFFIC
MAY BE SUBJECT TO CHANGE AS DEEMED
NECESSARY BY THE DEPARTMENT

Timmons Group
Richmond, Virginia
ROADWAY ENGINEER

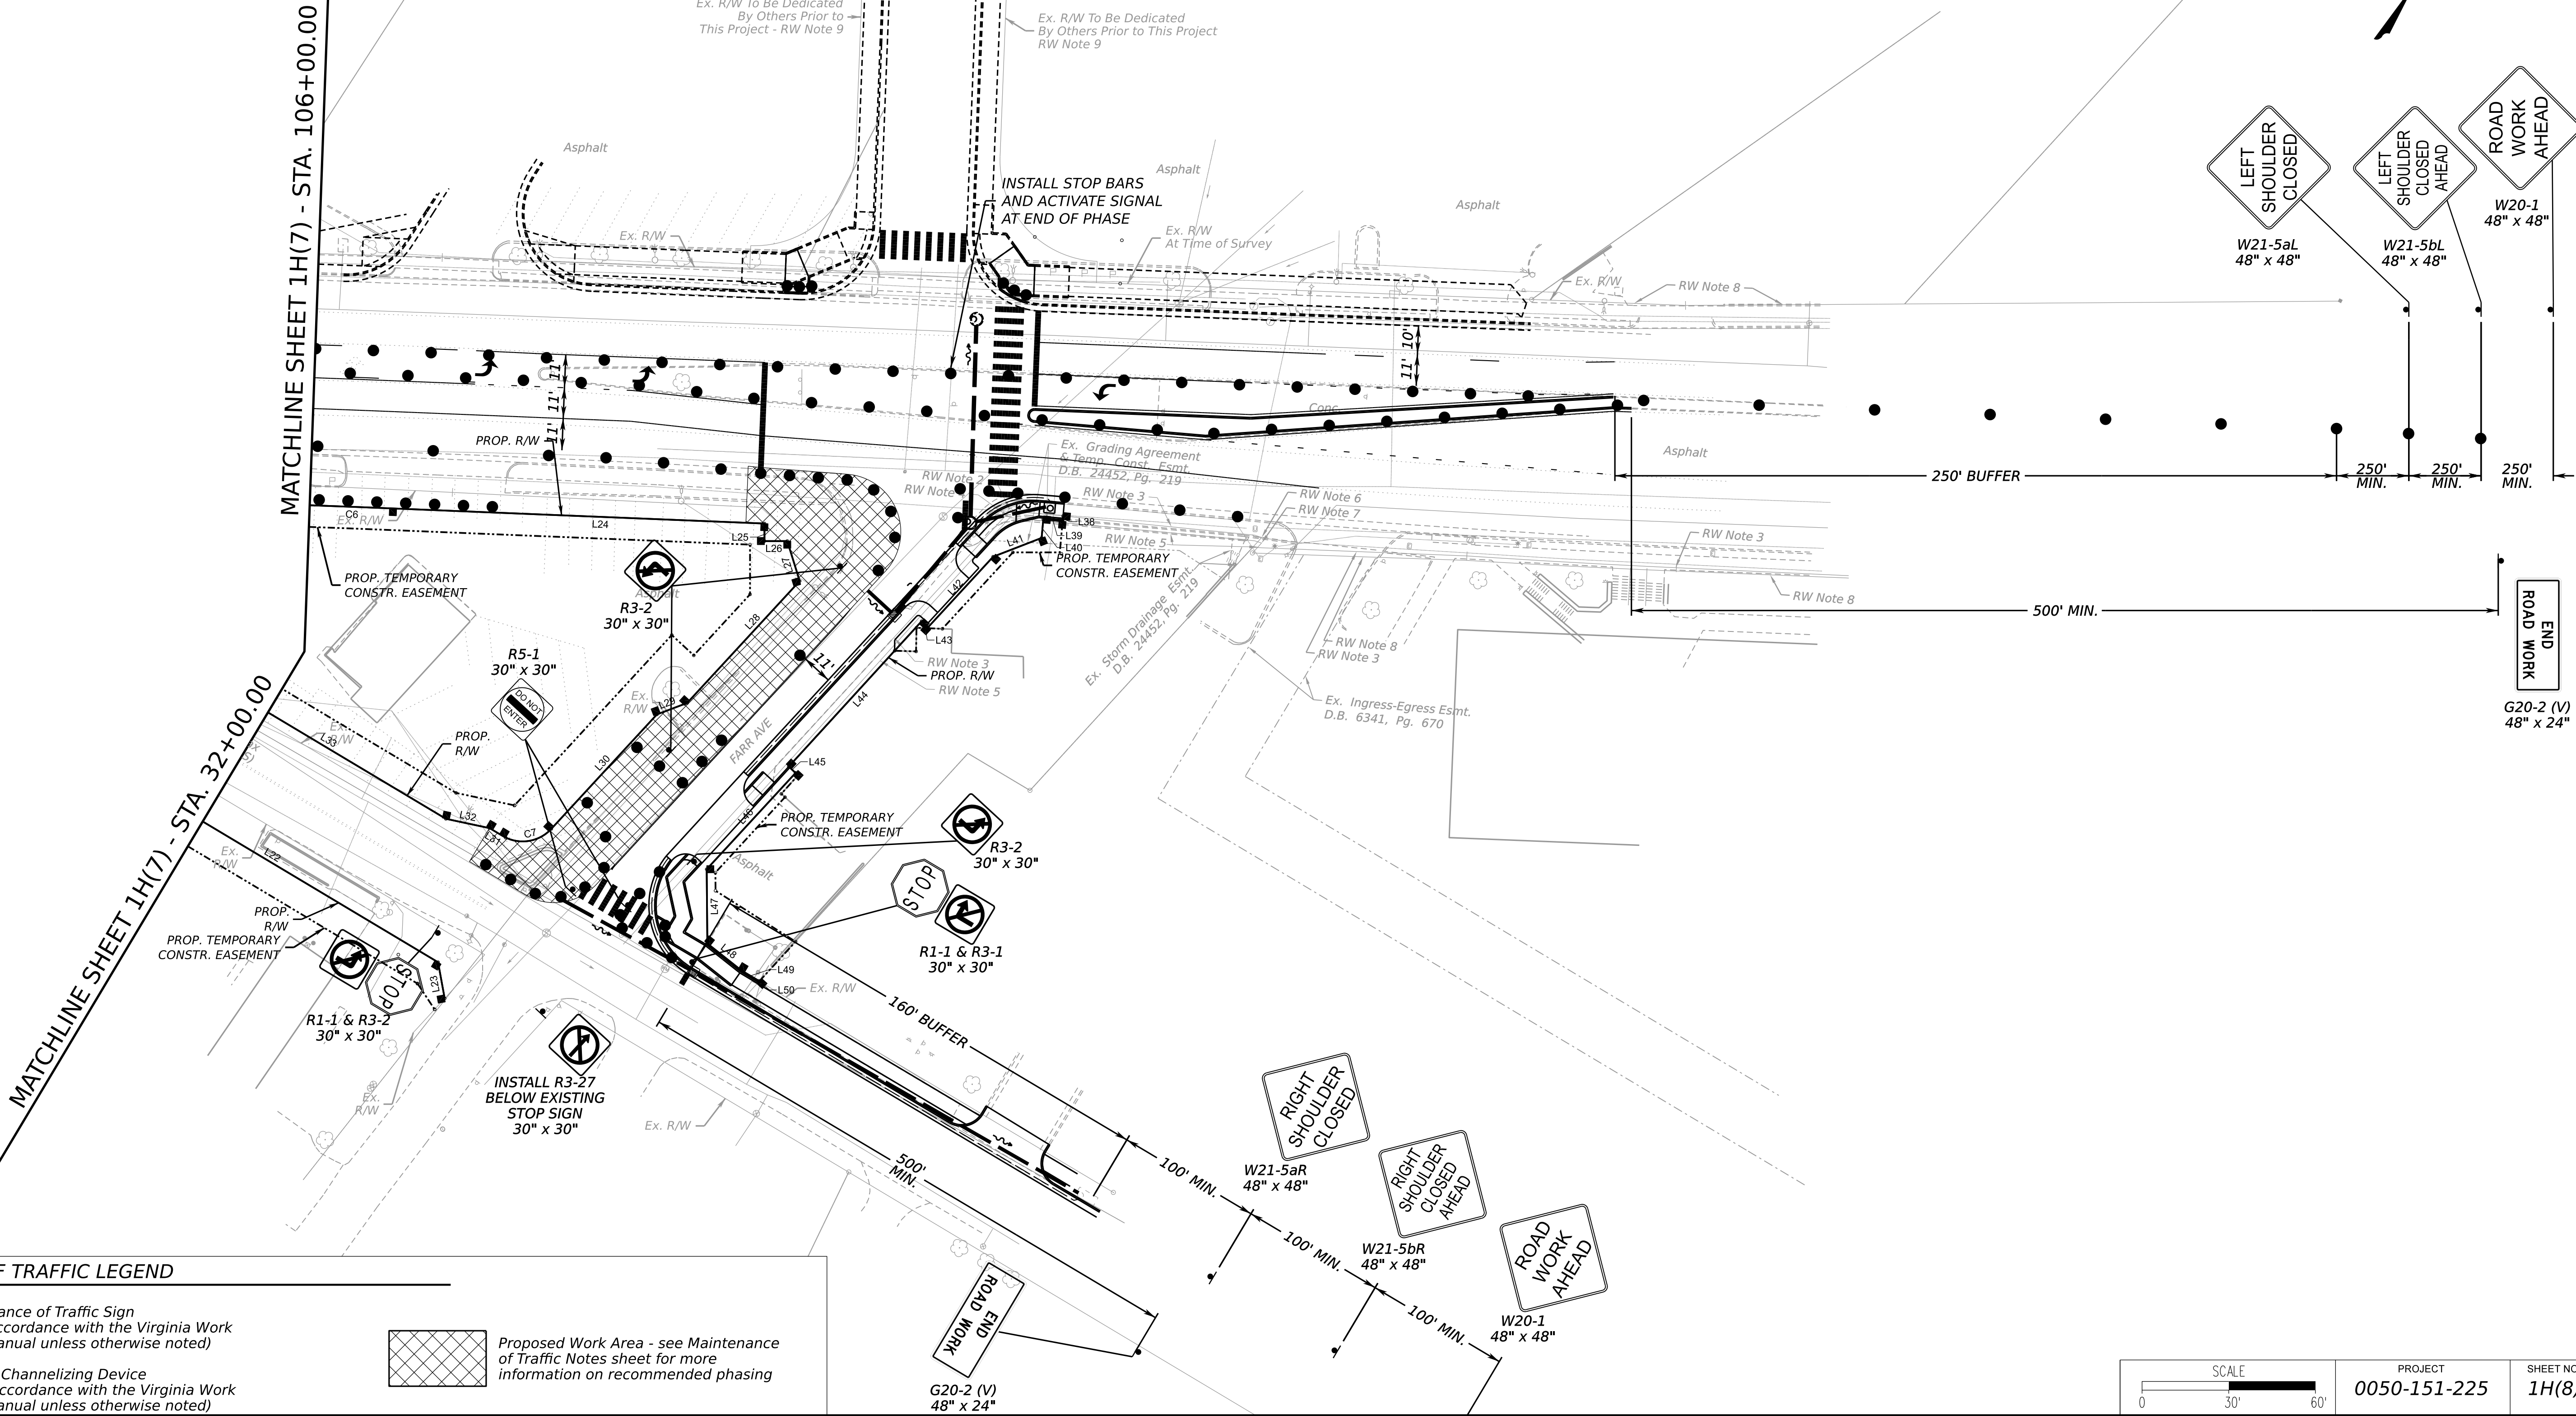


MAINTENANCE OF TRAFFIC LEGEND

- Proposed Maintenance of Traffic Sign
(To be placed in accordance with the Virginia Work Area Protection Manual unless otherwise noted)
- Proposed Group II Channelizing Device
(To be spaced in accordance with the Virginia Work Area Protection Manual unless otherwise noted)

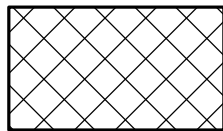

Proposed Work Area - see Maintenance
of Traffic Notes sheet for more
information on recommended phasing

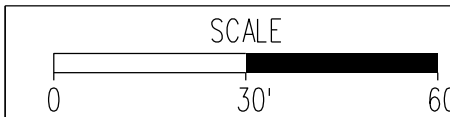

PROJECT
0050-151-225

SHEET NO.
1H(8)

SHEET NO.
1H(9)

PROJECT 0050-151-225	SHEET NO. 1H(10)
--------------------------------	----------------------------

PROJECT MANAGER _ CHRISTINA ALEXANDER (CITY PM) (703) 385-7810
SURVEYED BY, DATE _ TIMMONS GROUP (804) 200-6500 8/2020 _
DESIGN BY _ TIMMONS GROUP (804) 200-6500
SUBSURFACE UTILITY BY, DATE TIMMONS GROUP (804) 200-6500 8/2020
D.B. 20076 Pg. 2062

RW PLANS

THESE PLANS ARE UNFINISHED AND
UNAPPROVED AND ARE NOT TO BE
USED FOR ANY TYPE OF
CONSTRUCTION.

PHASE 5

REVISED	STATE	ROUTE	STATE	PROJECT	SHEET NO.
	VA.	050		0050-151-225 P101	

DESIGN FEATURES RELATING TO CONSTRUCTION
OR TO REGULATION AND CONTROL OF TRAFFIC
MAY BE SUBJECT TO CHANGE AS DEEMED
NECESSARY BY THE DEPARTMENT


Timmons Group
Richmond, Virginia
ROADWAY ENGINEER

END
ROAD WORK
G20-2 (V)
48" x 24"

END
ROAD WORK
G20-2 (V)
48" x 24"


MATCHLINE SHEET 1H(12) - STA. 106+00.00

MATCHLINE SHEET 1H(12) - STA. 32+00.00

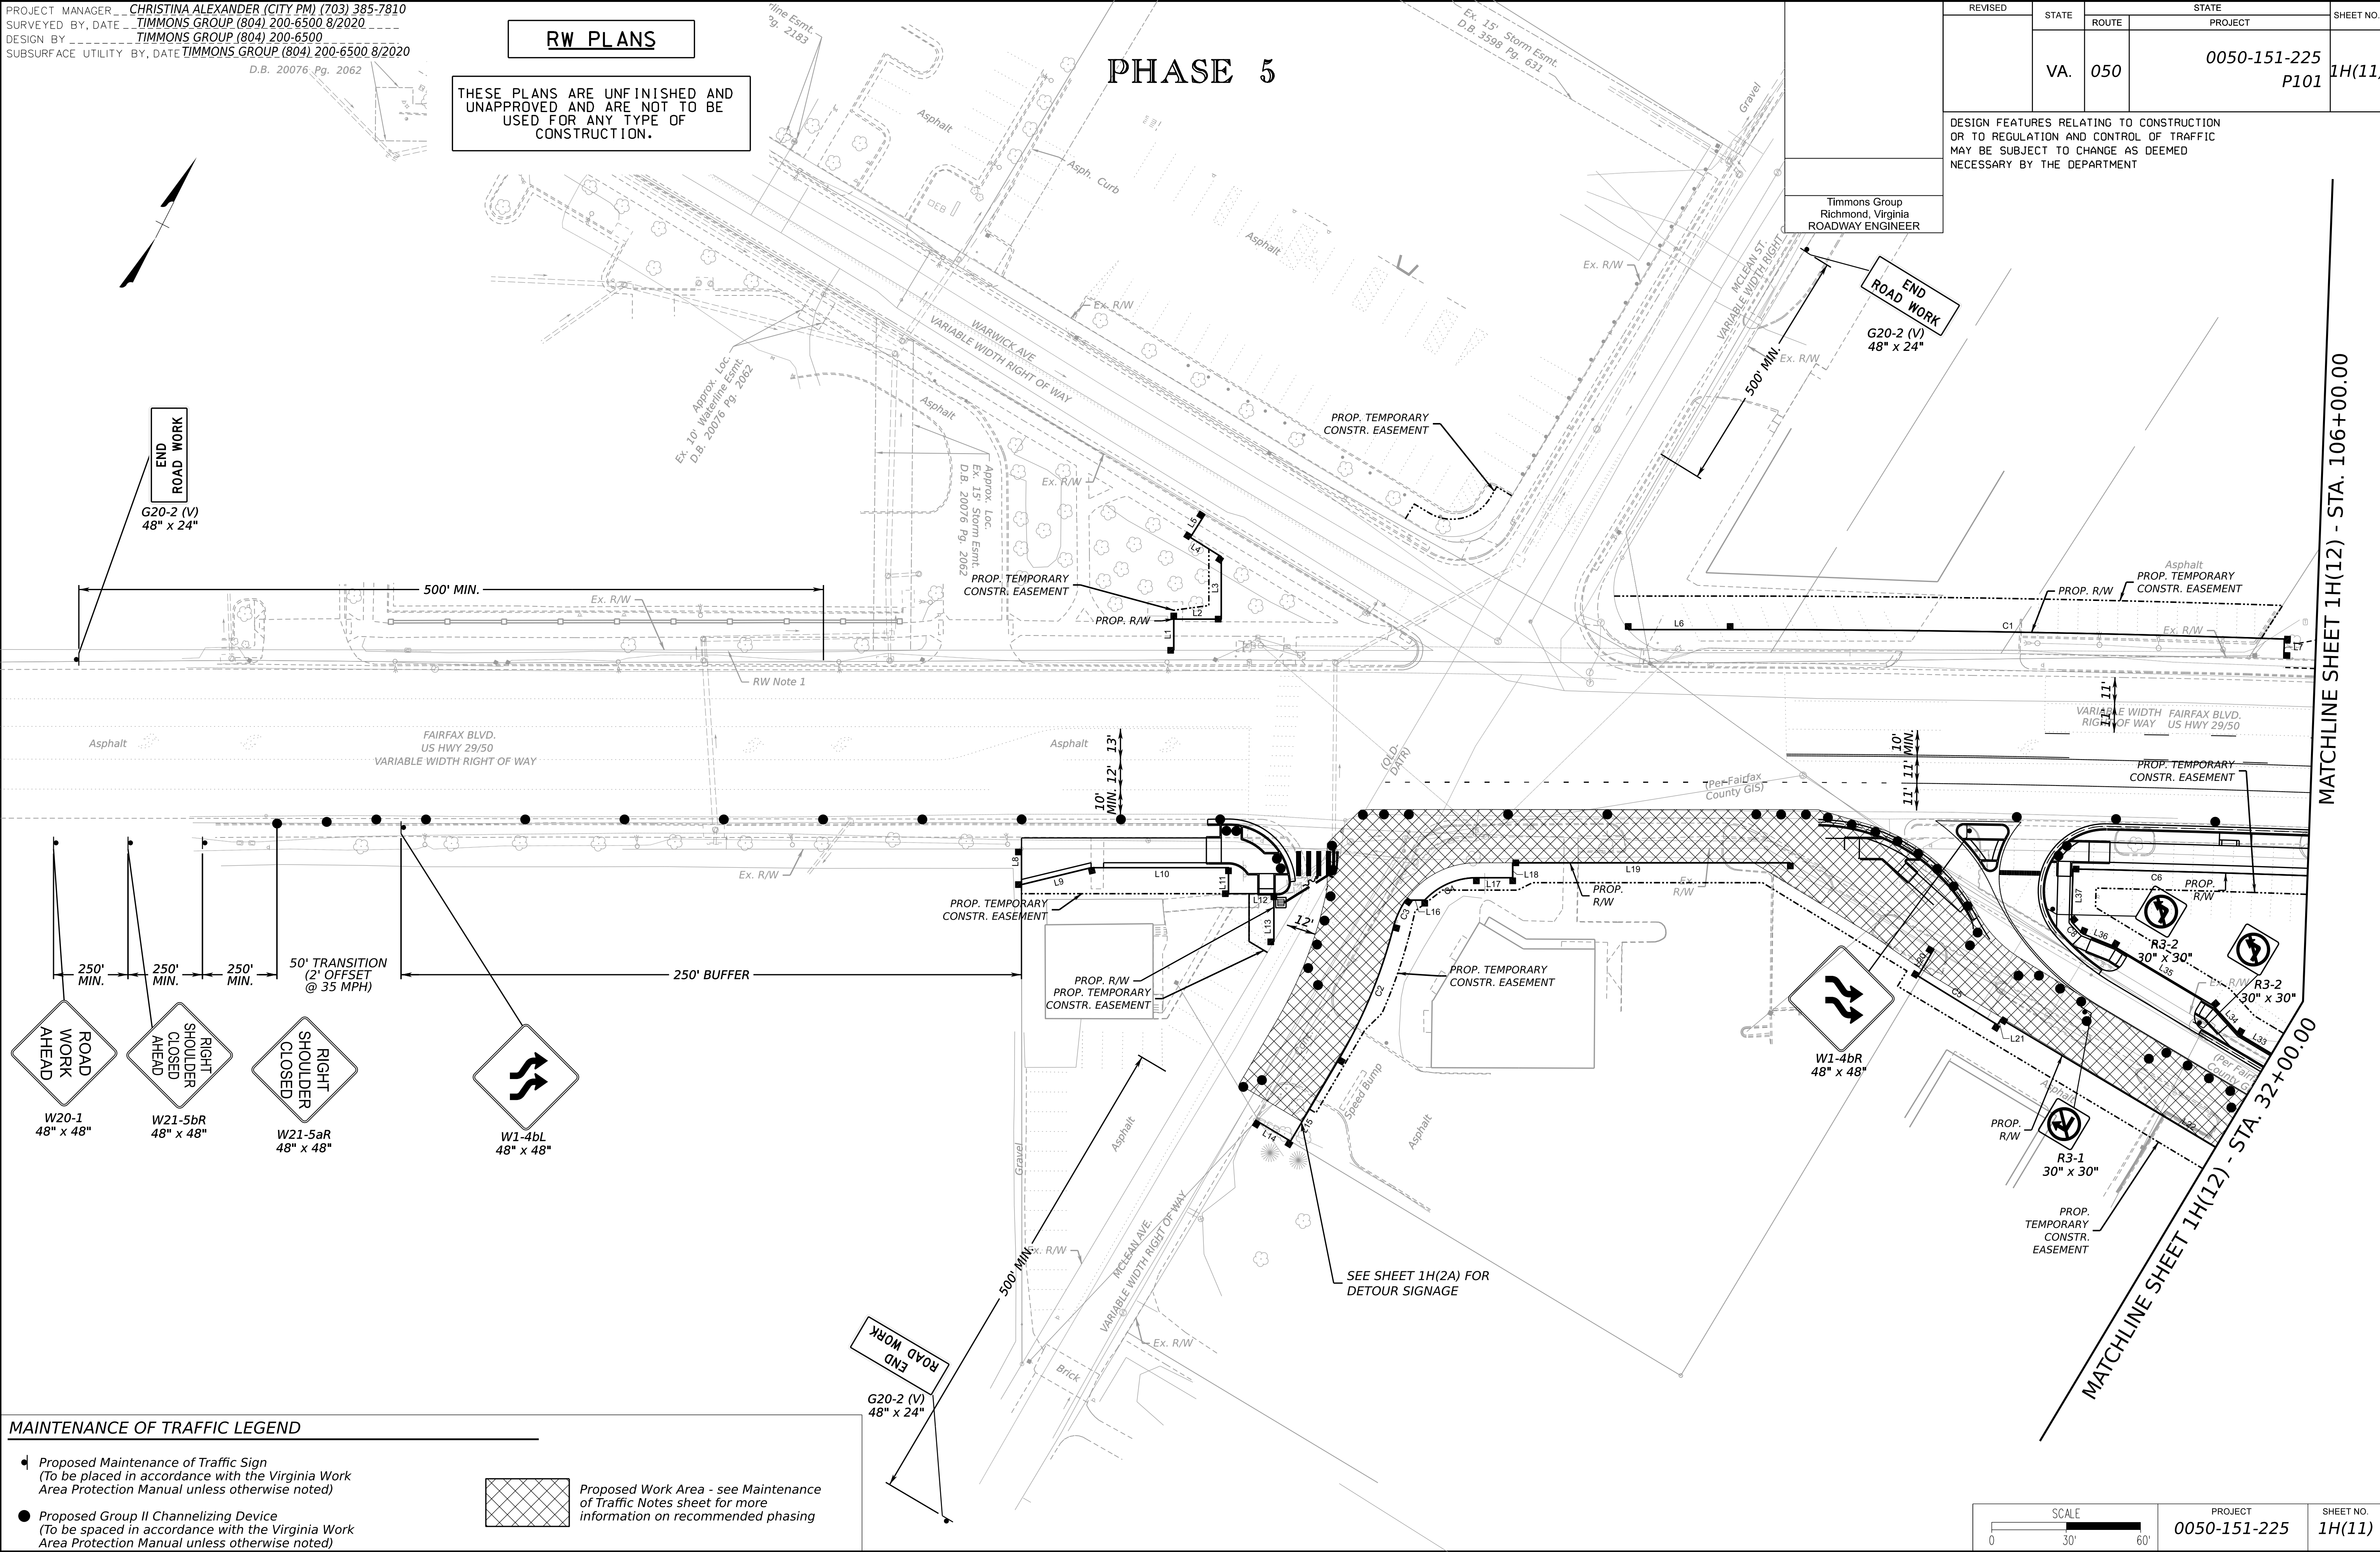

MAINTENANCE OF TRAFFIC LEGEND

- Proposed Maintenance of Traffic Sign
(To be placed in accordance with the Virginia Work
Area Protection Manual unless otherwise noted)
- Proposed Group II Channelizing Device
(To be spaced in accordance with the Virginia Work
Area Protection Manual unless otherwise noted)

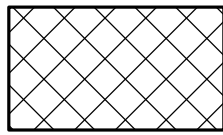

Proposed Work Area - see Maintenance
of Traffic Notes sheet for more
information on recommended phasing



PROJECT
0050-151-225

SHEET NO.
1H(11)

PROJECT <i>0050-151-225</i>	SHEET NO. <i>1H(12)</i>
--------------------------------	----------------------------

PROJECT MANAGER CHRISTINA ALEXANDER (CITY PM) (703) 385-7810
SURVEYED BY, DATE TIMMONS GROUP (804) 200-6500 8/2020
DESIGN BY TIMMONS GROUP (804) 200-6500
SUBSURFACE UTILITY BY, DATE TIMMONS GROUP (804) 200-6500 8/2020
D.B. 20076 Pg. 2062

RW PLANS


THESE PLANS ARE UNFINISHED AND UNAPPROVED AND ARE NOT TO BE USED FOR ANY TYPE OF CONSTRUCTION.

PHASE 6

REVISED	STATE	ROUTE	STATE PROJECT	SHEET NO.
	VA.	050	0050-151-225 P101	


DESIGN FEATURES RELATING TO CONSTRUCTION OR TO REGULATION AND CONTROL OF TRAFFIC MAY BE SUBJECT TO CHANGE AS DEEMED NECESSARY BY THE DEPARTMENT

Timmons Group
Richmond, Virginia
ROADWAY ENGINEER

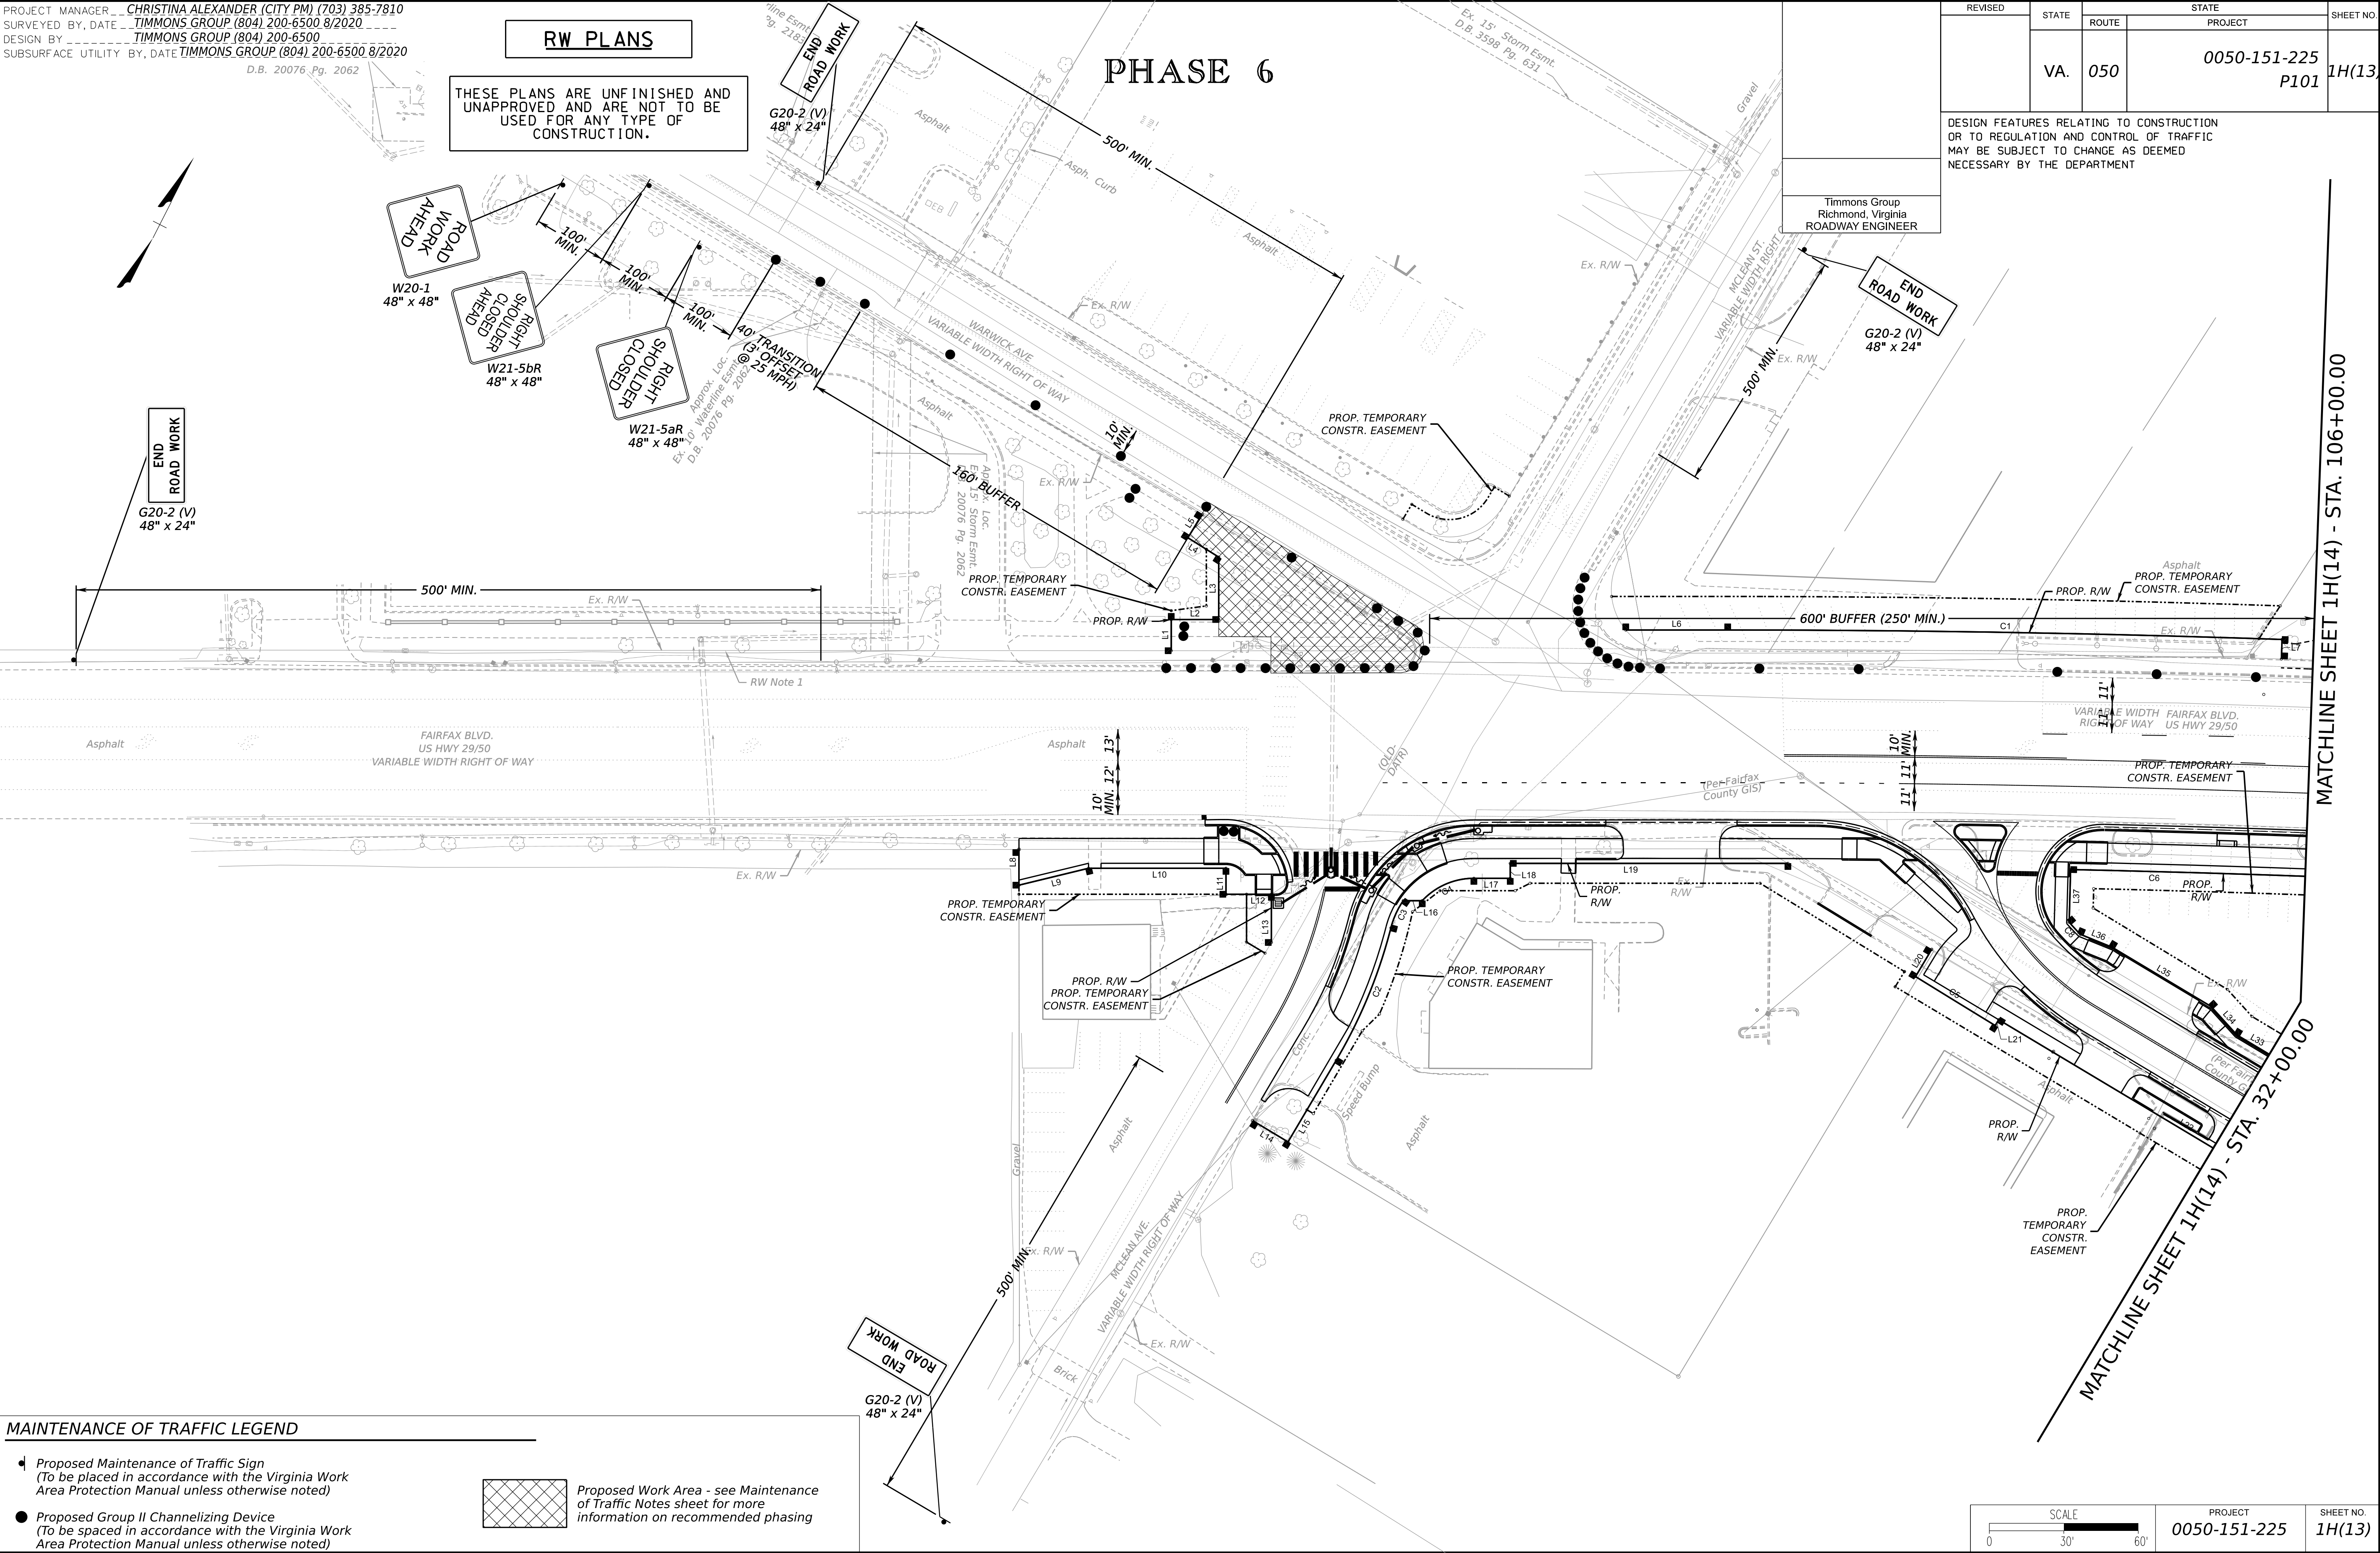


MAINTENANCE OF TRAFFIC LEGEND

- Proposed Maintenance of Traffic Sign
(To be placed in accordance with the Virginia Work Area Protection Manual unless otherwise noted)
- Proposed Group II Channelizing Device
(To be spaced in accordance with the Virginia Work Area Protection Manual unless otherwise noted)

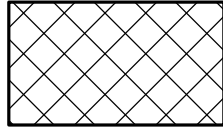

Proposed Work Area - see Maintenance of Traffic Notes sheet for more information on recommended phasing

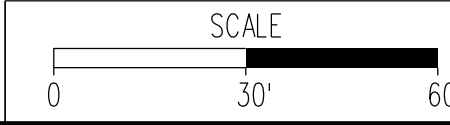

PROJECT
0050-151-225

SHEET NO.
1H(13)

PROJECT MANAGER _ CHRISTINA ALEXANDER (CITY PM) (703) 385-7810
SURVEYED BY, DATE _ TIMMONS GROUP (804) 200-6500 8/2020 _
DESIGN BY _ TIMMONS GROUP (804) 200-6500
SUBSURFACE UTILITY BY, DATE TIMMONS GROUP (804) 200-6500 8/2020

RW PLANS


THESE PLANS ARE UNFINISHED AND
UNAPPROVED AND ARE NOT TO BE
USED FOR ANY TYPE OF
CONSTRUCTION.

PHASE 6

REVISED	STATE	ROUTE	STATE PROJECT	SHEET NO.
	VA.	050	0050-151-225 P101	


DESIGN FEATURES RELATING TO CONSTRUCTION
OR TO REGULATION AND CONTROL OF TRAFFIC
MAY BE SUBJECT TO CHANGE AS DEEMED
NECESSARY BY THE DEPARTMENT

Timmons Group
Richmond, Virginia
ROADWAY ENGINEER

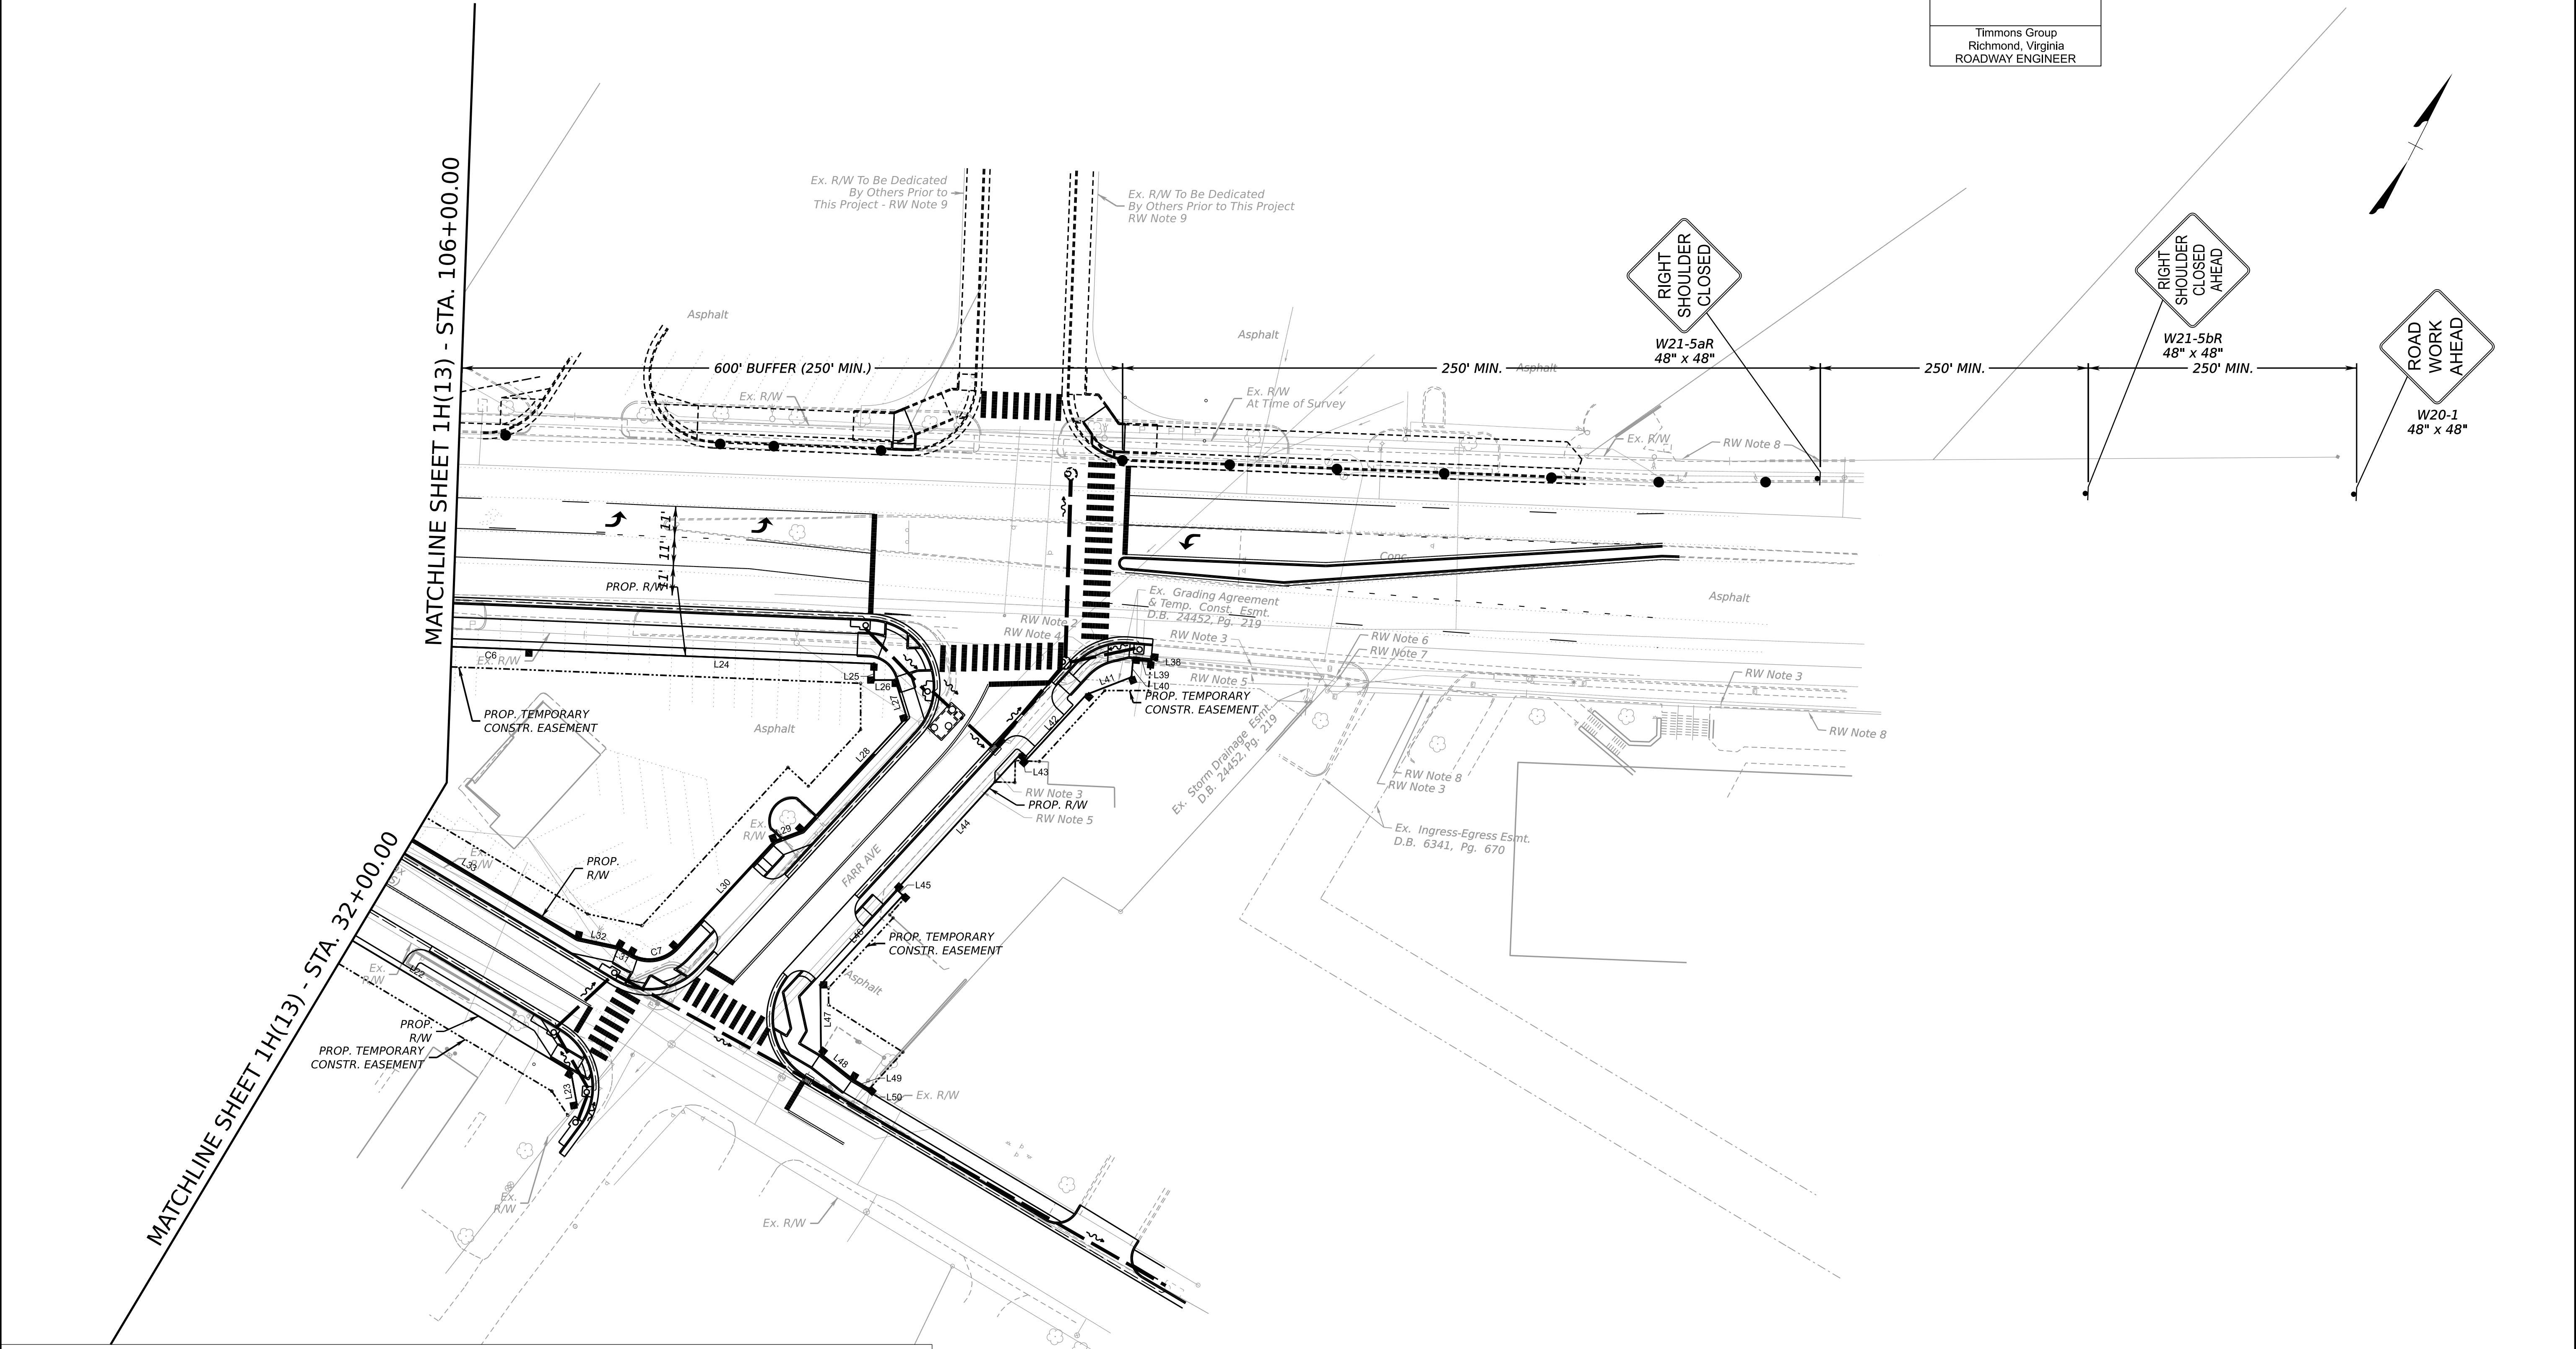

MAINTENANCE OF TRAFFIC LEGEND

- Proposed Maintenance of Traffic Sign
(To be placed in accordance with the Virginia Work
Area Protection Manual unless otherwise noted)
- Proposed Group II Channelizing Device
(To be spaced in accordance with the Virginia Work
Area Protection Manual unless otherwise noted)

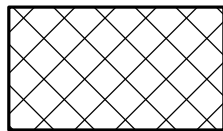

Proposed Work Area - see Maintenance
of Traffic Notes sheet for more
information on recommended phasing



PROJECT
0050-151-225

SHEET NO.
1H(14)

PROJECT MANAGER _ CHRISTINA ALEXANDER (CITY PM) (703) 385-7810
SURVEYED BY, DATE _ TIMMONS GROUP (804) 200-6500 8/2020 _
DESIGN BY _ TIMMONS GROUP (804) 200-6500
SUBSURFACE UTILITY BY, DATE TIMMONS GROUP (804) 200-6500 8/2020
D.B. 20076 Pg. 2062

RW PLANS


THESE PLANS ARE UNFINISHED AND UNAPPROVED AND ARE NOT TO BE USED FOR ANY TYPE OF CONSTRUCTION.

PHASE 7

REVISED	STATE	ROUTE	STATE PROJECT	SHEET NO.
	VA.	050	0050-151-225 P101	


DESIGN FEATURES RELATING TO CONSTRUCTION OR TO REGULATION AND CONTROL OF TRAFFIC MAY BE SUBJECT TO CHANGE AS DEEMED NECESSARY BY THE DEPARTMENT

Timmons Group
Richmond, Virginia
ROADWAY ENGINEER

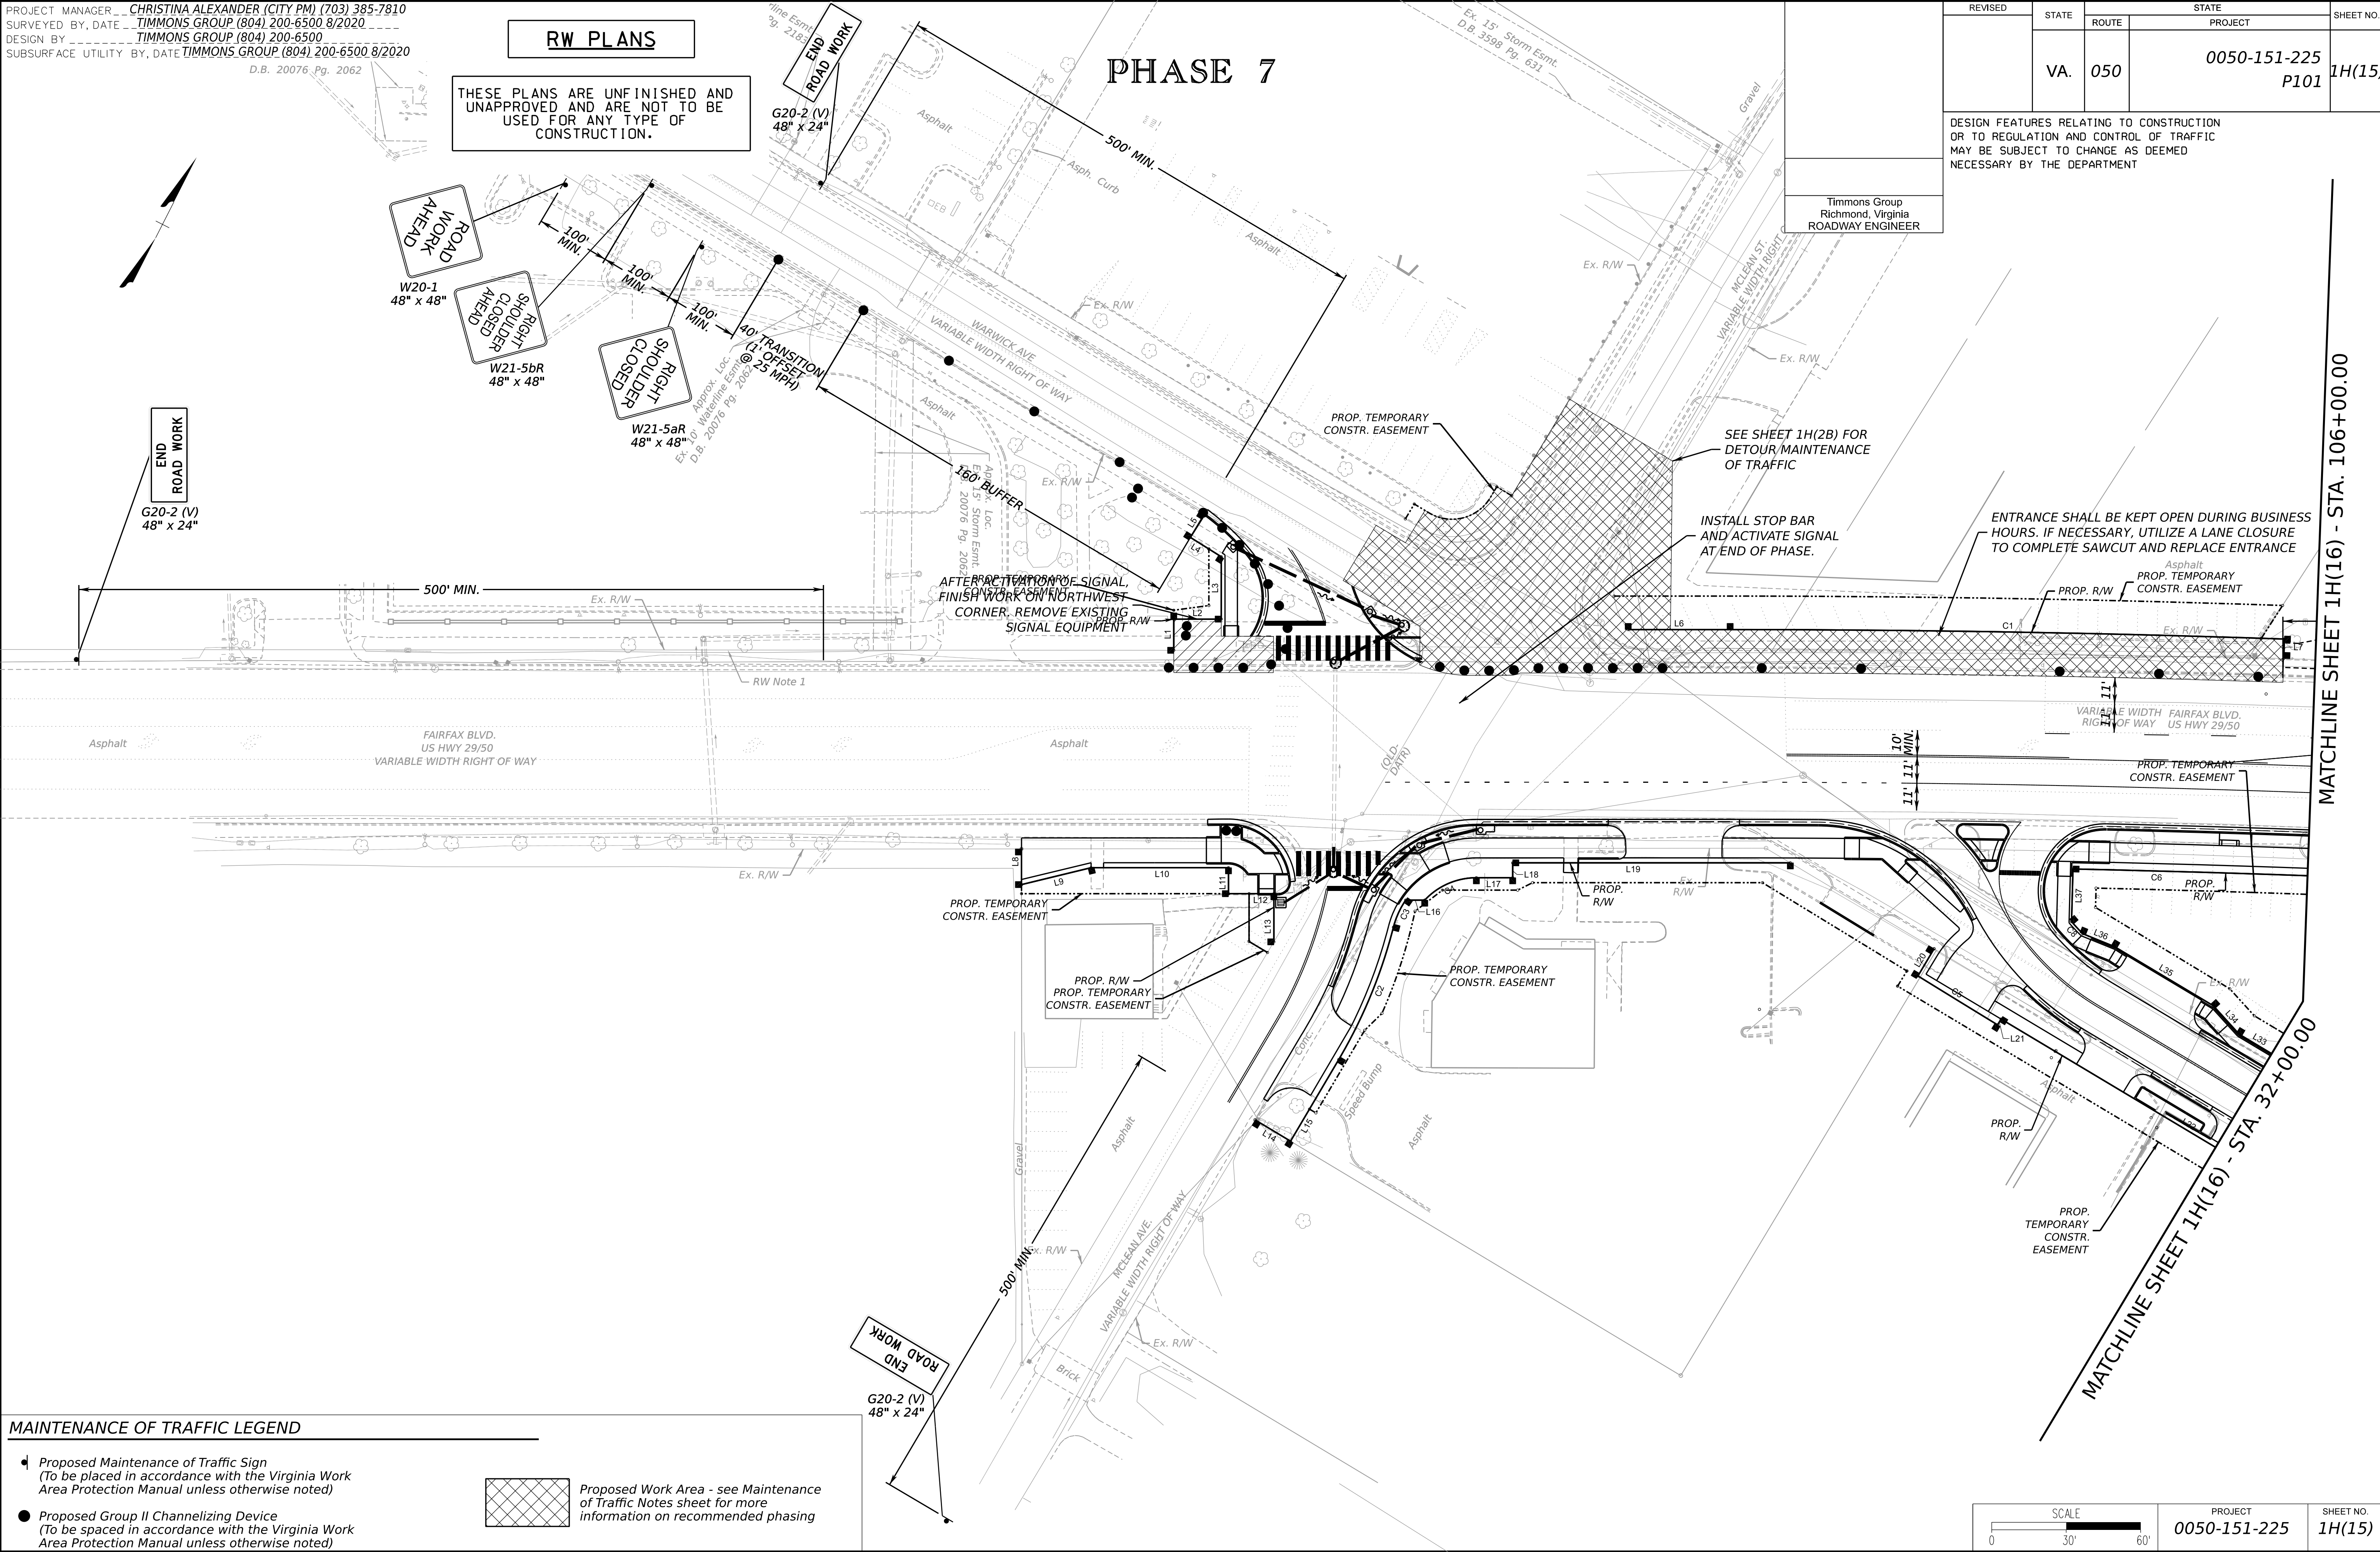

MAINTENANCE OF TRAFFIC LEGEND

- Proposed Maintenance of Traffic Sign
(To be placed in accordance with the Virginia Work Area Protection Manual unless otherwise noted)
- Proposed Group II Channelizing Device
(To be spaced in accordance with the Virginia Work Area Protection Manual unless otherwise noted)

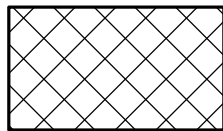

Proposed Work Area - see Maintenance of Traffic Notes sheet for more information on recommended phasing



PROJECT
0050-151-225

SHEET NO.
1H(15)