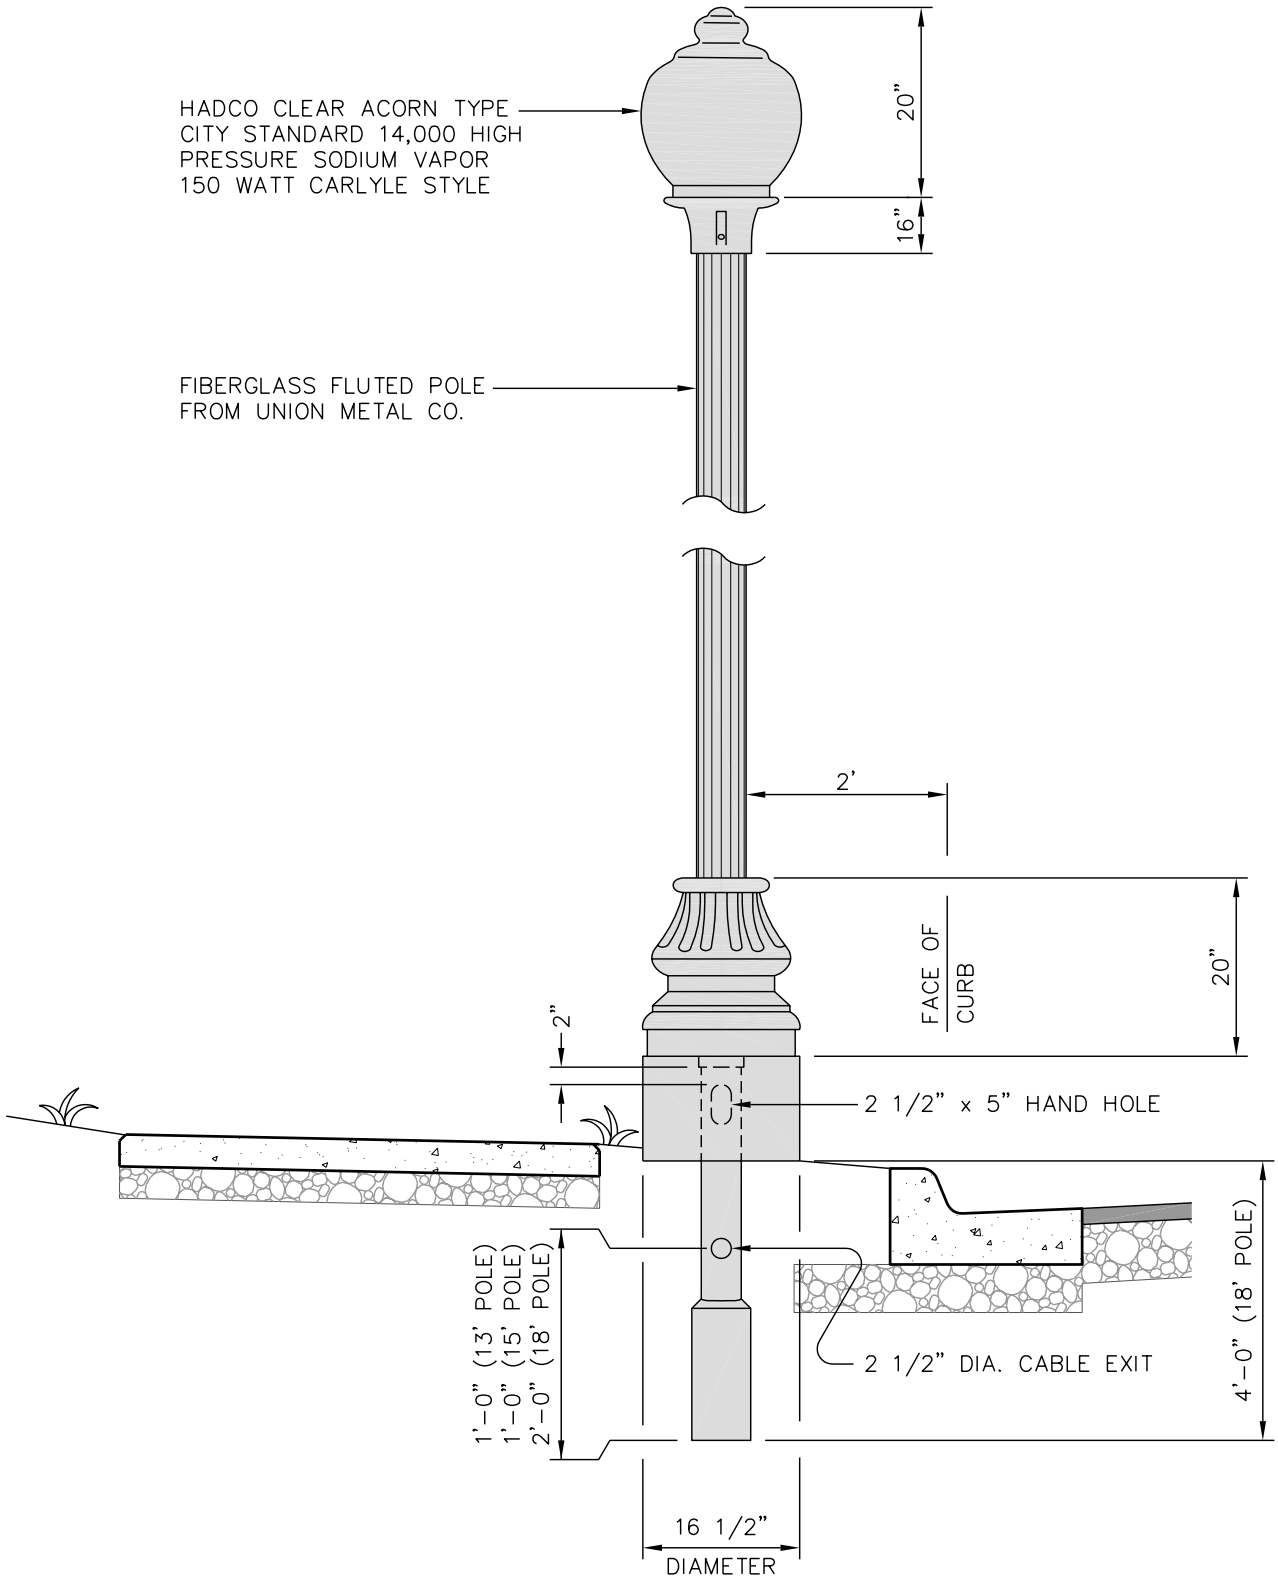

Department of Public Works
10455 Armstrong Street
Fairfax, VA 22030-3630

CITY of FAIRFAX

USE WITH THE FAIRFAX STANDARD SPECIFICATIONS ONLY

Voice (703) 246-6330
FAX (703) 591-5727
www.fairfaxva.gov

STREET LIGHTS ACORN STYLE

SCALE:	DETAIL #
Not To Scale	2407.02
REVISION DATE:	SHEET #:
July, 2005	1 of 1